

MOLD ARCHITECTURAL DESIGN
RESEARCH LAB.

Newcastle Brunch:
37 Side, 2nd Floor,
Newcastle Upon Tyne, NE13JE

Liverpool Brunch:
33 Princess Avenue, 3rd Floor,
Liverpool, L82UP

T. : +440786642142
E. : info@moldconsultacy.co.uk
W. : www.moldconsultacny.co.uk


CLIENT
-

PROJECT
Presbyterian Church, Station Rd,
Rossett, Wrexham LL12 0HE UK


DRAWN BY
M.BURAK TOSUN
SUNAZ GULER

DATE
29/06/2023

NOTES

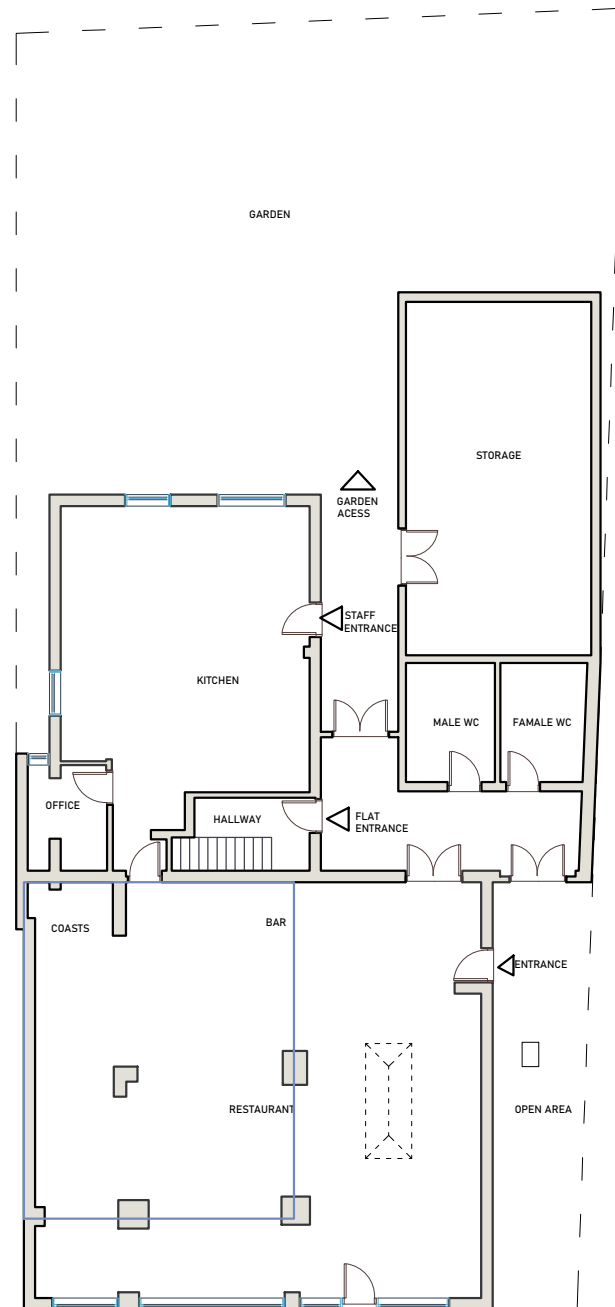

EXISTING GROUND FLOOR PLAN

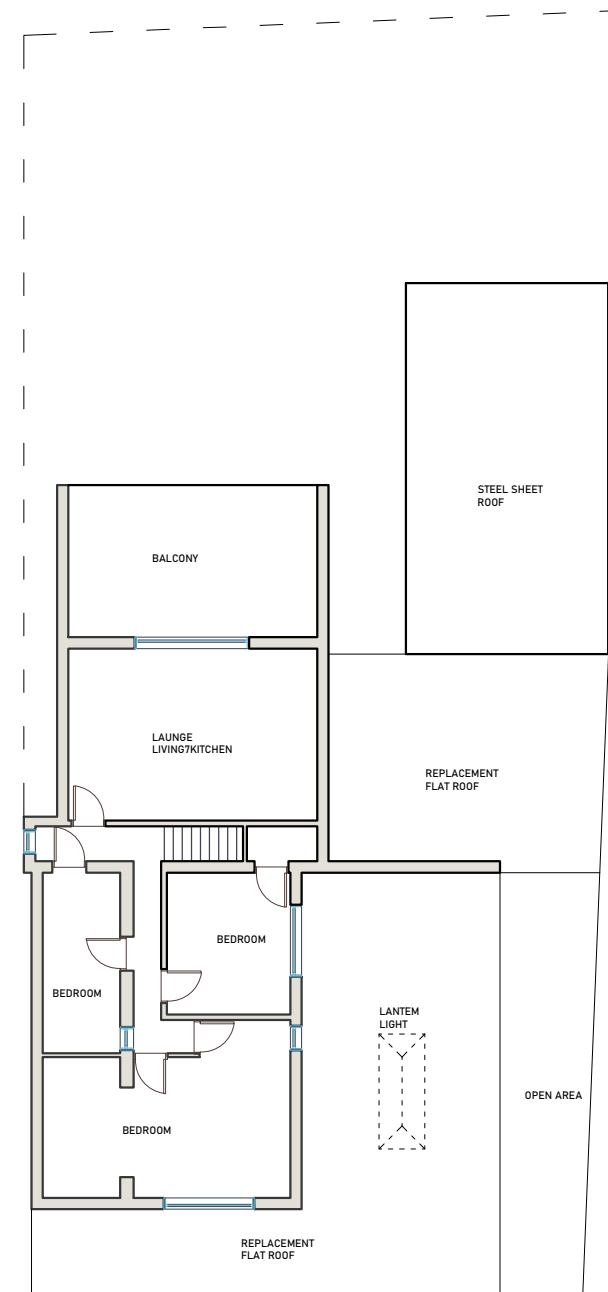

EXISTING FIRST FLOOR PLAN

EXISTING GROUND AND FIRST FLOOR PLAN

/scale 1:200/

A1.0