


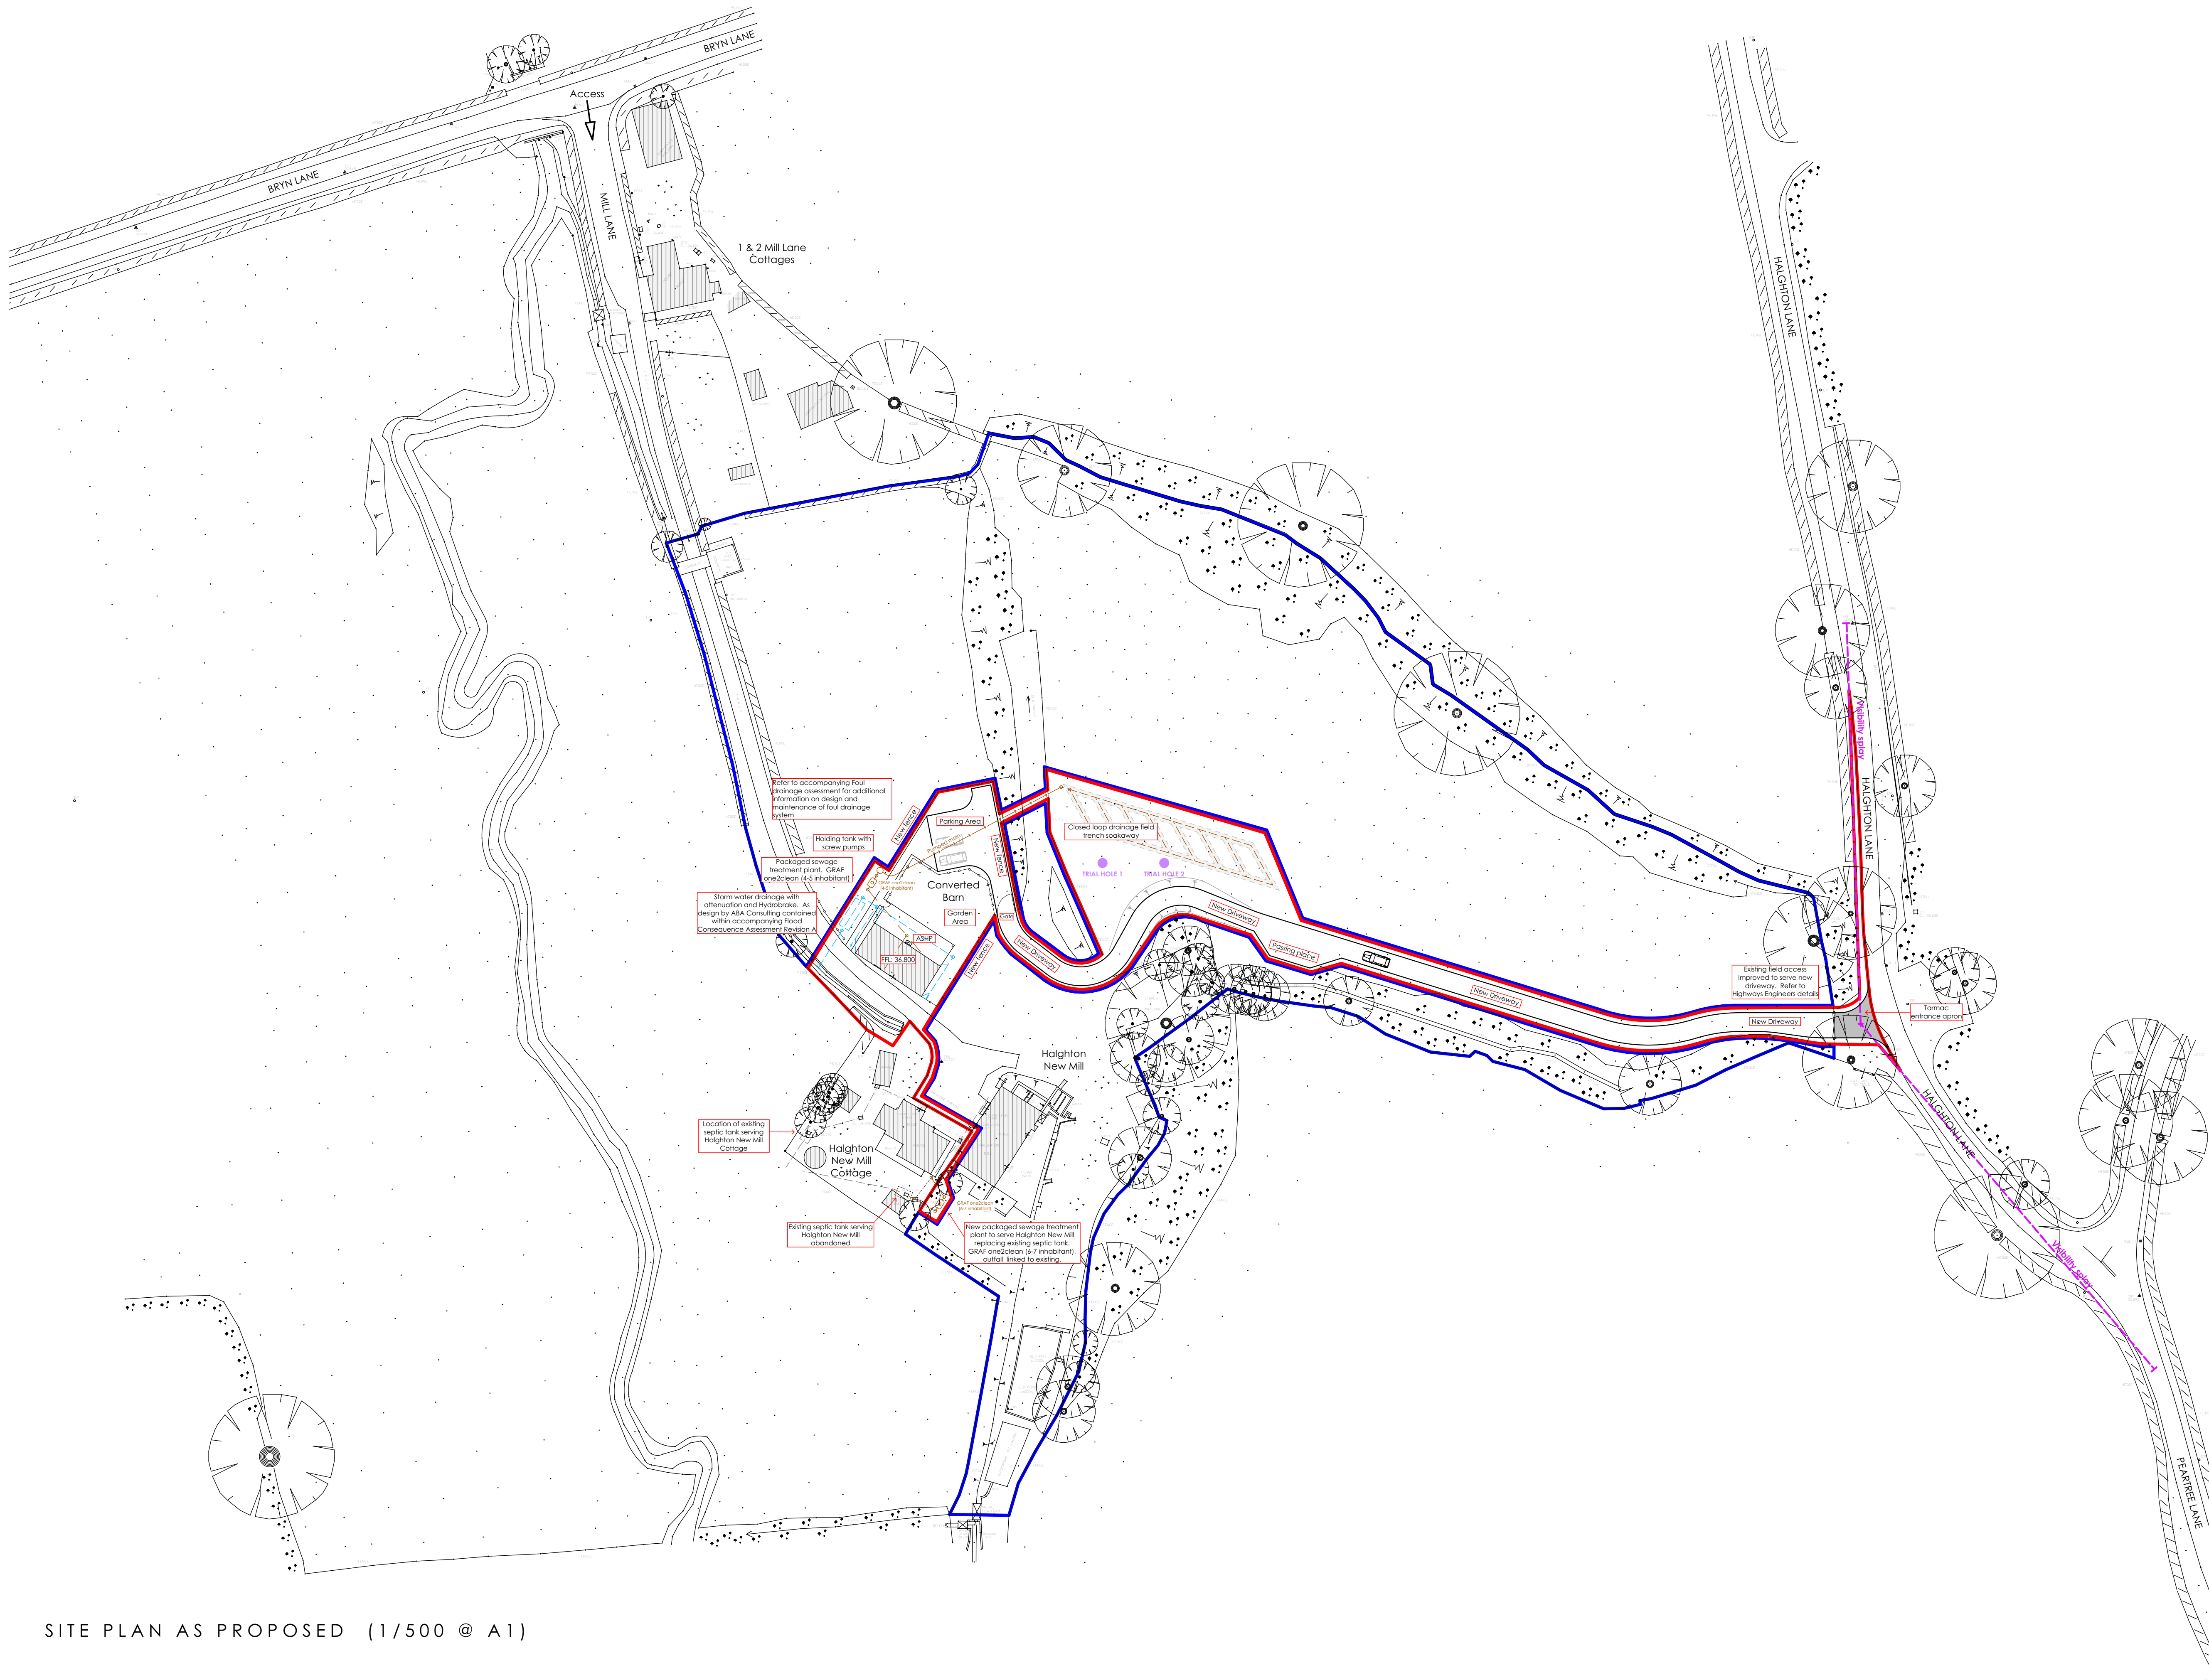

SITE PLAN AS PROPOSED (1/500 @ A1)

Notes

N

Rev C	Existing septic tank serving Haighton New Mill replaced with new packaged sewage treatment plant.	January 2024
Rev B	Amendments to foul drainage	March 2023
Rev A	Amendments to driveway	January 2022
Revision	Description	Date

BLEAZARD & GALLETTA LLP

PLANNING DESIGN AND CONSTRUCTION CONSULTANTS

Maypole Court, 2 High Street, Wem, Shropshire, SY4 5AA
Telephone: 01939 235 303 Fax: 01939 235 344
E-mail: info@bgukdesignconsultants.co.uk
Web: www.bglukdesignconsultants.co.uk

Project Location

**Haighton New Mill, Mill Lane,
Hammer, Nr Whitchurch, SY13 3DT**

Project Description

Conversion of Barn to Dwelling

Client

Mr P. Taylor

Drawing

Site Plan As Proposed

Scale: 1:500 @ A1

Date: Jan 2022

Drawing Number

2032 D 12C

THE COPYRIGHT OF THIS DRAWING IS VESTED IN BLEAZARD AND GALLETTA LLP AND CANNOT BE COPIED OR REPRODUCED IN WHOLE OR IN PART WITHOUT THEIR WRITTEN CONSENT. DO NOT SCALE FROM THIS DRAWING. REPORT ANY ERRORS IMMEDIATELY.