


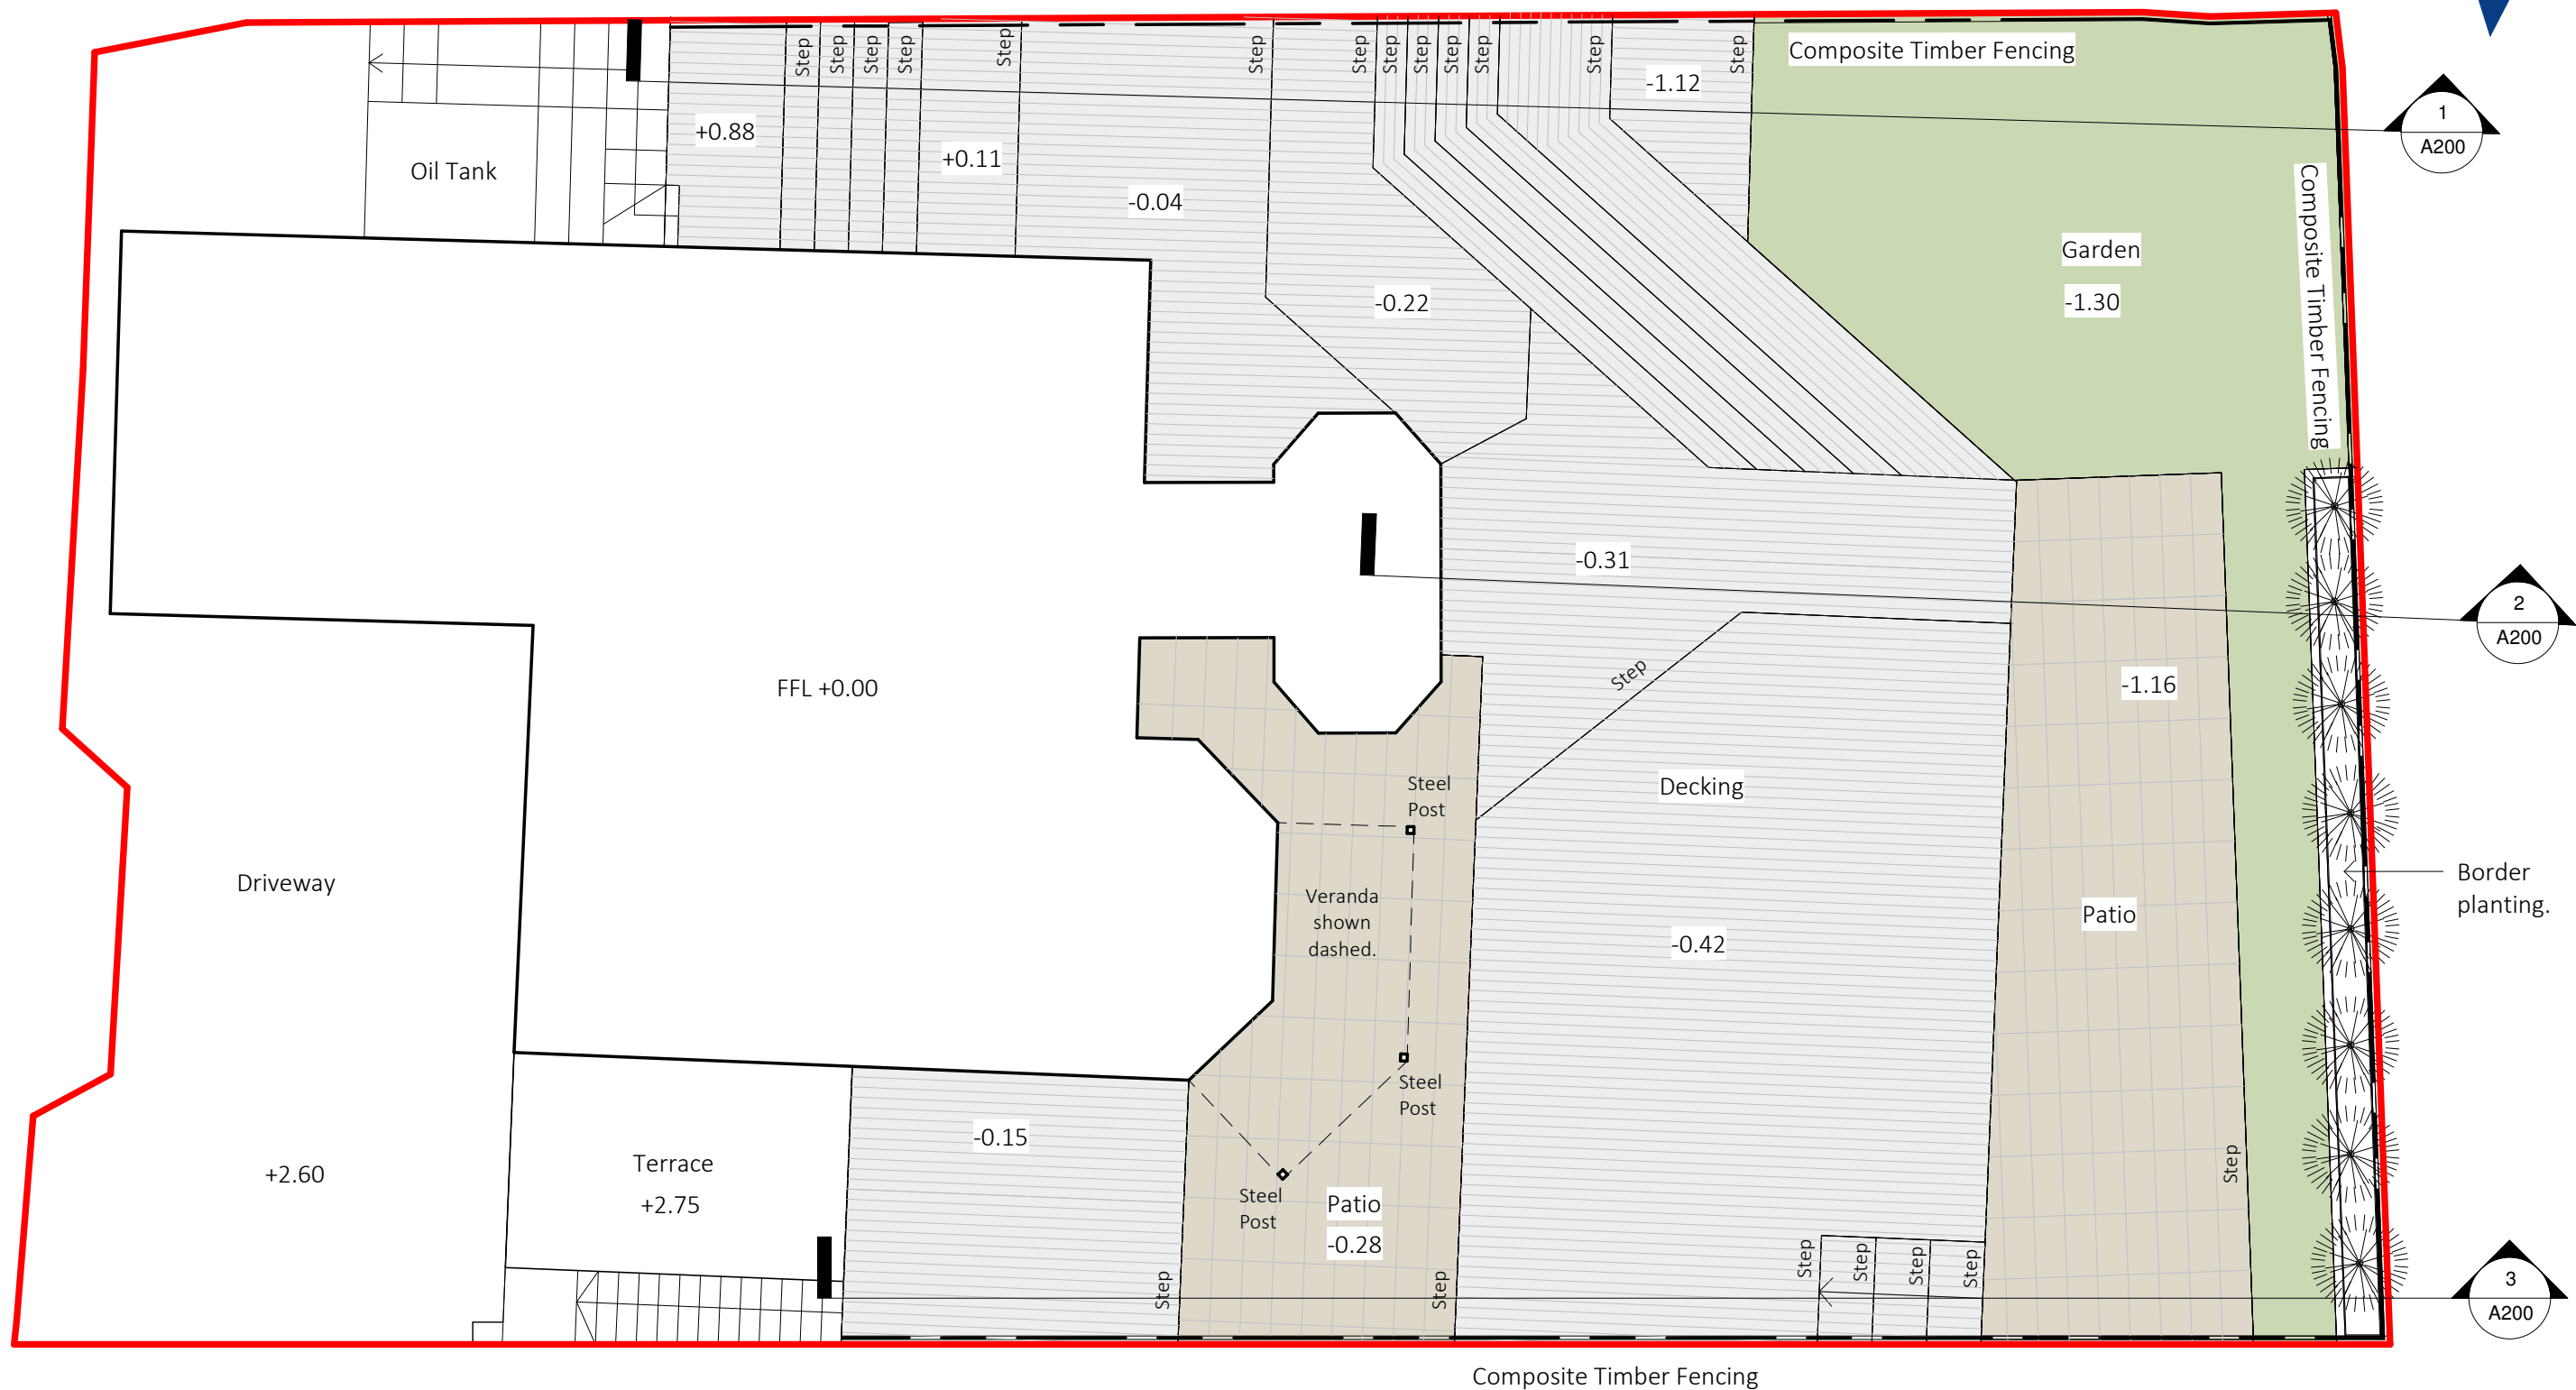

Proposed Site Plan

1 : 100



ARKIFY LTD.
36 Plas Tirion, Nant Parc,
Johnstown, Wrexham LL14 1UR
07543968690
geraint@arkify.uk
www.arkify.uk

Project: High Ridge, Oak Alyn Court		
Title: Proposed Site Plan		
Scale @ A3: 1 : 100	Author: GE	Date: 29/05/23
Project Ref: 23-28	Drawing No: A101	Rev. -