



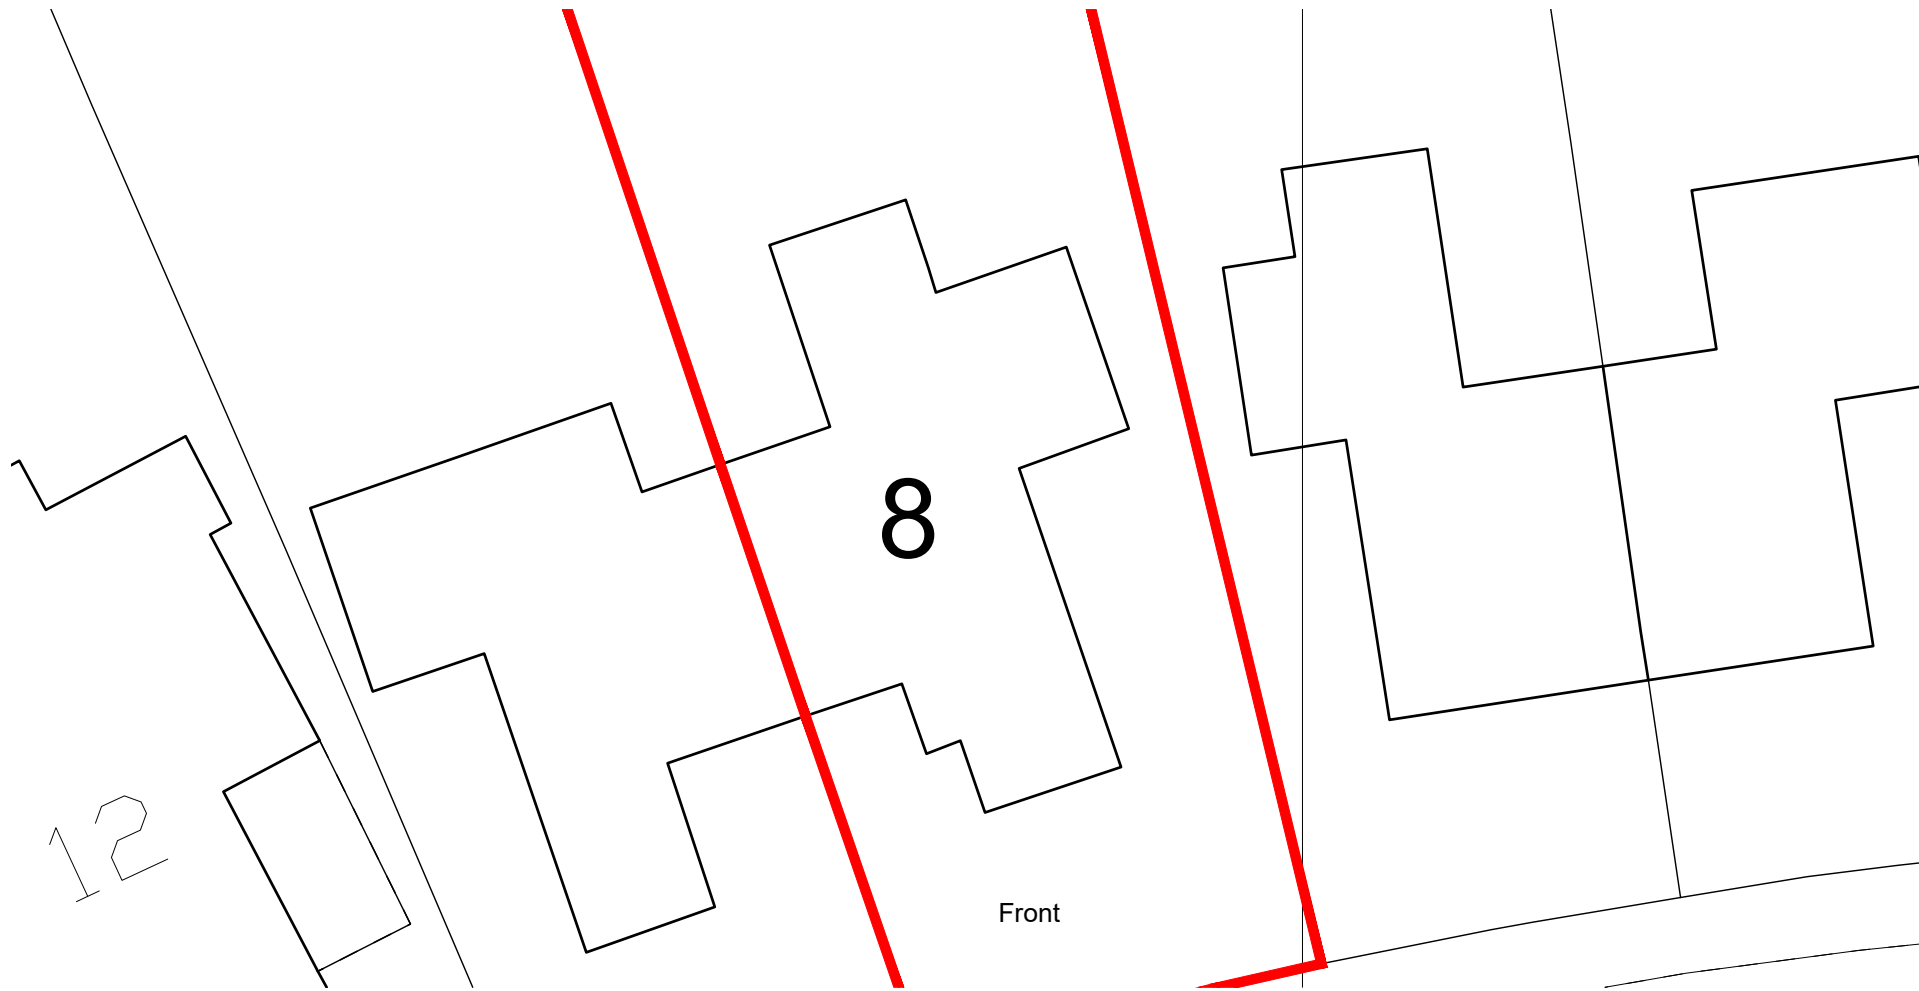


Existing Site plan 1:200

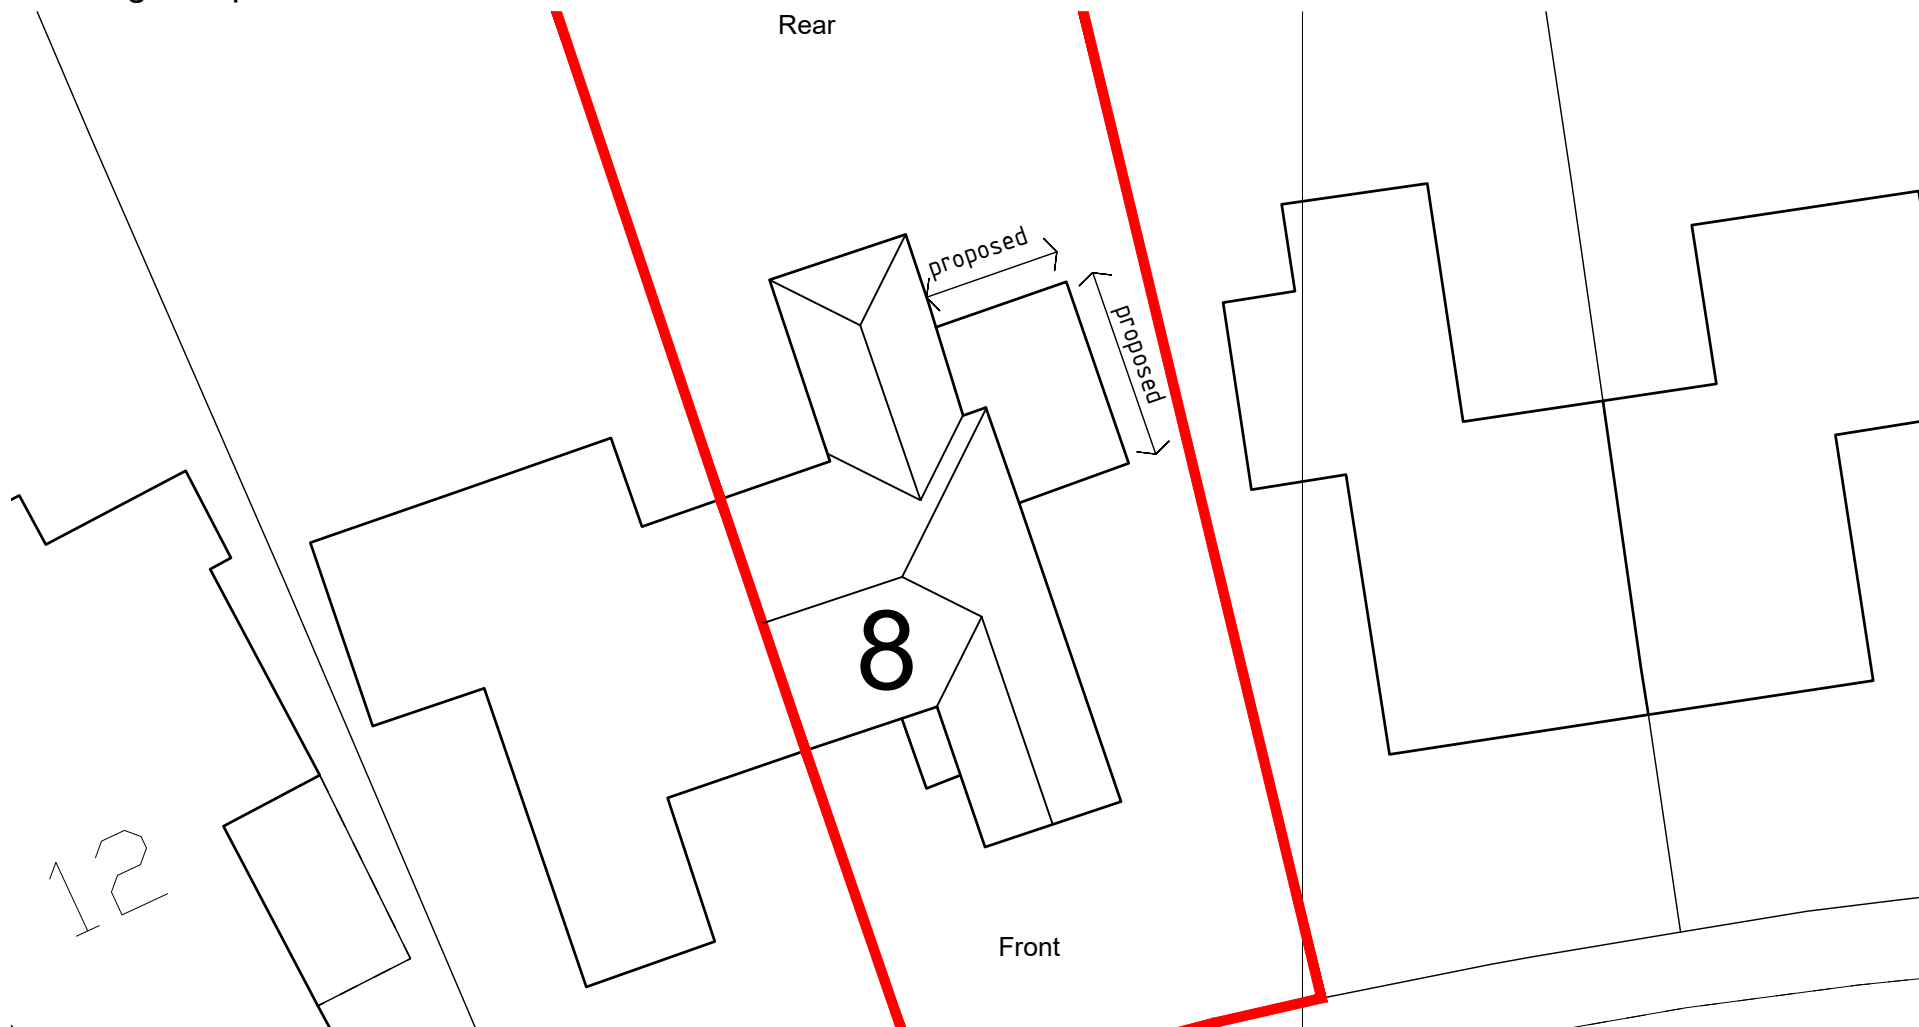


Proposed Site plan 1:200



Site location plan 1:1250

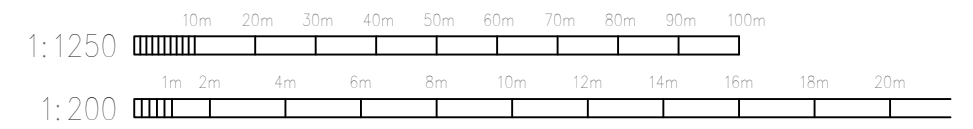

©Crown Copyright and database rights 2023 OS 100047474

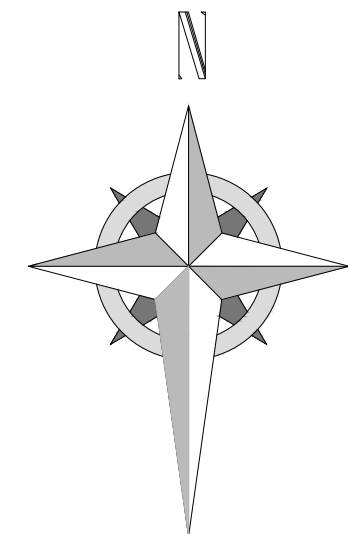

Project; 8 Buckingham Road, Wrexham, LL12 2RH	
Title; 05-Site location plan	Scale (A3); 1:200/1250
Dwg No; BR/PD/05	Date; 18.08.23
Revision;	