



north elevation

3m high concrete panels

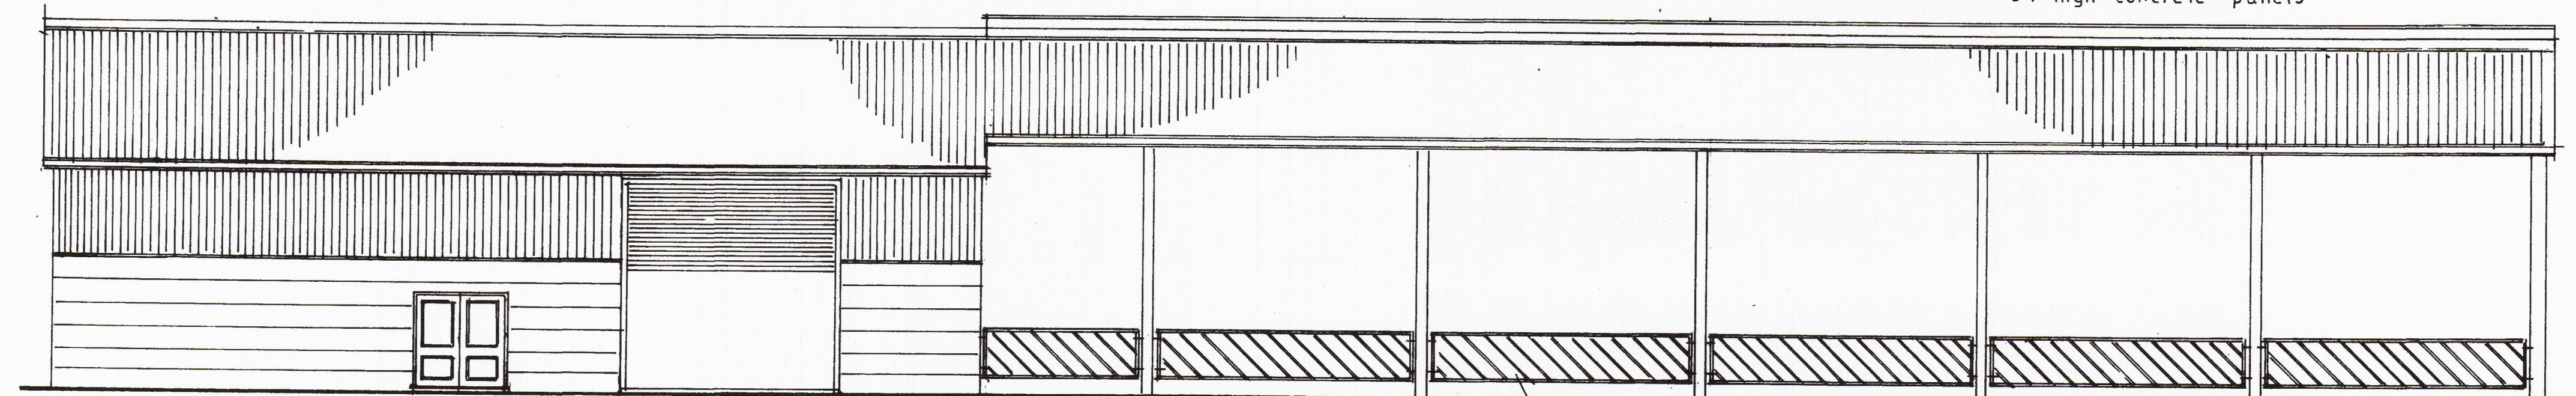


south elevation

feed barrier

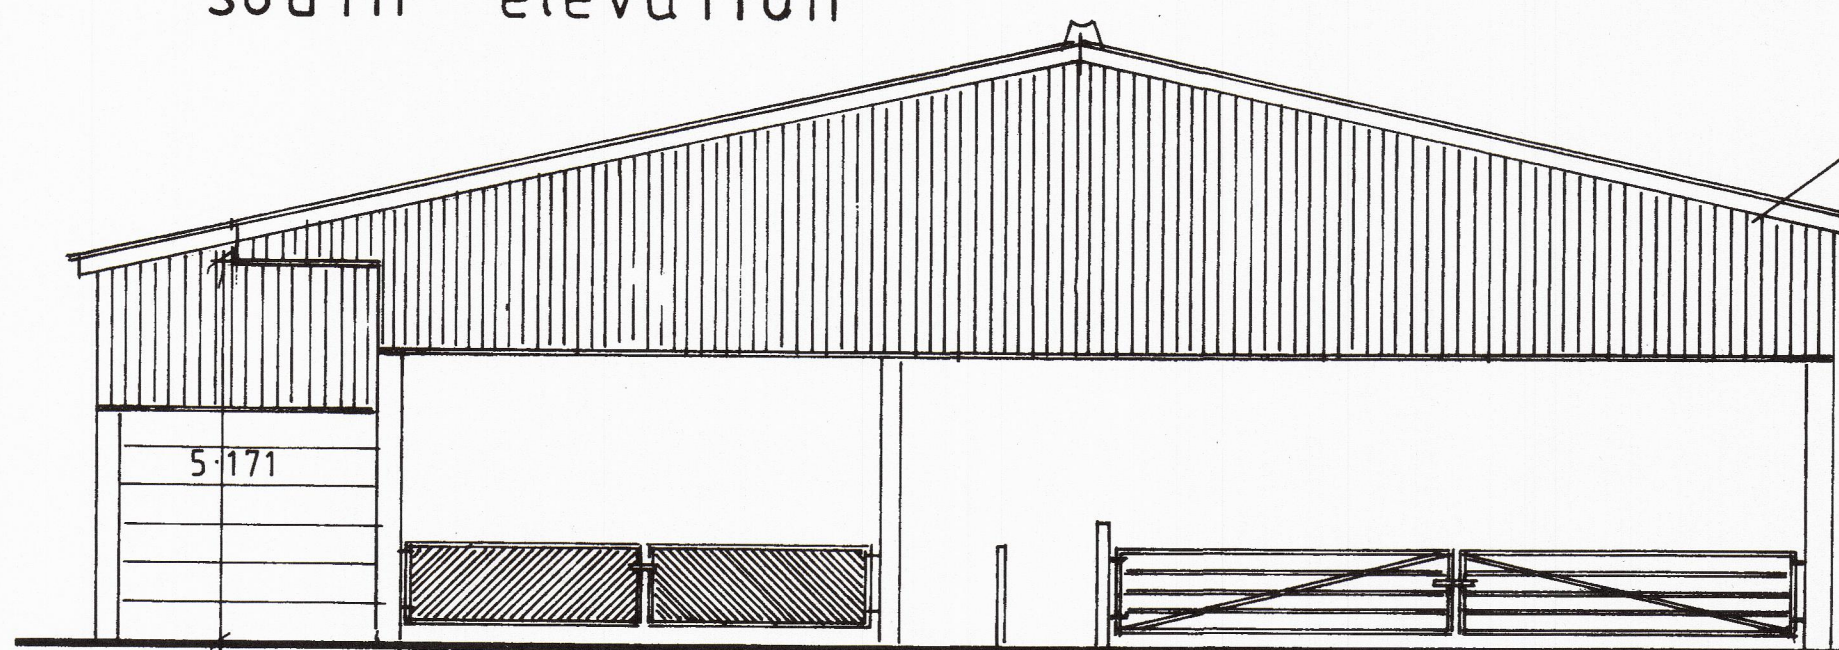

east elevation


dark green cladding to sides, ends and roof

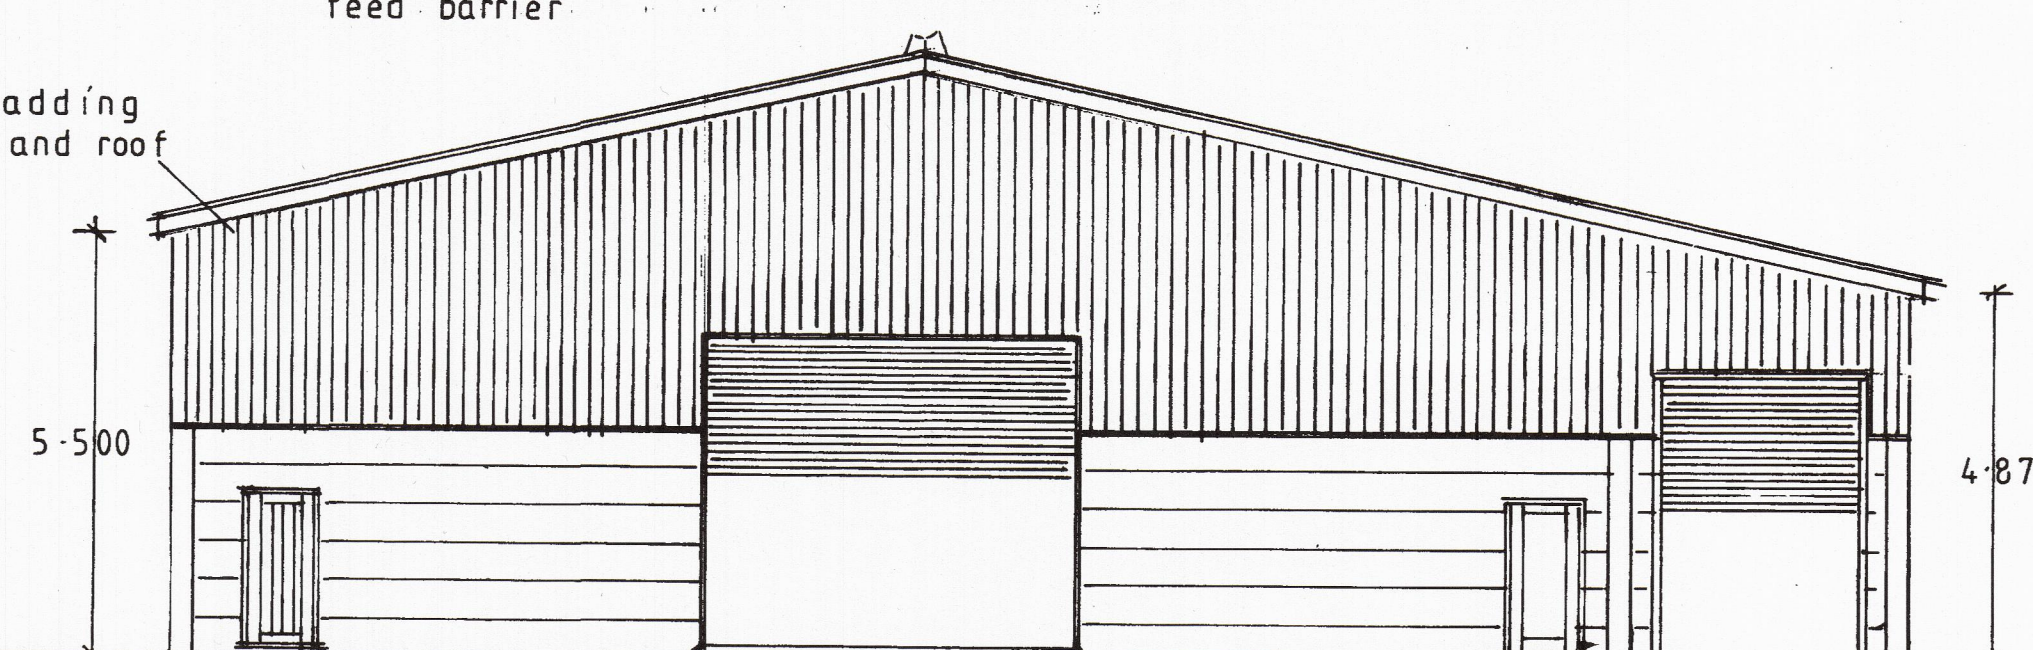


west elevation

existing building


storm water store tank
water to be used to flush
down collecting yard

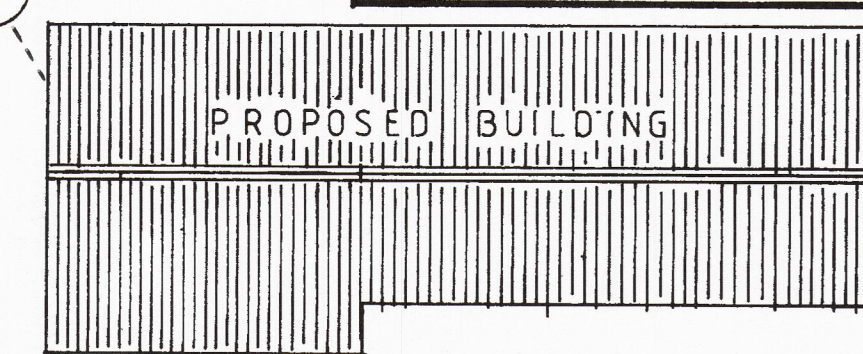

block plan
scale 1:500

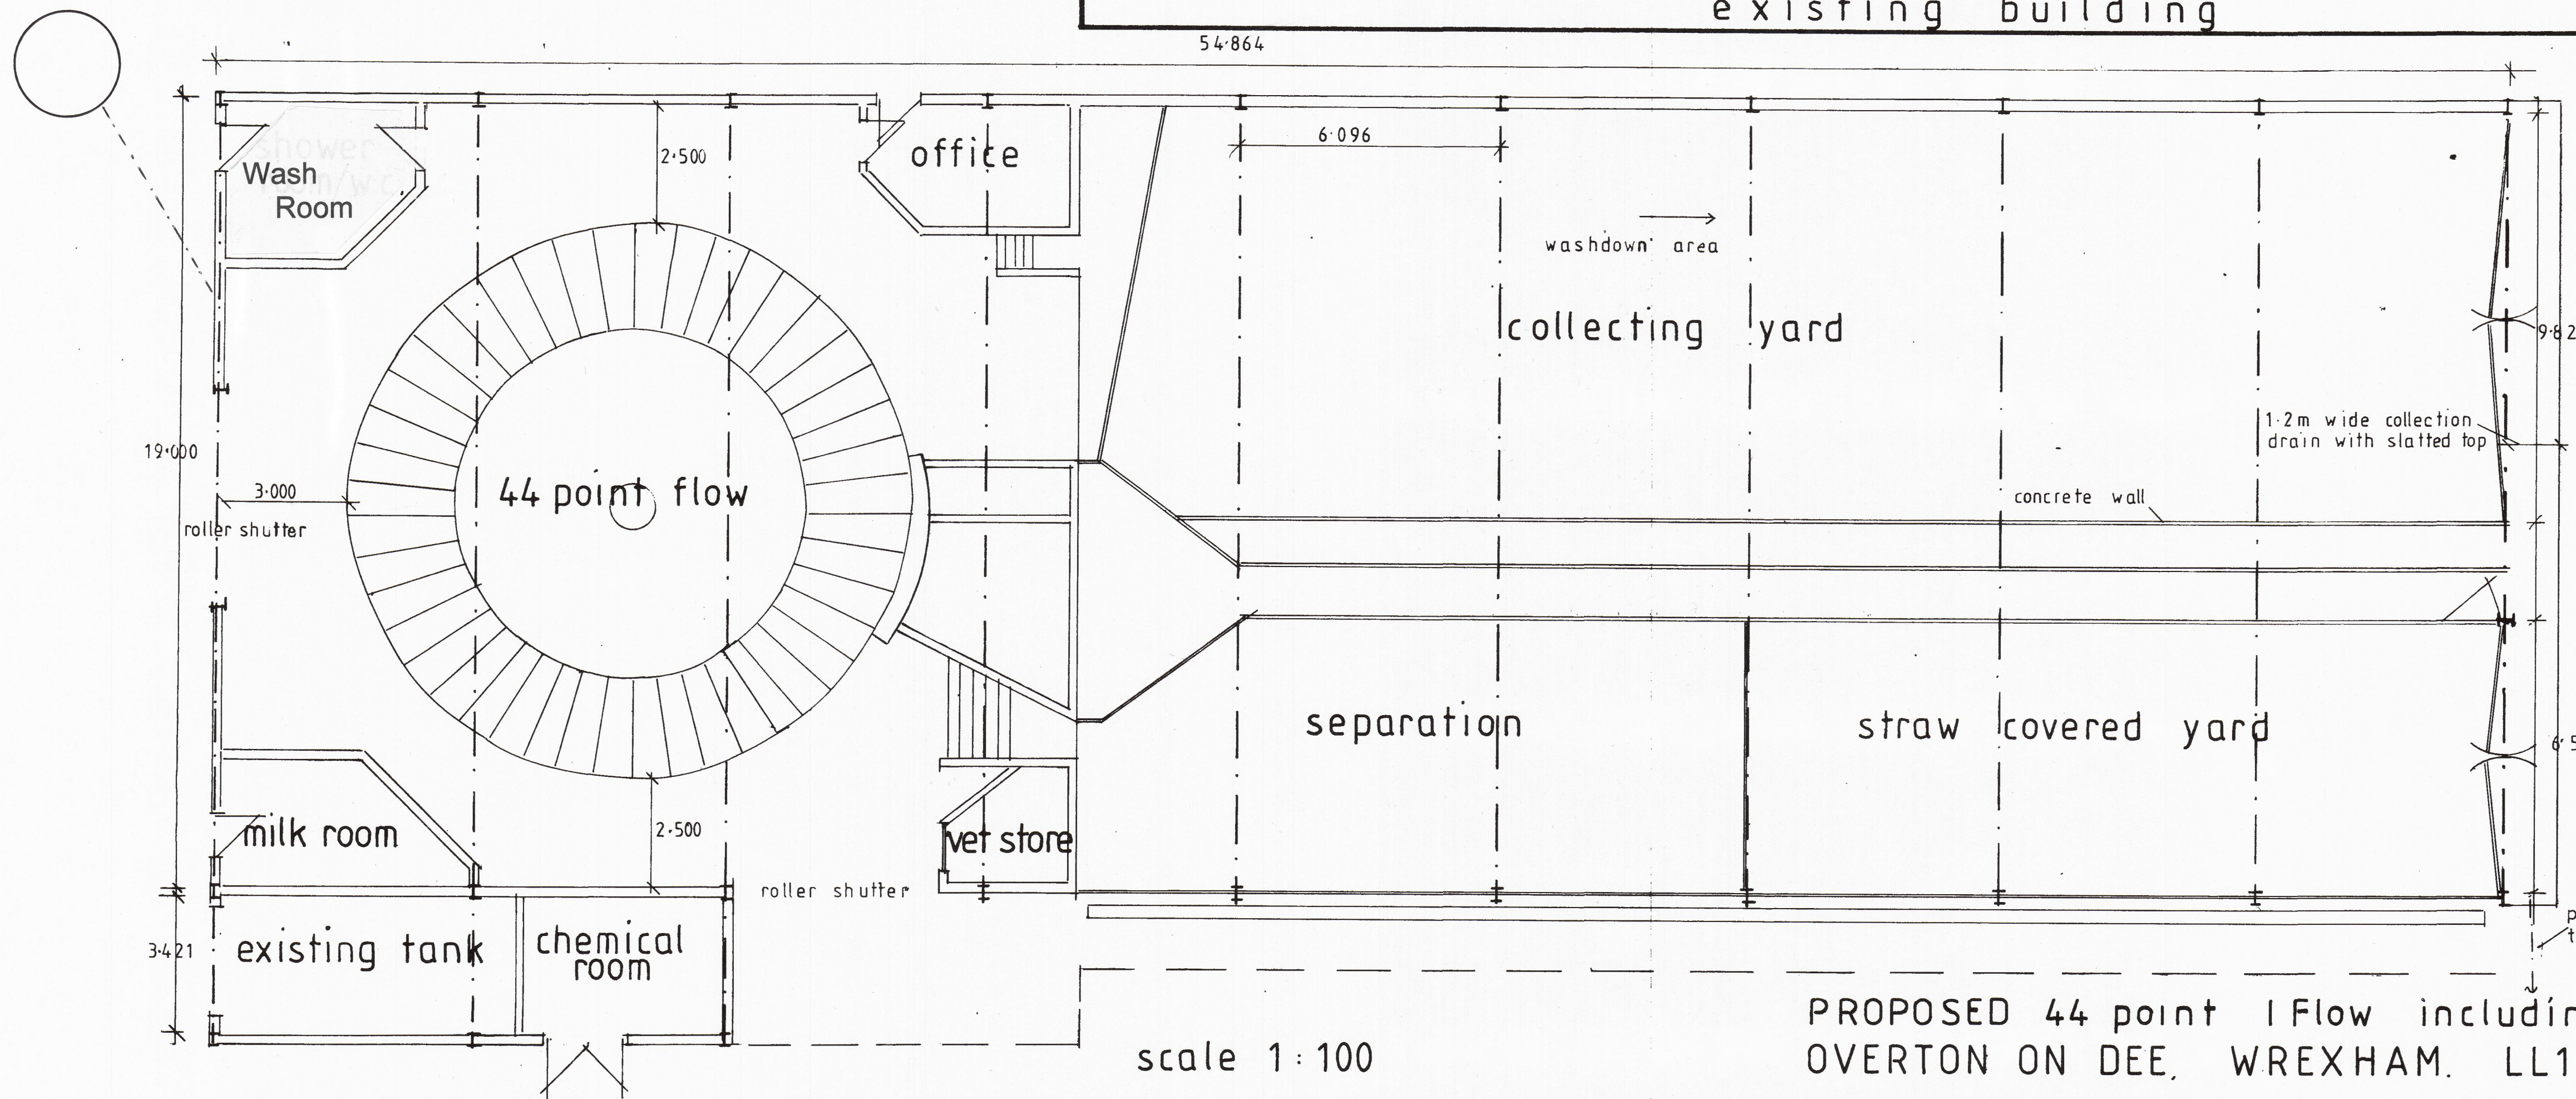

scale 1:100

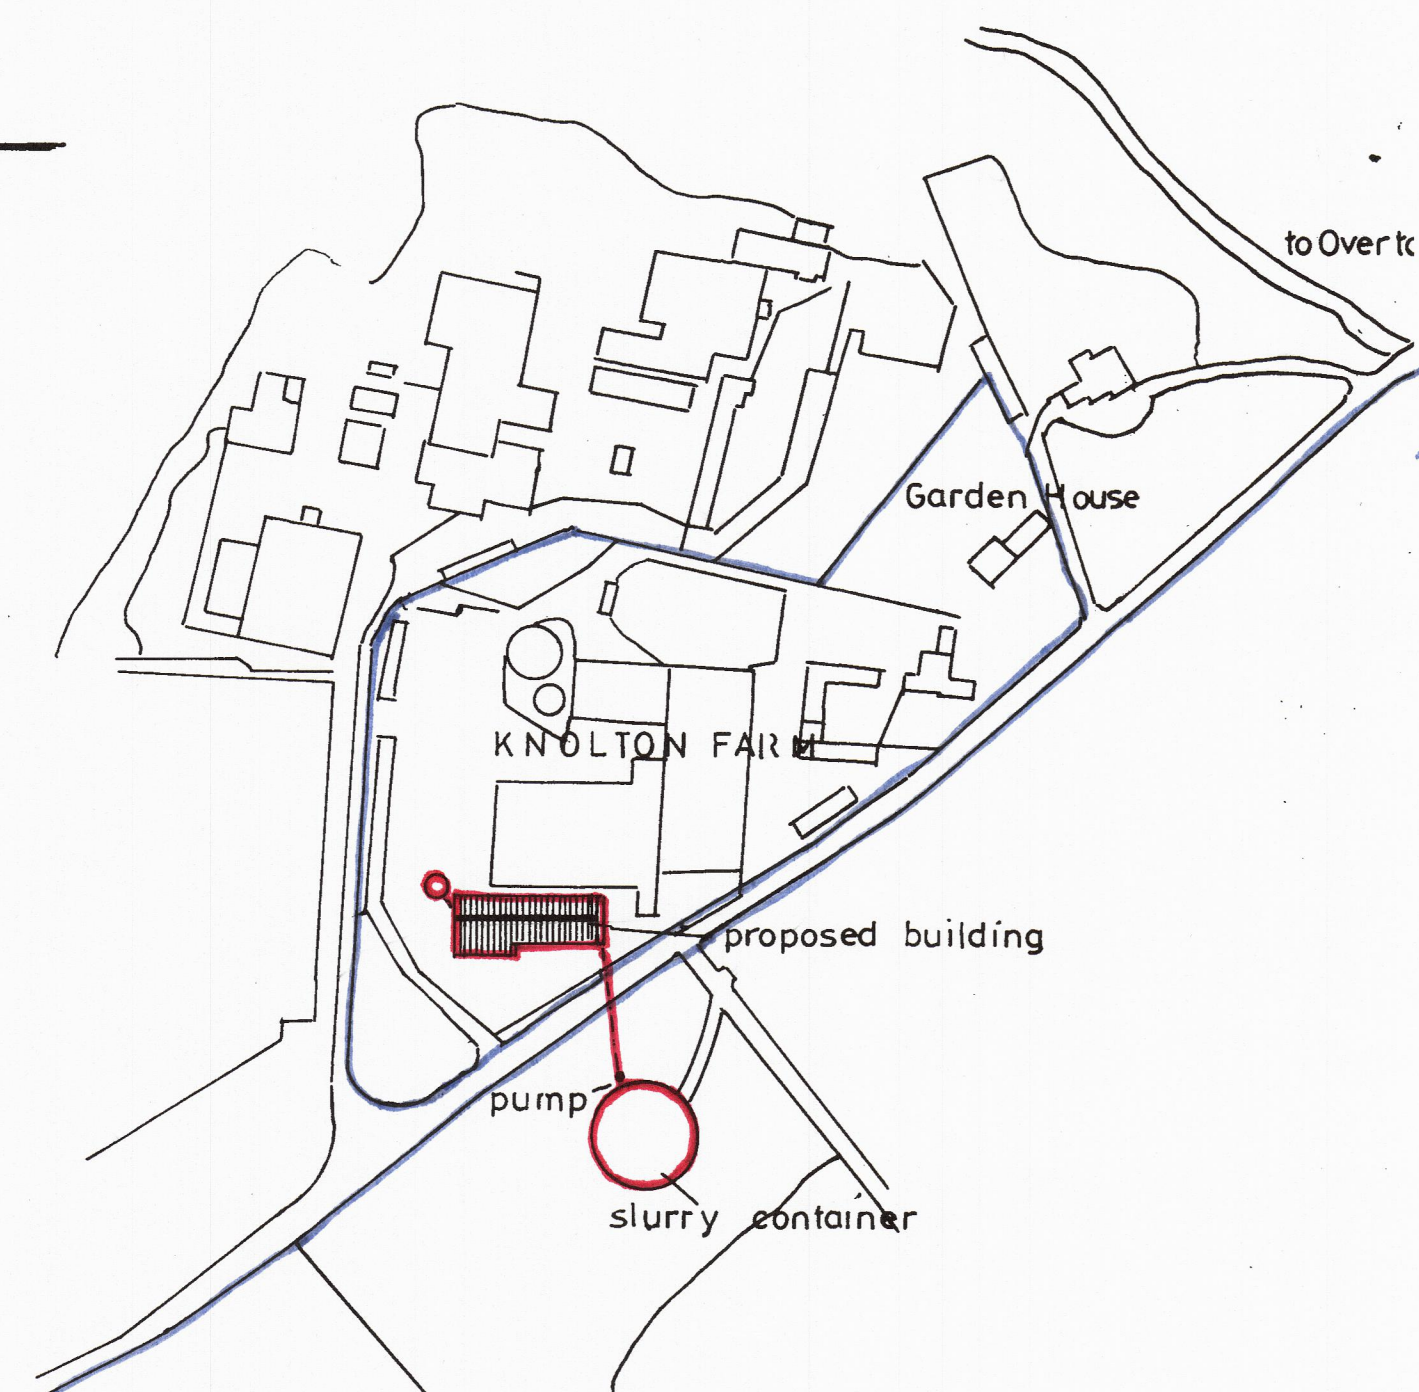

location plan scale 1:2500

PROPOSED 44 point IFlow including collecting yard - at 'KNOLTON FARM',
OVERTON ON DEE, WREXHAM. LL13 0LG