




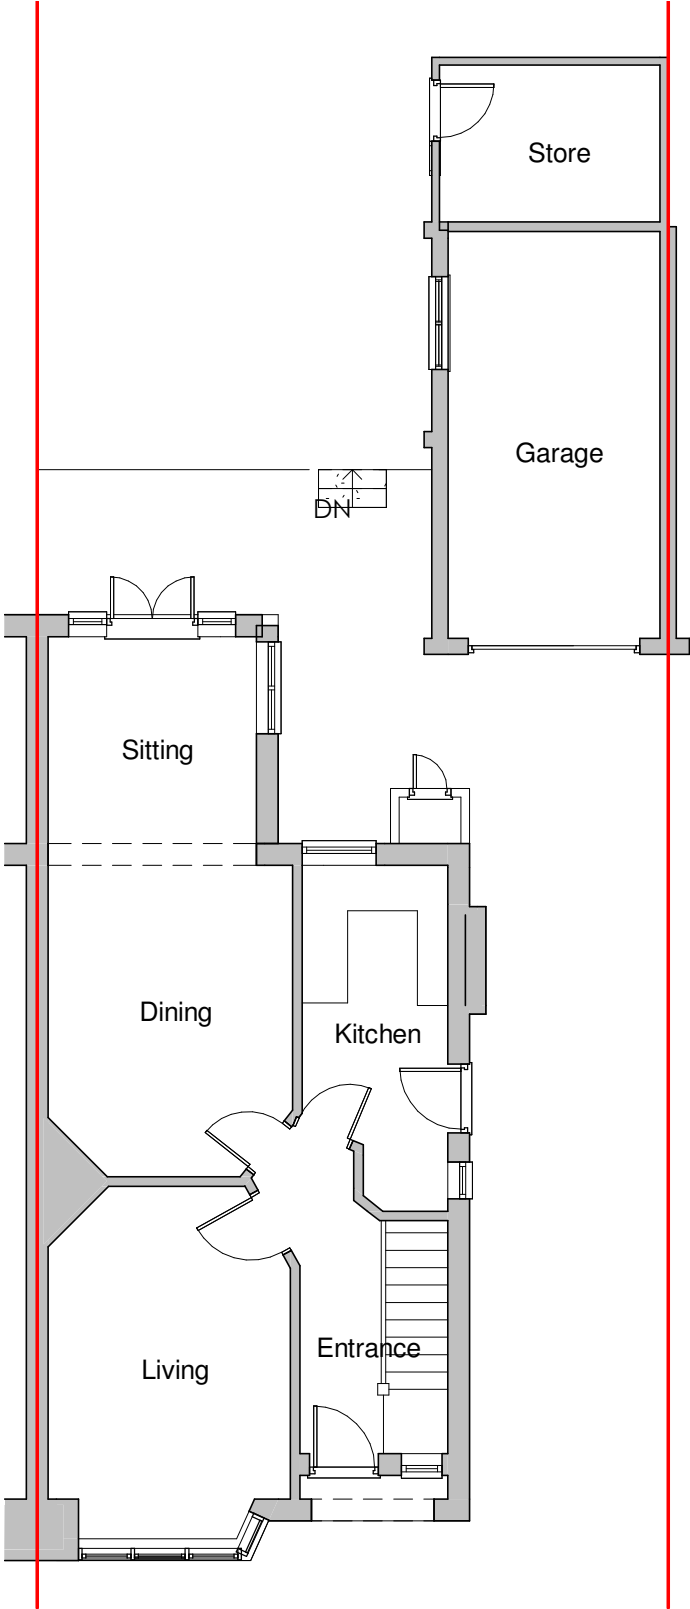

Ground Floor  
1 : 100

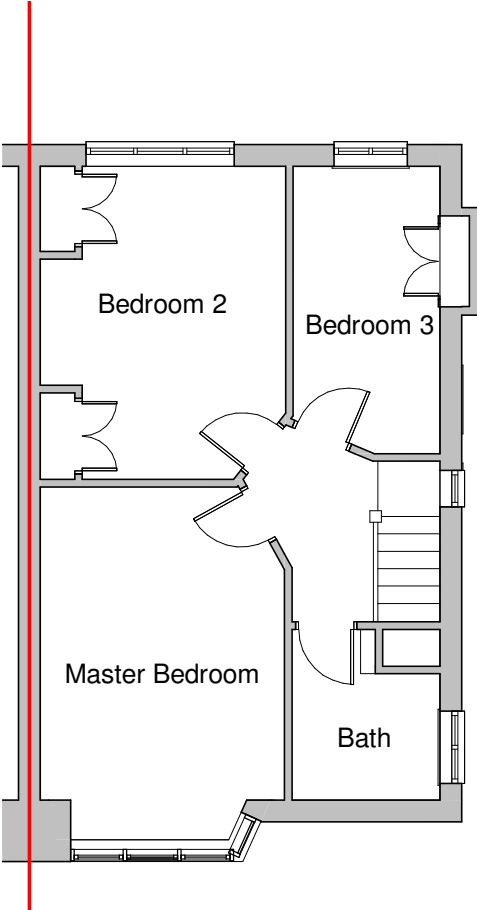


First Floor  
1 : 100

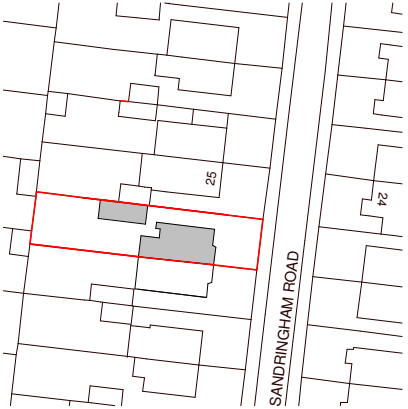

Ordnance Survey, (c) Crown Copyright 2020. All rights reserved. Licence number 100022432

Location Plan  
1 : 1250

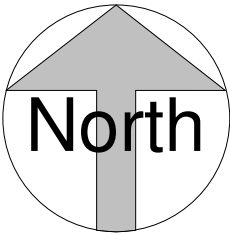

| REV   | DESCRIPTION         | BY           | DATE           |
|---|---------------------|--------------|----------------|
|   |                     |              |                |
|   |                     |              |                |
| <div><div><div>OFF THE WALL</div><div>ARCHITECTURAL SERVICES</div></div><div><div>OFF THE WALL - Architectural Services</div><div>1 The Woodlands, Chester Road<br/>Gresford, Wrexham, LL12 8NU</div><div>Instagram: <a href="#">offthewall_architectural</a><br/>phone: 07772 113 971<br/>email: <a href="mailto:cathy@offthewallarchitectural.com">cathy@offthewallarchitectural.com</a></div></div></div> |                     |              |                |
| CLIENT:<br>Mr & Mrs Walters   |                     |              |                |
| ADDRESS:<br>23 Sandringham Road   |                     |              |                |
| STAGE:<br>Planning Application   |                     |              |                |
| TITLE:<br>Location Plan & Existing Floor Plans   |                     |              |                |
| SCALE AT A3:<br>As indicated   | DATE:<br>05.09.2020 | DRAWN:<br>CO | CHECKED:<br>CO |
| PROJECT NO:<br>OTW1134   | DRAWING NO:<br>EX01 | REVISION:    |                |