







SITE PLAN Scale 1:5000

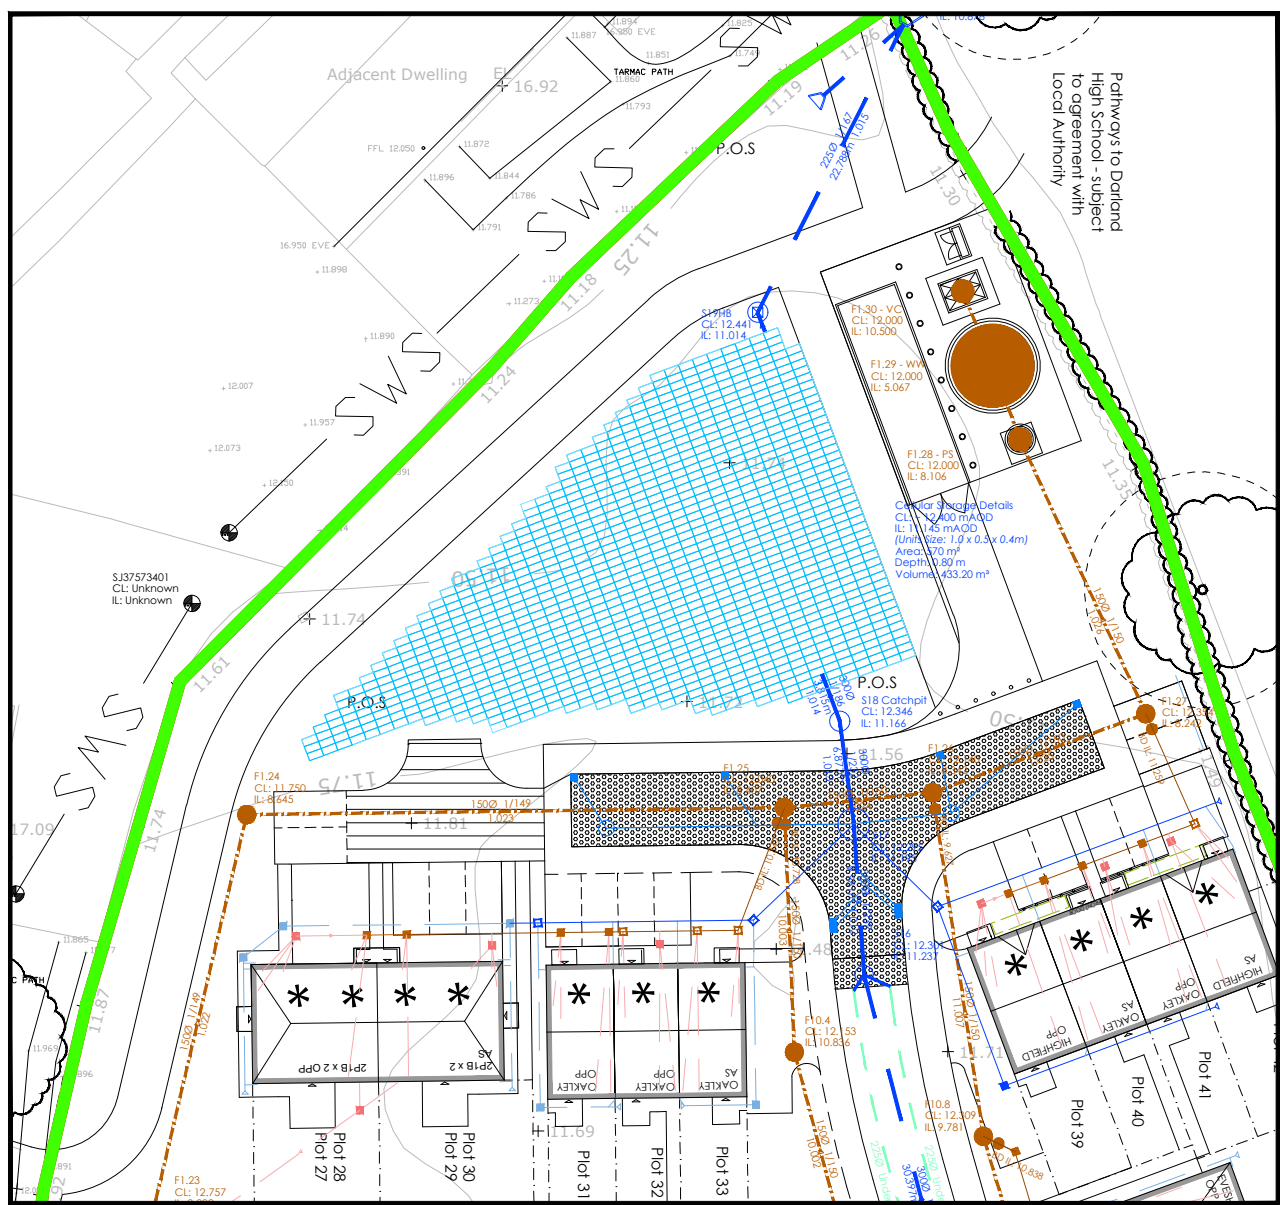

INSET Scale 1:500

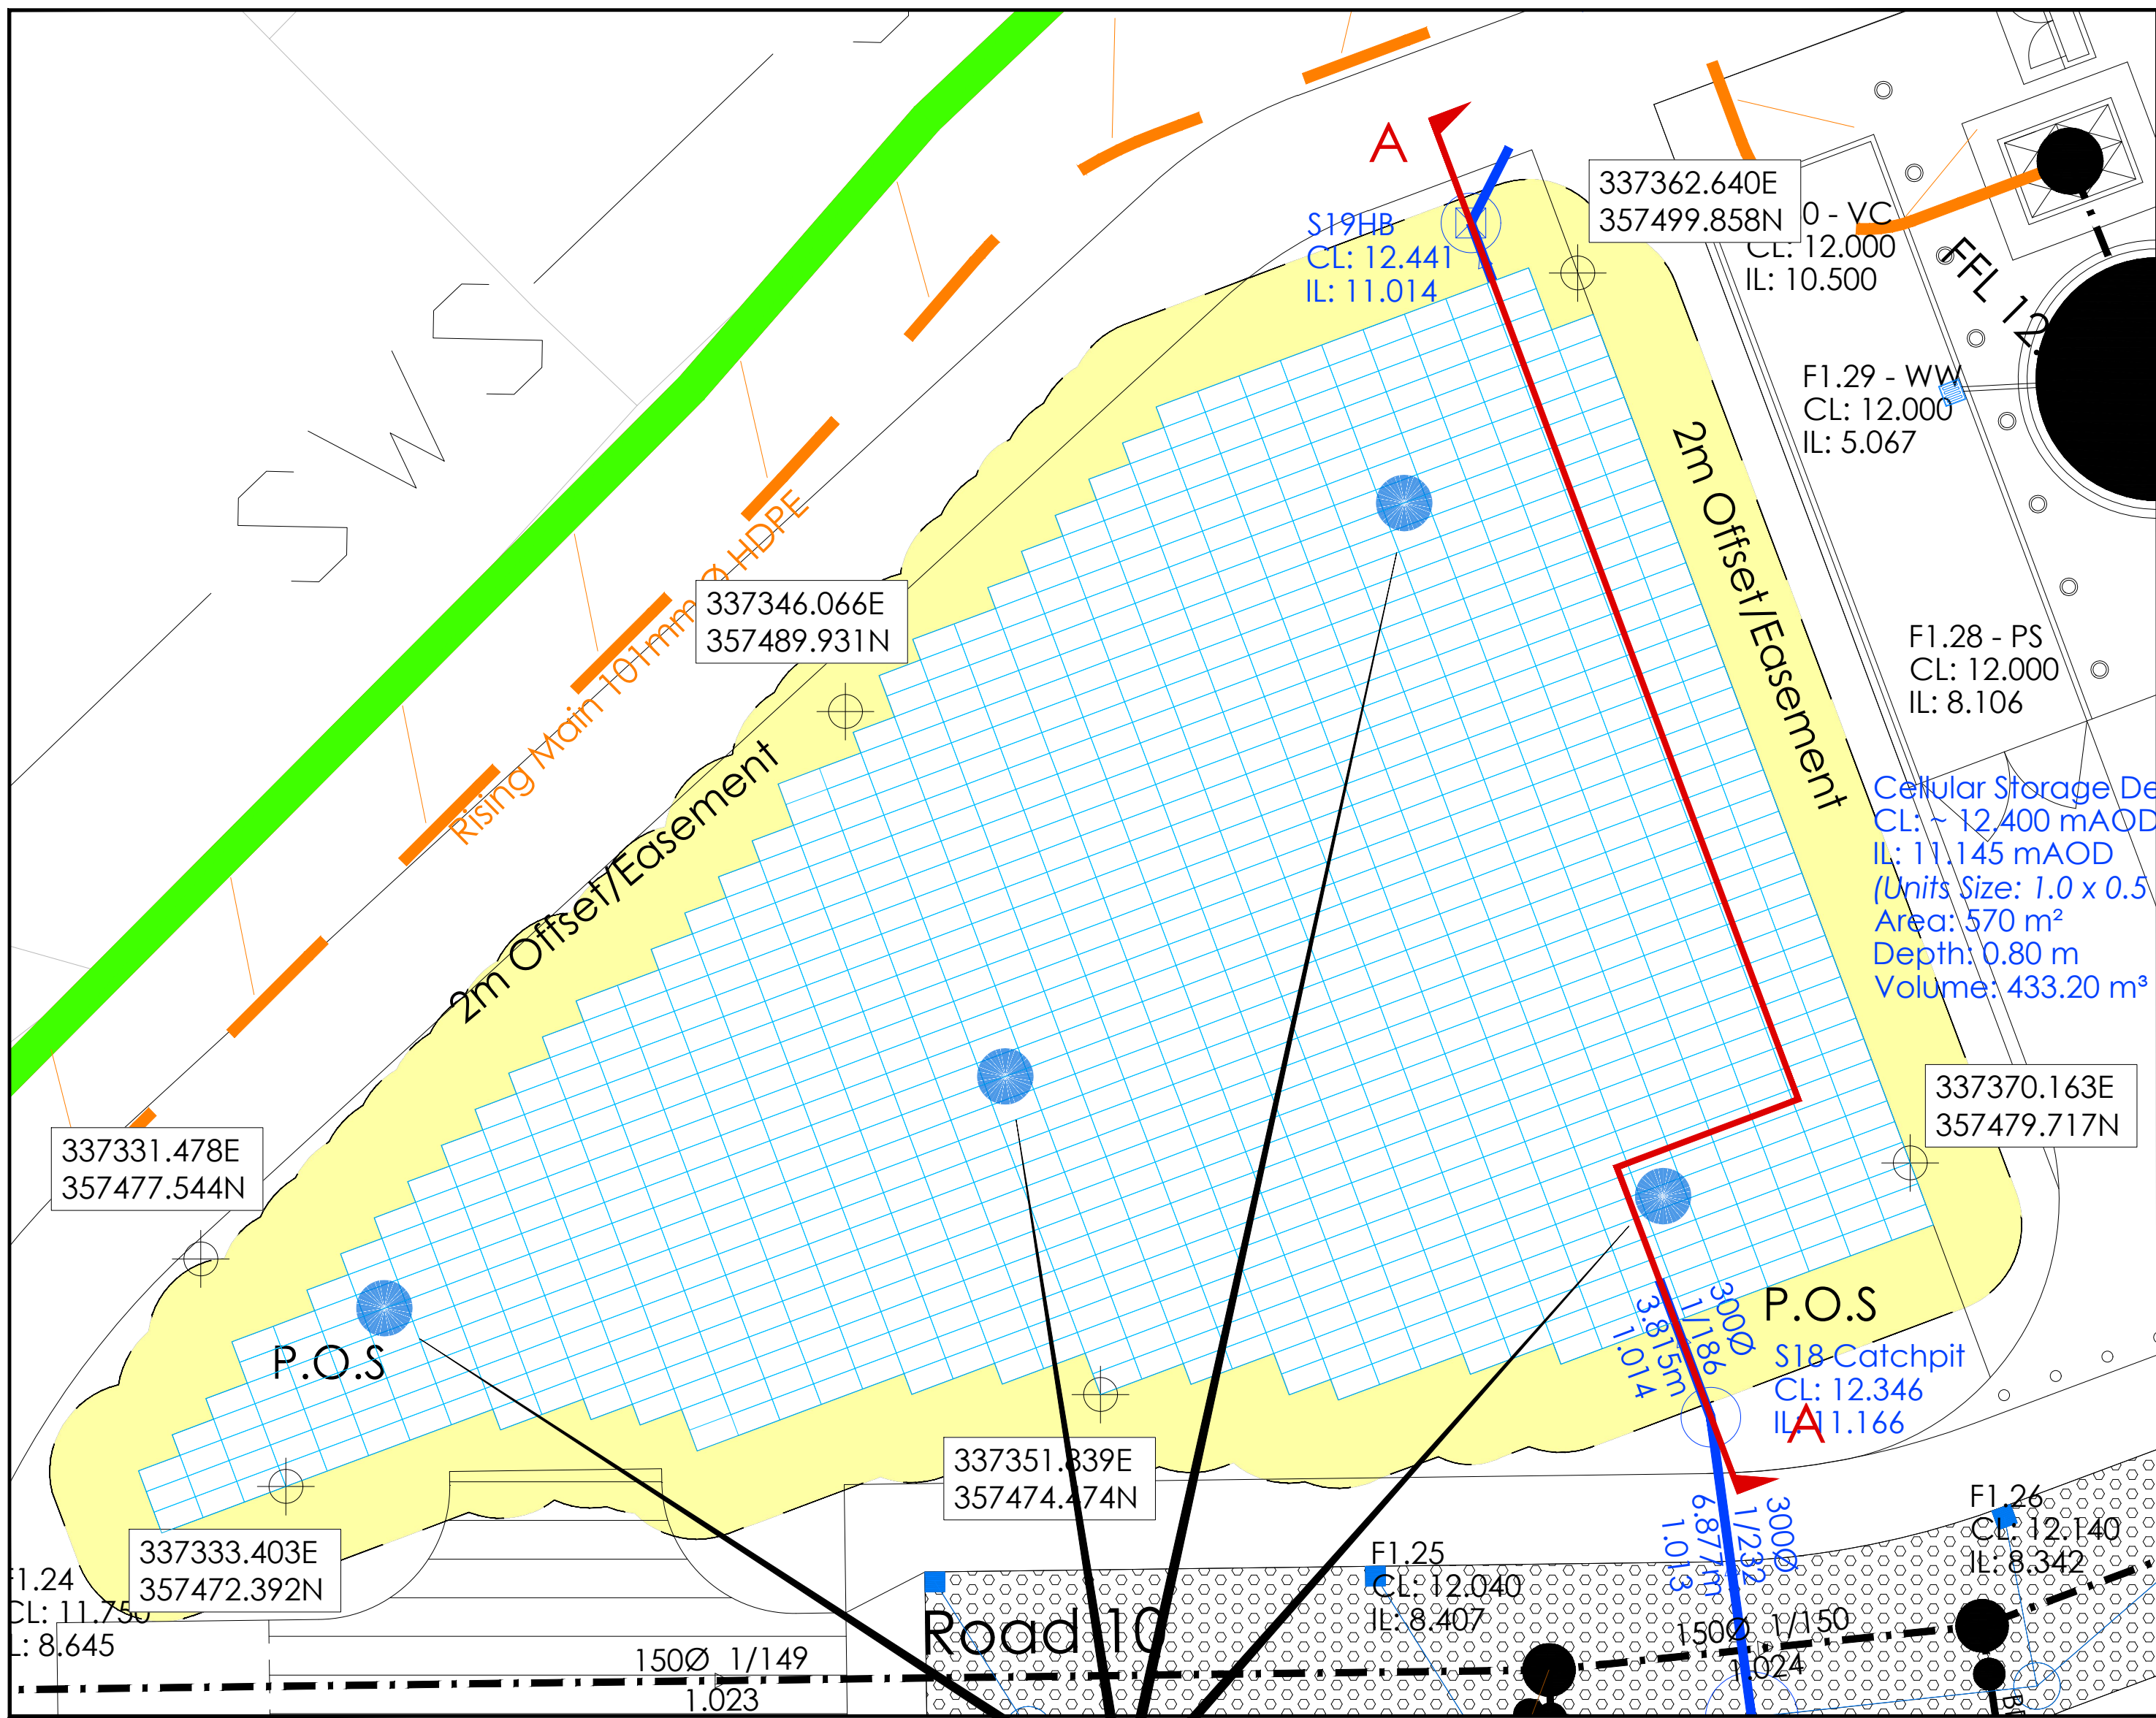

PLAN ON CELLULAR STORAGE

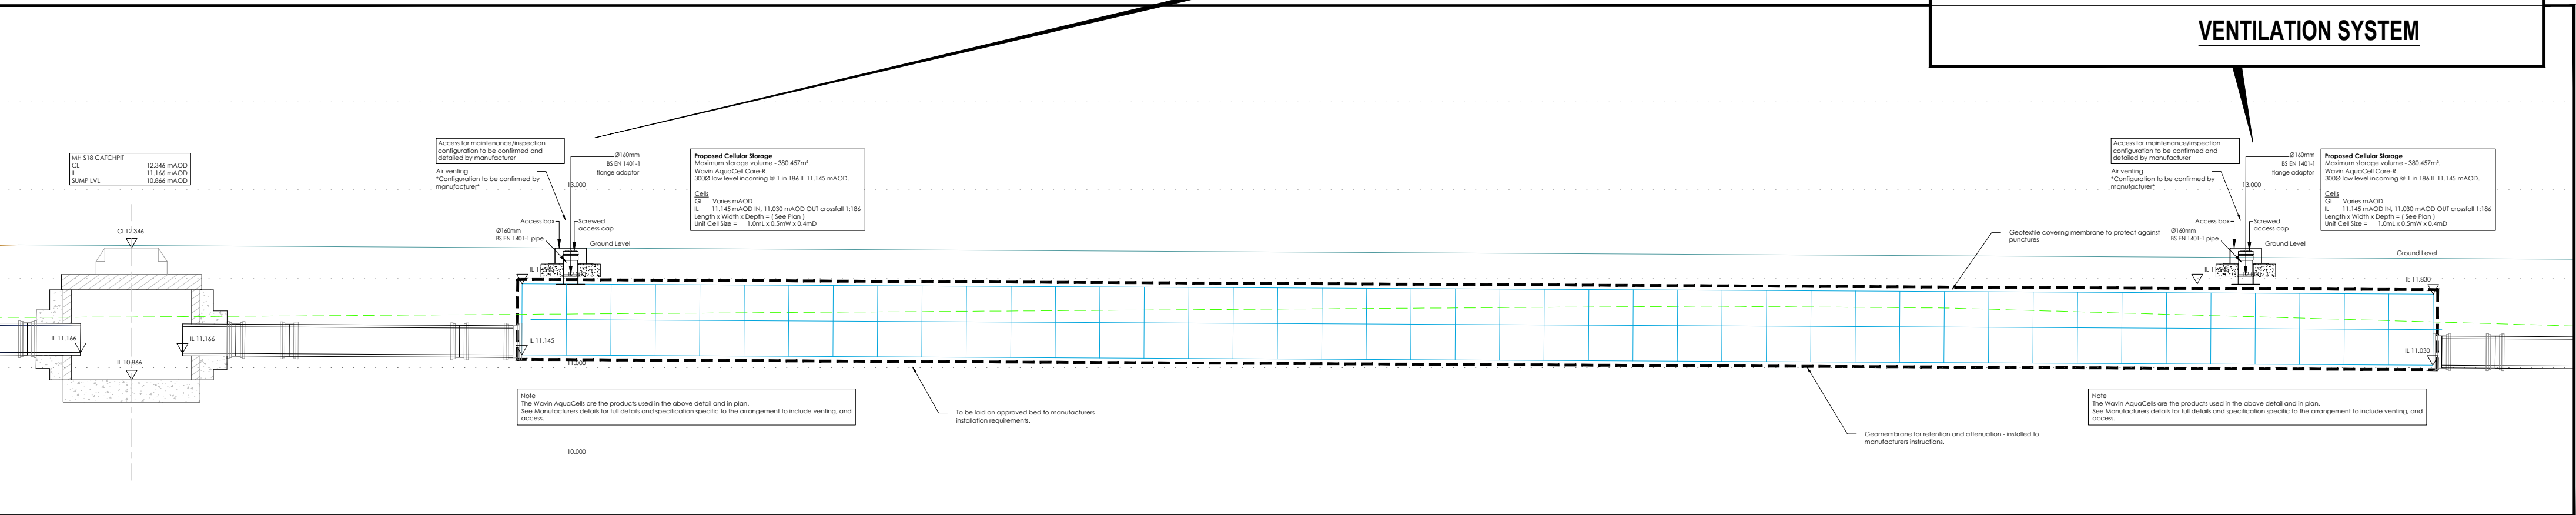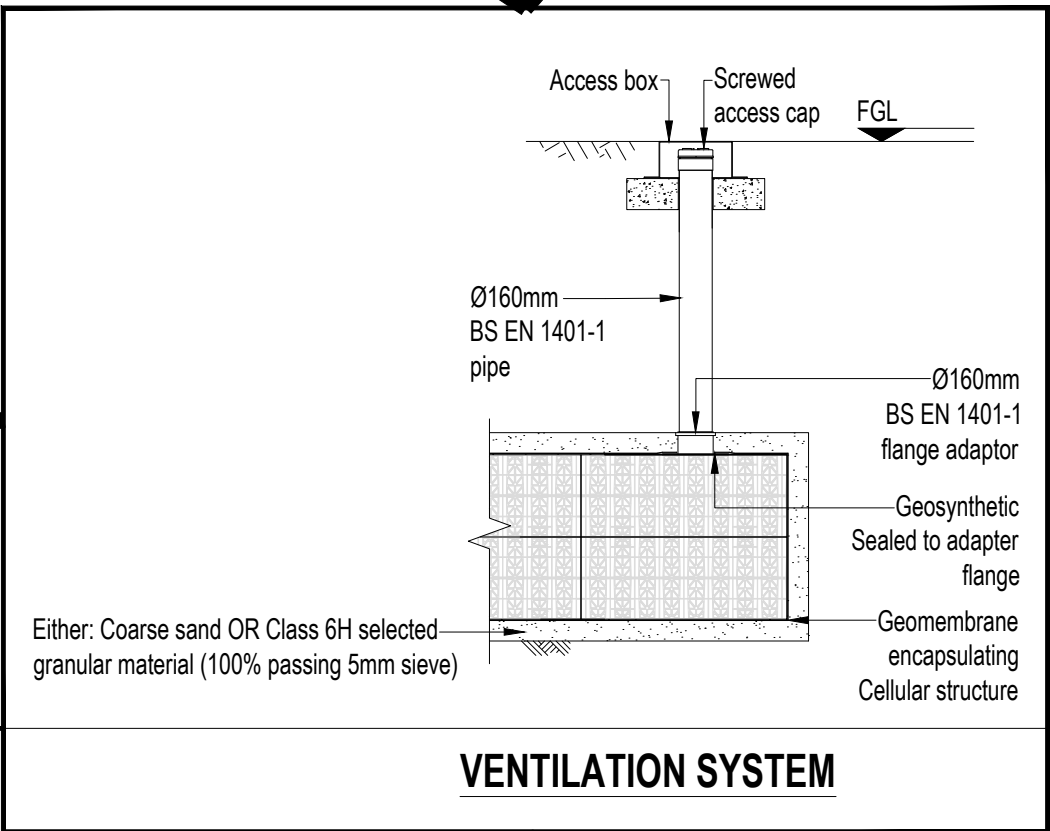

LONG SECTION A-A Scale 1:500H:1:100V

|      |          |                                                 |    |
|------|----------|-------------------------------------------------|----|
| D    | 15.11.23 | POS Levels above cells amended                  | CP |
| C    | 09.10.23 | Updated to reflect comments from SAB@Wrexham.   | CP |
| B    | 25.07.23 | Infiltration Basin replaced by Cellular Storage | GW |
| A    | 20.02.23 | Issue for SAB review and comment                | CP |
| Mark | Date     | Details                                         | By |

Revision history

Drawing originator:



Client:



Project title:

Rossett Road,  
Rossett

Drawing title:

Sustainable Drainage (SAB)  
Northern Land Parcel  
Cellular Storage Details

Scale: As Shown for the original size of A1

Drawn by: CP Checked by: NR Passed by: RA Date: Feb 2023

Drawing status:

For Approval

|         |             |          |         |         |        |       |             |         |           |
|---------|-------------|----------|---------|---------|--------|-------|-------------|---------|-----------|
| Job No: | Drawing No: | Project: | Origin: | Volume: | Level: | Type: | Discipline: | Number: | Revision: |
| CAS02   | BET         |          |         |         |        |       | C           | 110     | D         |

Do not scale this drawing  
6-7 Old Marsh Farm Barns, Welsh Road, Sealand, Flintshire, CH5 2LJ  
enquiries@betts-associates.co.uk  
Chester 01244 288178 | Altrincham 0161 413531