




Front Elevation 1:100

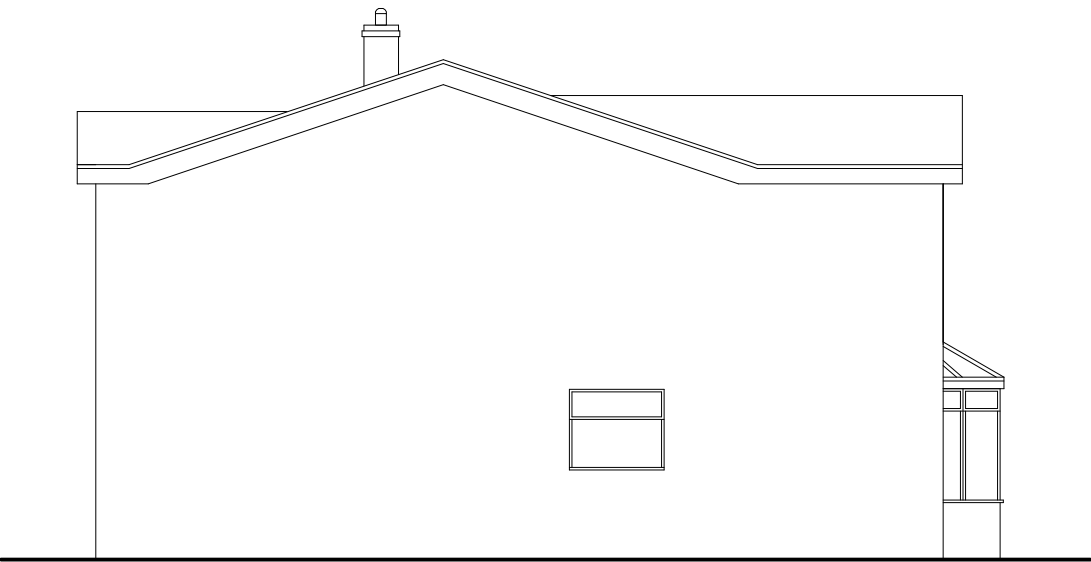


Side Elevation 1:100



Rear Elevation 1:100



Side Elevation 1:100

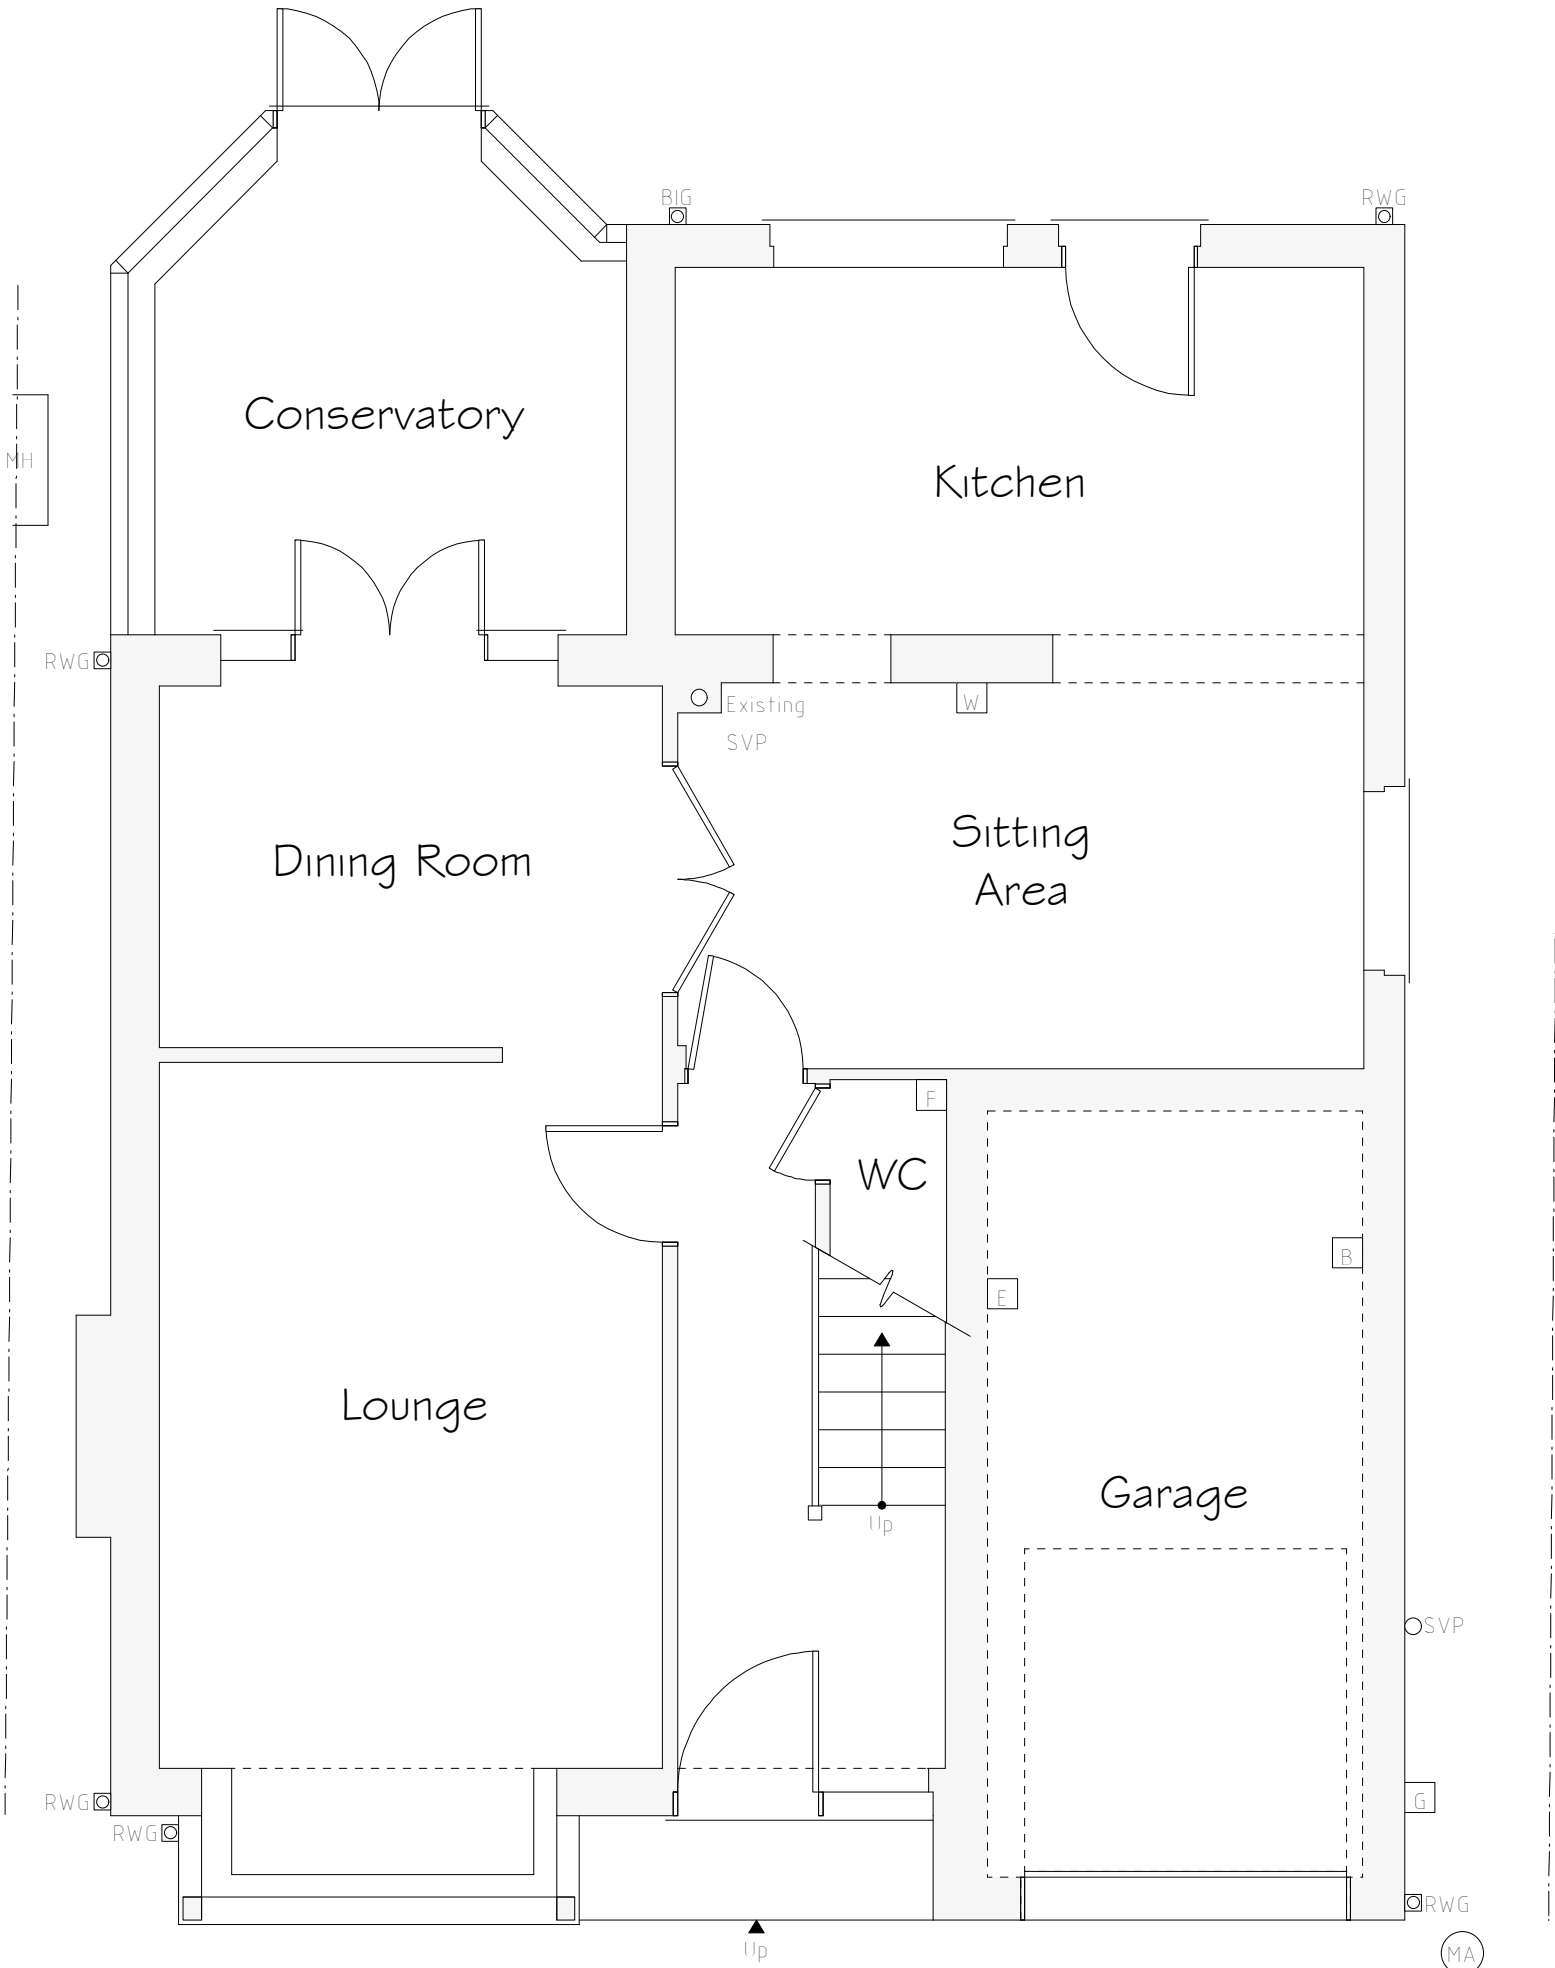

Ground Floor Plan 1:50

Services Key

B

Existing Boiler Position

G

Existing Gas Meter Position

E

Existing Electric Meter Position

F

Existing Fuse Box Position

W

Existing Stopcock Position

MH

Existing Man Hole Position

Existing Rain Water Gully (RWG) Position

Existing Back Inlet (BIG) Gully Position

Existing Soil Vent Pipe (SVP) Position

Existing Mini Access Position

Rev	Date	Detail	Initial

Project:
Proposed Alterations to,
62 Ffordd Llewelyn,
Wrexham,
LL12 8JP

Title:
Existing

Scale: (A2)
1:50 &
1:100

Drawn By: A.Valentine	Date: Jan 2023
Drawing No: A061/001	Sheet: 1 of 1

blueprint

architectural services

partner

LABC

Office 3K4,
Redwither Business Tower,
Wrexham. LL13 9XT
Tel: 01978 356500
www.blueprintarchitectural.com
© copyright all rights reserved