




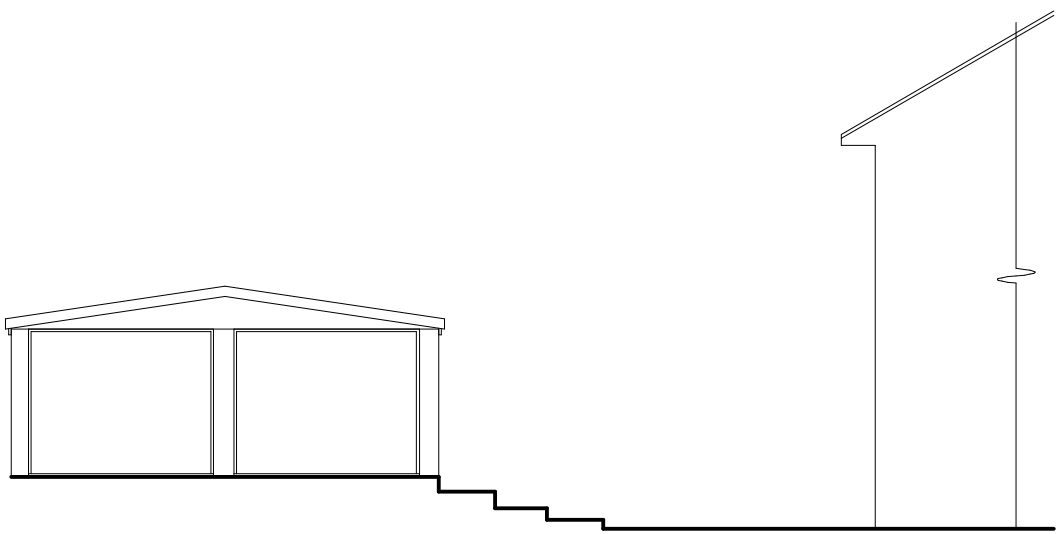


Front Elevation 1:100

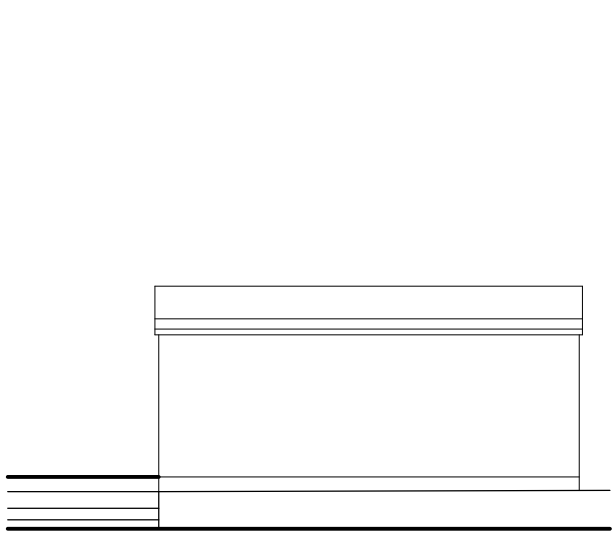


Side Elevation 1:100

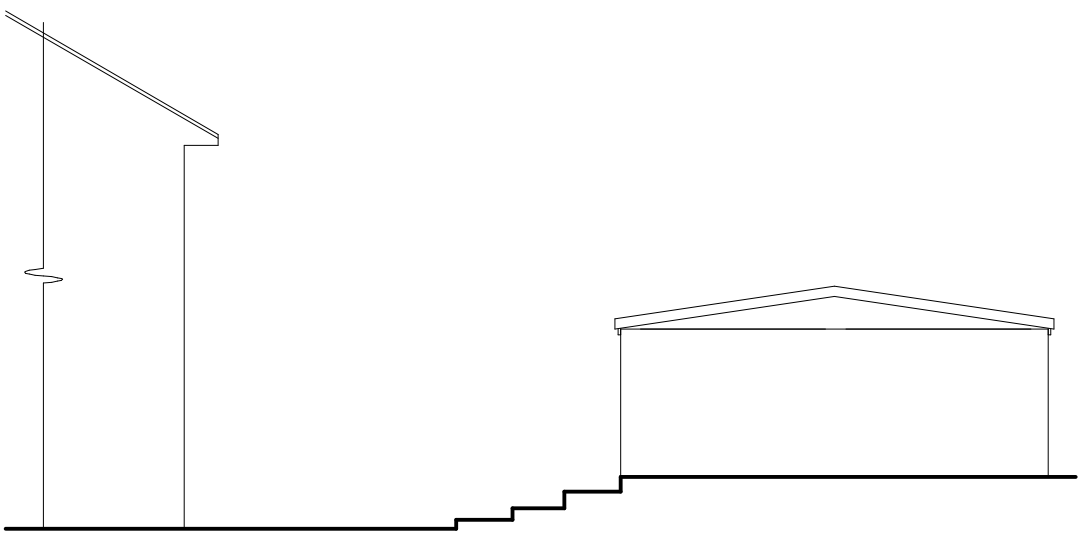

Rear Elevation 1:100

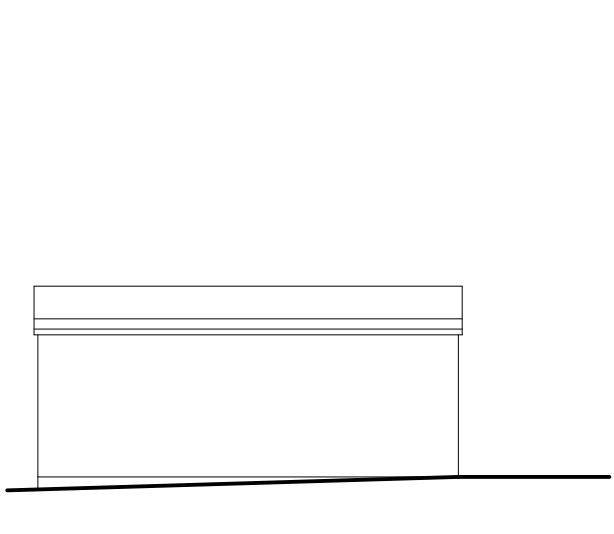

Side Elevation 1:100

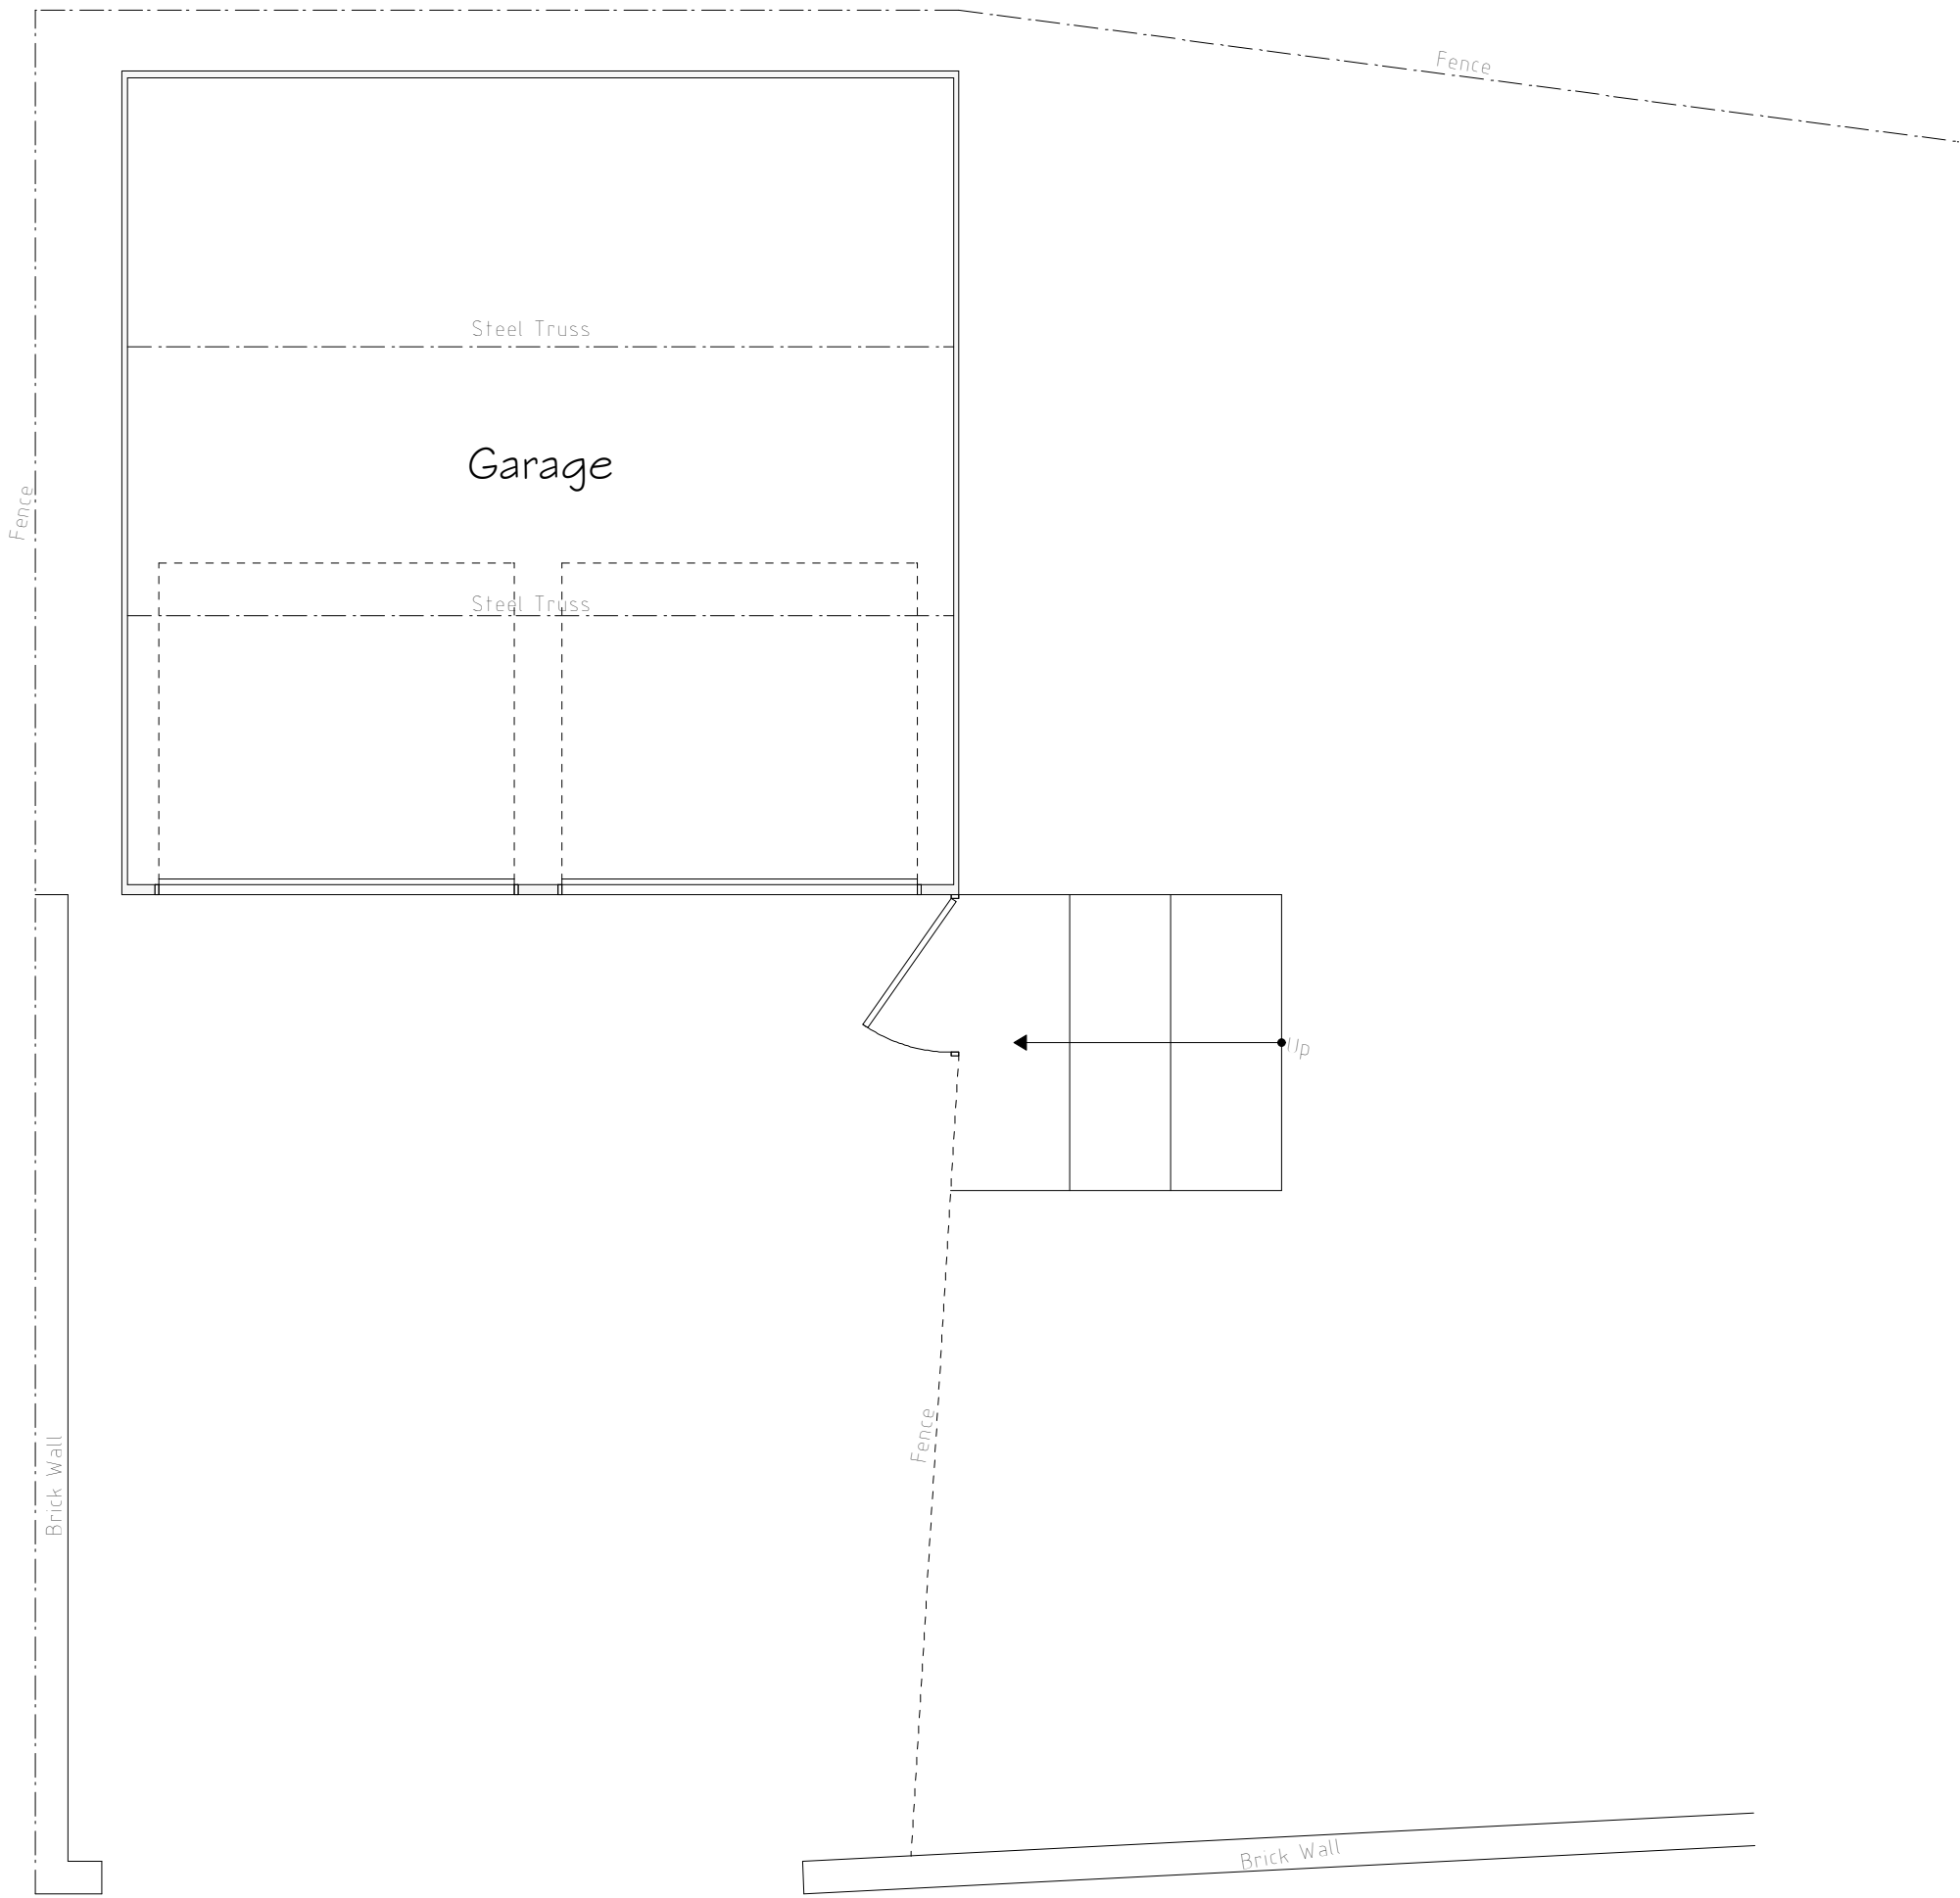

Ground Floor Plan 1:50

Services Key			
○	Existing	Soil Vent Pipe (SVP) Position	

Rev	Date	Detail	Initial

Project: Proposed Alterations to, 1 George Avenue, Trevor Avenue, Llangollen, LL20 7UA	
Title: Existing	Scale: (A2) 1:50 & 1:100

Drawn By: A.Valentine	Date: Sept 2022
Drawing No: 0030/001	Sheet: 1 of 1





Office 3K4,
Redwither Business Tower,
Wrexham. LL13 9XT
Tel: 01978 356500
www.blueprintarchitectural.com
© copyright all rights reserved