



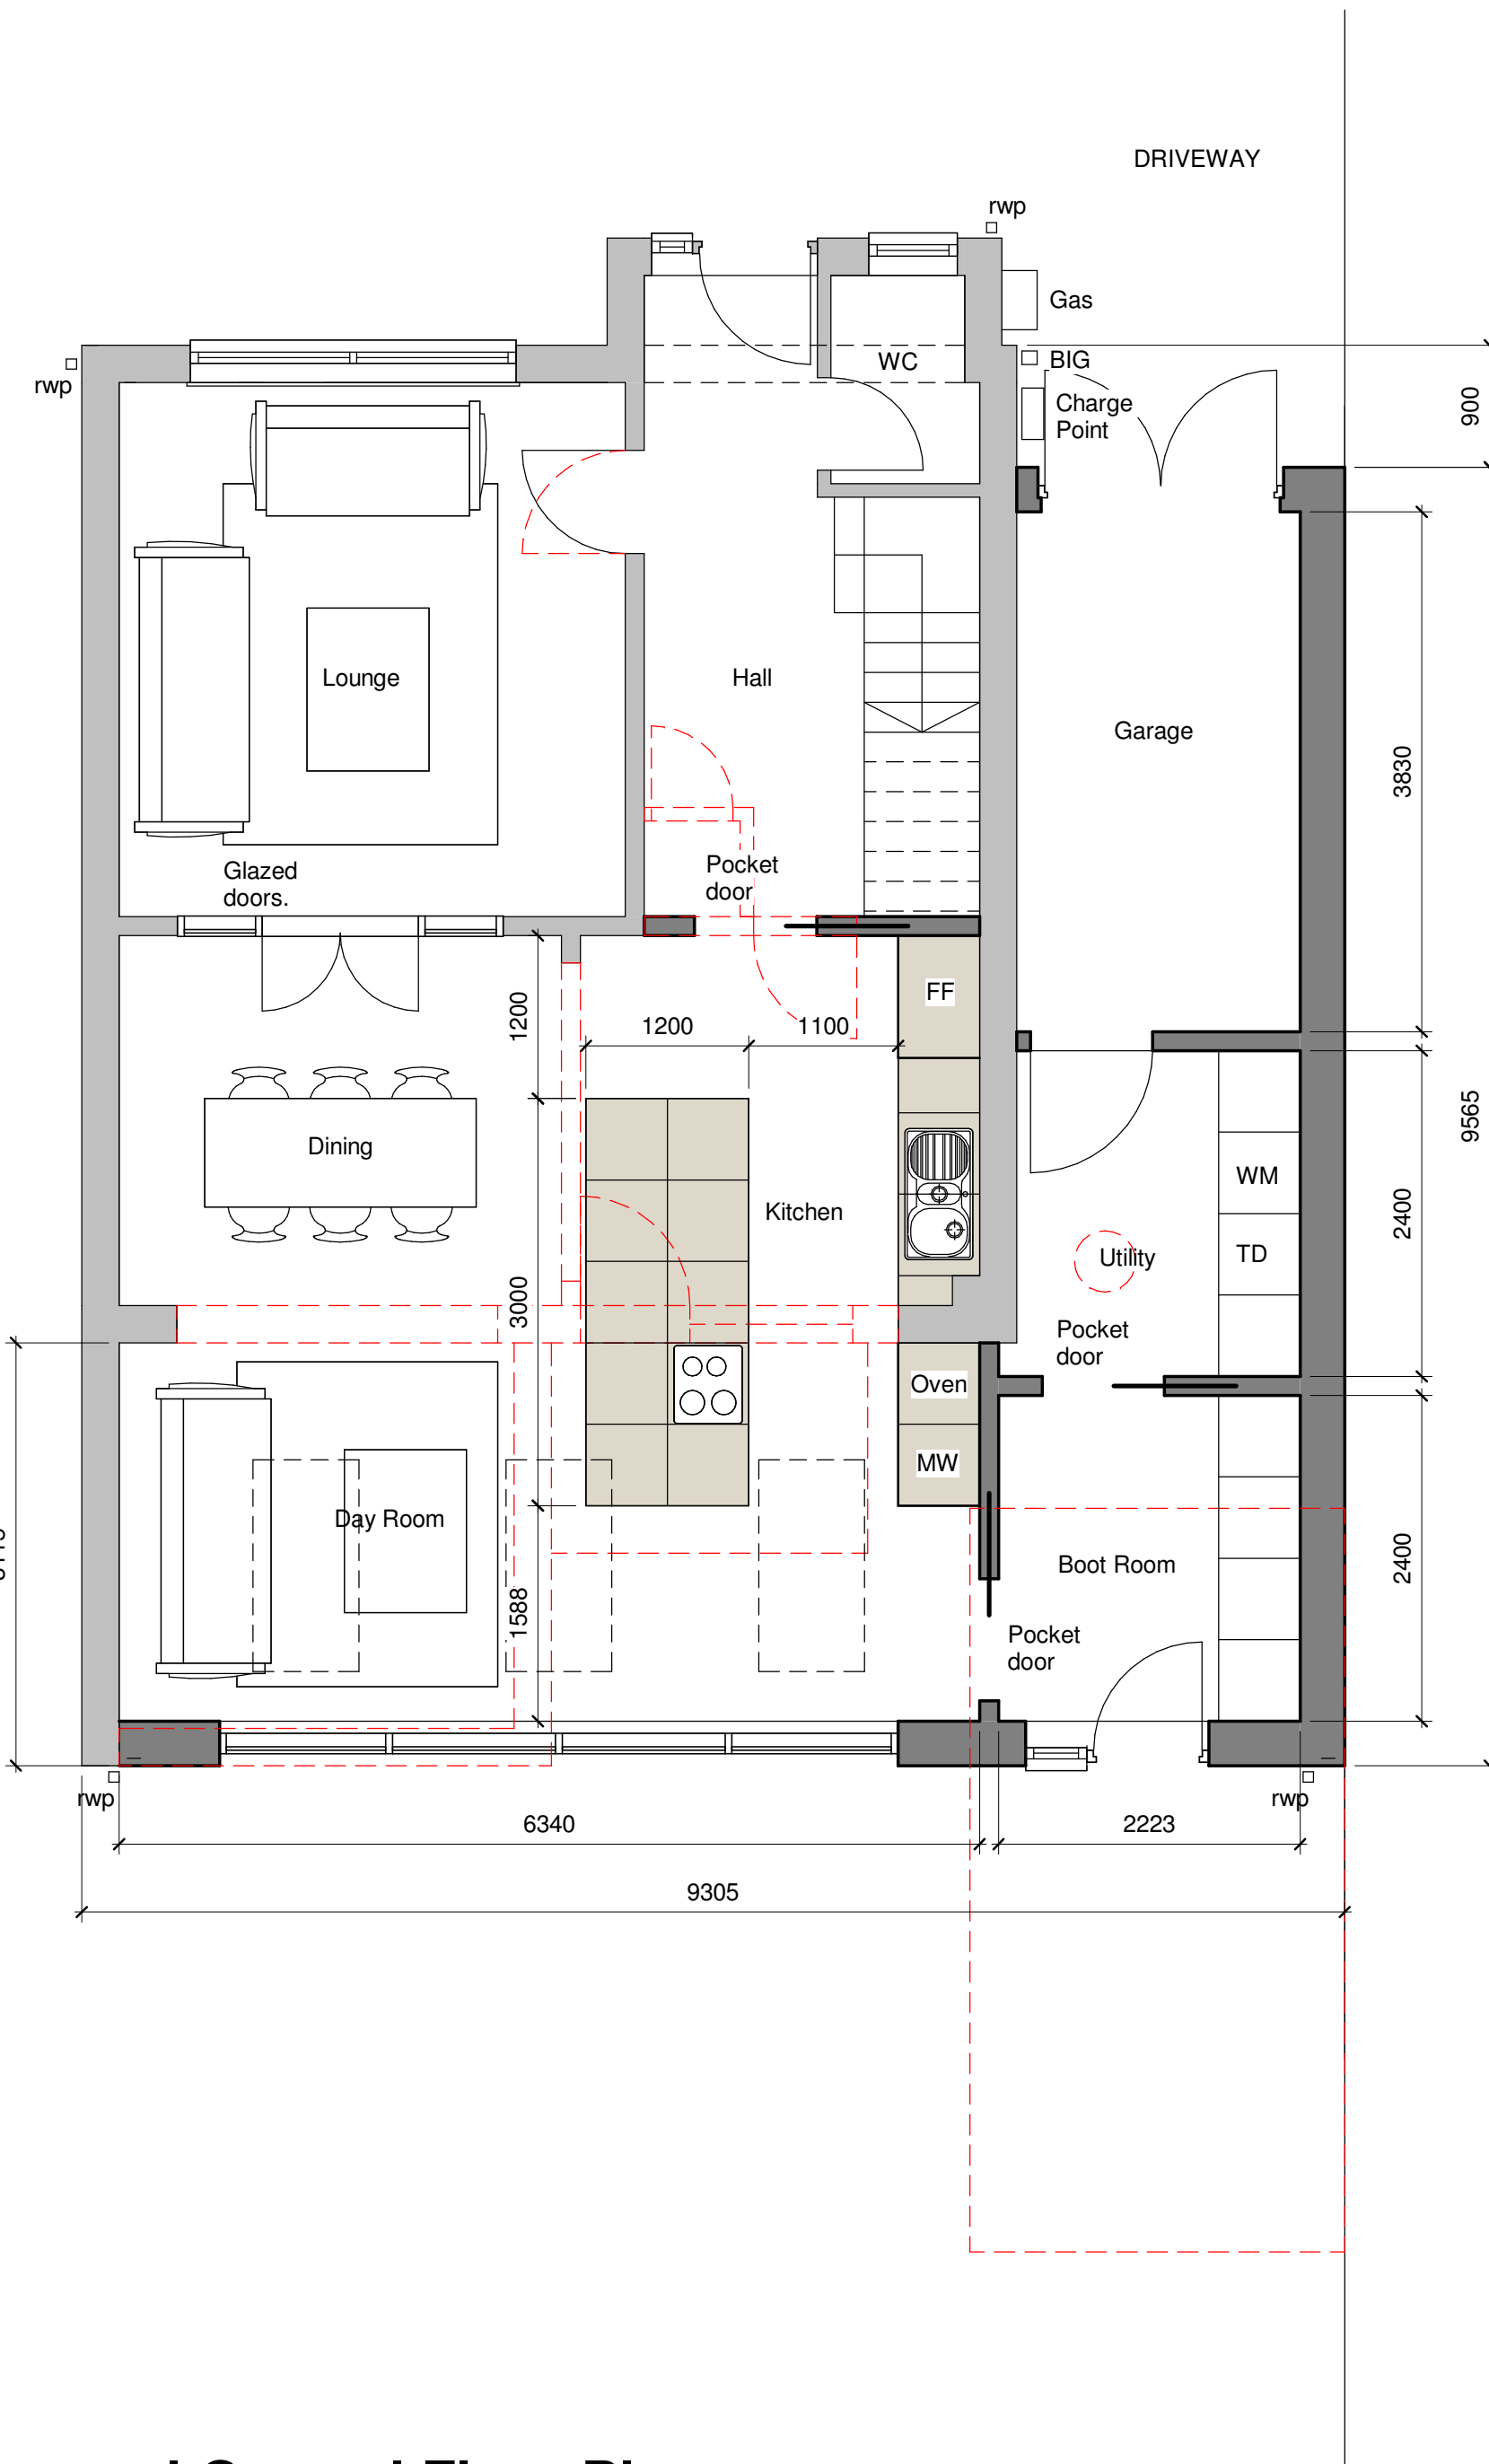


Proposed Ground Floor Plan
1 : 50

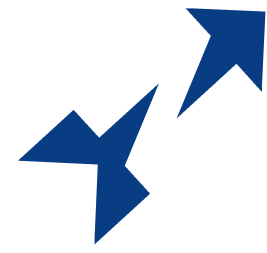


Proposed North Elevation
1 : 50




Proposed South Elevation
1 : 50

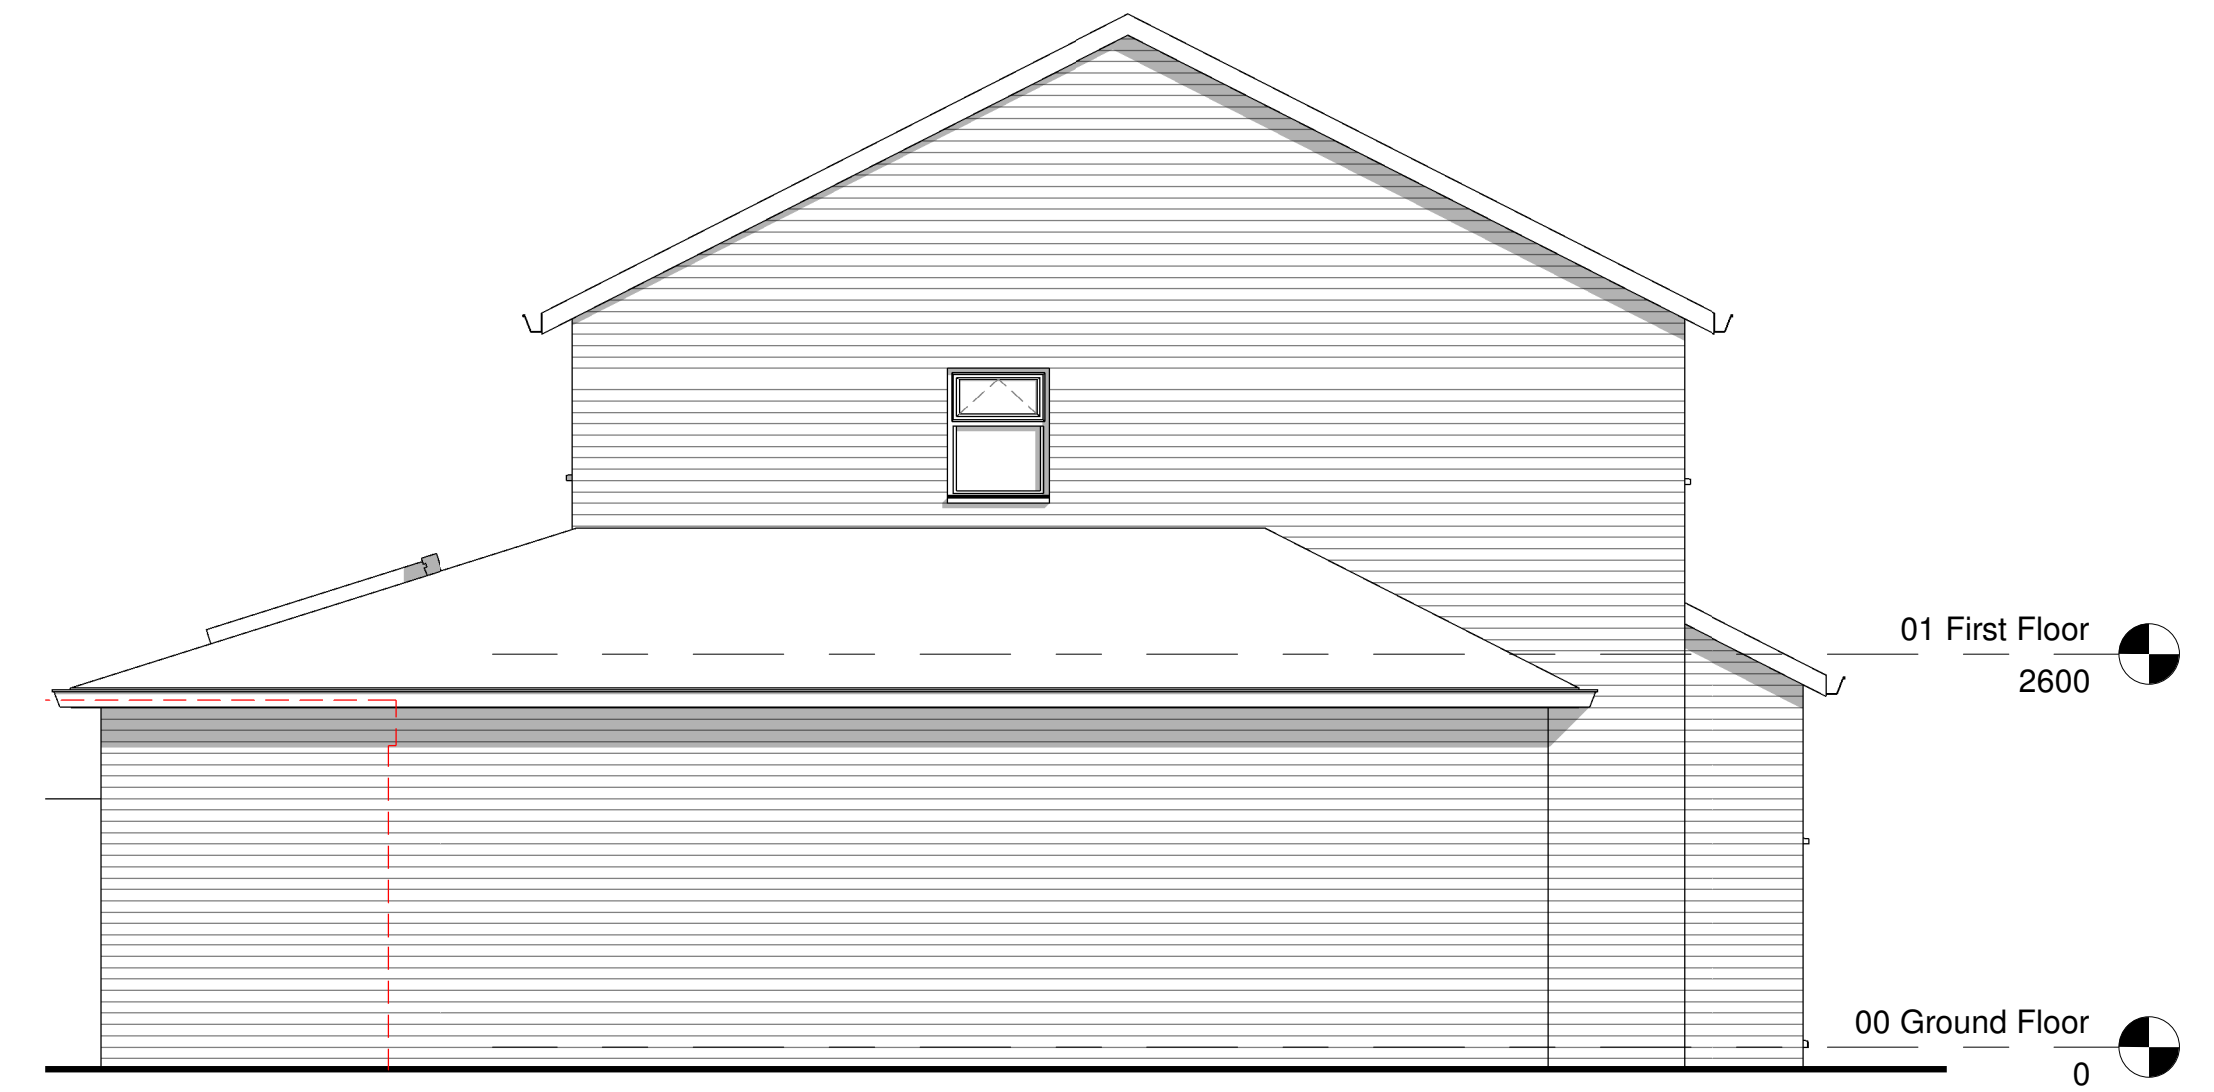

Proposed East Elevation
1 : 50

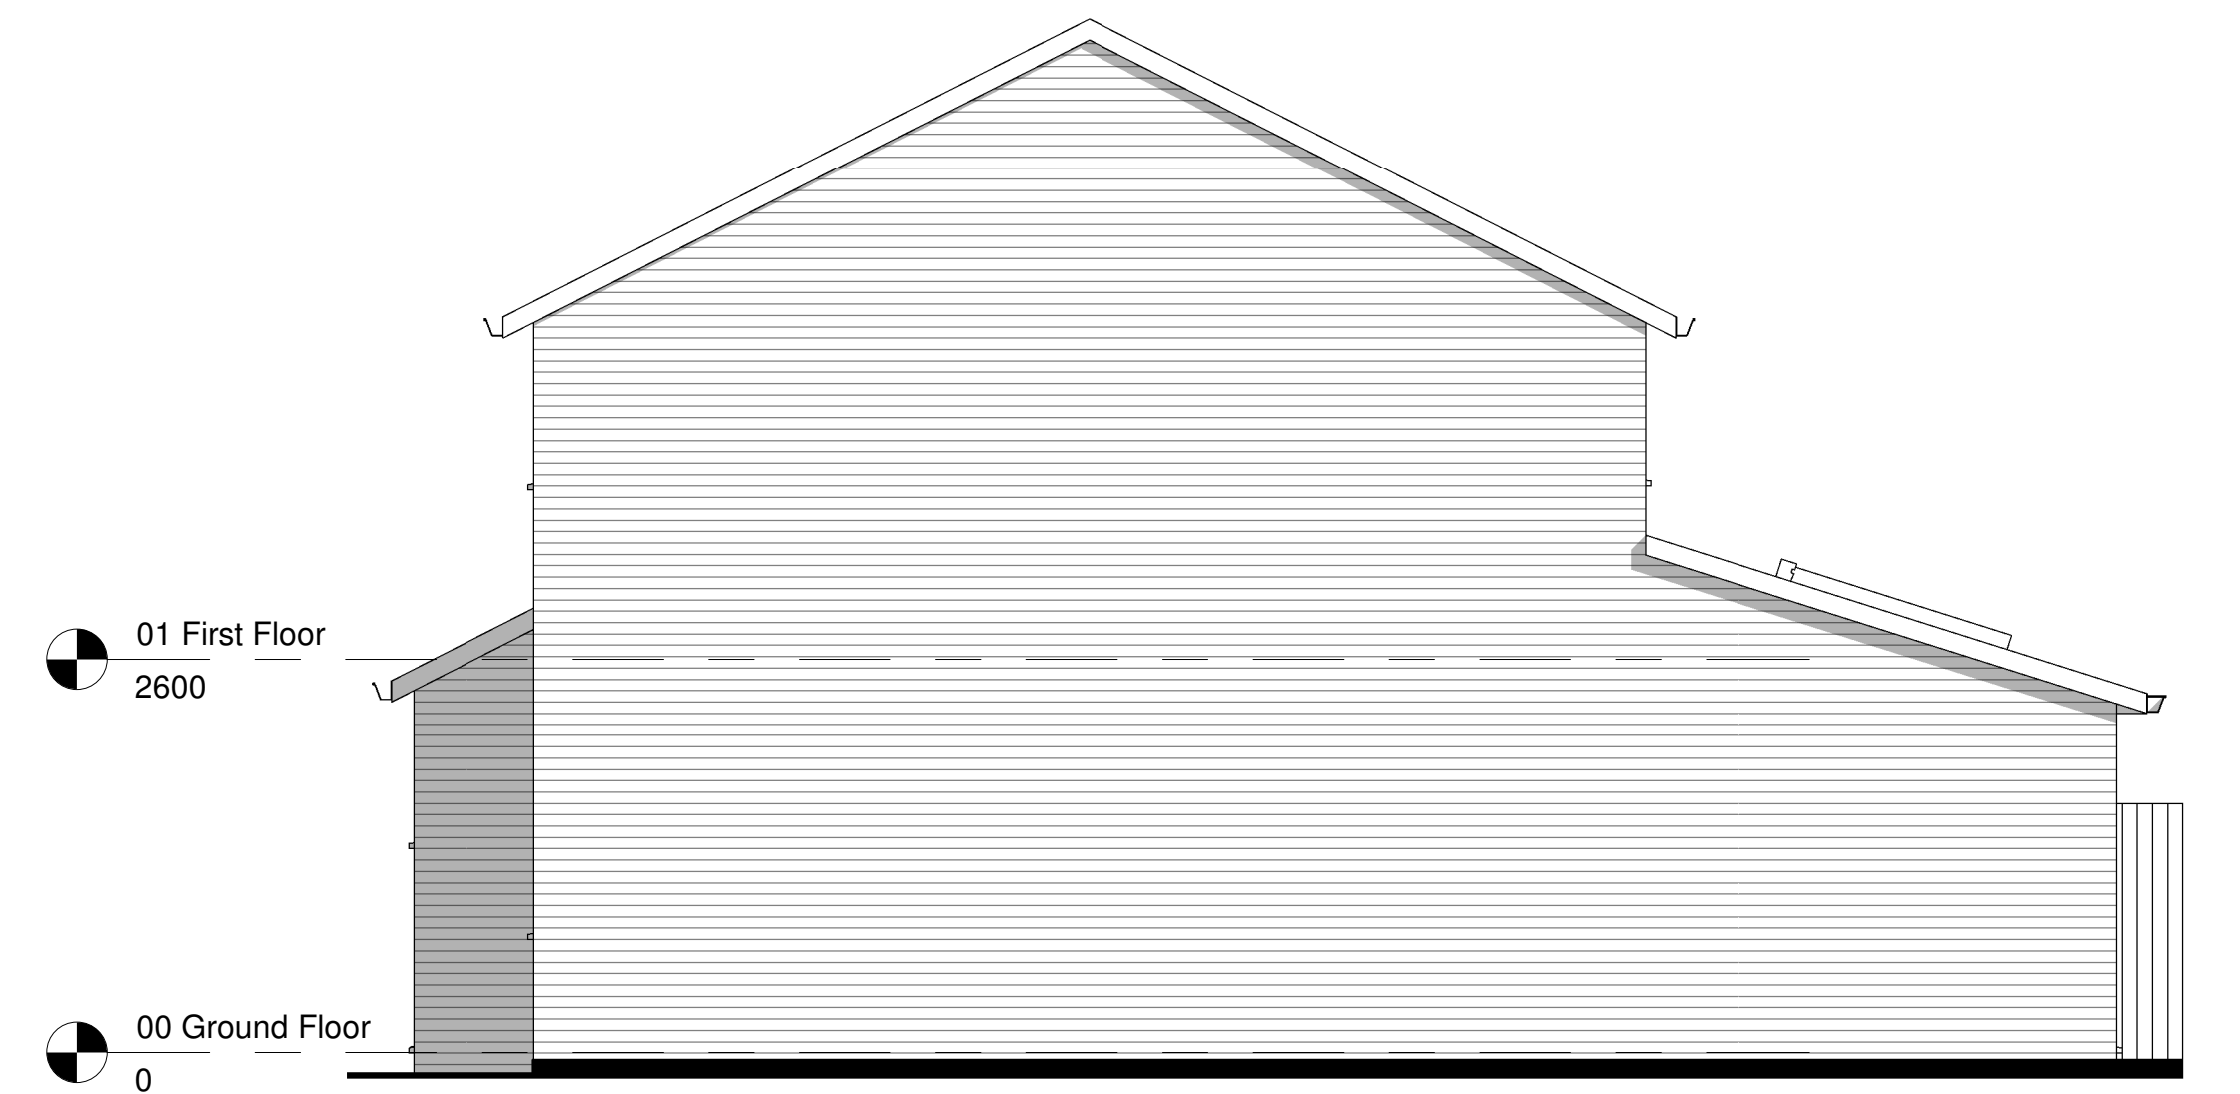

Proposed West Elevation
1 : 50

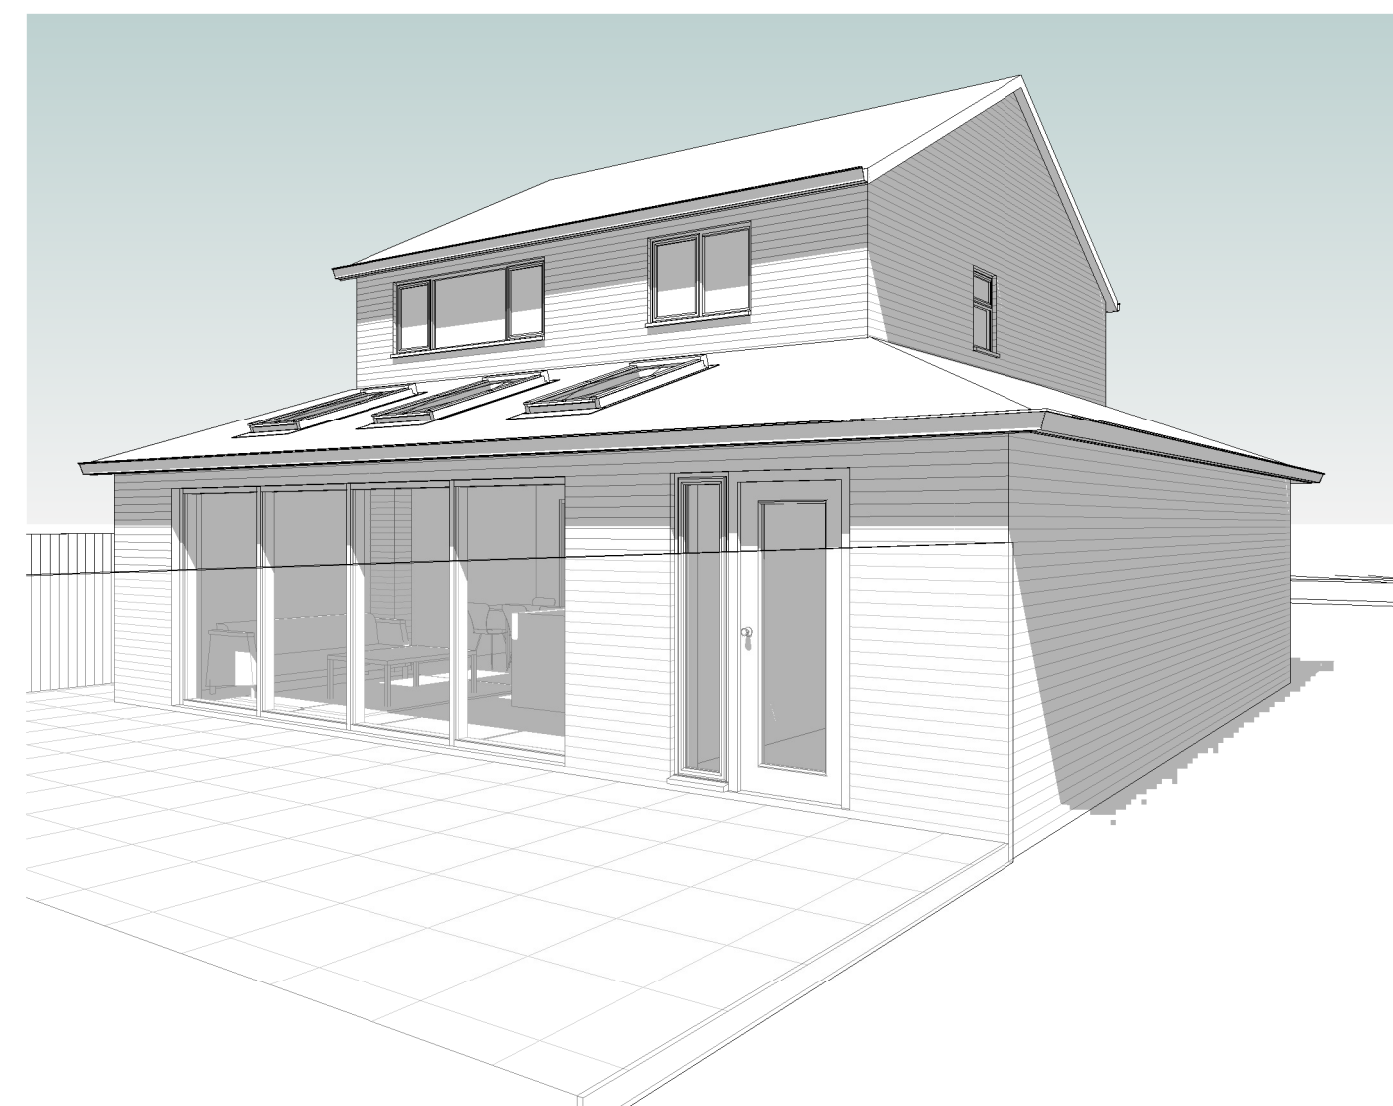

ARKIFY LTD.
36 Plas Tirion, Nant Pwll,
Wrexham, LL14 1UR
01948 544444
geraint@arkify.co.uk
www.arkify.co.uk

Project:	48 Plas Tirion, Johnstown		
Title:	Proposed Floor Plan & Elevations		
Scale @ A1:	1 : 50	Scale @ A3:	1:100
Author:	GE	Date:	25.11.22
Project Ref:	22-44	Drawing No:	A102
Rev:	A		