





3 EXISTING FRONT ELEVATION 1 : 100




4 EXISTING SIDE ELEVATION 1 : 100

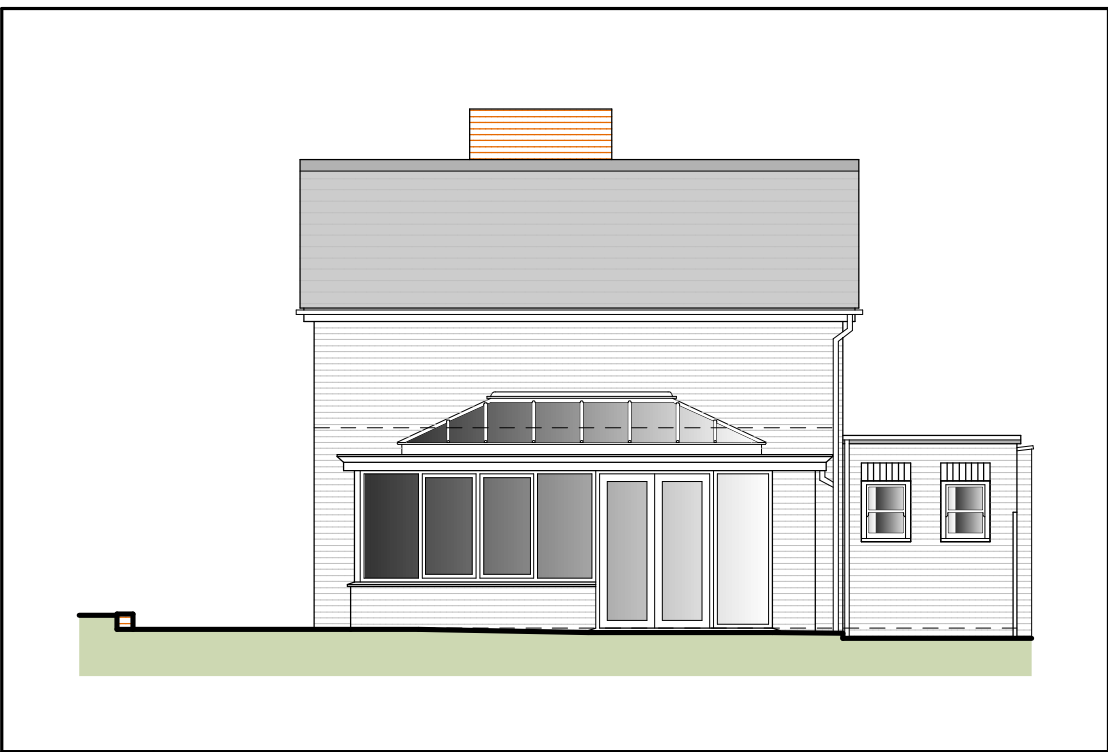


5 EXISTING REAR ELEVATION 1 : 100

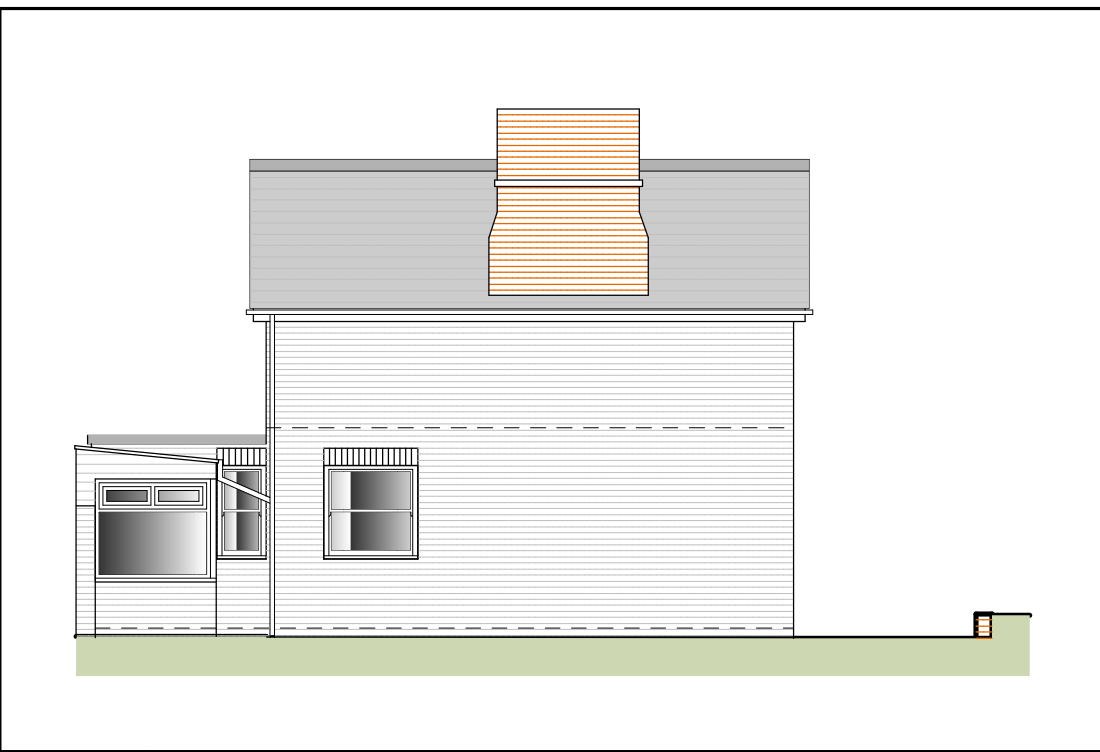

6 EXISTING SIDE ELEVATION 1 : 100

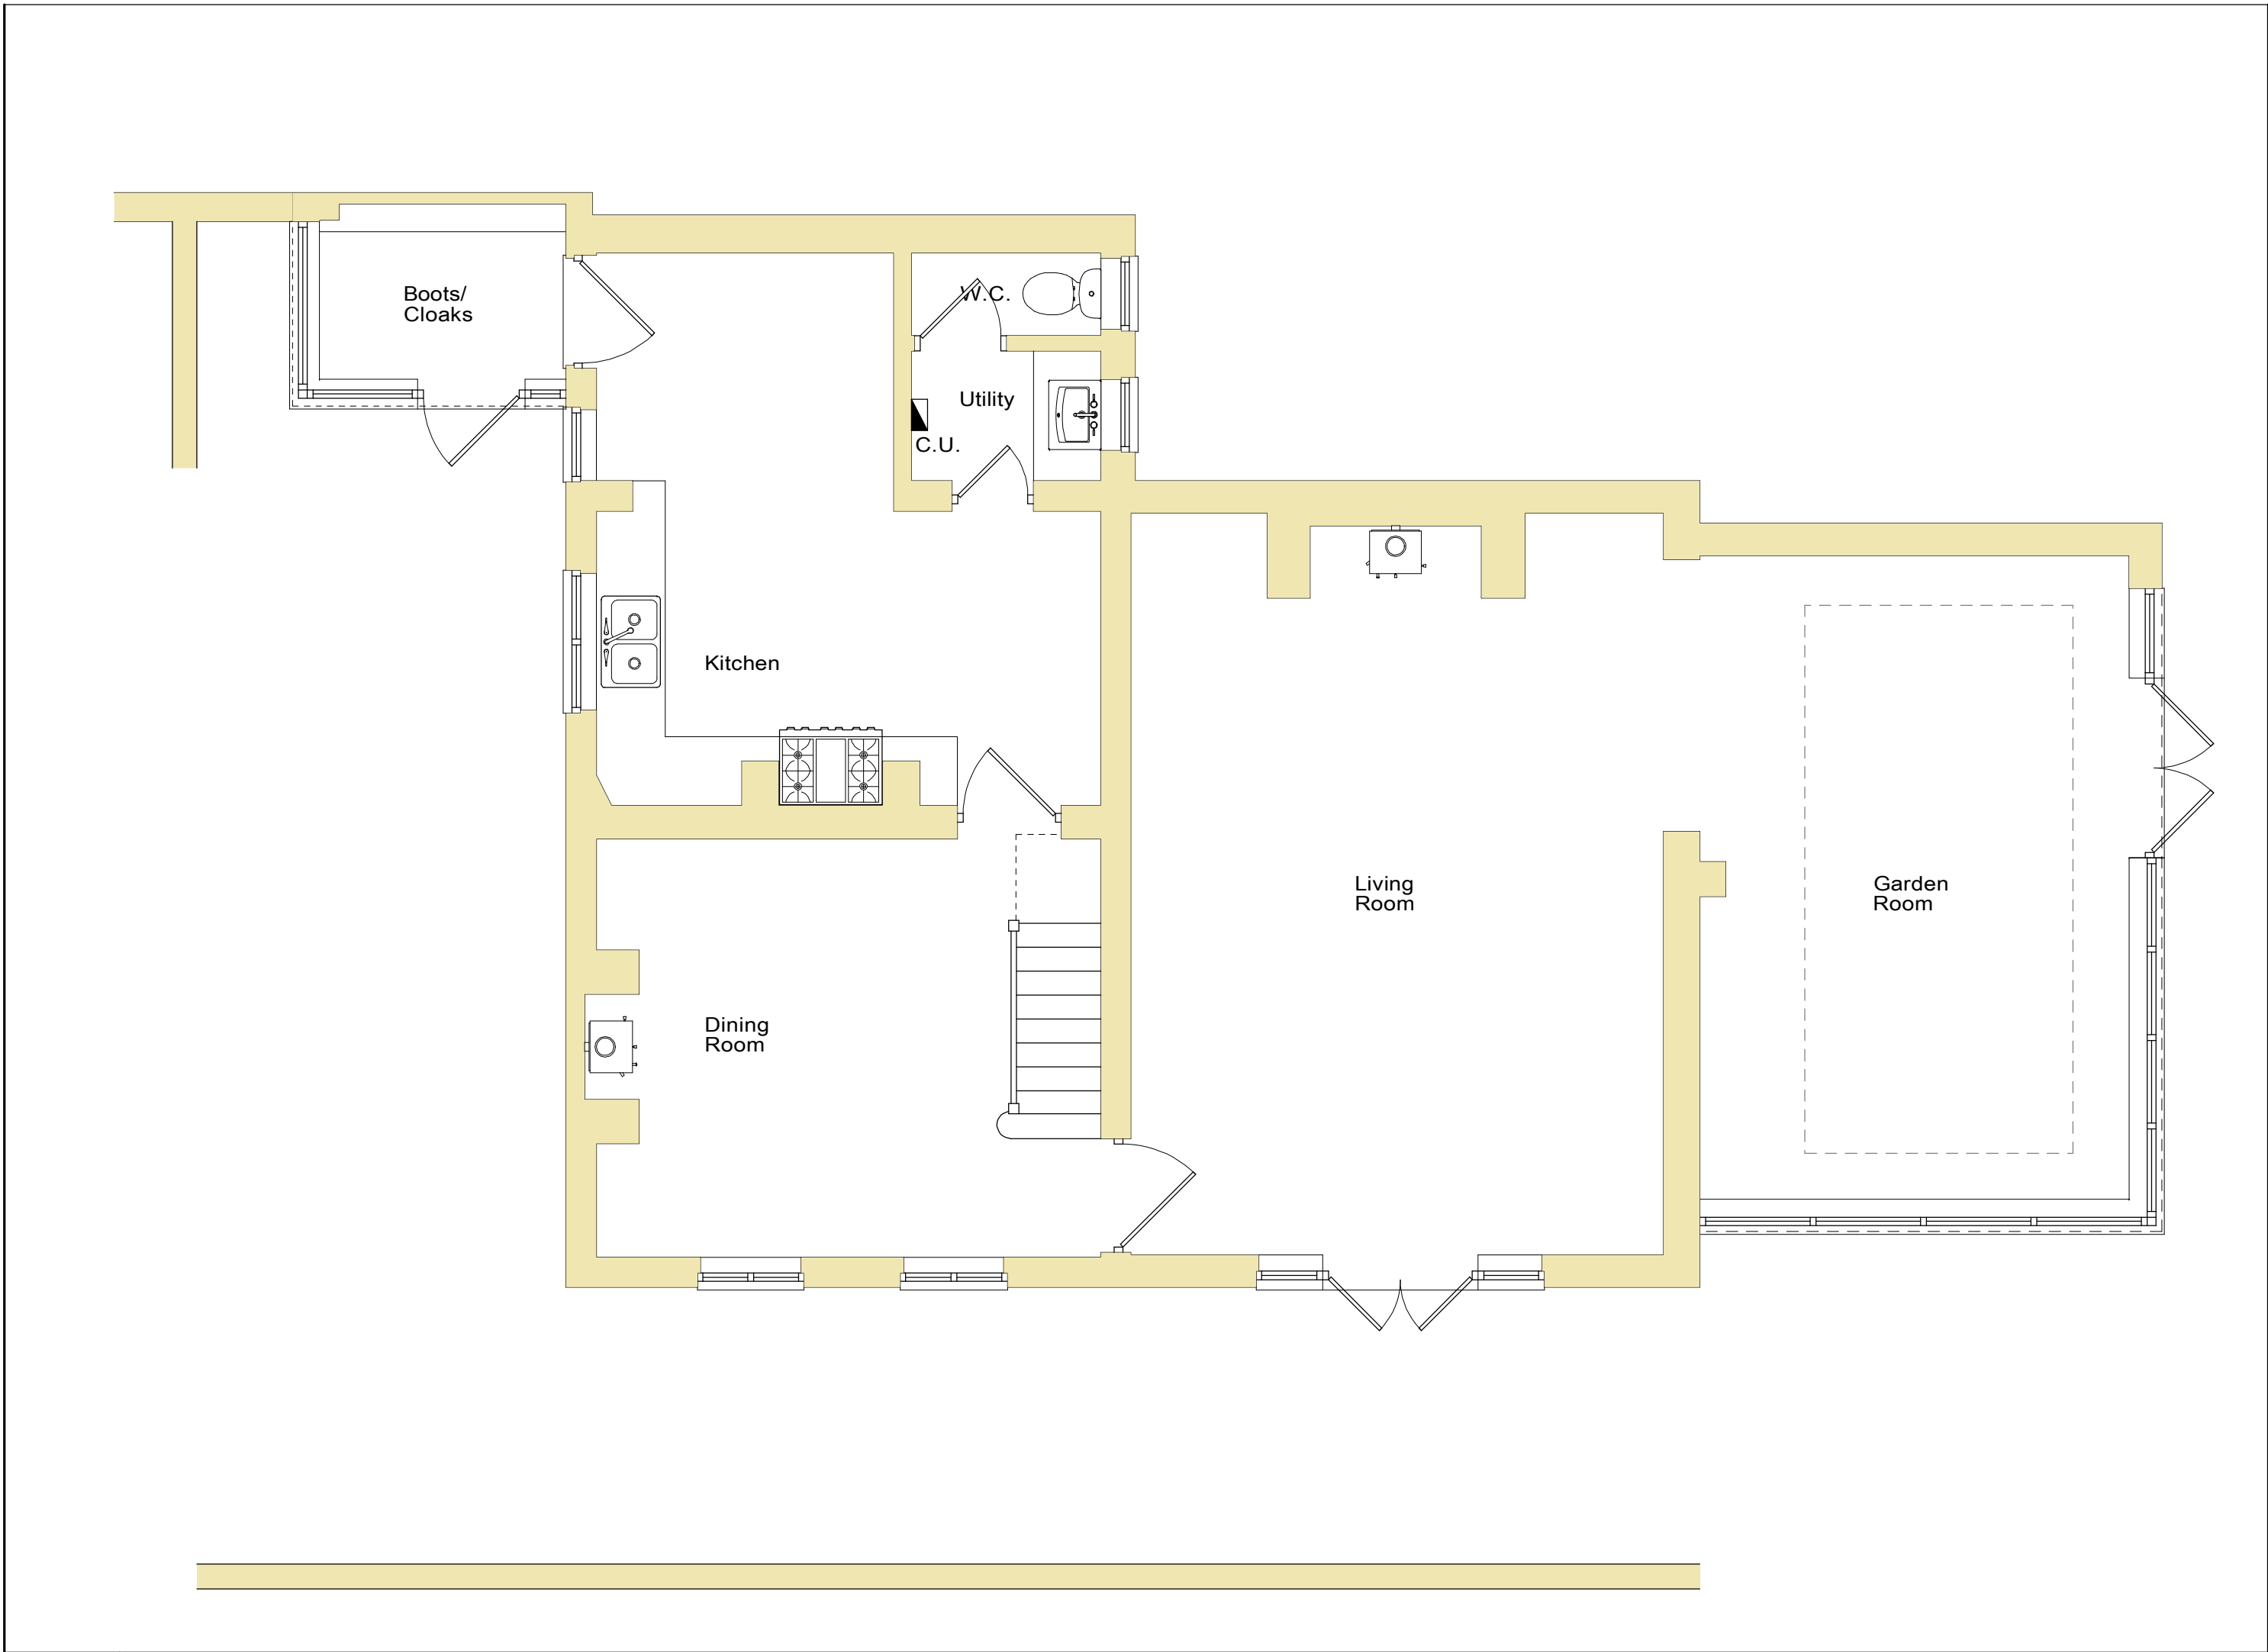

1 EXISTING GROUND FLOOR PLAN 1 : 50

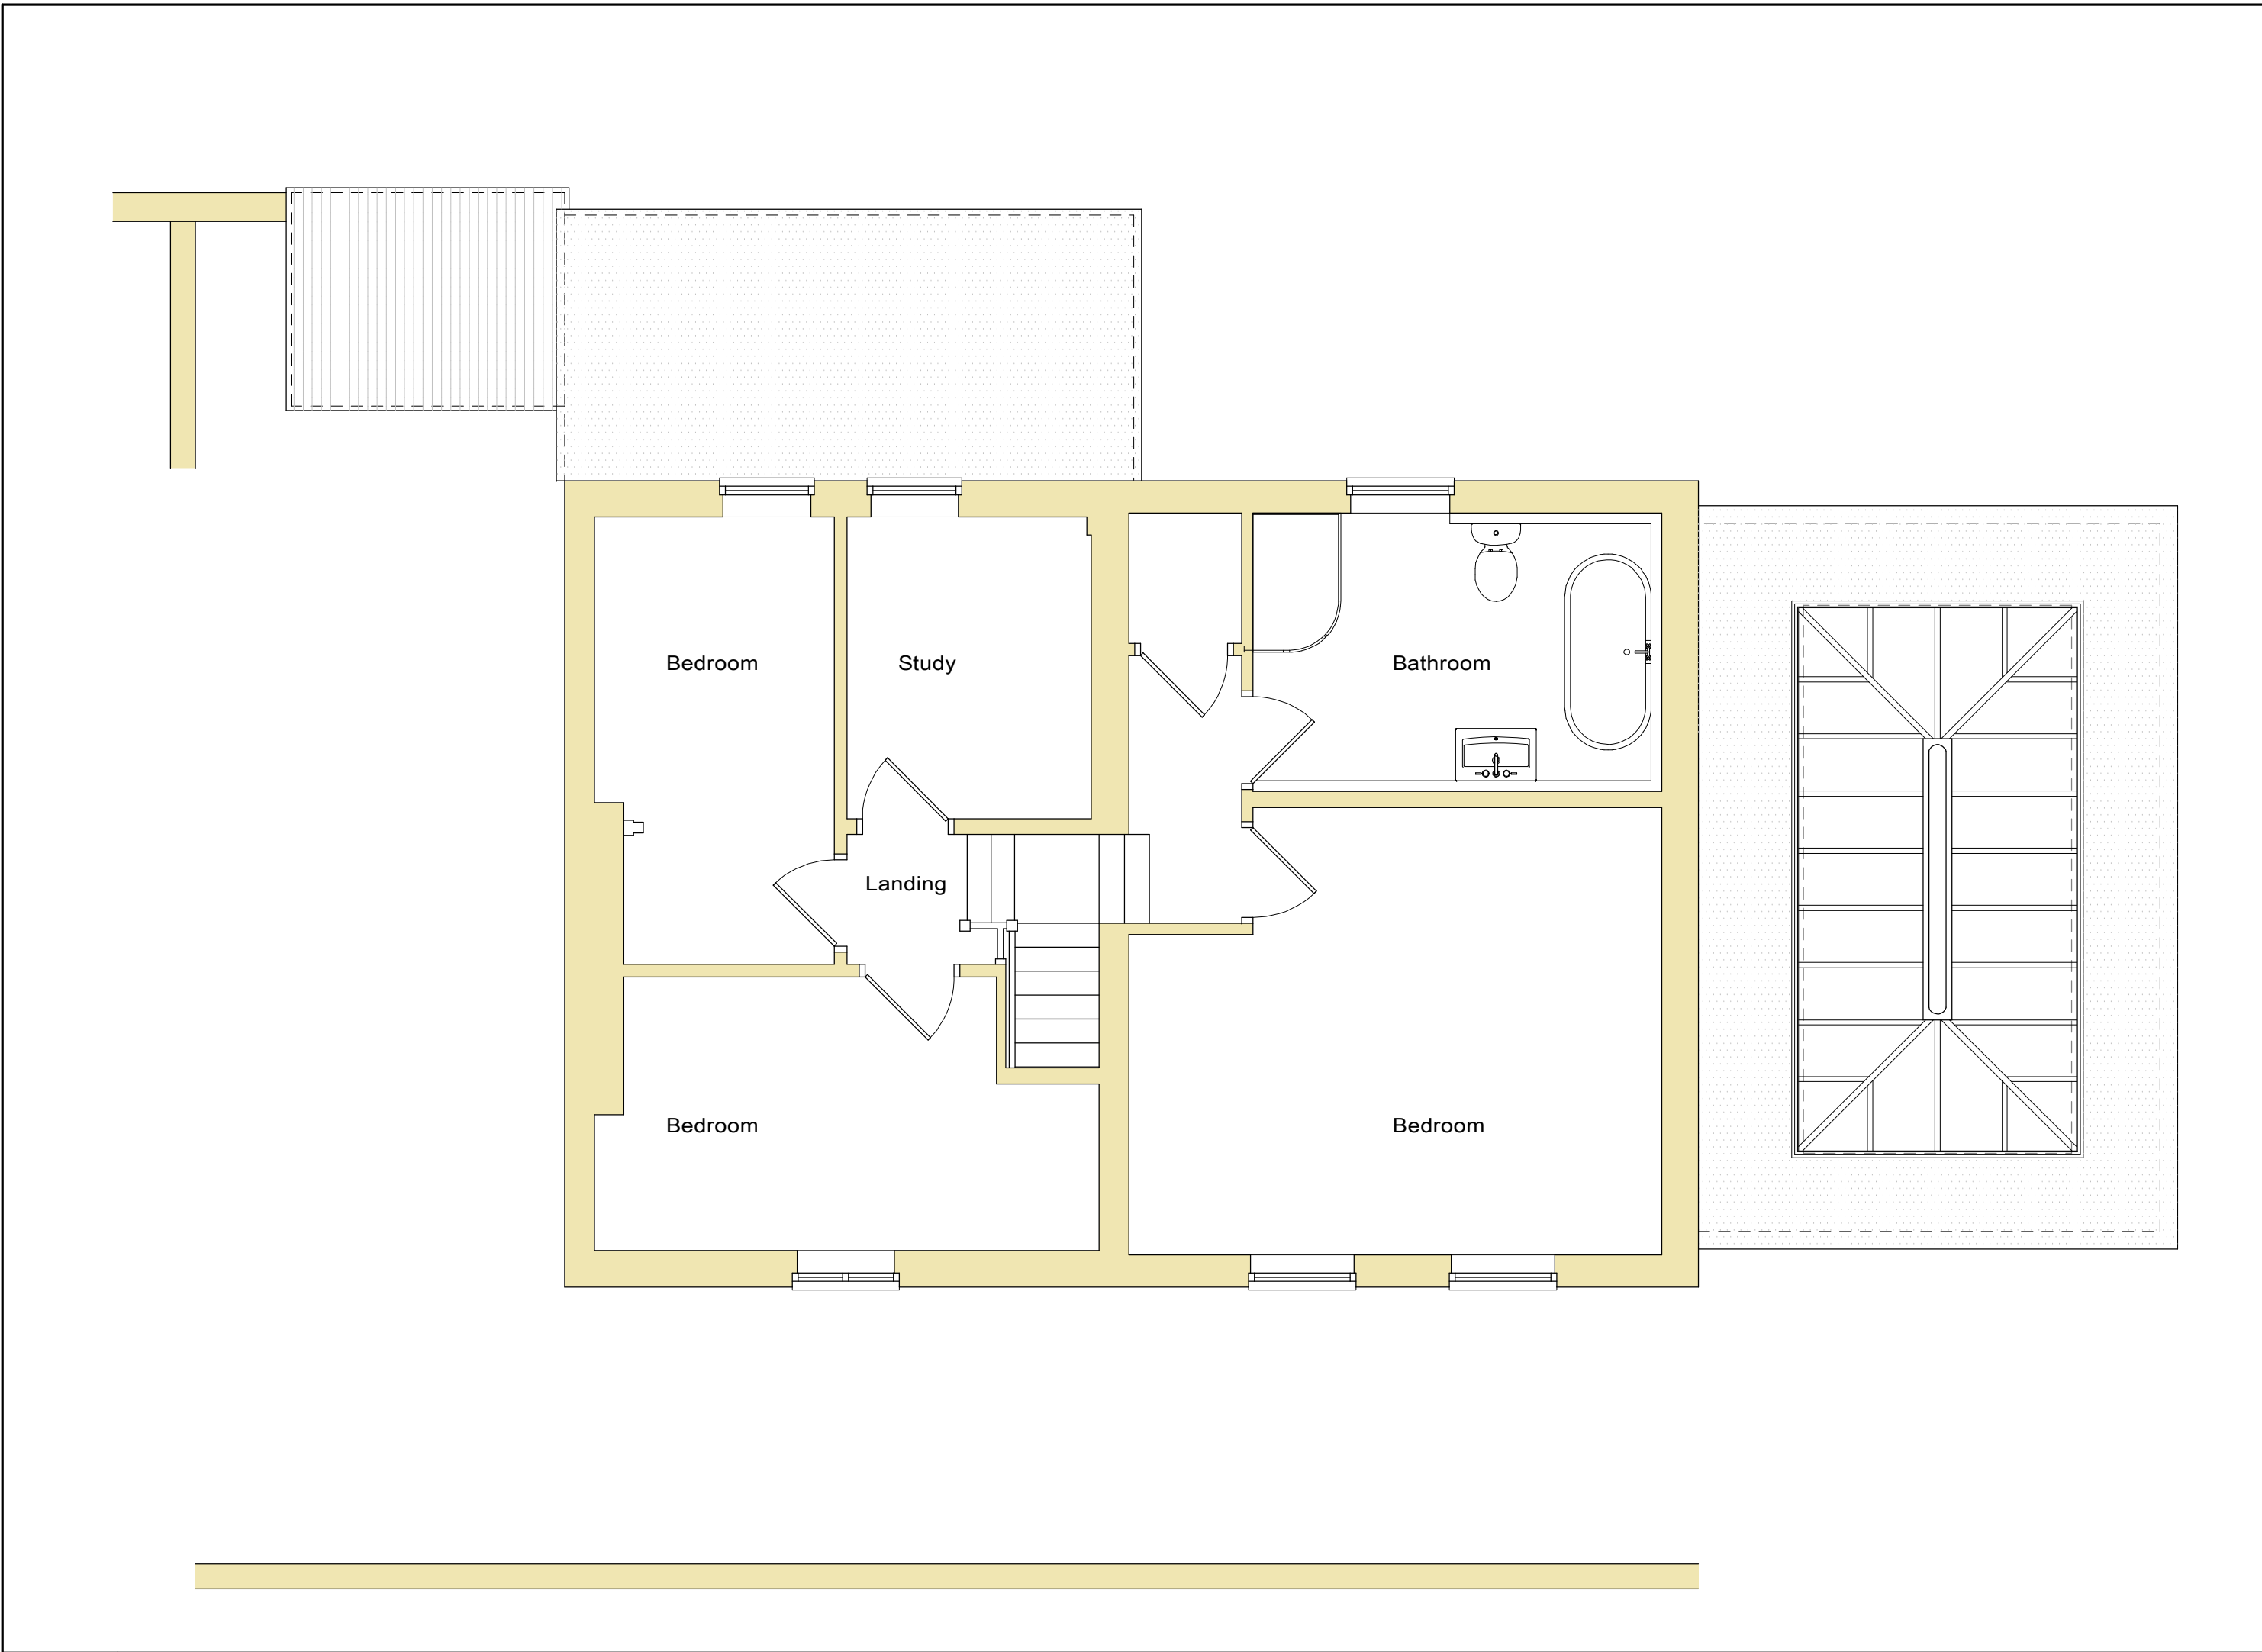

2 EXISTING FIRST FLOOR PLAN 1 : 50

NOTES:
All drawings and specifications contained in this document are the copyright of ARH Architectural Design.
All dimensions must be checked on site and not scaled from the drawings.
All discrepancies must be notified to the Agent immediately.

KEY :		
Rev	Date	Revisions
Drawn by :	Date :	
A.R. HEWITT	AUGUST 2021	

ARH Architectural Design
206 Liverpool Road,
Whitchurch,
Shropshire,
SY13 1UT

Tel: 07891 147512
e-mail
arharchitecturaldesign@gmail.com

ARH Architectural Design is the trading name of Saury Hewitt & Associates Ltd.
Company Registered in England and Wales No: 12308458
© copyright This drawing must not be reproduced without first obtaining written permission

Client : Mr and Mrs I. Boam		
Job Title : PROPOSED EXTENSION AND ALTERATIONS AT WHITEGATES COTTAGE FENNS BANK WHITCHURCH SY13 3NZ		
Drawing Title : EXISTING PLANS AND ELEVATIONS		
Dwg No : SHA111/02	Scale : As Shown @ A1	Rev : -