


NOTES:


ALL DIMENSIONS TO BE CHECKED AND CONFIRMED ON SITE PRIOR TO ANY WORKS OR FABRICATION.

DO NOT SCALE OFF THIS DRAWING.

ANY ERRORS, OMISSIONS OR DISCREPANCIES ARE TO BE BROUGHT TO THE ATTENTION OF MUNRO ASSOCIATES IMMEDIATELY.

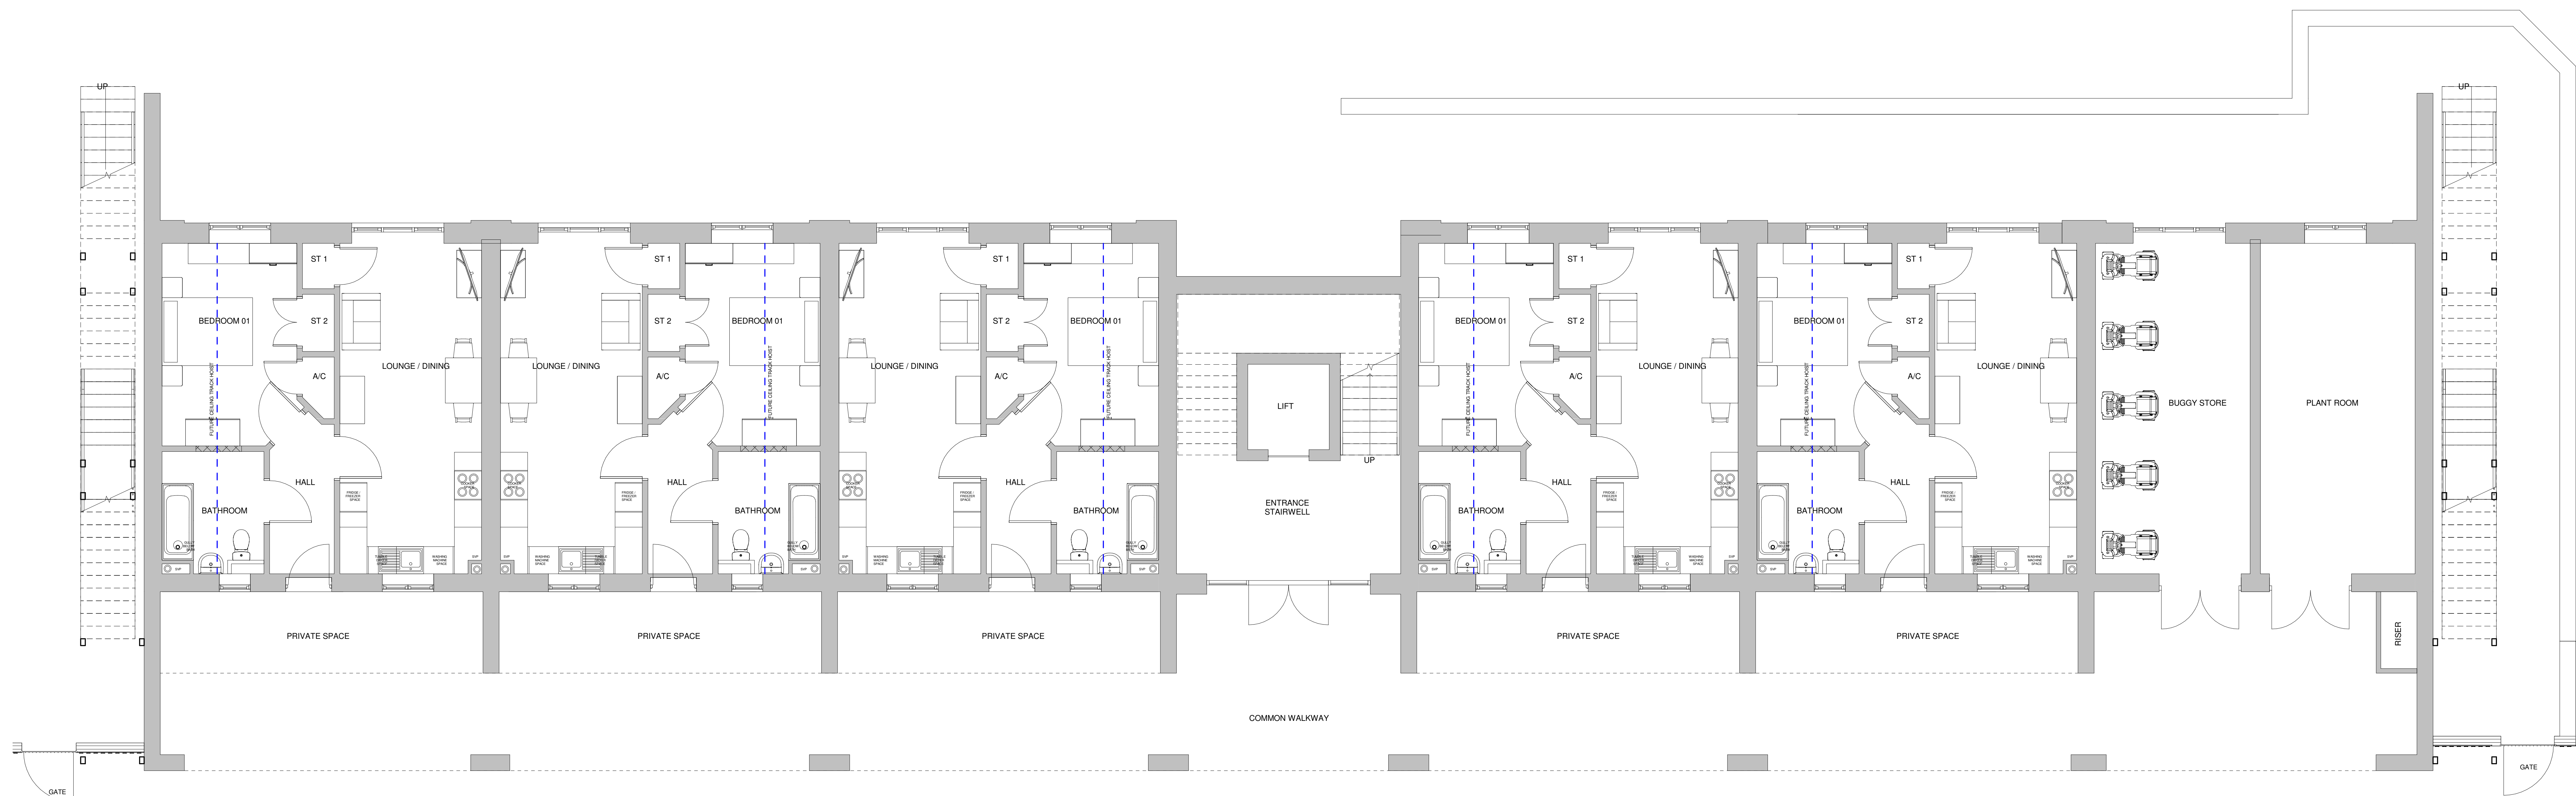

Ground Floor Plan

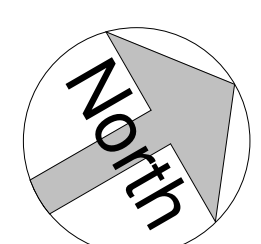[illegible]

DRAWING STATUS

PLANNING



UNIT 29, THE RURAL ENTERPRISE CENTRE, STAFFORD DRIVE,
BATTLEFIELD ENTERPRISE PARK, SHREWSBURY, SY1 3FE.
T: 01743 341433 E: design@munro-associates.com

CLIENT

Wales & West Housing

PROJECT
Proposed Residential Development
Cwrt Pentwmpath
Eighth Avenue
Llay
Wrexham, LL12 0TT

SCALE (80 AD)	DATE
1 : 50	May 22
	DRAWN BY
	MRC

DRAWING TITLE

**PROPOSED GROUND
FLOOR PLANS APARTMENT
BUILDING (PLOTS 1 - 17)**

PROJECT NUMBER	DRAWING NUMBER	REV
20.211	P-110	E

© THE CONTENTS OF THIS DRAWING ARE THE COPYRIGHT OF MUNRO ASSOCIATES. IT MUST NOT BE REPRODUCED NOR AVENDED BY A THIRD PARTY WITHOUT OUR WRITTEN PERMISSION.

Munro Associates (Architectural Services) Limited
Registered Office: Unit 29 The Rural Enterprise Centre, Stafford Drive, Battlefield Enterprise
Park, Shrewsbury, Shropshire, SY1 3FE.
Registered in England and Wales
Registration No. 08117820 Vat No. 650 8829 15