



1 Unit X - Proposed North West Elevation
1 : 200

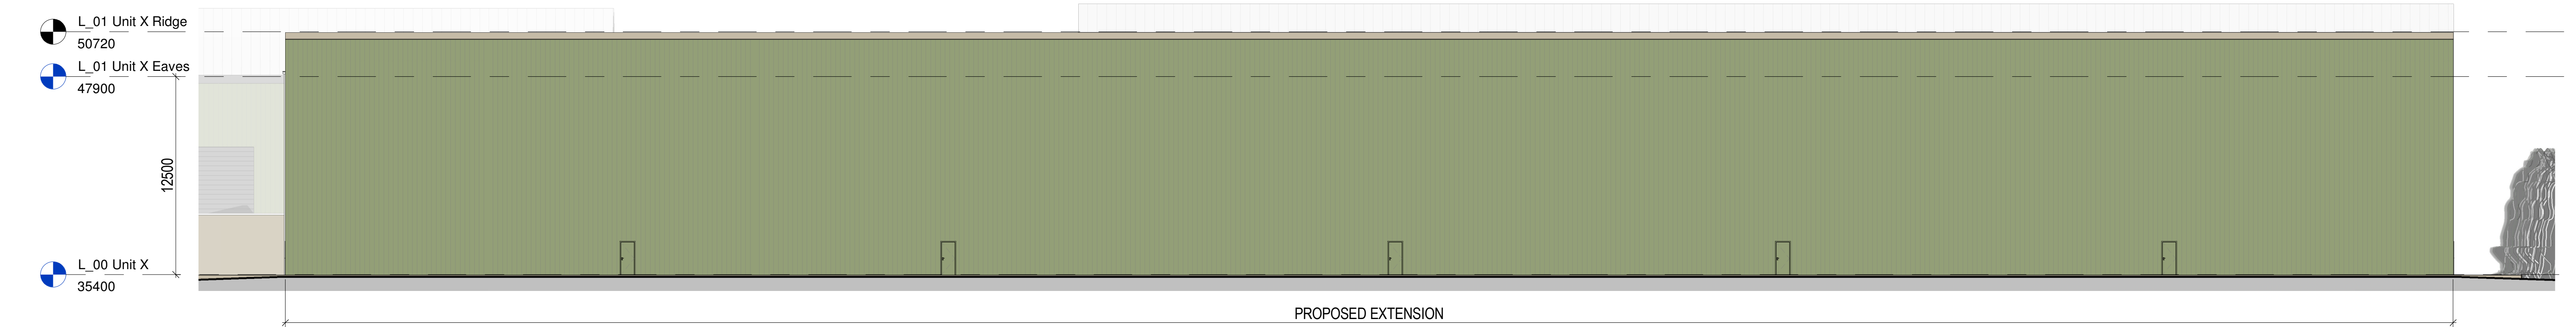

2 Unit X - Proposed South East Elevation
1 : 200


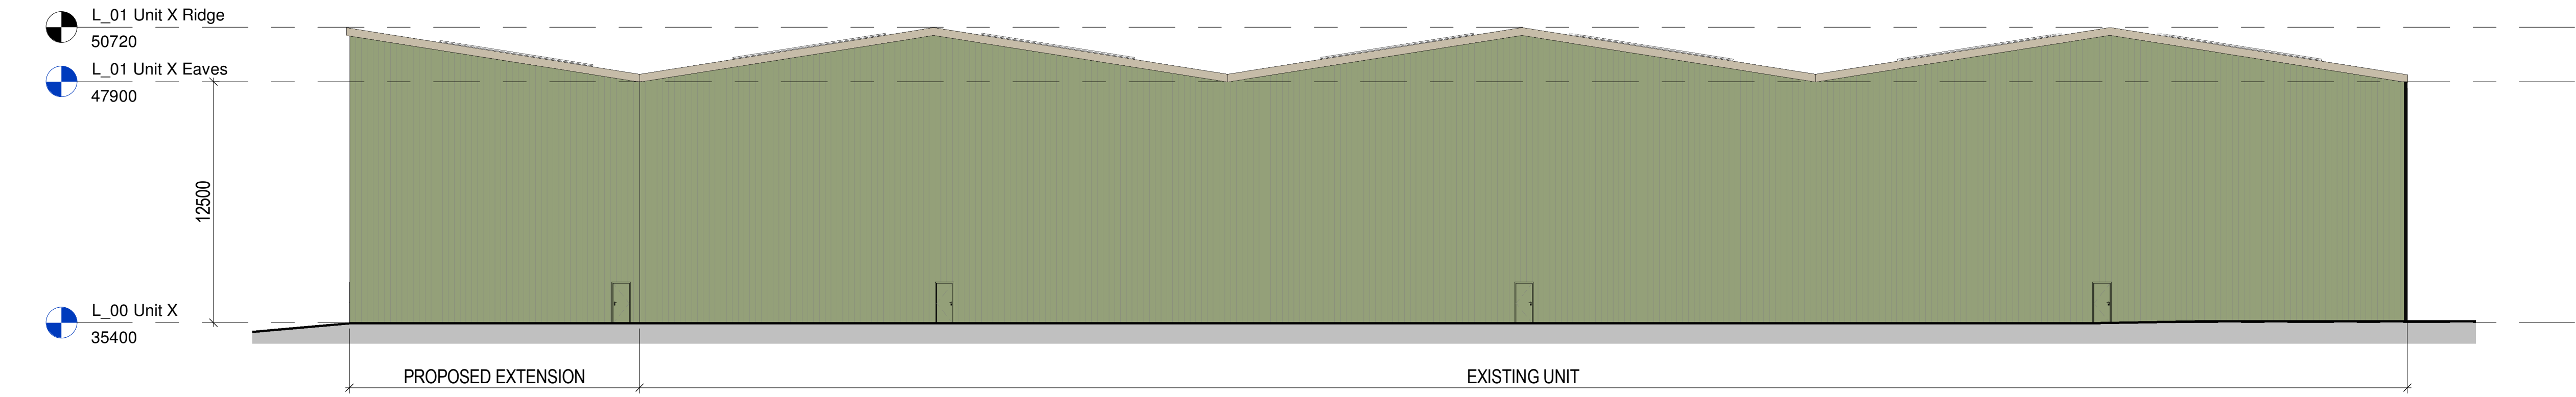


3 Unit X - North East Elevation
1 : 200



4 Unit X - Proposed South West Elevation
1 : 200

Existing Unit
Proposed Extension

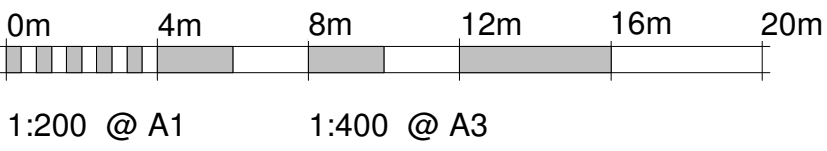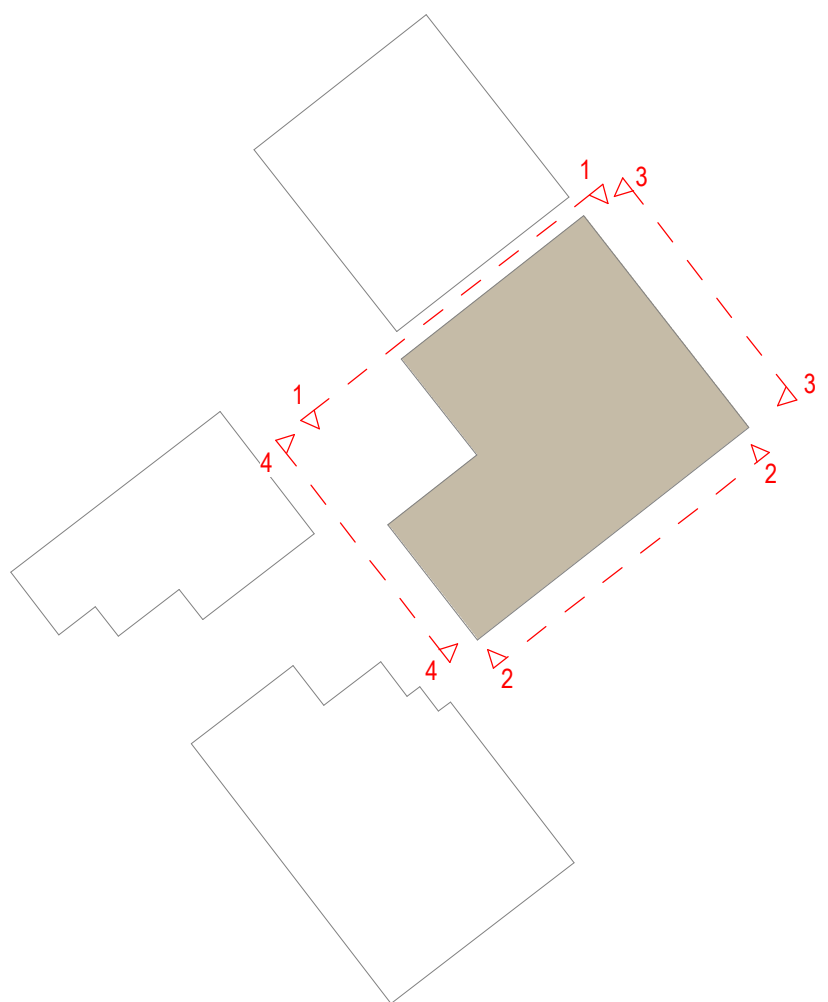

Rev	Date	Version Description	Dm	Chk	SAFETY, HEALTH AND ENVIRONMENTAL INFORMATION In addition to the hazards/risks normally associated with the types of work detailed on this drawing, refer to Designers Risk Assessment, note the following : It is assumed that all works will be carried out by a competent contractor working, where appropriate, to an approved method statement Use Dimensions - DO NOT SCALE Contractors Must Verify All Dimensions On Site Before Starting Work This Drawing Is Copyright	Contractor Logo	Client Logo	DMWR Architects 41 Spring Gardens Fourth Floor Manchester M2 2BG t 0161 413 4656 e mail@dmwr-architects.co.uk www.dmw.co.uk	Client FI-REM	Drawing Details			North	
/	09/02/23	Draft Planning Issue	LP	FA					Project Name F Lloyd, Wrexham Bridge Rd S, LL13 9SQ	Drawing Status PLANNING			DMWR Job No. 3850	
A	24/02/23	North East Elevation included and Key Amended	IT	FA					Drawing Title Unit X - Proposed Elevations	Drawn By LP	Drawn Date 02/02/23	Checked By FA	Scale @ A1 As indicated	
									Drawing Number 3850-DMWR-DR-A-0350	Status A			Revision	