




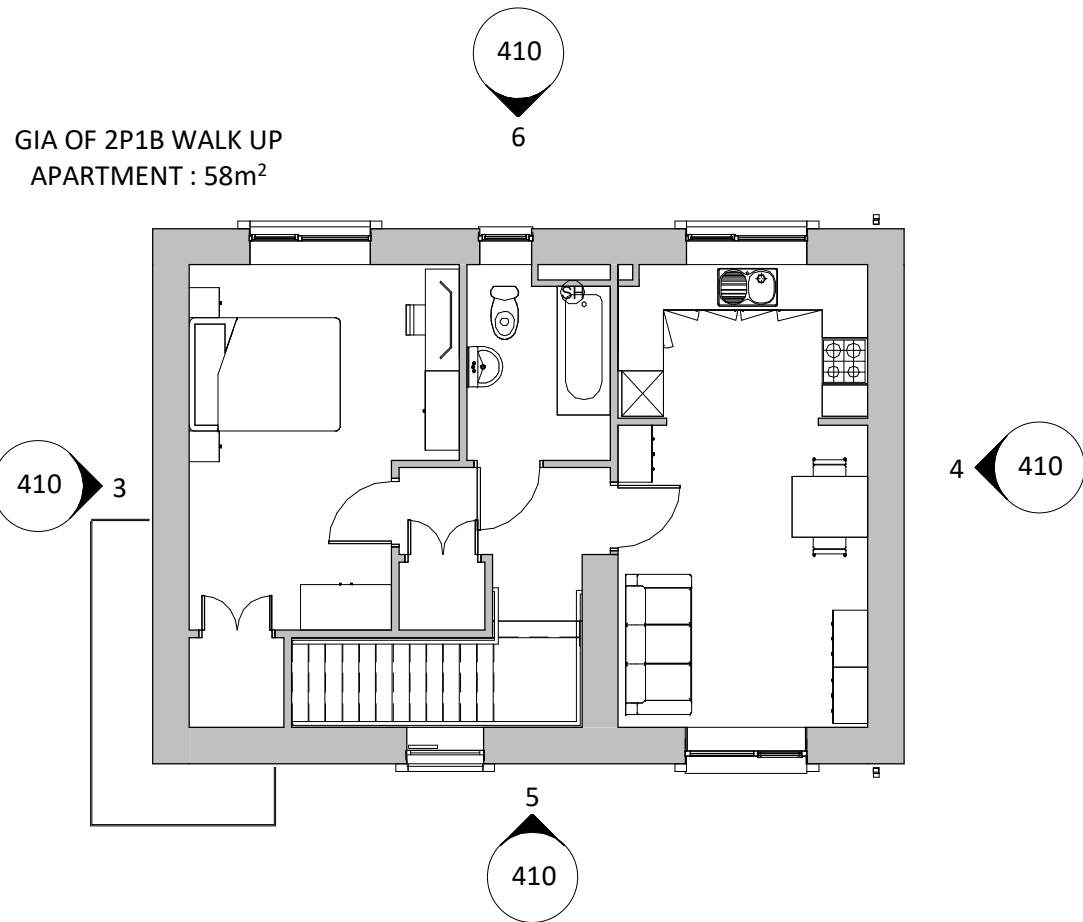


1 | FIRST FLOOR - APTS 12 & 14
SCALE: 1 : 100

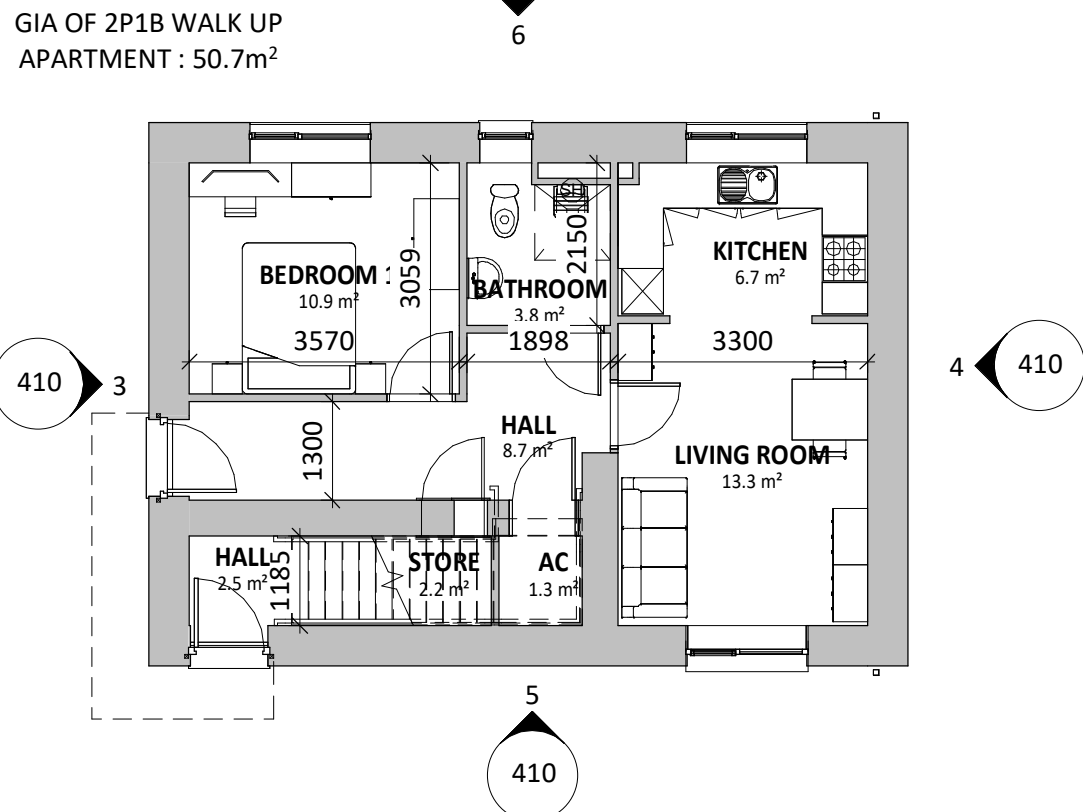


2 | GROUND FLOOR - APTS 11 & 13
SCALE: 1 : 100

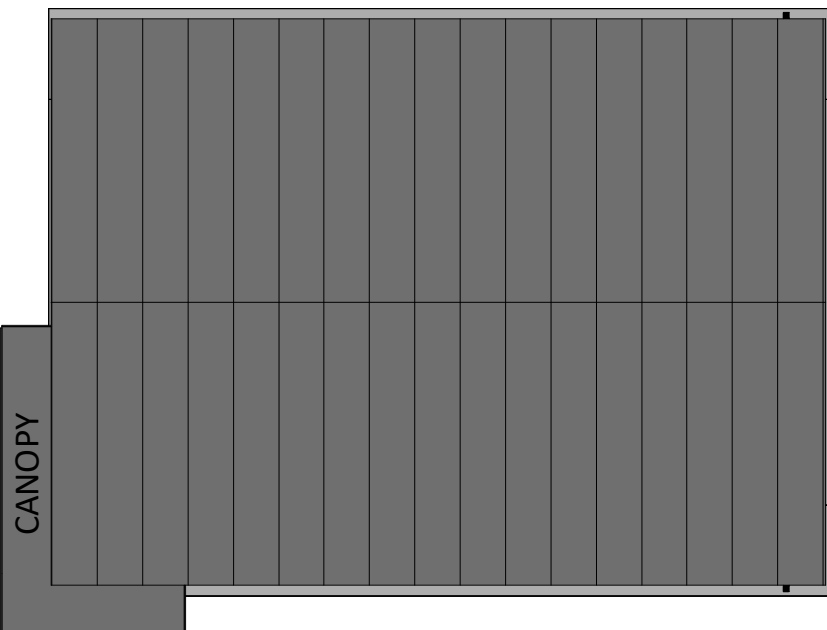


7 | ROOF LEVEL - APTS 11-14
SCALE: 1 : 100

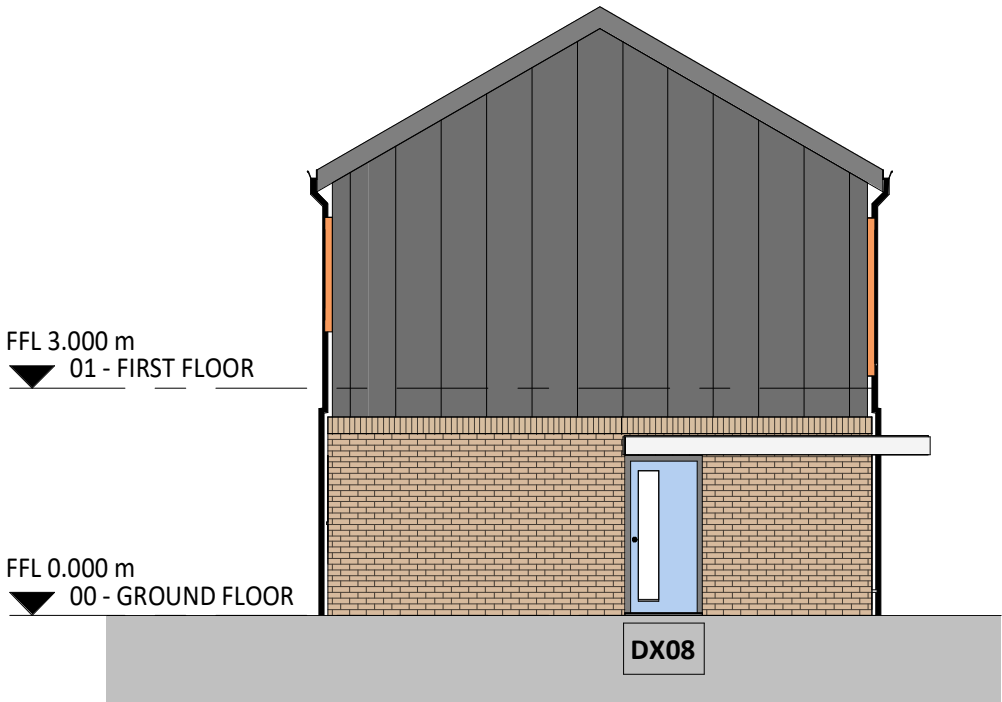


3 | SIDE ELEVATION 1
SCALE: 1 : 100

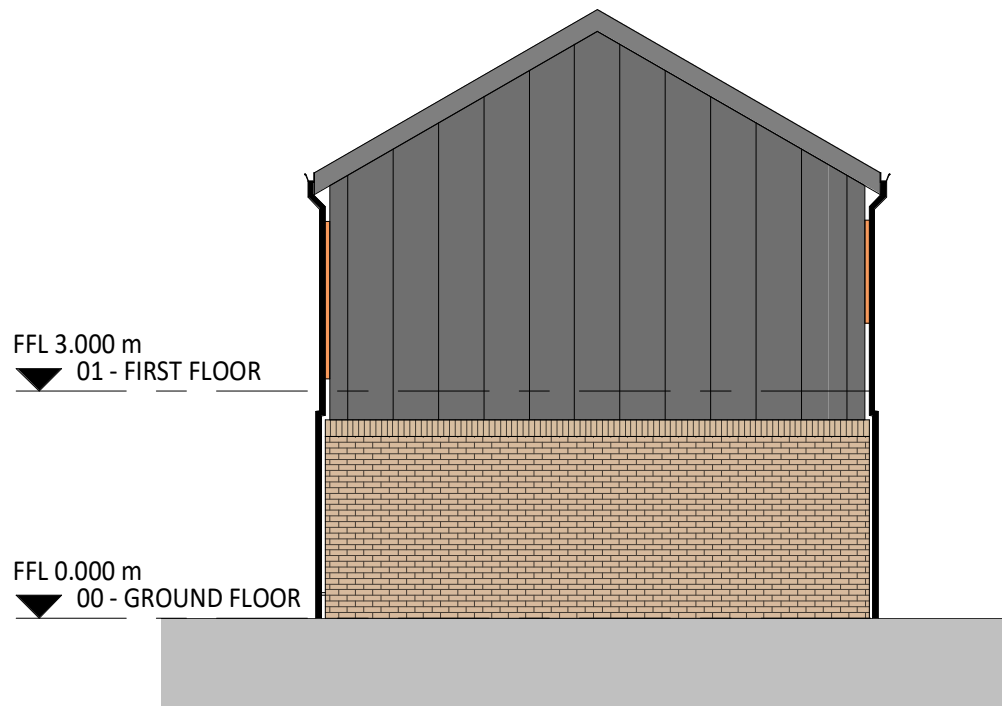

4 | SIDE ELEVATION 2
SCALE: 1 : 100

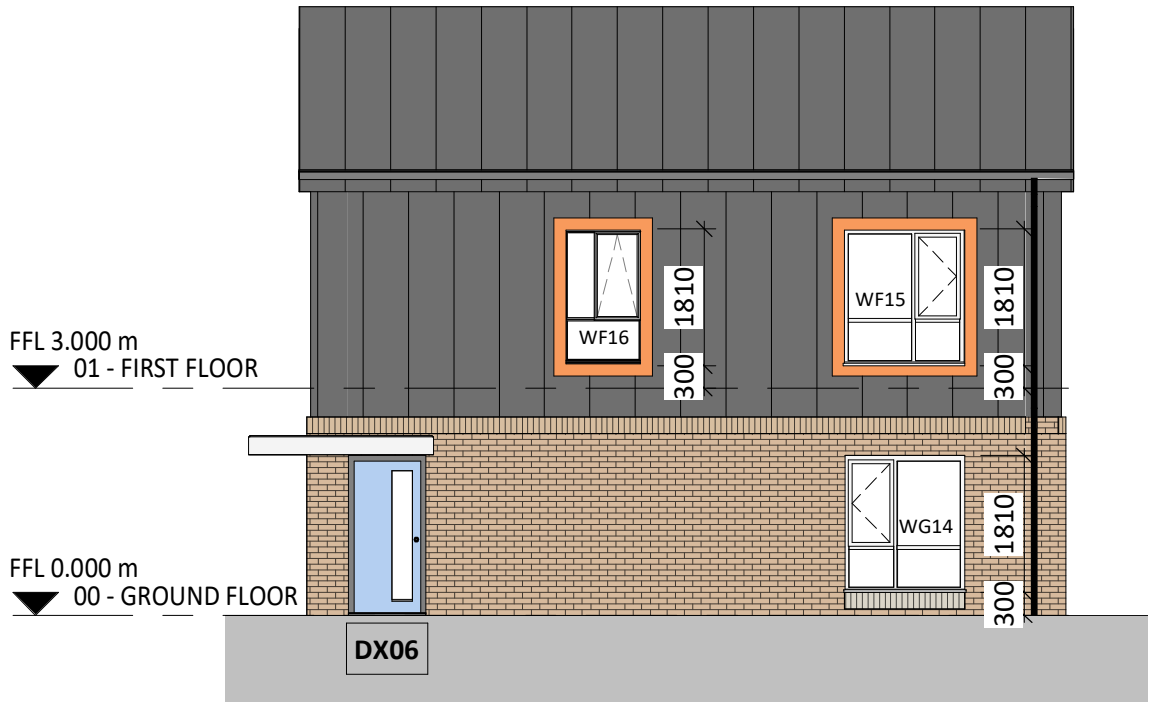

5 | FRONT ELEVATION
SCALE: 1 : 100

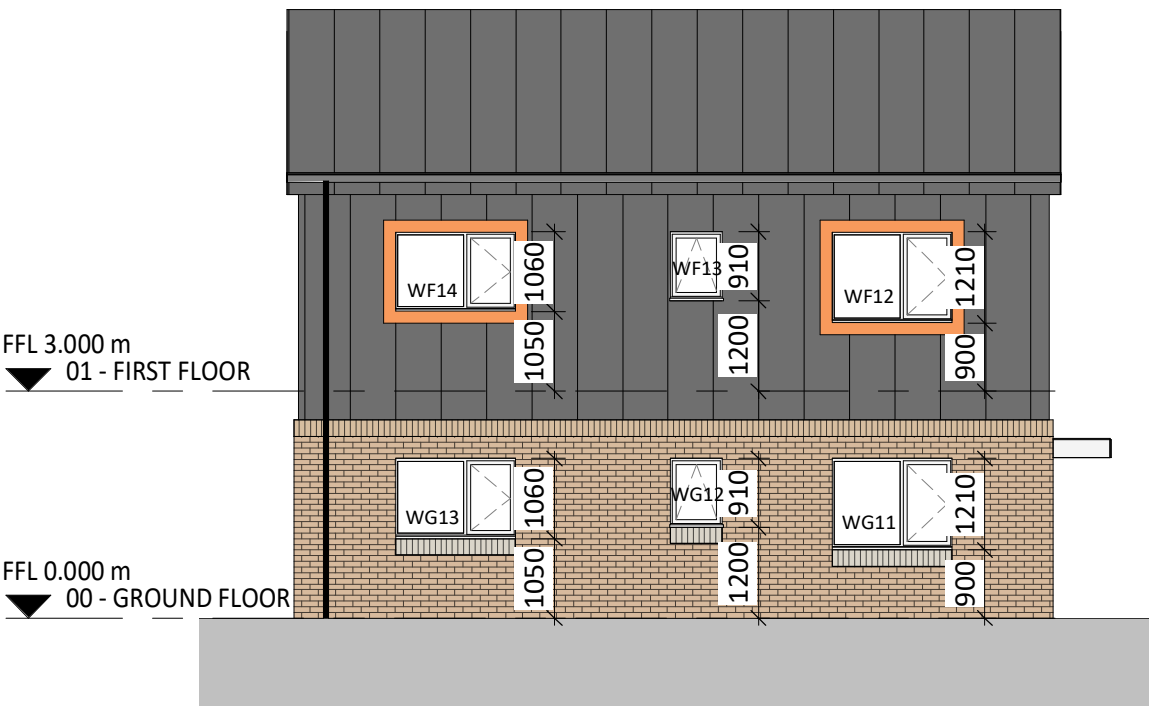

6 | BACK ELEVATION
SCALE: 1 : 100

MATERIALS KEY

- FACING BRICK
- CONTRASTING BRICK WINDOW SURROUNDS
- METAL WINDOW SURROUNDS
- STANDING SEAM METAL CLADDING

PROTECTED SPECIES MITIGATION MEASURES

- PLEASE REFER TO ECOLOGY REPORT FOR FURTHER DETAILS AND LOCATIONS OF BAT AND SPARROW BOXES, SPECIFICATION AS FOLLOWS:

- x1 Schwegler 1SP Sparrow Terrace Nest Box (or similar)
- x4 Ibstock Bat box Type C (example of integrated bat box)
- x1 Bug hotel
- x1 Bird feeder

J	WINDOWS TO CLWYDALYN SPEC	21/09/23	RO
H	AMENDMENTS TO STRUCTURAL OPENINGS TO MATCH BEATTIE PASSIVE DRAWINGS. STAIR REVISED	13/02/23	NG
G	WINDOW HEIGHTS REVISED	09/09/22	NG
F	KITCHEN/BEDROOM WINDOW CILL HEIGHTS AMENDED	17/08/22	RO
E	STAIRS AMENDED	09/06/22	NG
D	STONE SILLS NOW BRICK SOLDIER COURSE. UNIT NUMBERING AMENDED	12/05/22	NG
C	SETTING OUT AMENDED	12/05/22	NG
B	ROOF PLAN ADDED TO SHEET	04/05/22	NG
A	WALL BUILDUP CHANGED	13/04/22	IO

REV	DESCRIPTION	DATE	BY
J	WINDOWS TO CLWYDALYN SPEC	21/09/23	RO

THIS DRAWING IS THE COPYRIGHT OF AINSLEY GOMMON ARCHITECTS. CHECK ALL DIMENSIONS ON SITE. DISCREPANCIES TO BE NOTIFIED TO ARCHITECT. ELEMENTS OF STRUCTURE SHOWN ARE INDICATIVE AND FOR GUIDANCE. FINAL DESIGN TO BE AS STRUCTURAL ENGINEERS DETAILS AND SPECIFICATION.

PROJECT

Ty Nos, Holt Road, Wrexham
for Clwyd Alyn

DRAWING TITLE

BLOCK 11-14 (TYPE A) - PLANS & ELEVATIONS

SCALE	DATE	DRAWN	CHECKED
As indicated @A2	02/03/21	ME	MG

DRAWING STATUS	PLANNING
----------------	----------


JOB No	DRAWING No	REVISION
C1039	410	J

AG | **A** AINSLEY GOMMON ARCHITECTS

THE OLD POLICE STATION, 15 GLYNNE WAY, HAWARDEN, CH5 3NS
Tel: 01244 537 100 | wales@agarchitects.co.uk | www.agarchitects.co.uk
Ainsley Gommon Architects Ltd. Registered in England & Wales No.4187948
Registered Office: 1 Price Street, Hamilton Square, Birkenhead CH41 6JN

PRINTED: 21/09/2023 15:05:46

A2

 

VISUAL SCALE 1:100 @ A2