


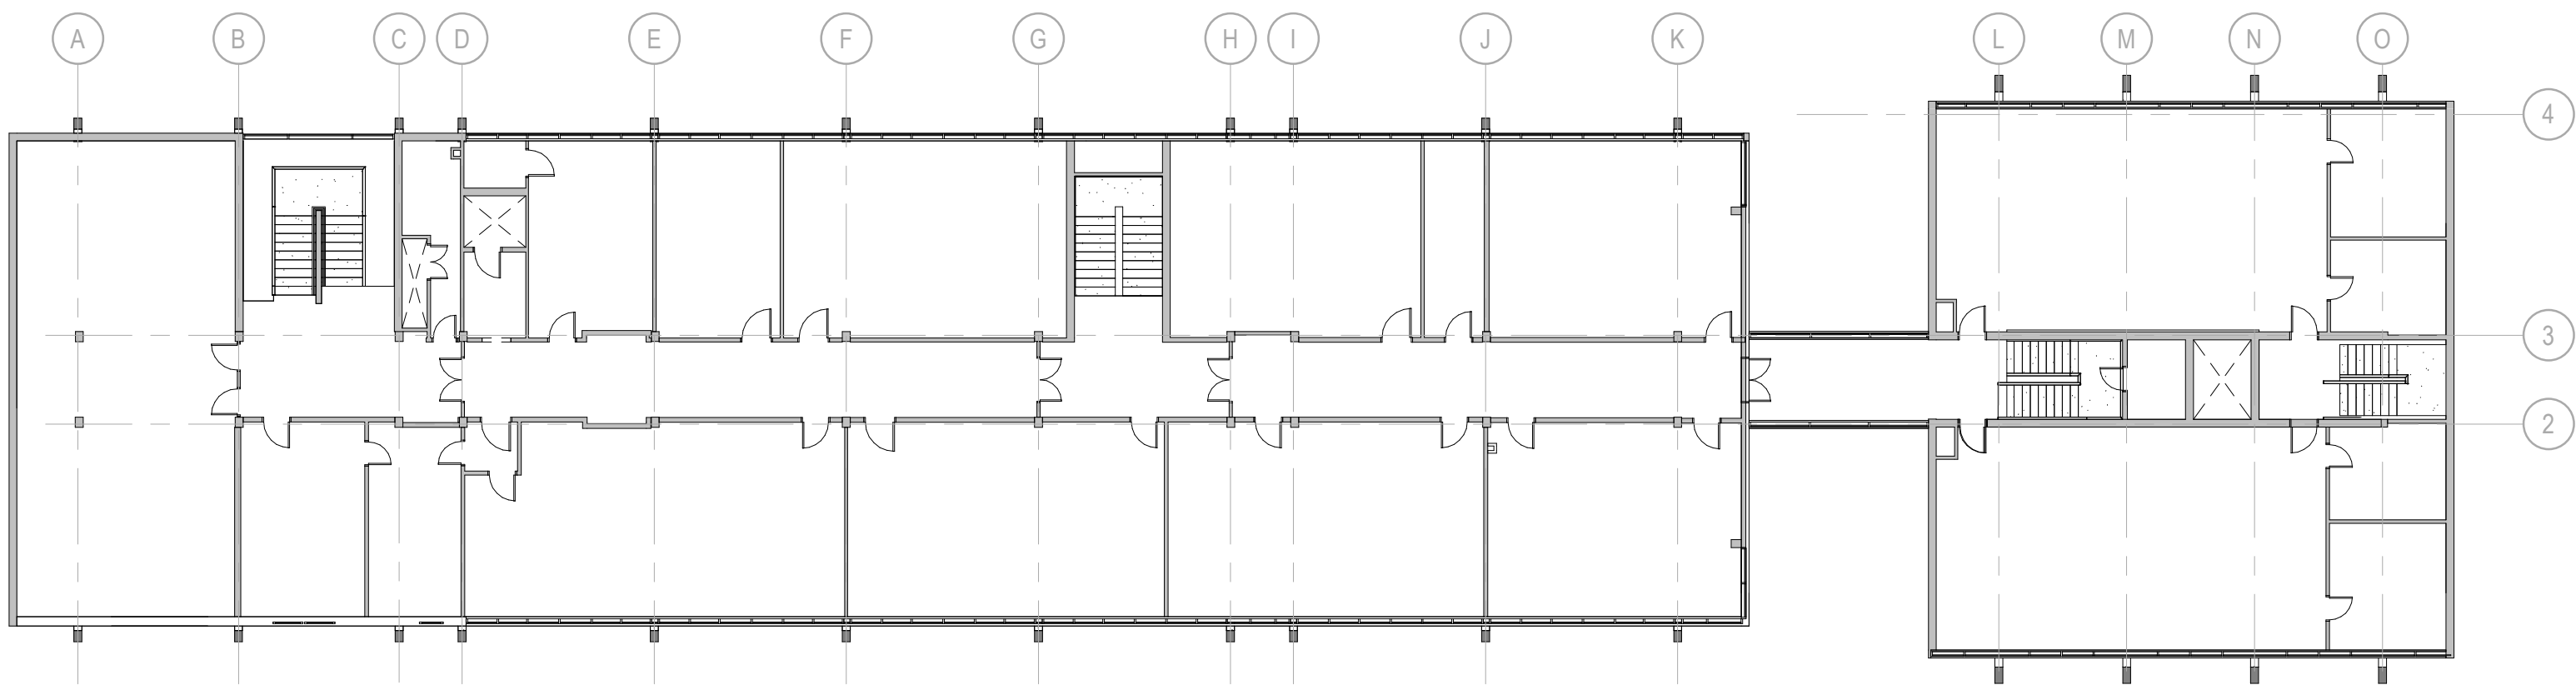


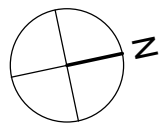

02 Existing Second Floor - Phase 2B
1 : 200

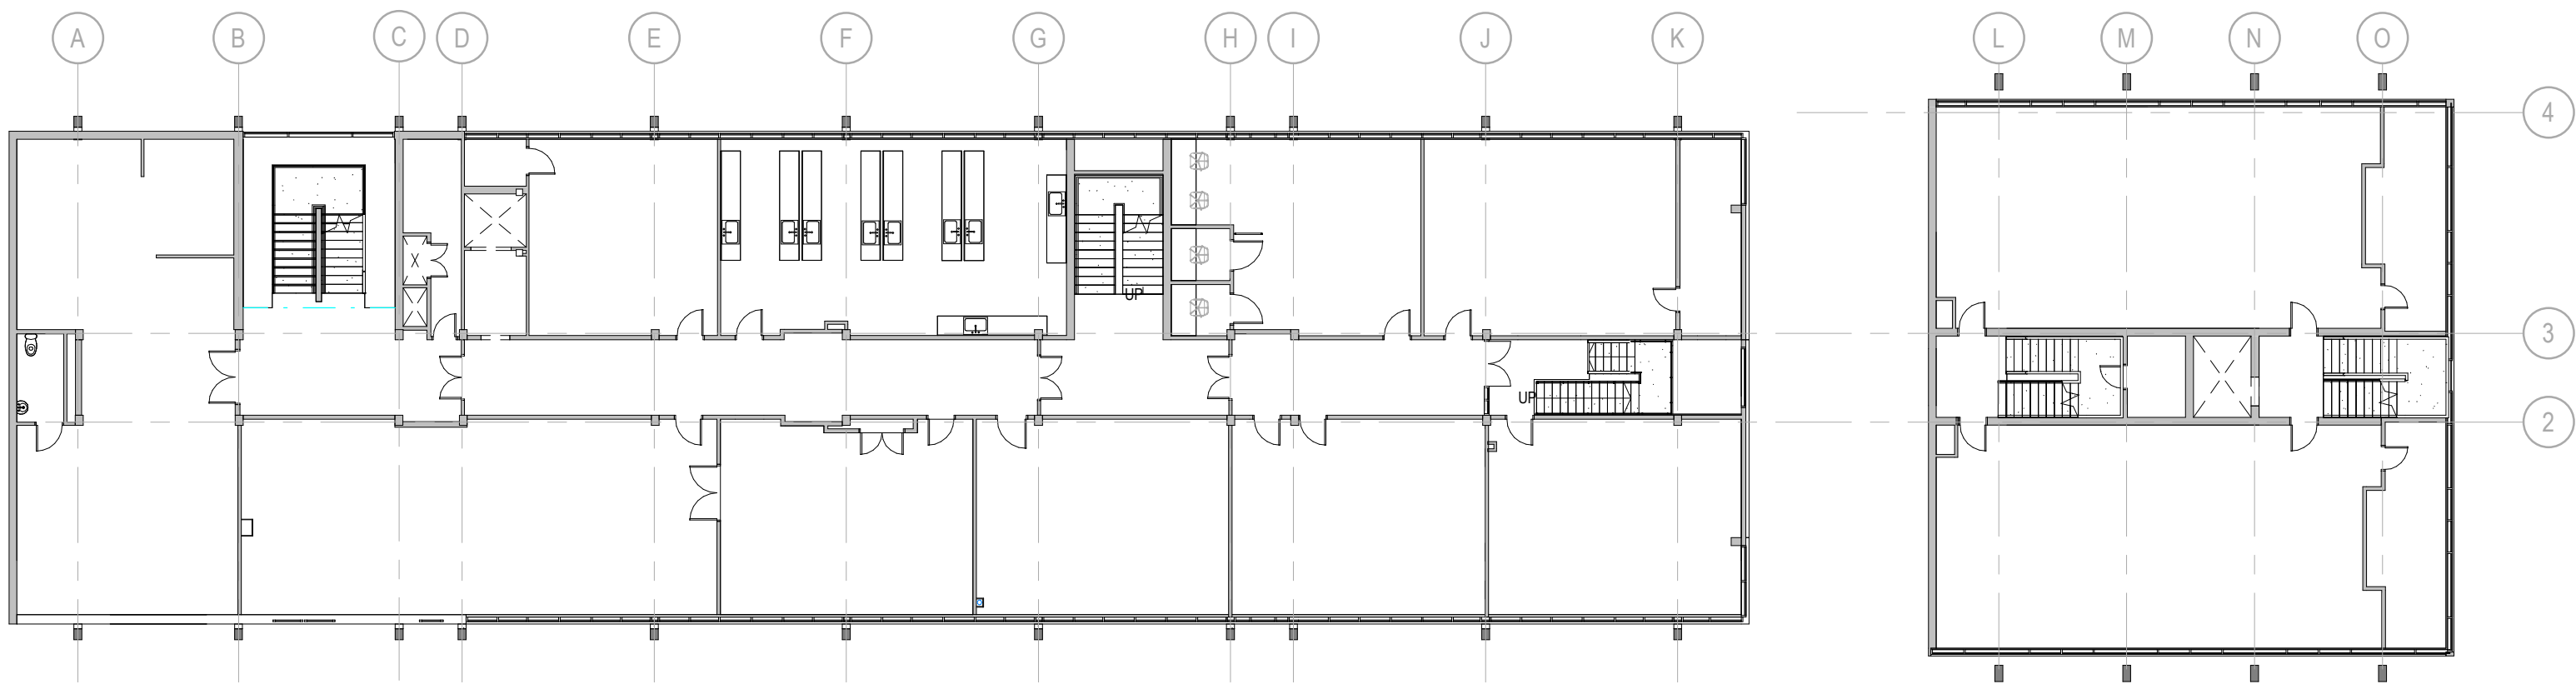

01 Existing First Floor - Phase 2B
1 : 200

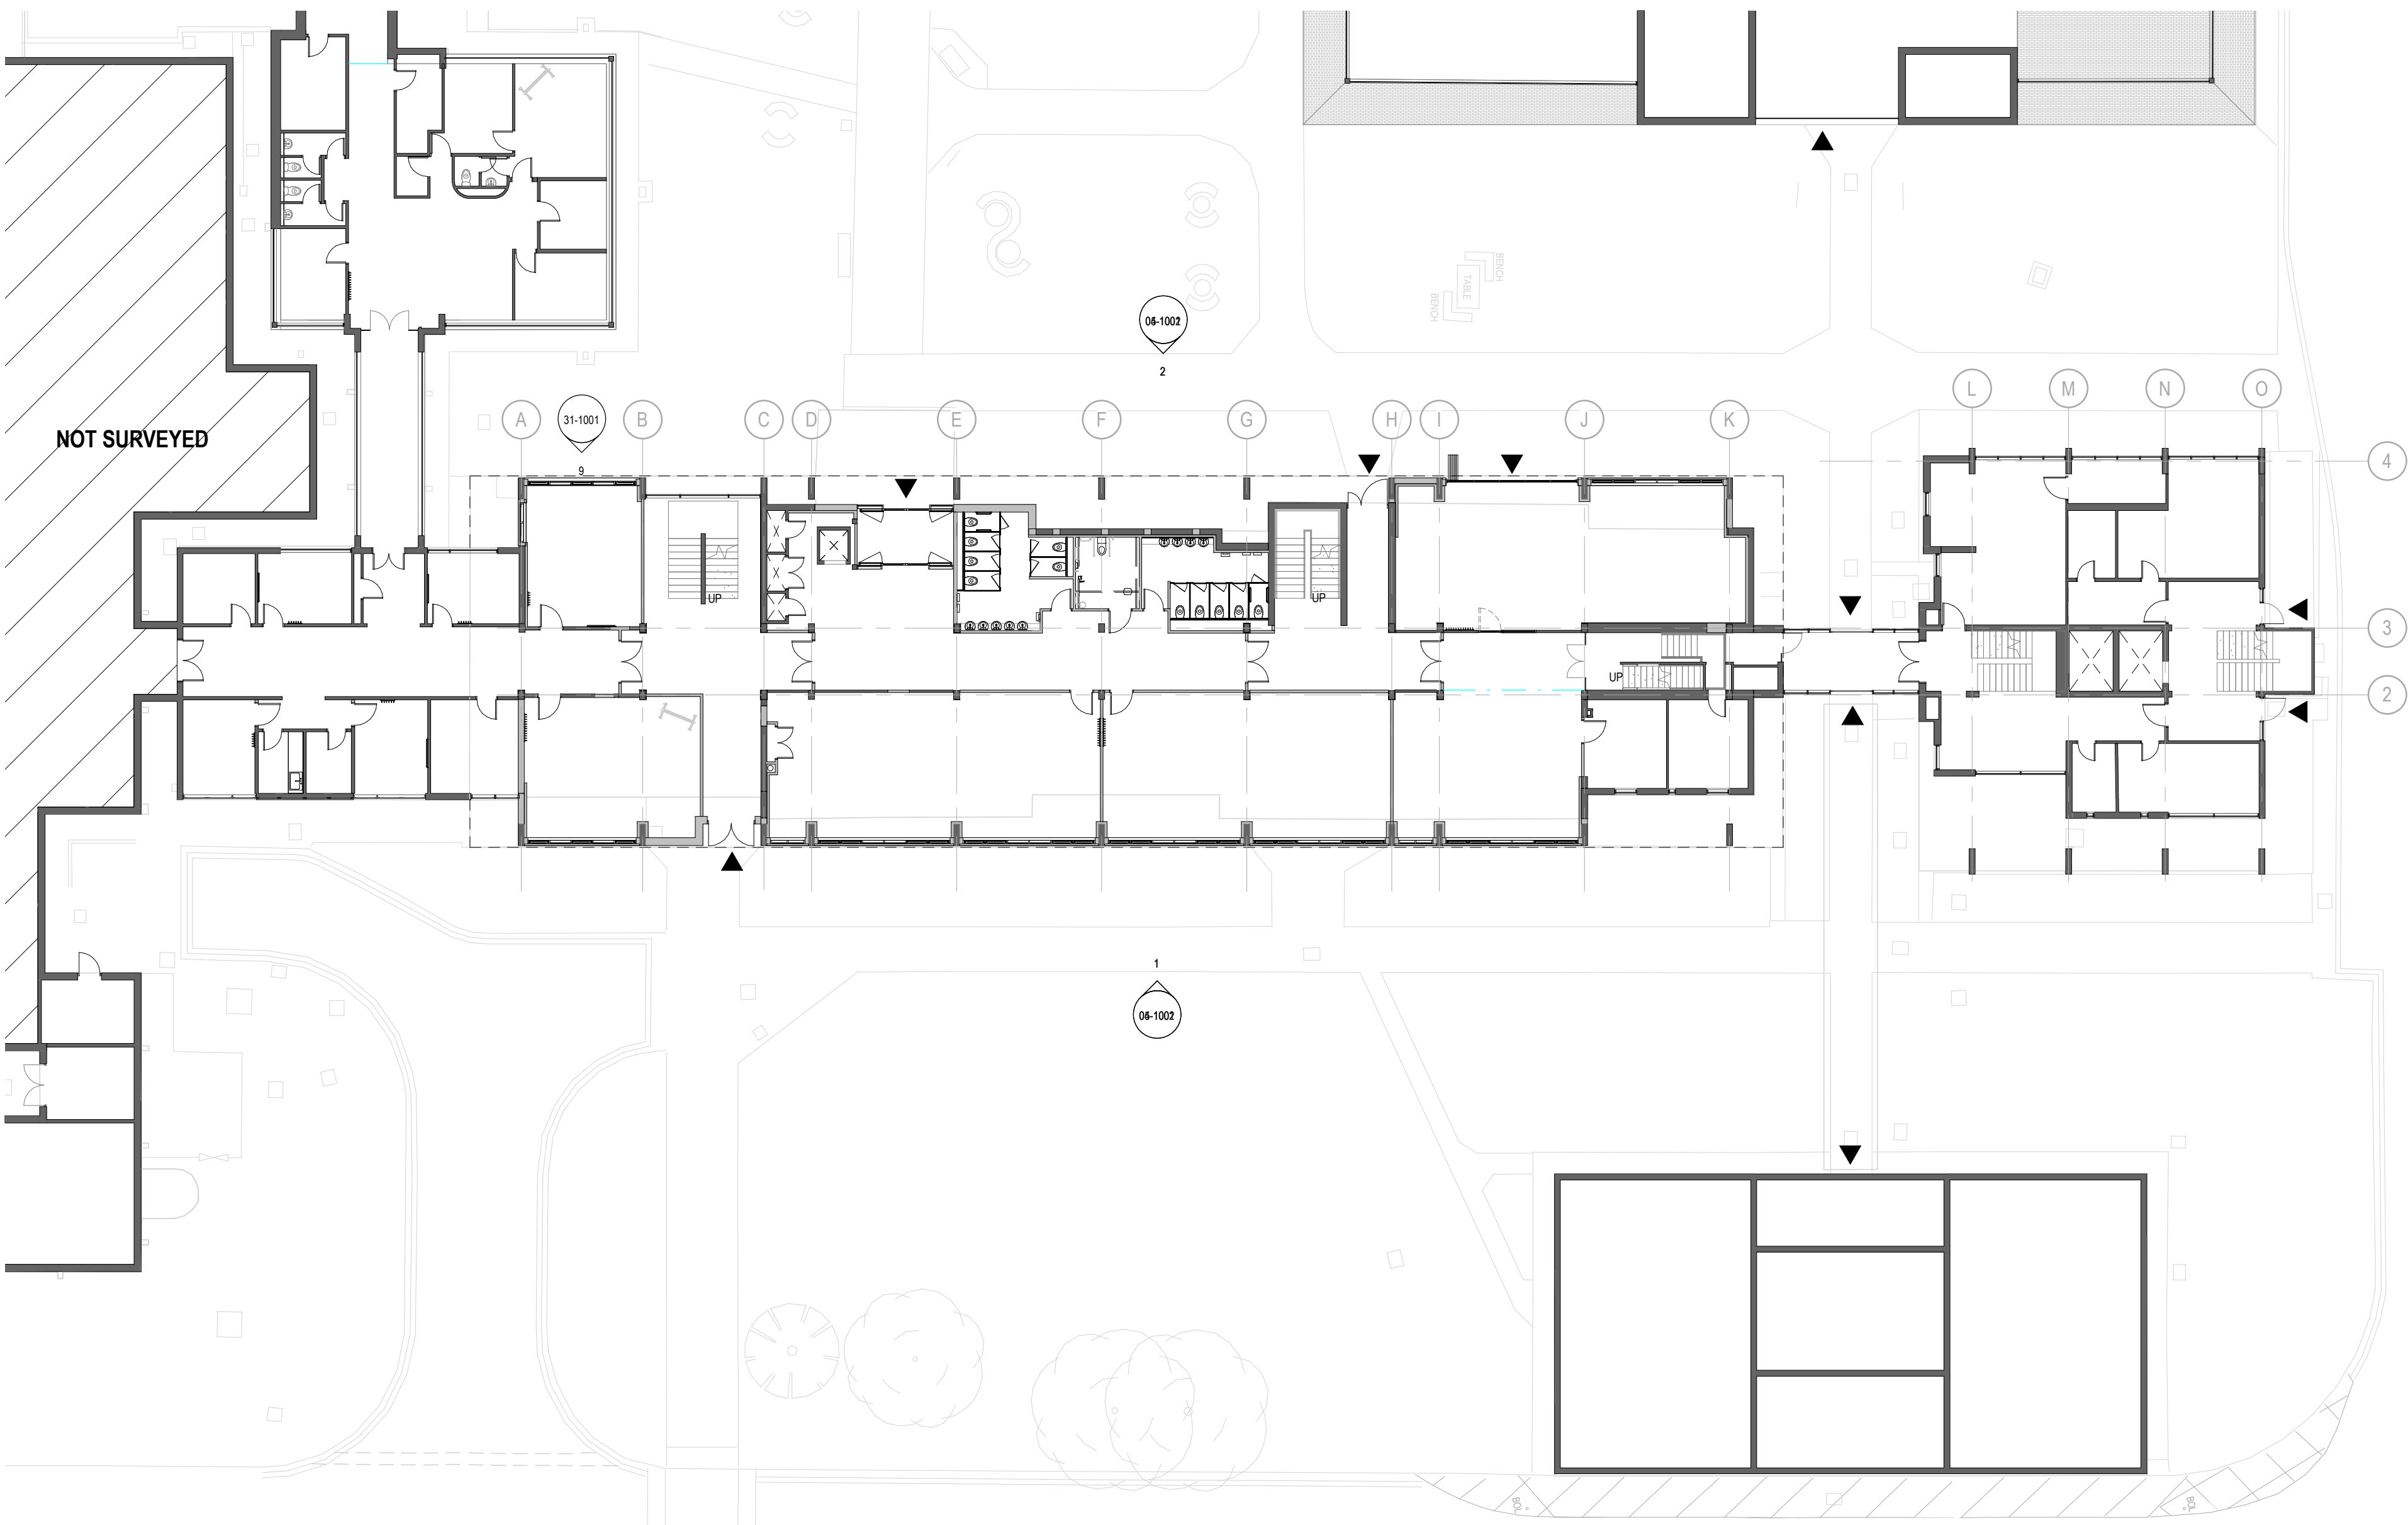

00 Existing Ground Floor - GA Phase 2B
1 : 200

GENERAL NOTES:

1. All boundaries, dimensions and levels are to be checked on site before construction and any discrepancies reported to the Architect / Designer.
2. Partial Service: Any discrepancies with site or other information is to be advised to the Architect / Designer and direction and / or approval is to be sought before the implementation of the detail.
3. Block and site plans are reproduced under license from the Ordnance Survey.
4. Do not scale this drawing.
5. For the purpose of coordination, all relevant parties must check this information prior to implementation and report any discrepancies to the Architect / Designer.

0 4 8 12 16 20m
GRAPHIC SCALE 1:200

P2	Phase2B - Revised Planning Issue	04.09.23	RPB	CB	CB
P1	Phase2B - Planning Issue	10.08.23	RPB	CB	CB
REV	DESCRIPTION	DATE	REV BY	CHKD BY	

CLIENT
Wrexham Glyndwr University

PROJECT
HEIQ Phase 2

DRAWING
Existing Floor Plans Phase 2B

SCALE 1 : 200 @ A1		FIRST ISSUED 10.08.23	
PROJECT 1375-22	DRAWN BY RPB	CHECKED BY DO	
ORIGIN DAY	VOLUME XX	LEVEL XX	ROLE DR
DRAWING STATUS	PLANNING		

DAY

DAY Architectural Ltd.
Studio 1, Lancaster Buildings
77 Queensgate, Manchester, M3
2BW
T: 0161 834 9703
W: www.day-architectural.com

Information contained on this drawing is the sole copyright of DAY Architectural Ltd. and is not to be reproduced without their permission.