


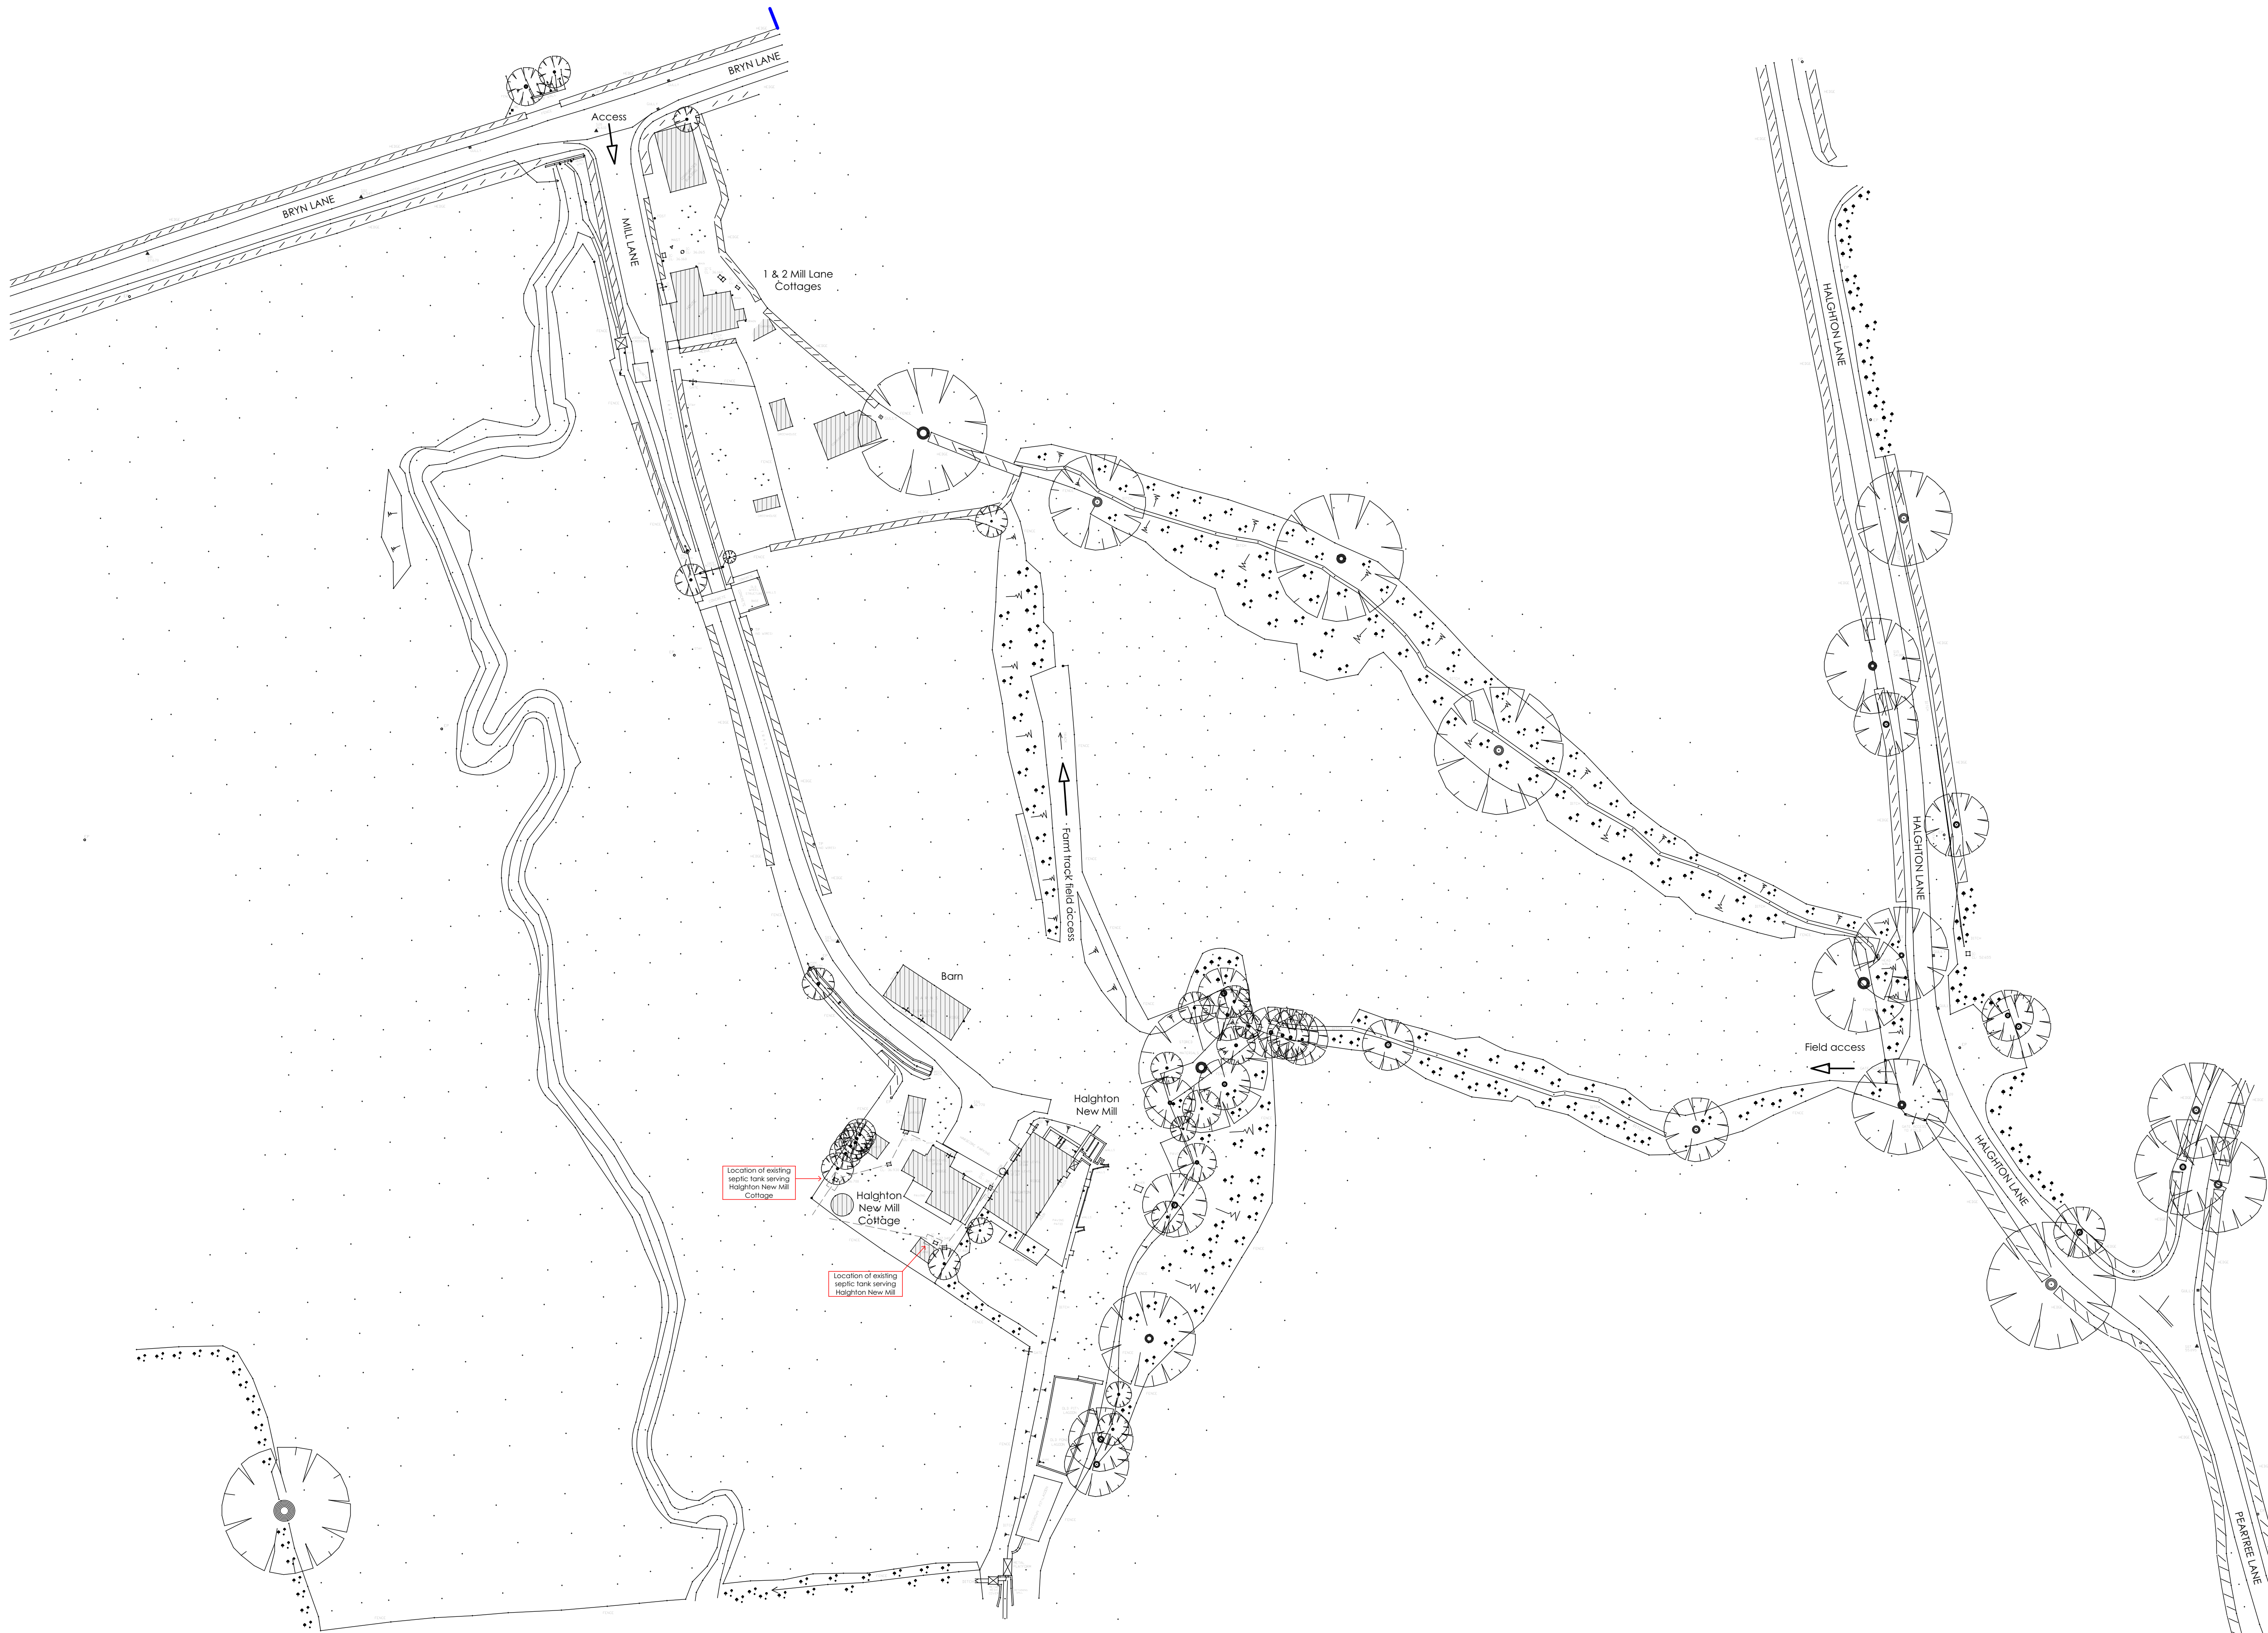

SITE PLAN AS EXISTING (1/500 @ A1)

Notes

N

Rev A	Existing septic tanks indicated	January 2024
Revision	Description	Date
BLEAZARD & GALLETTA LLP PLANNING DESIGN AND CONSTRUCTION CONSULTANTS Maypole Court, 2 High Street, Wem, Shropshire, SY4 5AA Telephone: 01939 235 303 Fax: 01939 235 344 E-mail: info@bgukdesignconsultants.co.uk Web: www.bguksdesignconsultants.co.uk		
Project Location		
Haughton New Mill, Mill Lane, Hanmer, Nr Whitchurch, SY13 3DT		
Project Description		
Conversion of Barn to Dwelling		
Client		
Mr P. Taylor		
Drawing		
Site Plan As Existing		
Scale 1:500 @ A1		Date Jan 2022
Drawing Number		
2032 D 02A		

THE COPYRIGHT OF THIS DRAWING IS VESTED IN BLEAZARD AND GALLETTA LLP AND CANNOT BE COPIED OR REPRODUCED IN WHOLE OR IN PART WITHOUT THEIR WRITTEN CONSENT. DO NOT SCALE FROM THIS DRAWING. REPORT ANY ERRORS IMMEDIATELY.