

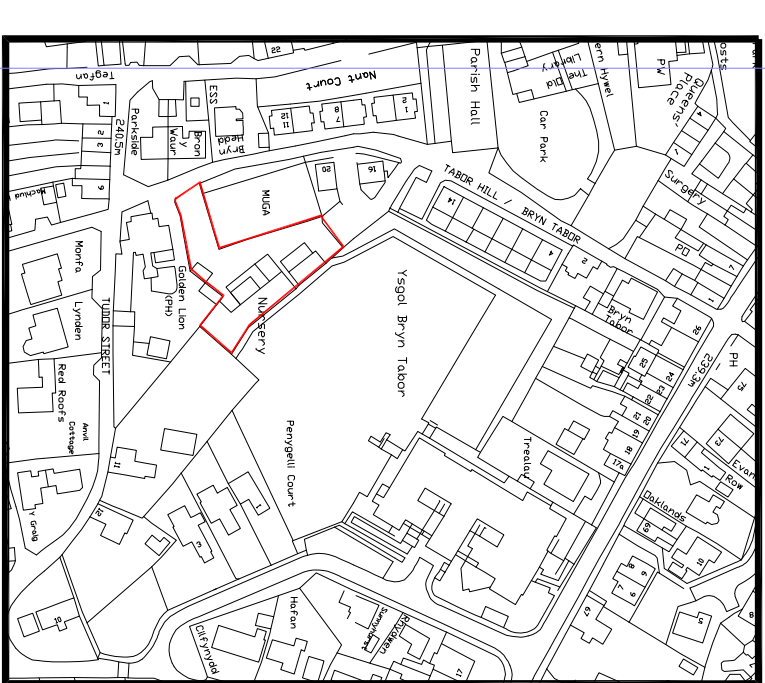
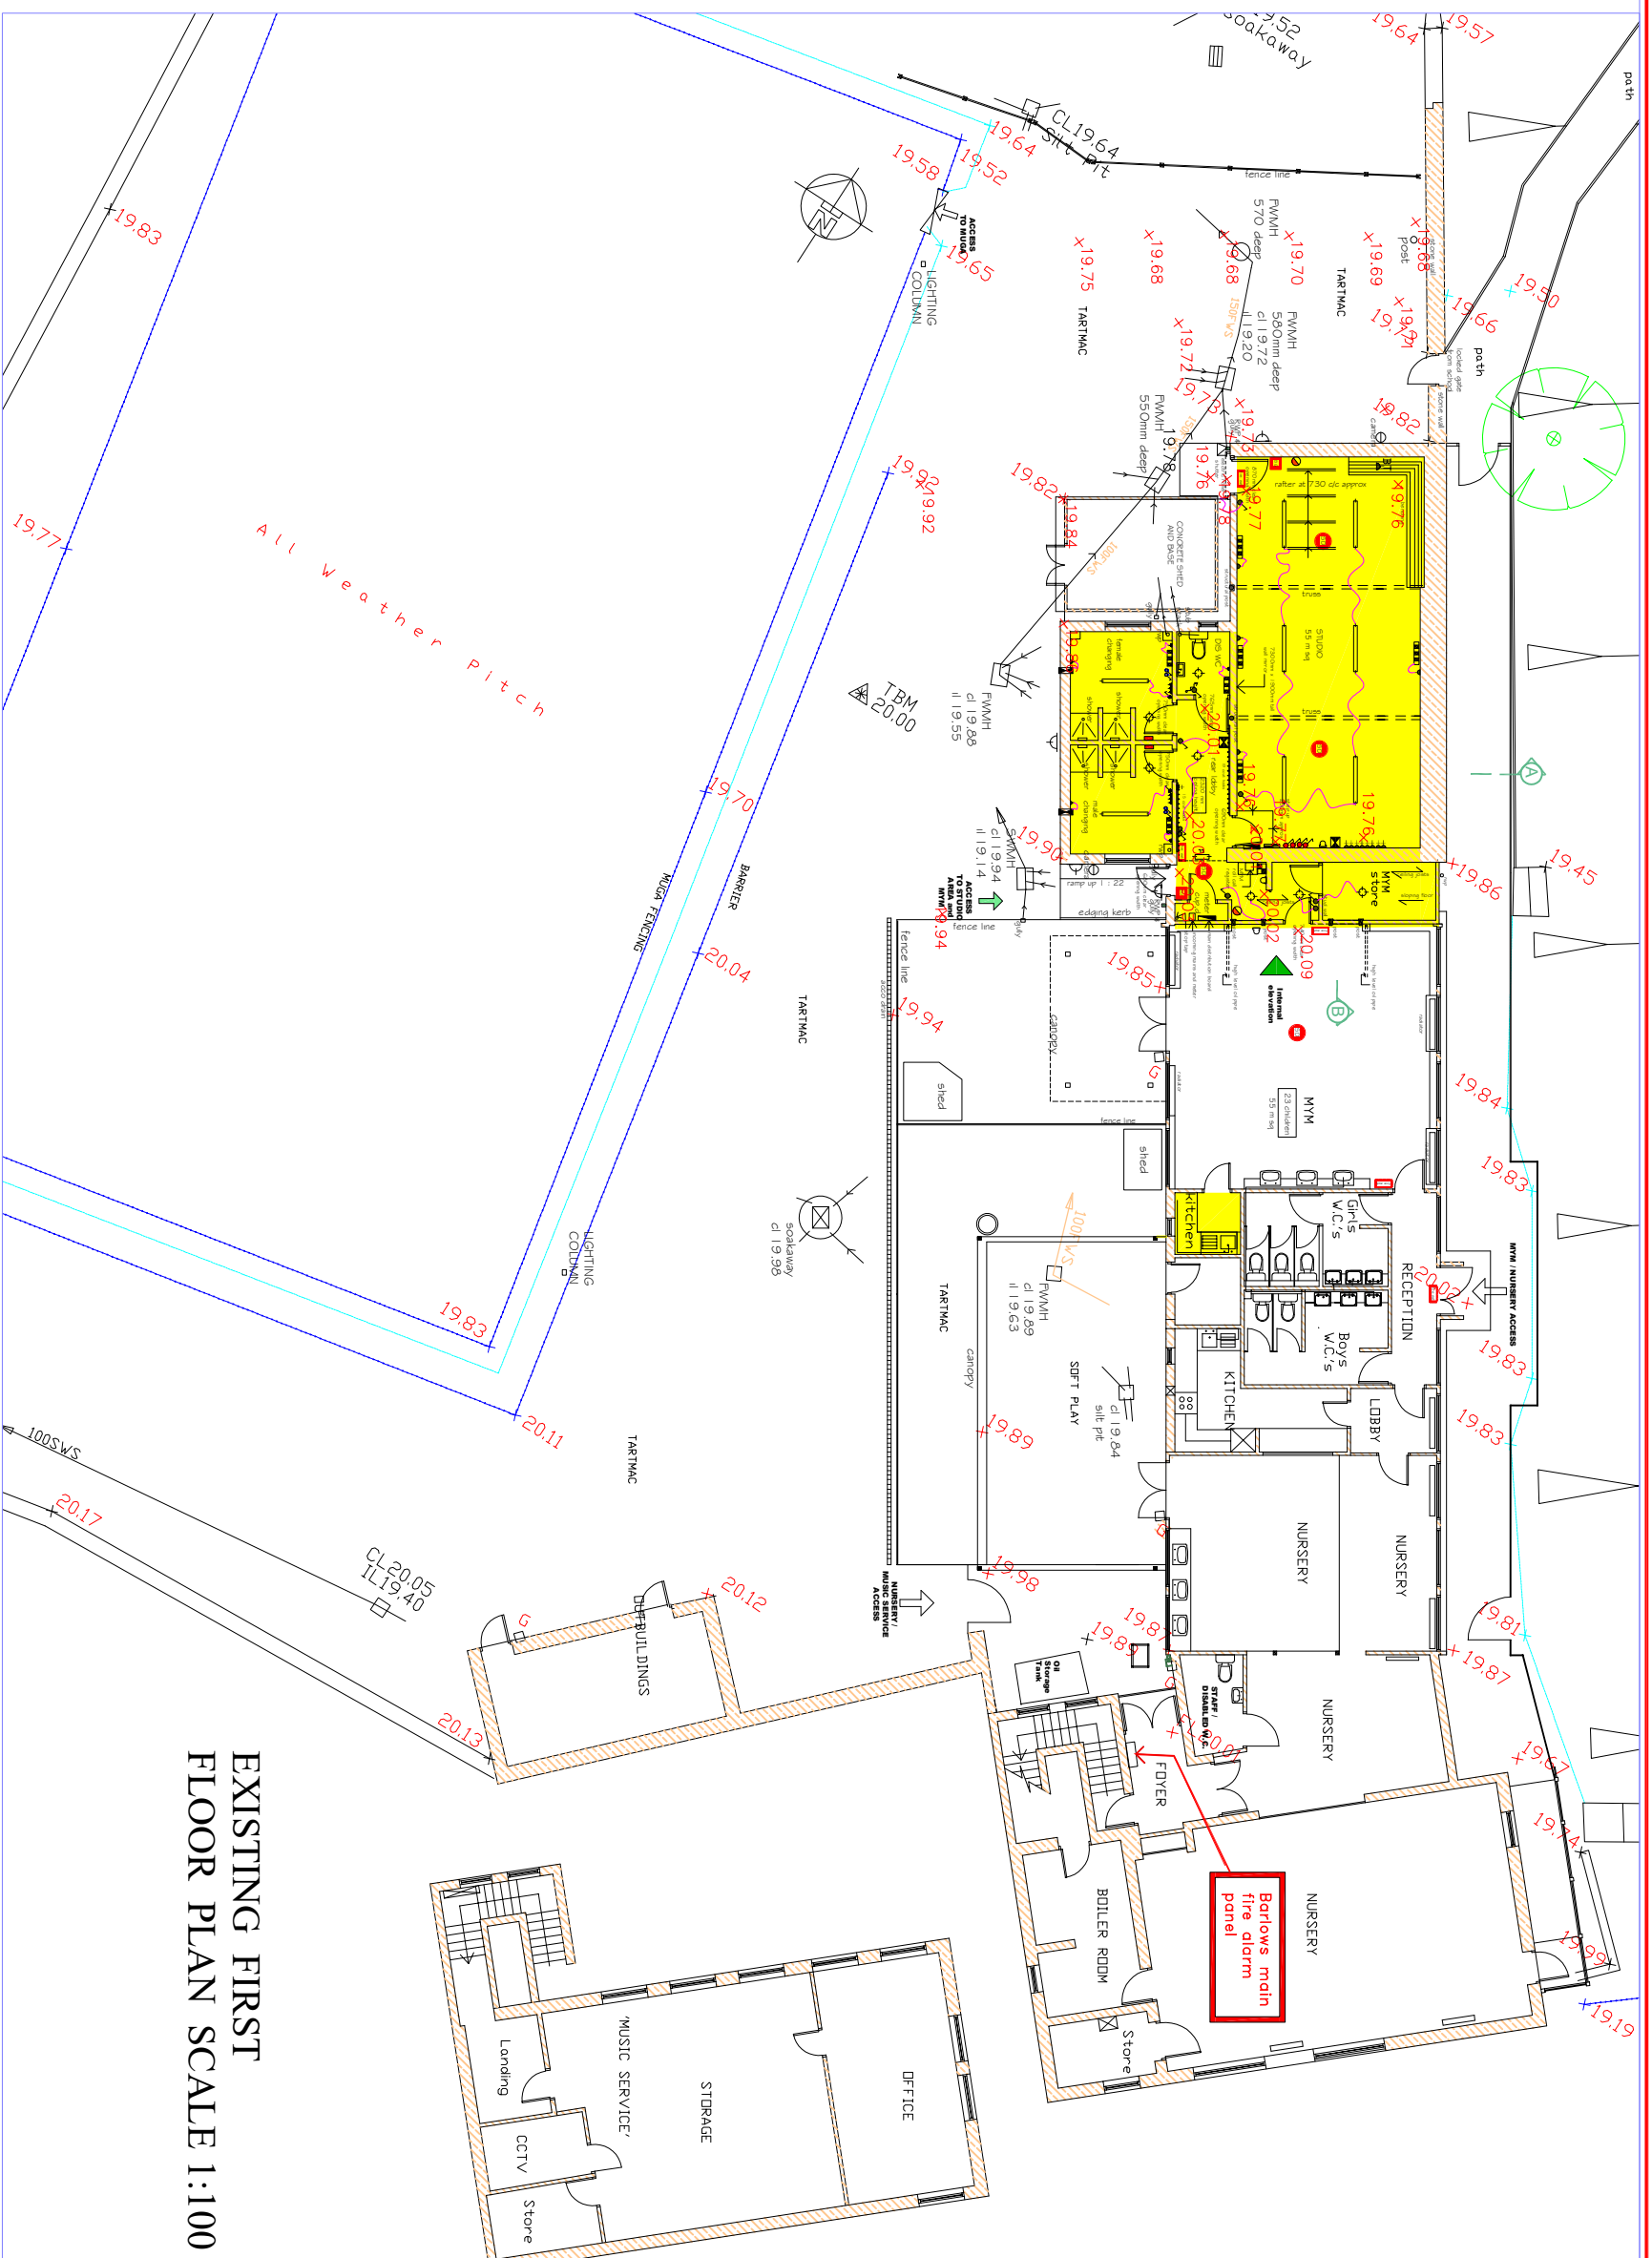


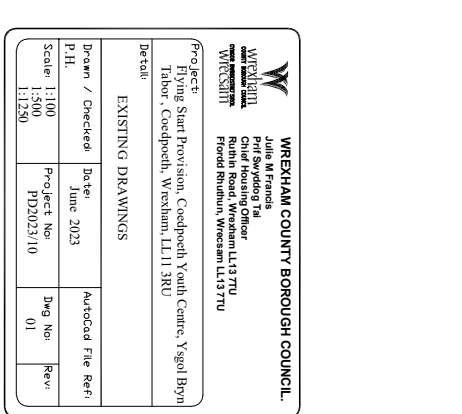

EXISTING GROUND FLOOR PLAN SCALE 1:100

DRAWING READ AT A1 SIZE

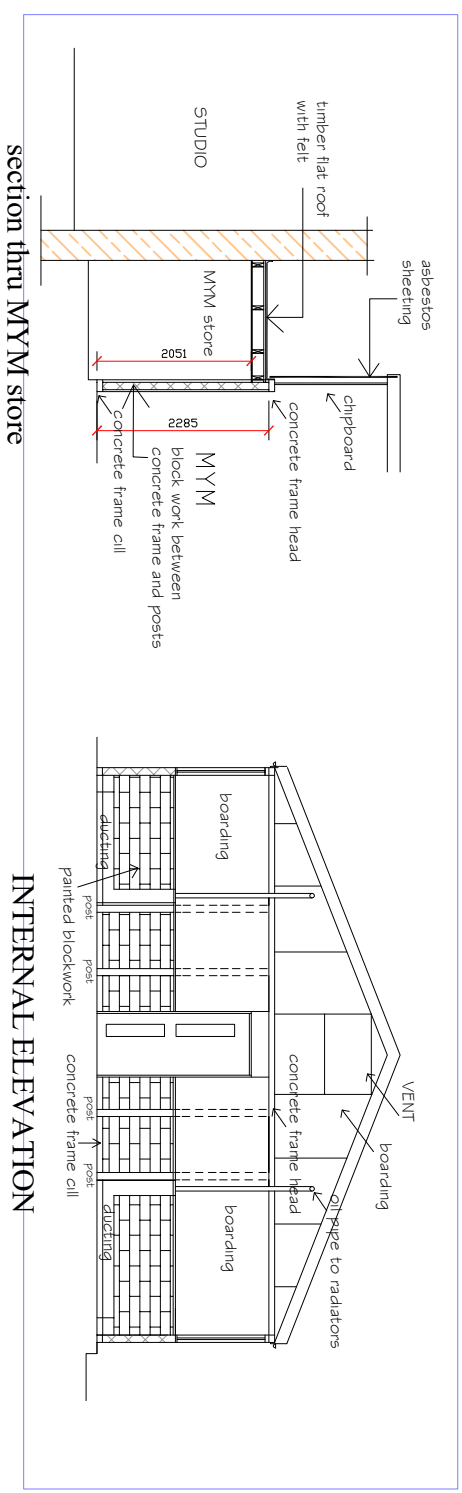

 WREXHAM COUNTY BOROUGH COUNCIL			
Wrexham Council Offices 100, Market Street Wrexham, Wrexham LL11 1TU Tel: 01978 561100 Fax: 01978 561101 E-mail: enquiries@wrexham.gov.uk			
Project Name: Flying Start Provision, Coedpoeth Youth Centre, Ysgol Bryn Tabor, Coedpoeth, Wrexham, LL11 3RU			
Details:			
EXISTING DRAWINGS			
Drawn / Checked Scale 1:100 1:500 1:1250	Date: June 2023	Project No: PD202310	Autocad File Ref: Dwg No: 01 Rev: