



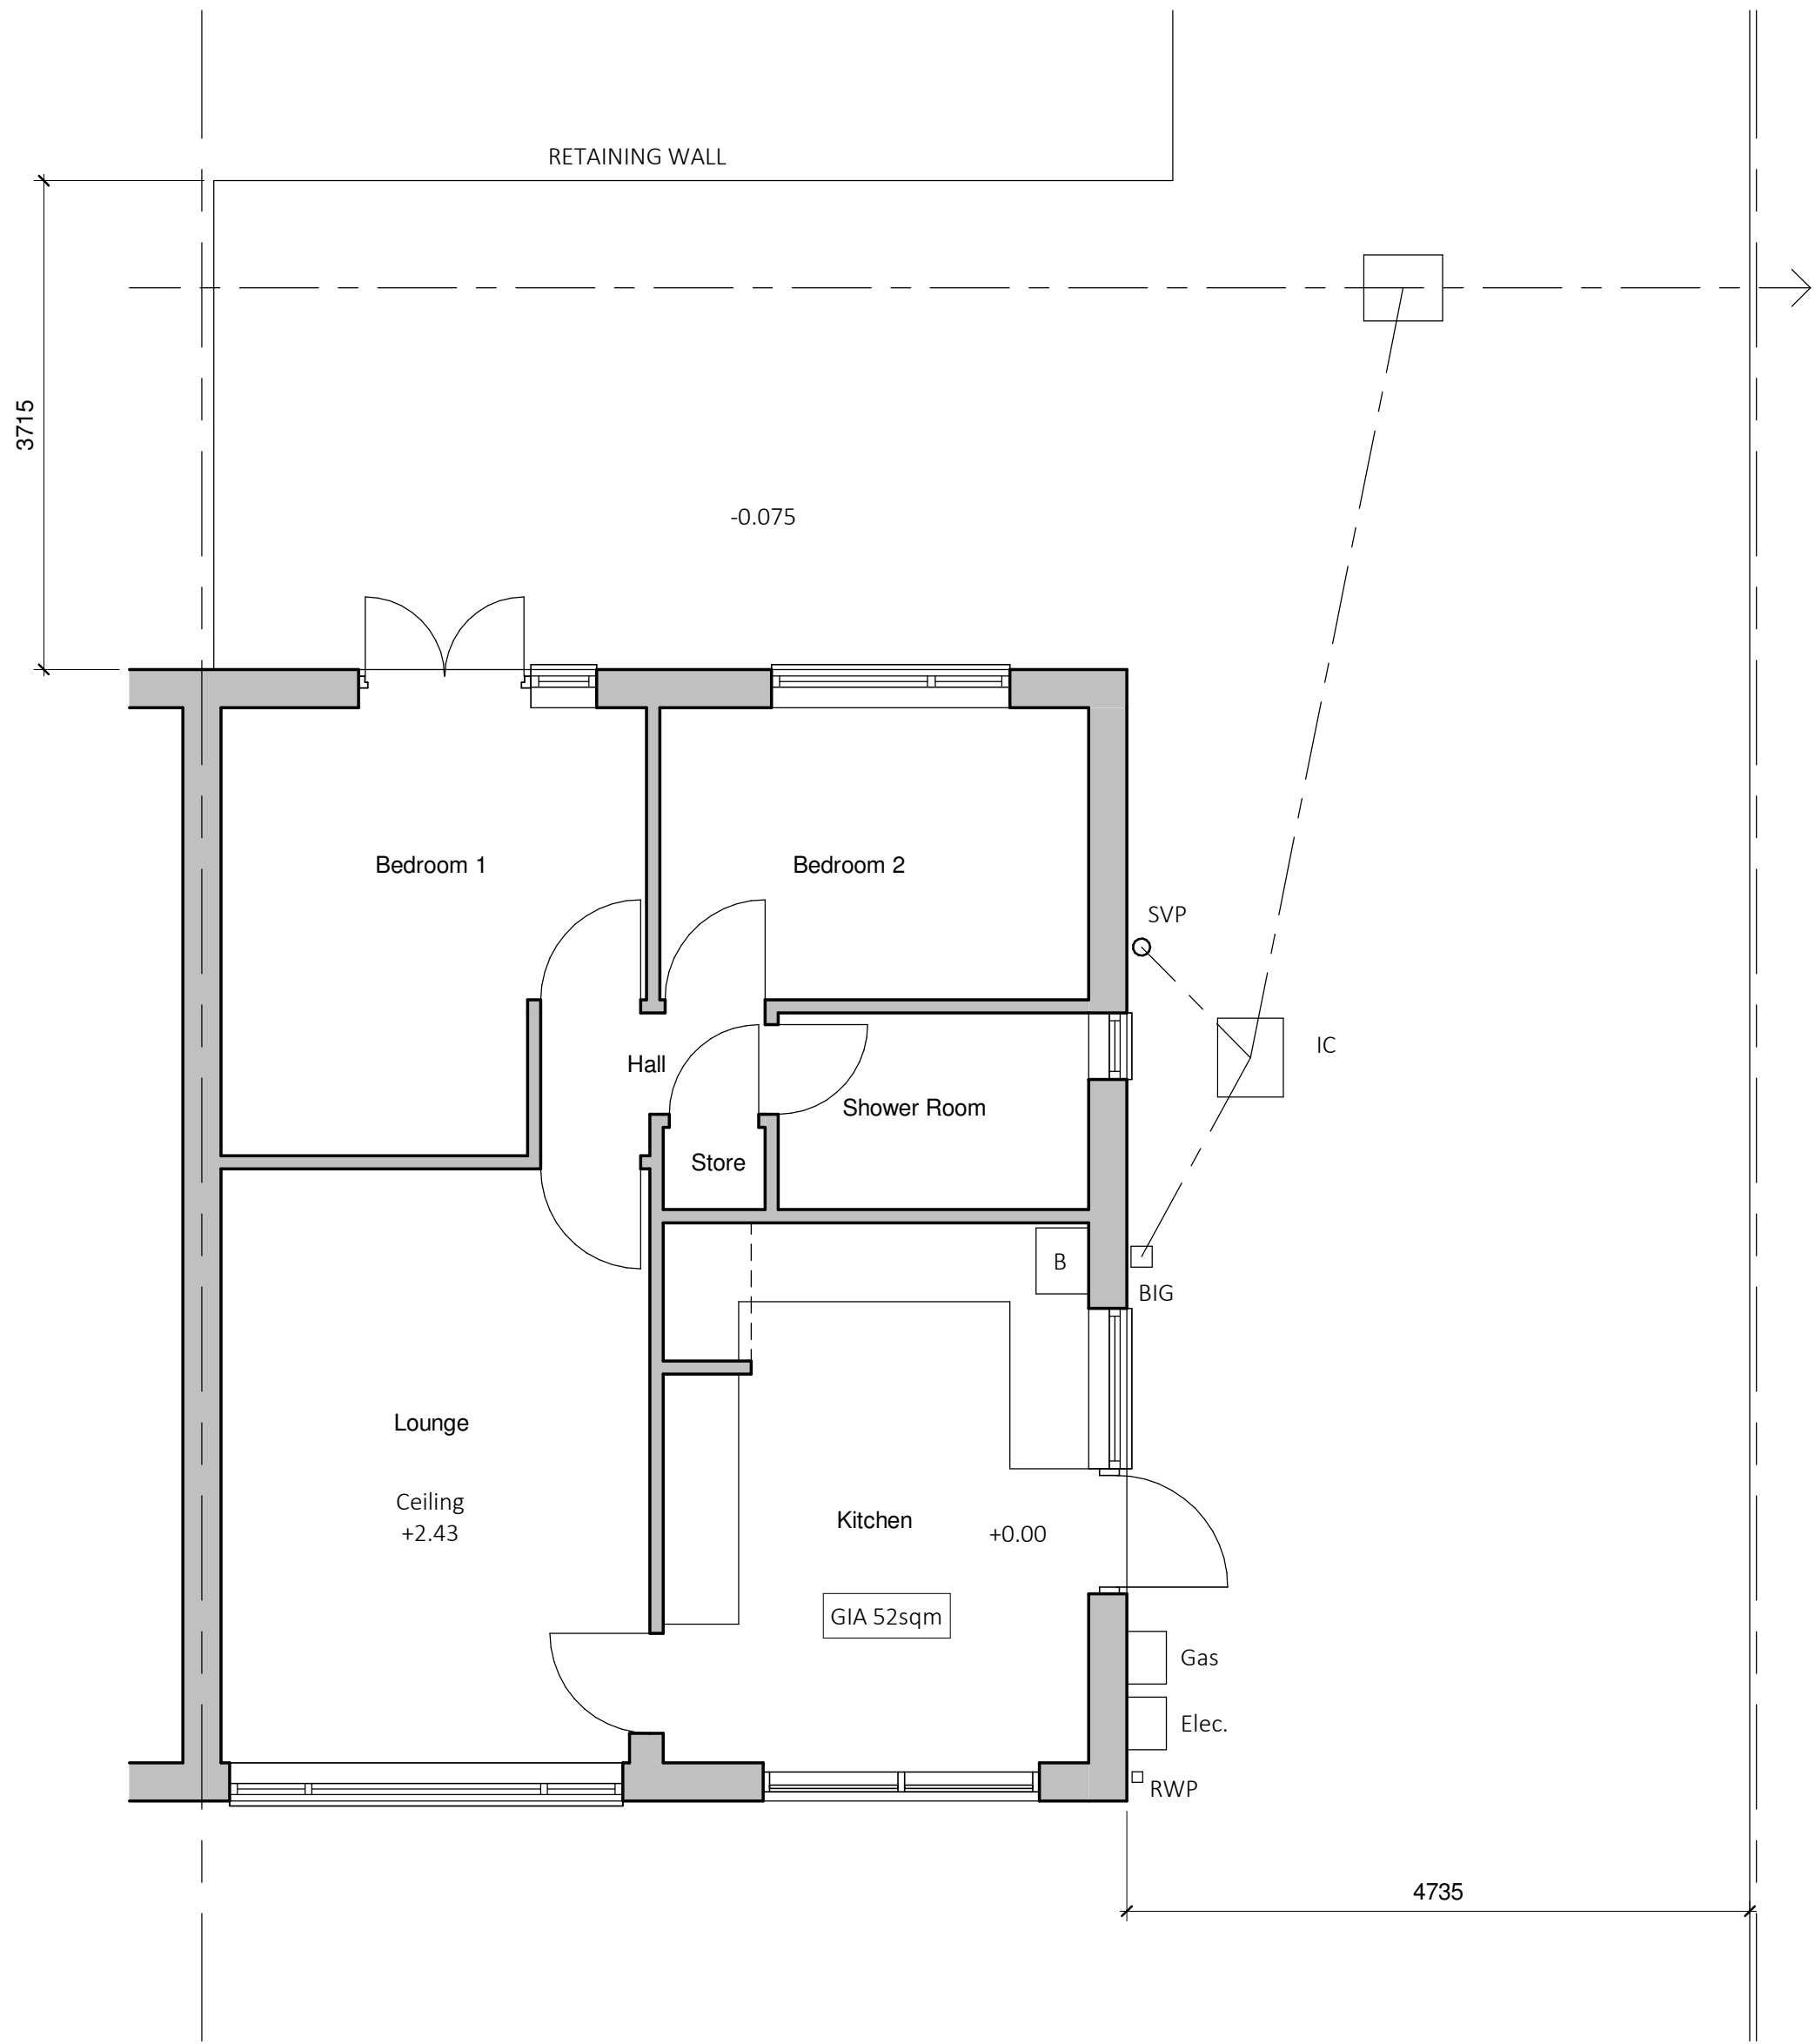


Existing Ground Floor Plan
1 : 50

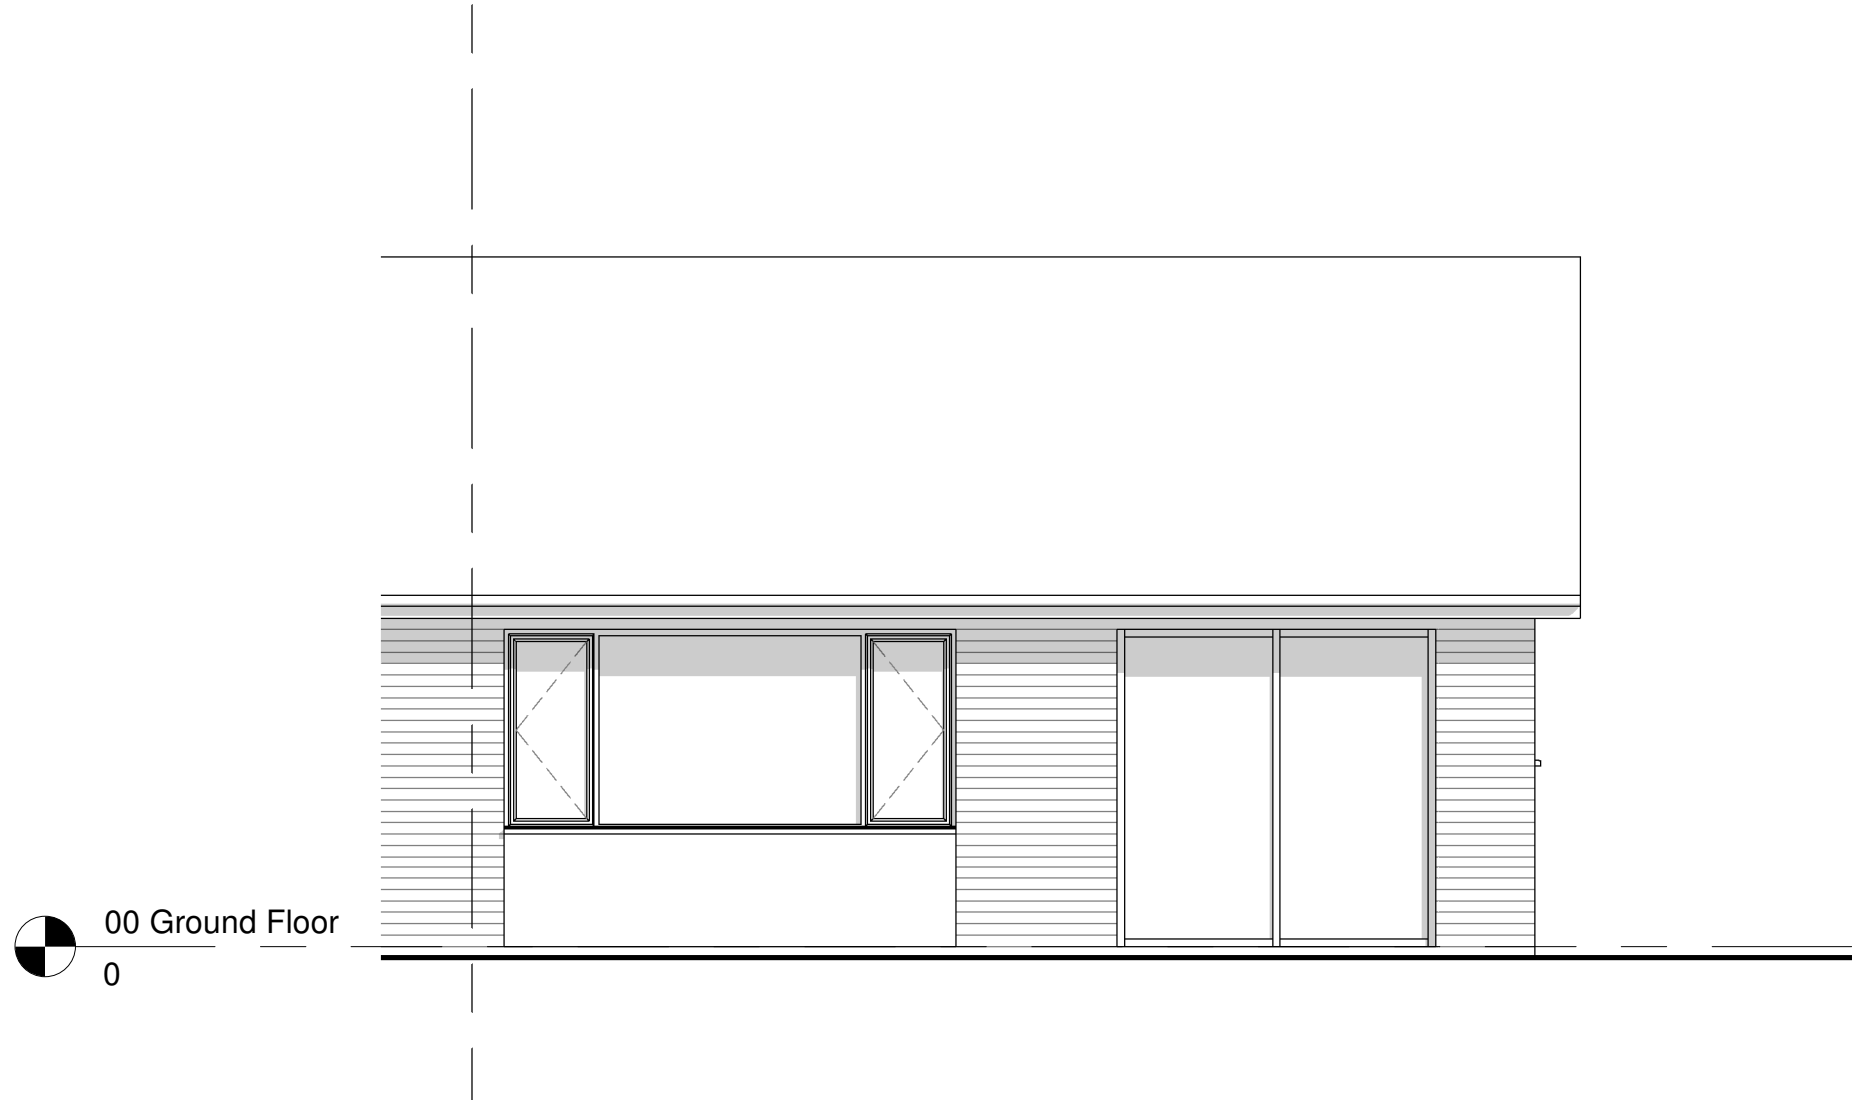

Existing North Elevation
1 : 50



Existing South Elevation
1 : 50

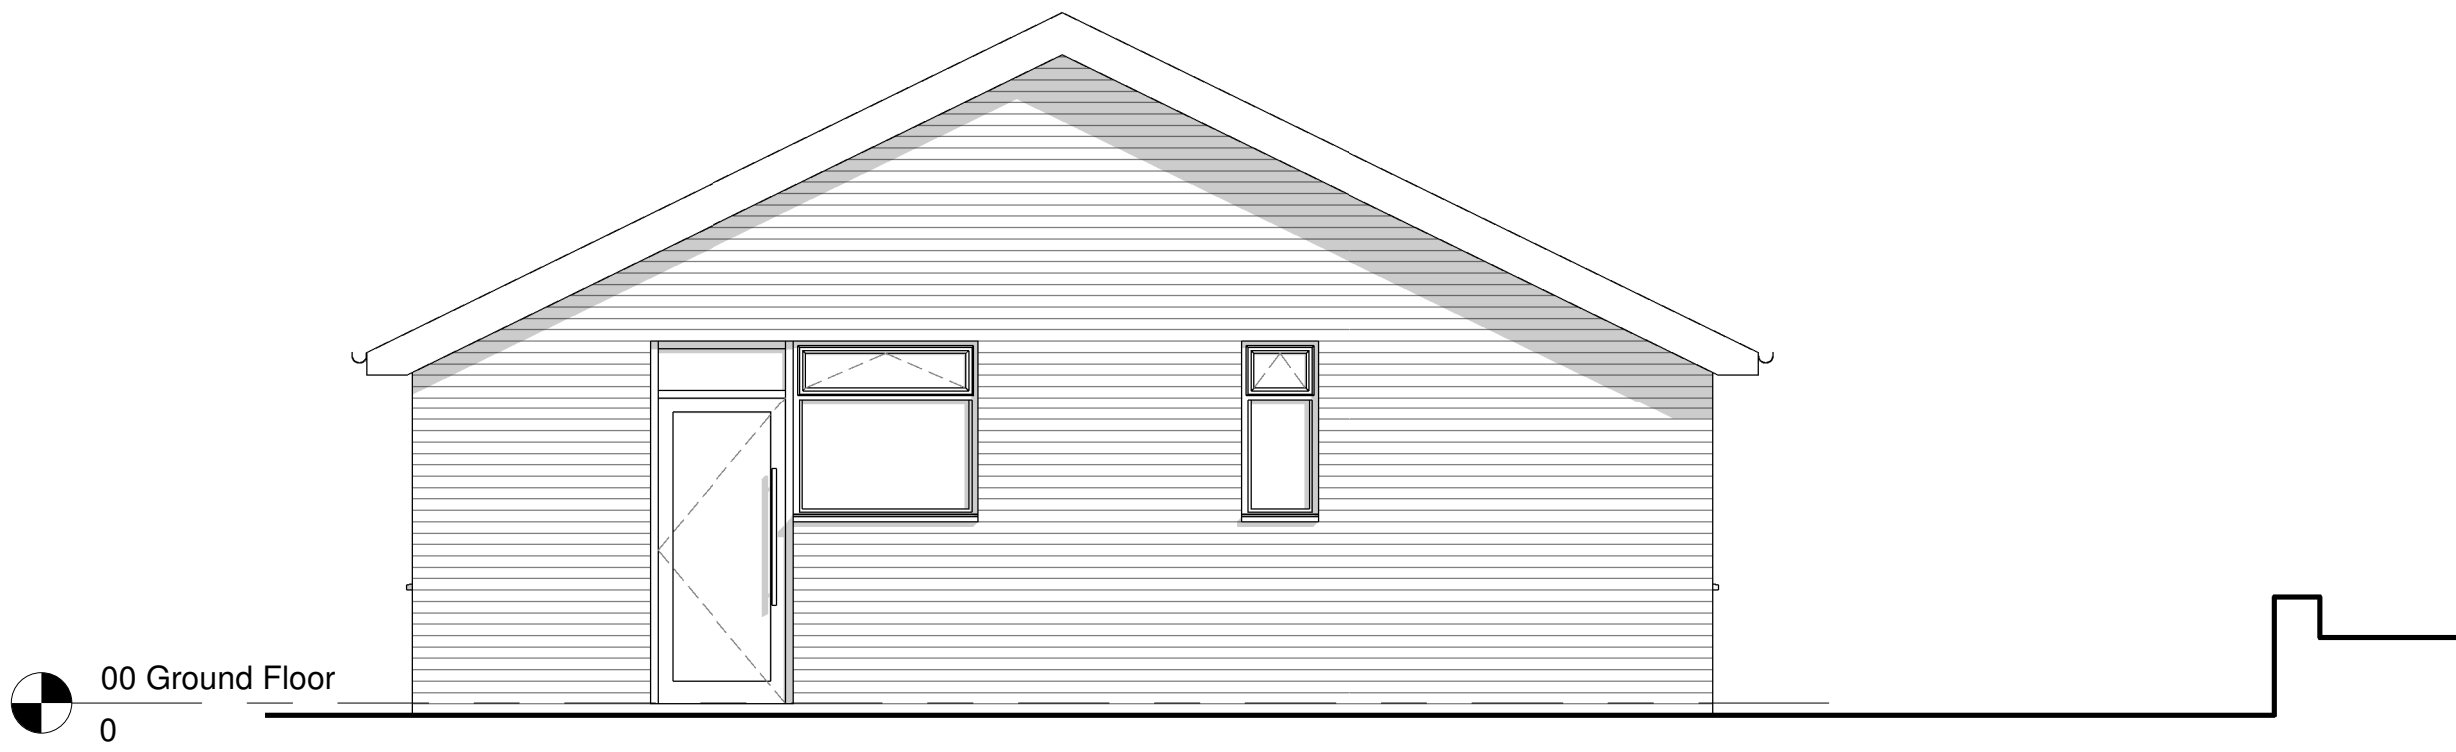

Existing East Elevation
1 : 50



ARKIFY LTD.
36 Pils Tiron, Nant Parc,
Wrexham, LL14 1UR
(01948) 222222
gen@arkify.co.uk
www.arkify.co.uk

Project: 3 Cefn Parc, Stryt Issa, Penycae			
Title: Existing Floor Plan & Elevations			
Scale @ A1: 1 : 50	Scale @ A3: 1:100	Author: GE	Date: 10/07/23
Project Ref: 23-35	Drawing No: A003	Rev: -	