




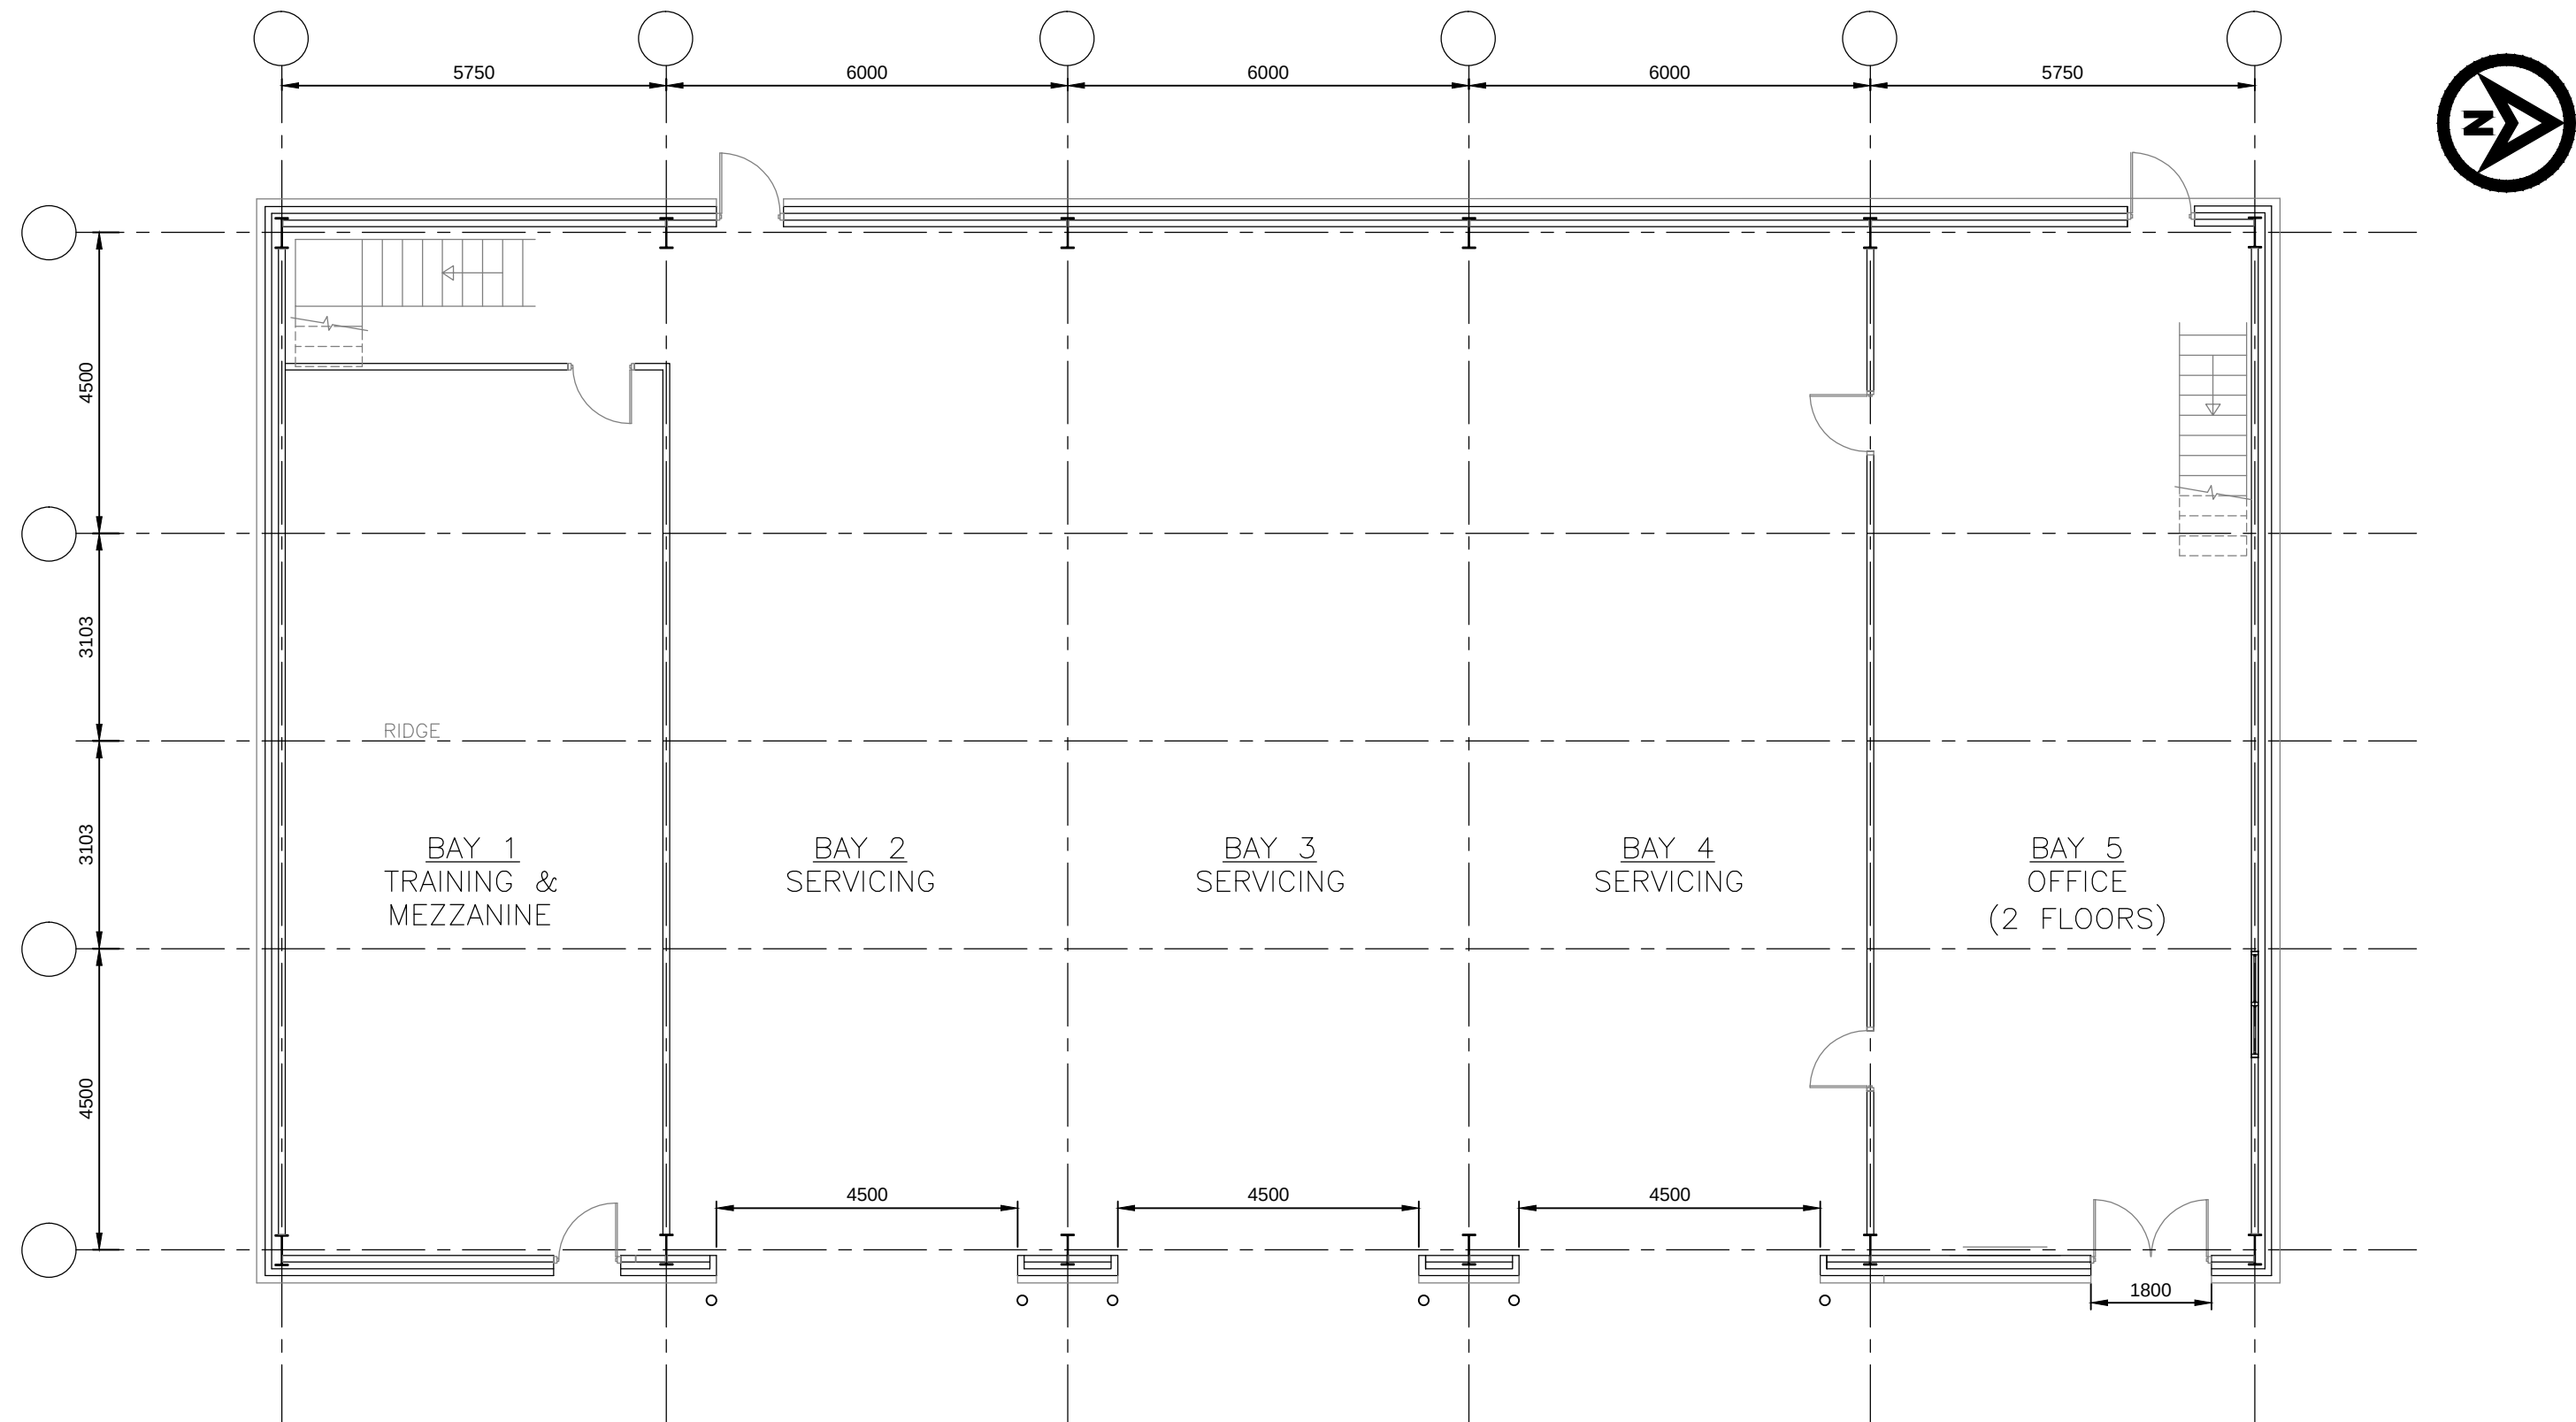


BUILDING PLAN
1:100

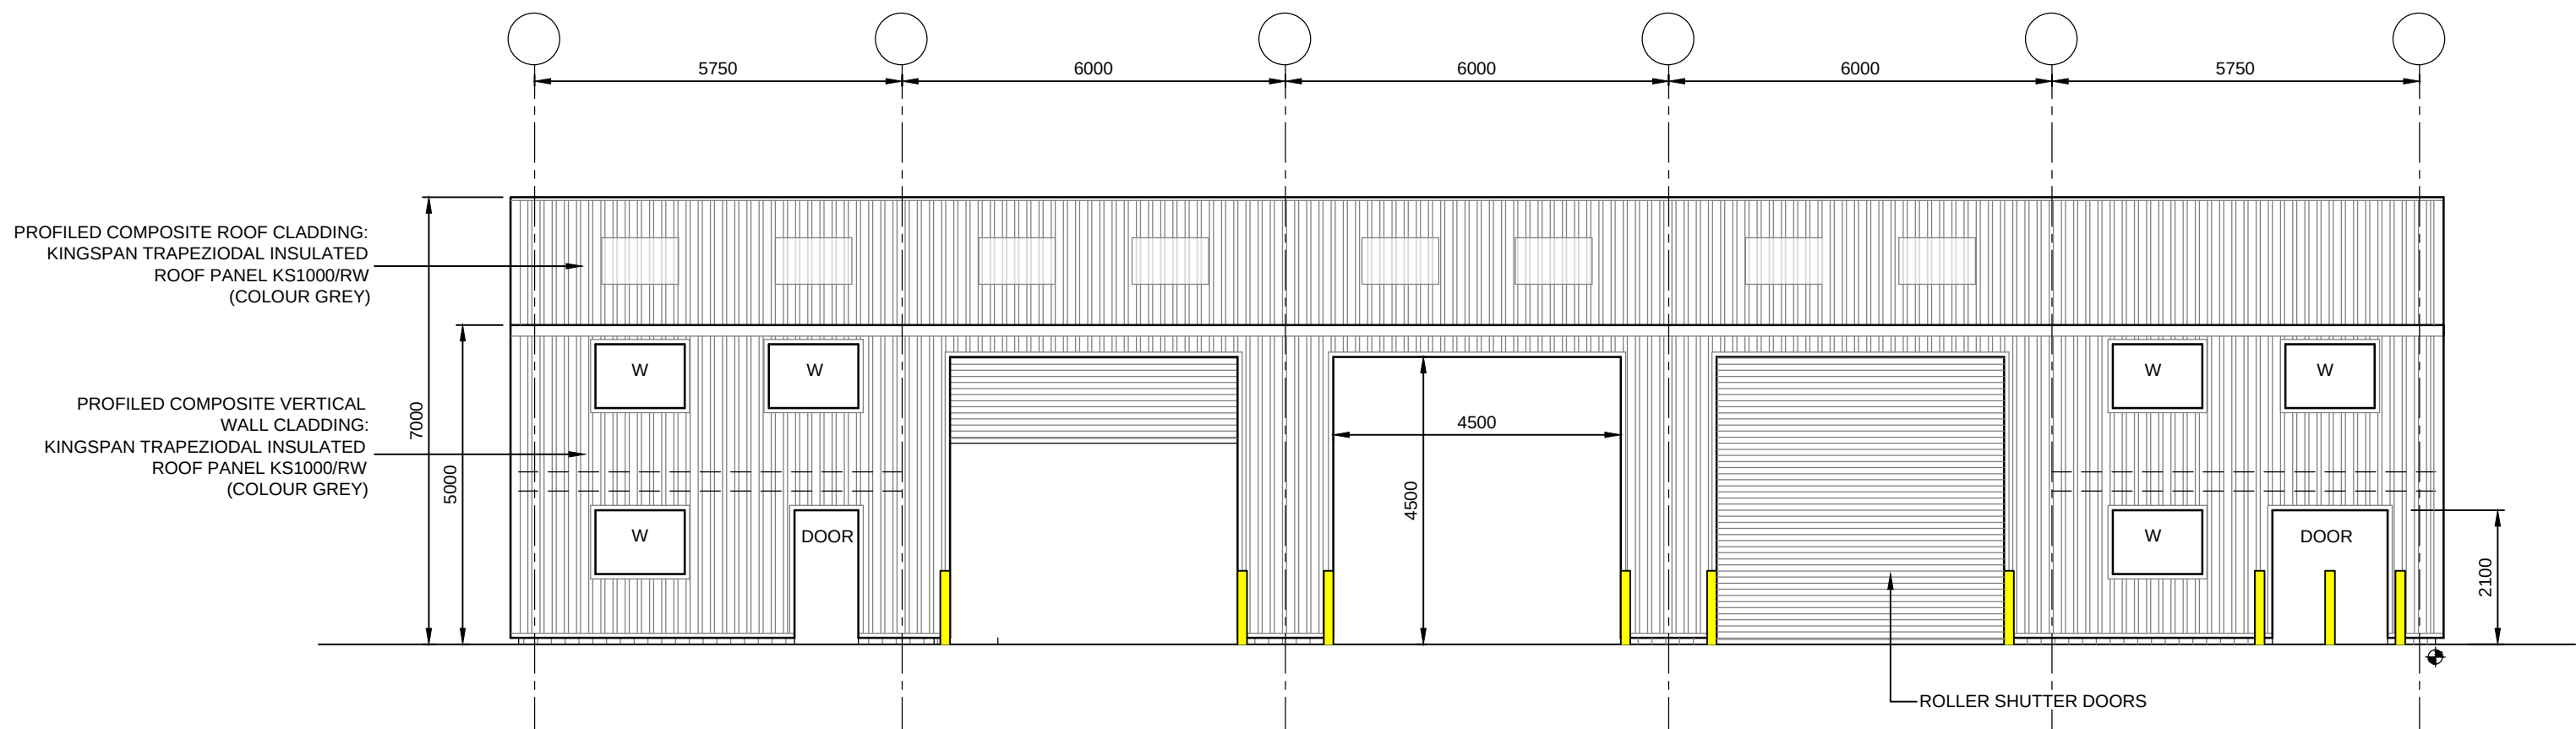


EAST ELEVATION

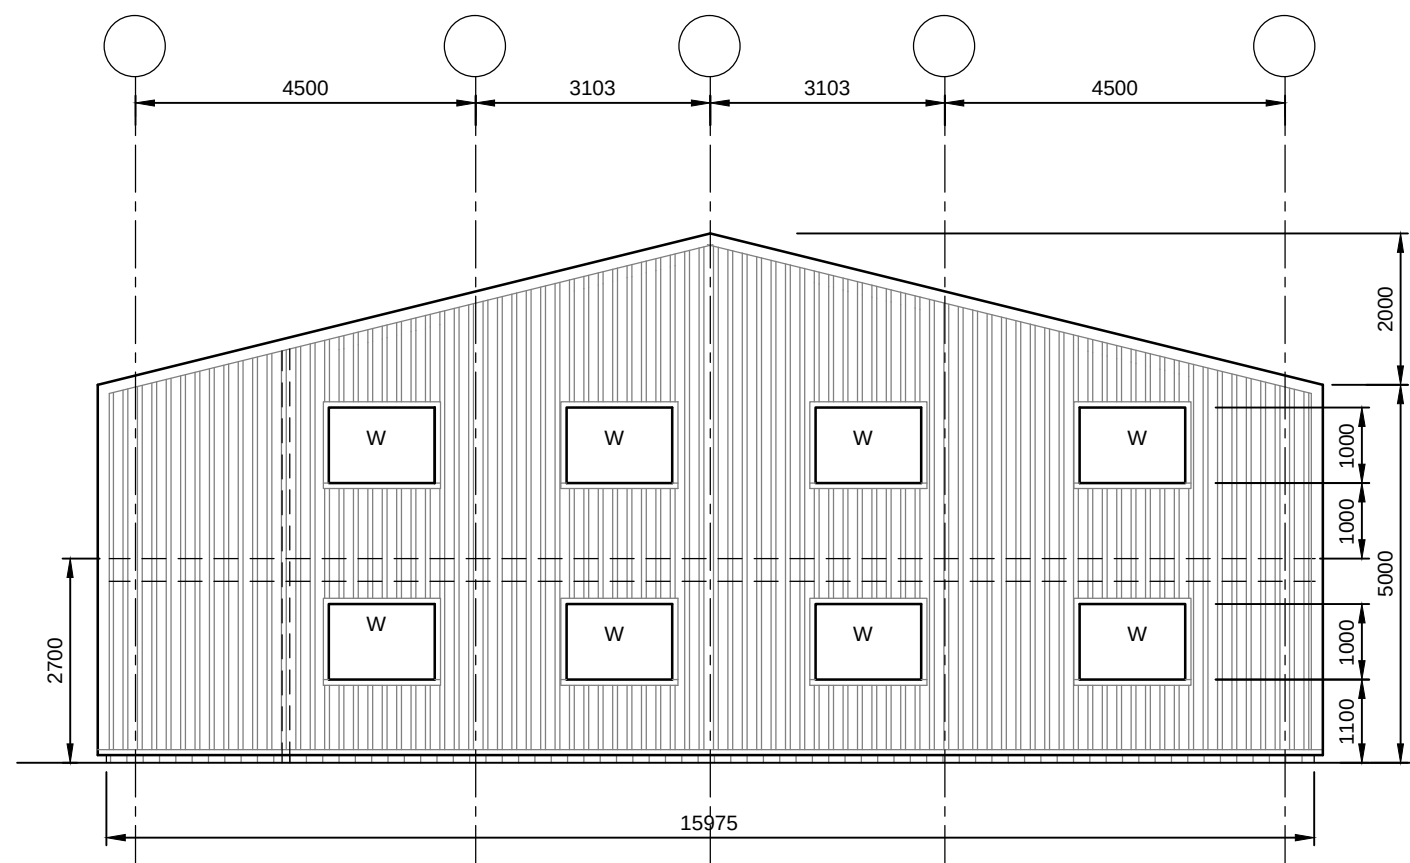

SOUTH ELEVATION

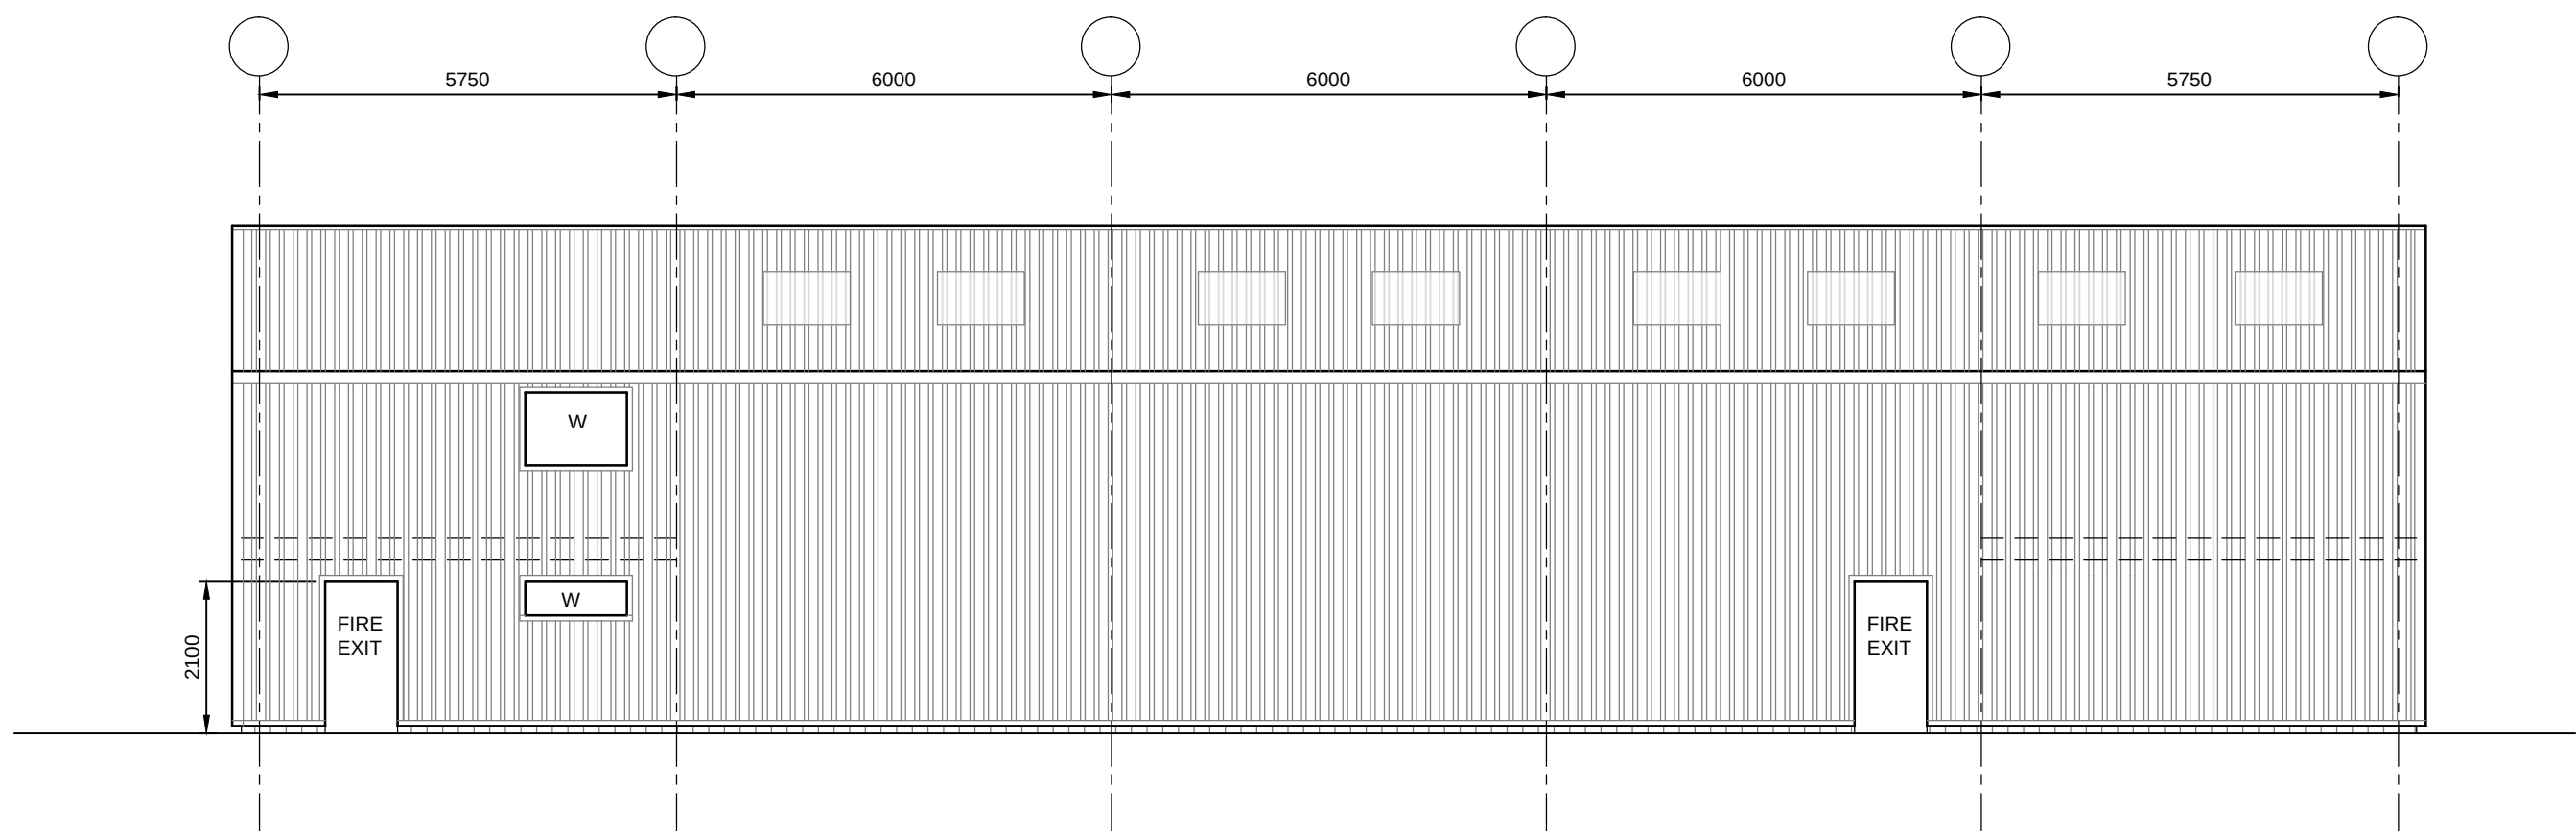

WEST ELEVATION

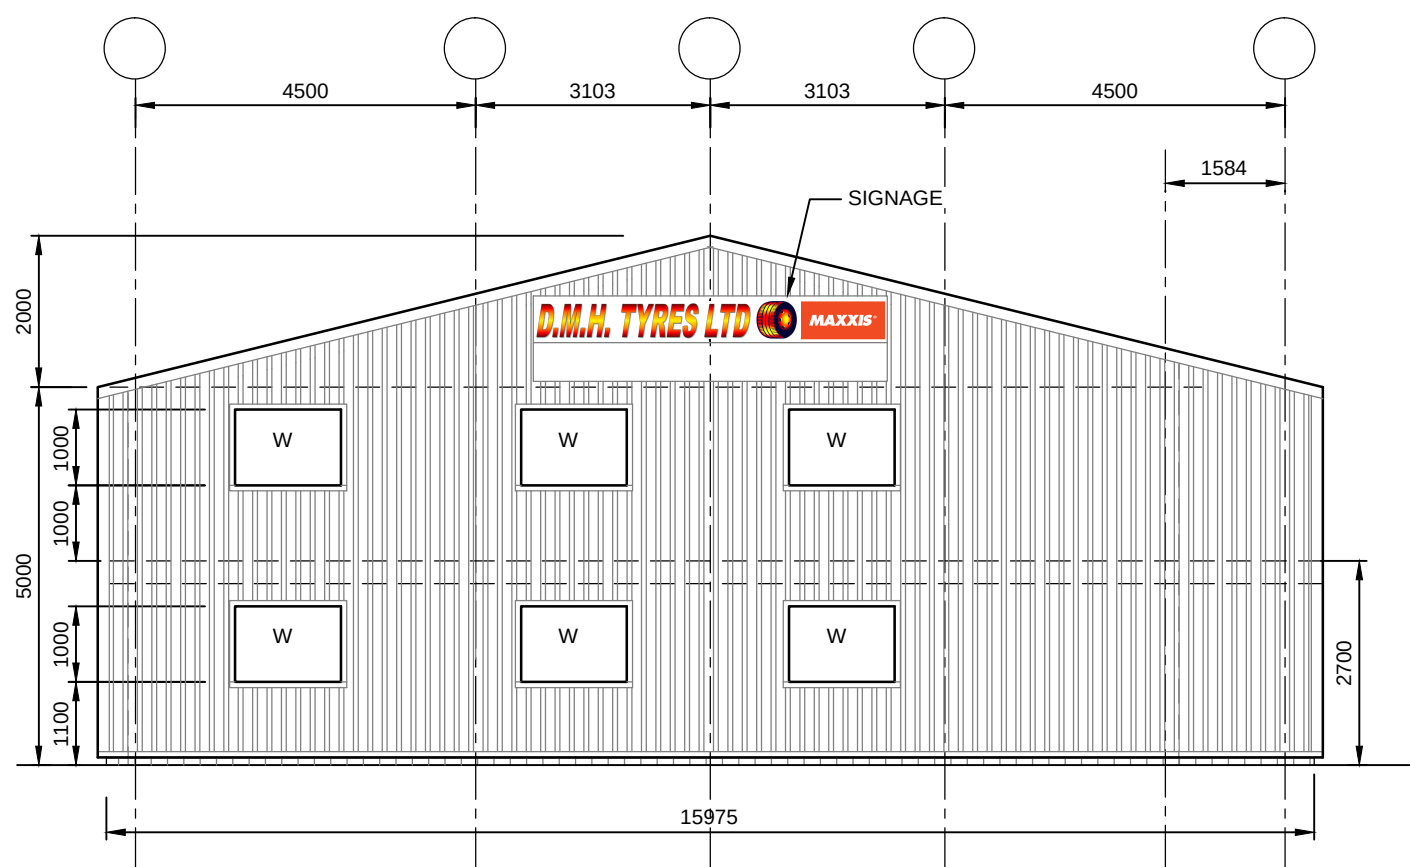

NORTH ELEVATION

BUILDING ELEVATIONS
1:100

NOTES
1. THIS DRAWING IS TO BE READ IN CONJUNCTION WITH ALL RELEVANT ENGINEER'S DRAWINGS

KEY

REV	DATE	DESCRIPTION	BY	CHK	APP
REVISIONS					

CLIENT DMH Tyres

PROJECT DMH Tyres Development
Minera Rd, Llay

TITLE
Proposed Building Layout



Unit 6 Block A
Doc Ffynnia
Caernarfon
LL55 1TW
01286 671027
info@datrys.com
www.datrys.net

Telephone
E-mail
Internet

DRAWN CJ	CHECKED WL	PASSED
DATE 18.1.21	CLIENT'S REF.	
SCALE AT A1 1:100 at A1	AUTOCAD REF.	
DRAWING No. 20258/SK02	REVISION P1	