


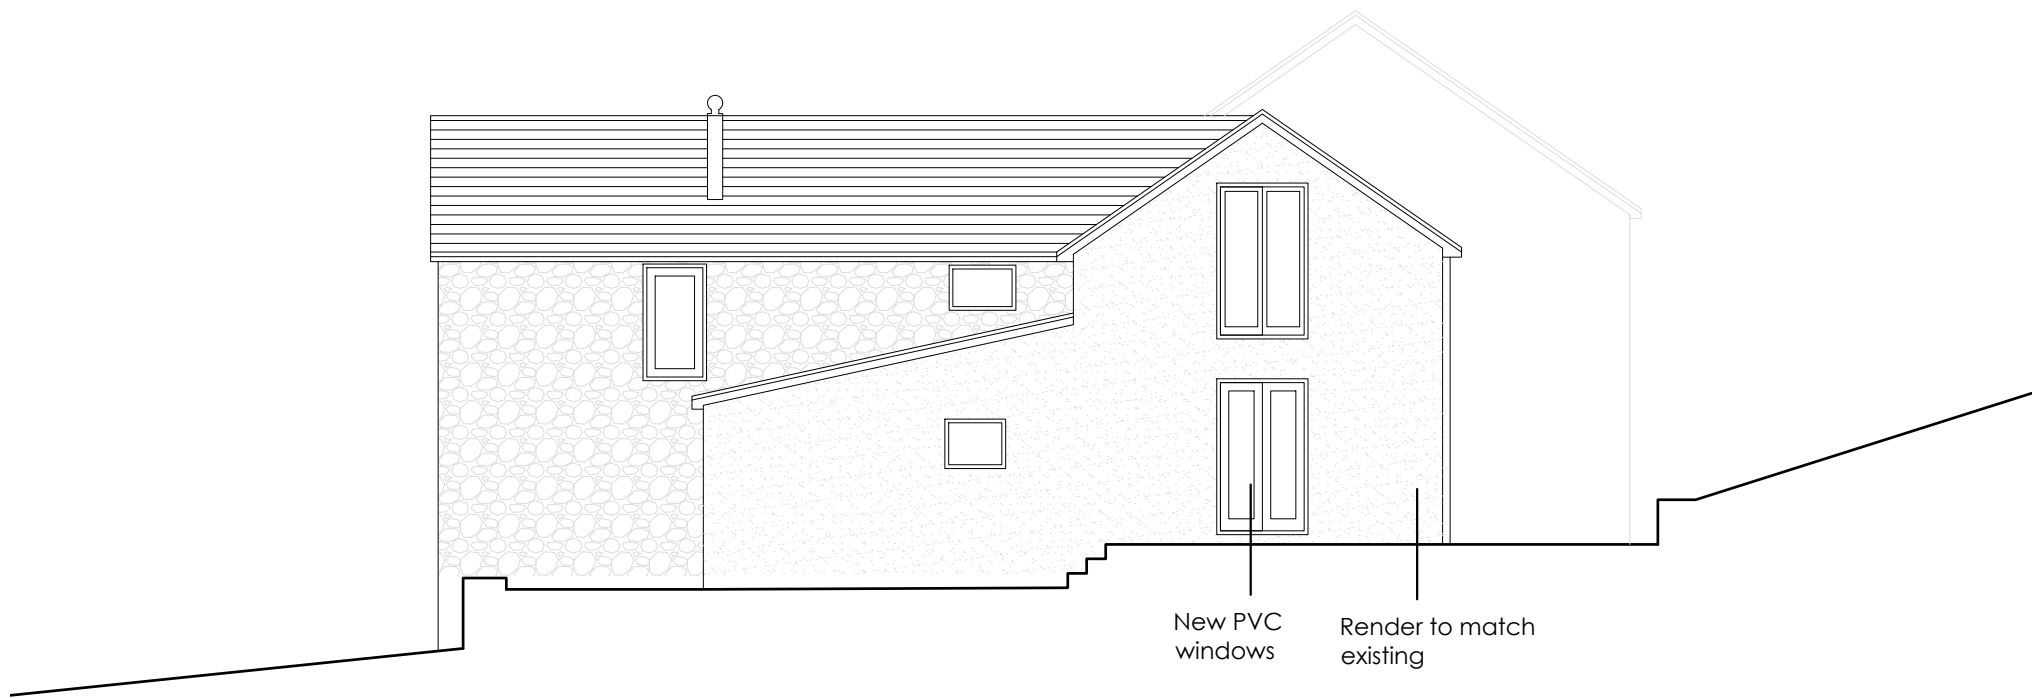

Proposed North Elevation 1:100 @ A4

Arddyn Barn
Nantyr
Llangollen
LL207DH

Date - 19.02.2023
Drawing No 26-10- A

Rev A - Amended 25.03.2023