


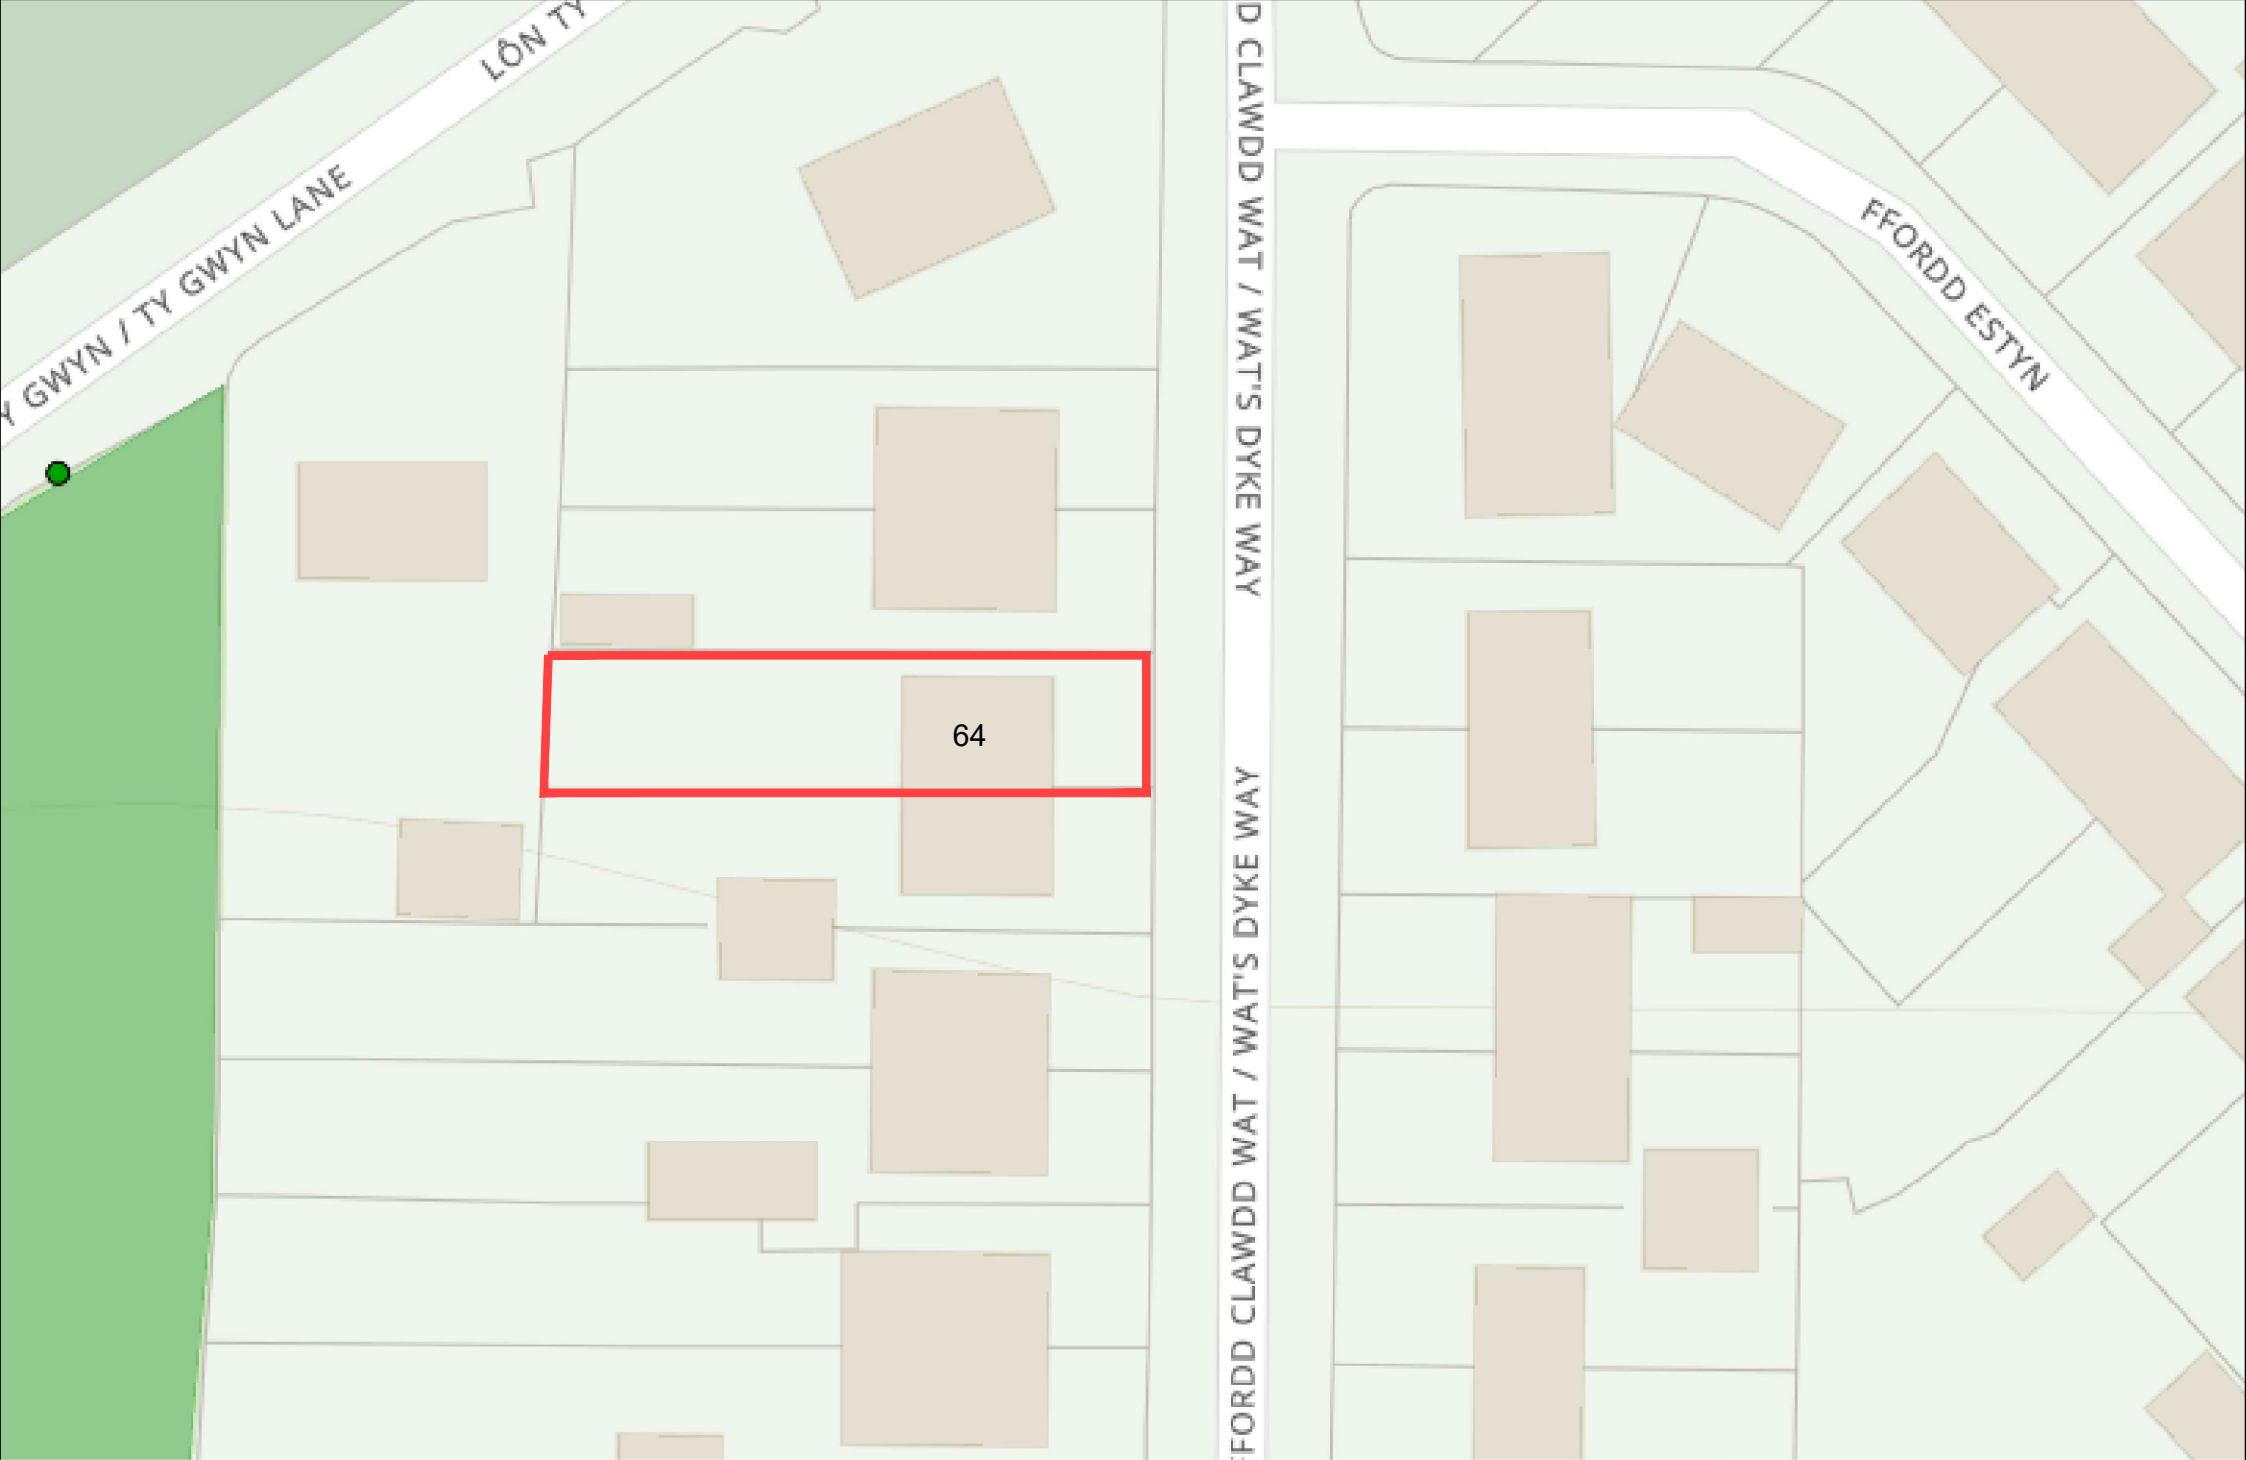

Site
boundary

64 Wat's Dyke Road, Wrexham, LL11 2TH

Job no: 105

Client: Sharon Emore

Scale: 1:500 @ A4

Site Plan

Dwg no: SU-02

Date: January 2023



Geist Architecture

Y Groes Hall Street Penycae Wrexham LL14 2RT. 01978 841393 m. 07507 403541
e. simon@geistarchitecture.co.uk w. www.geistarchitecture.co.uk