




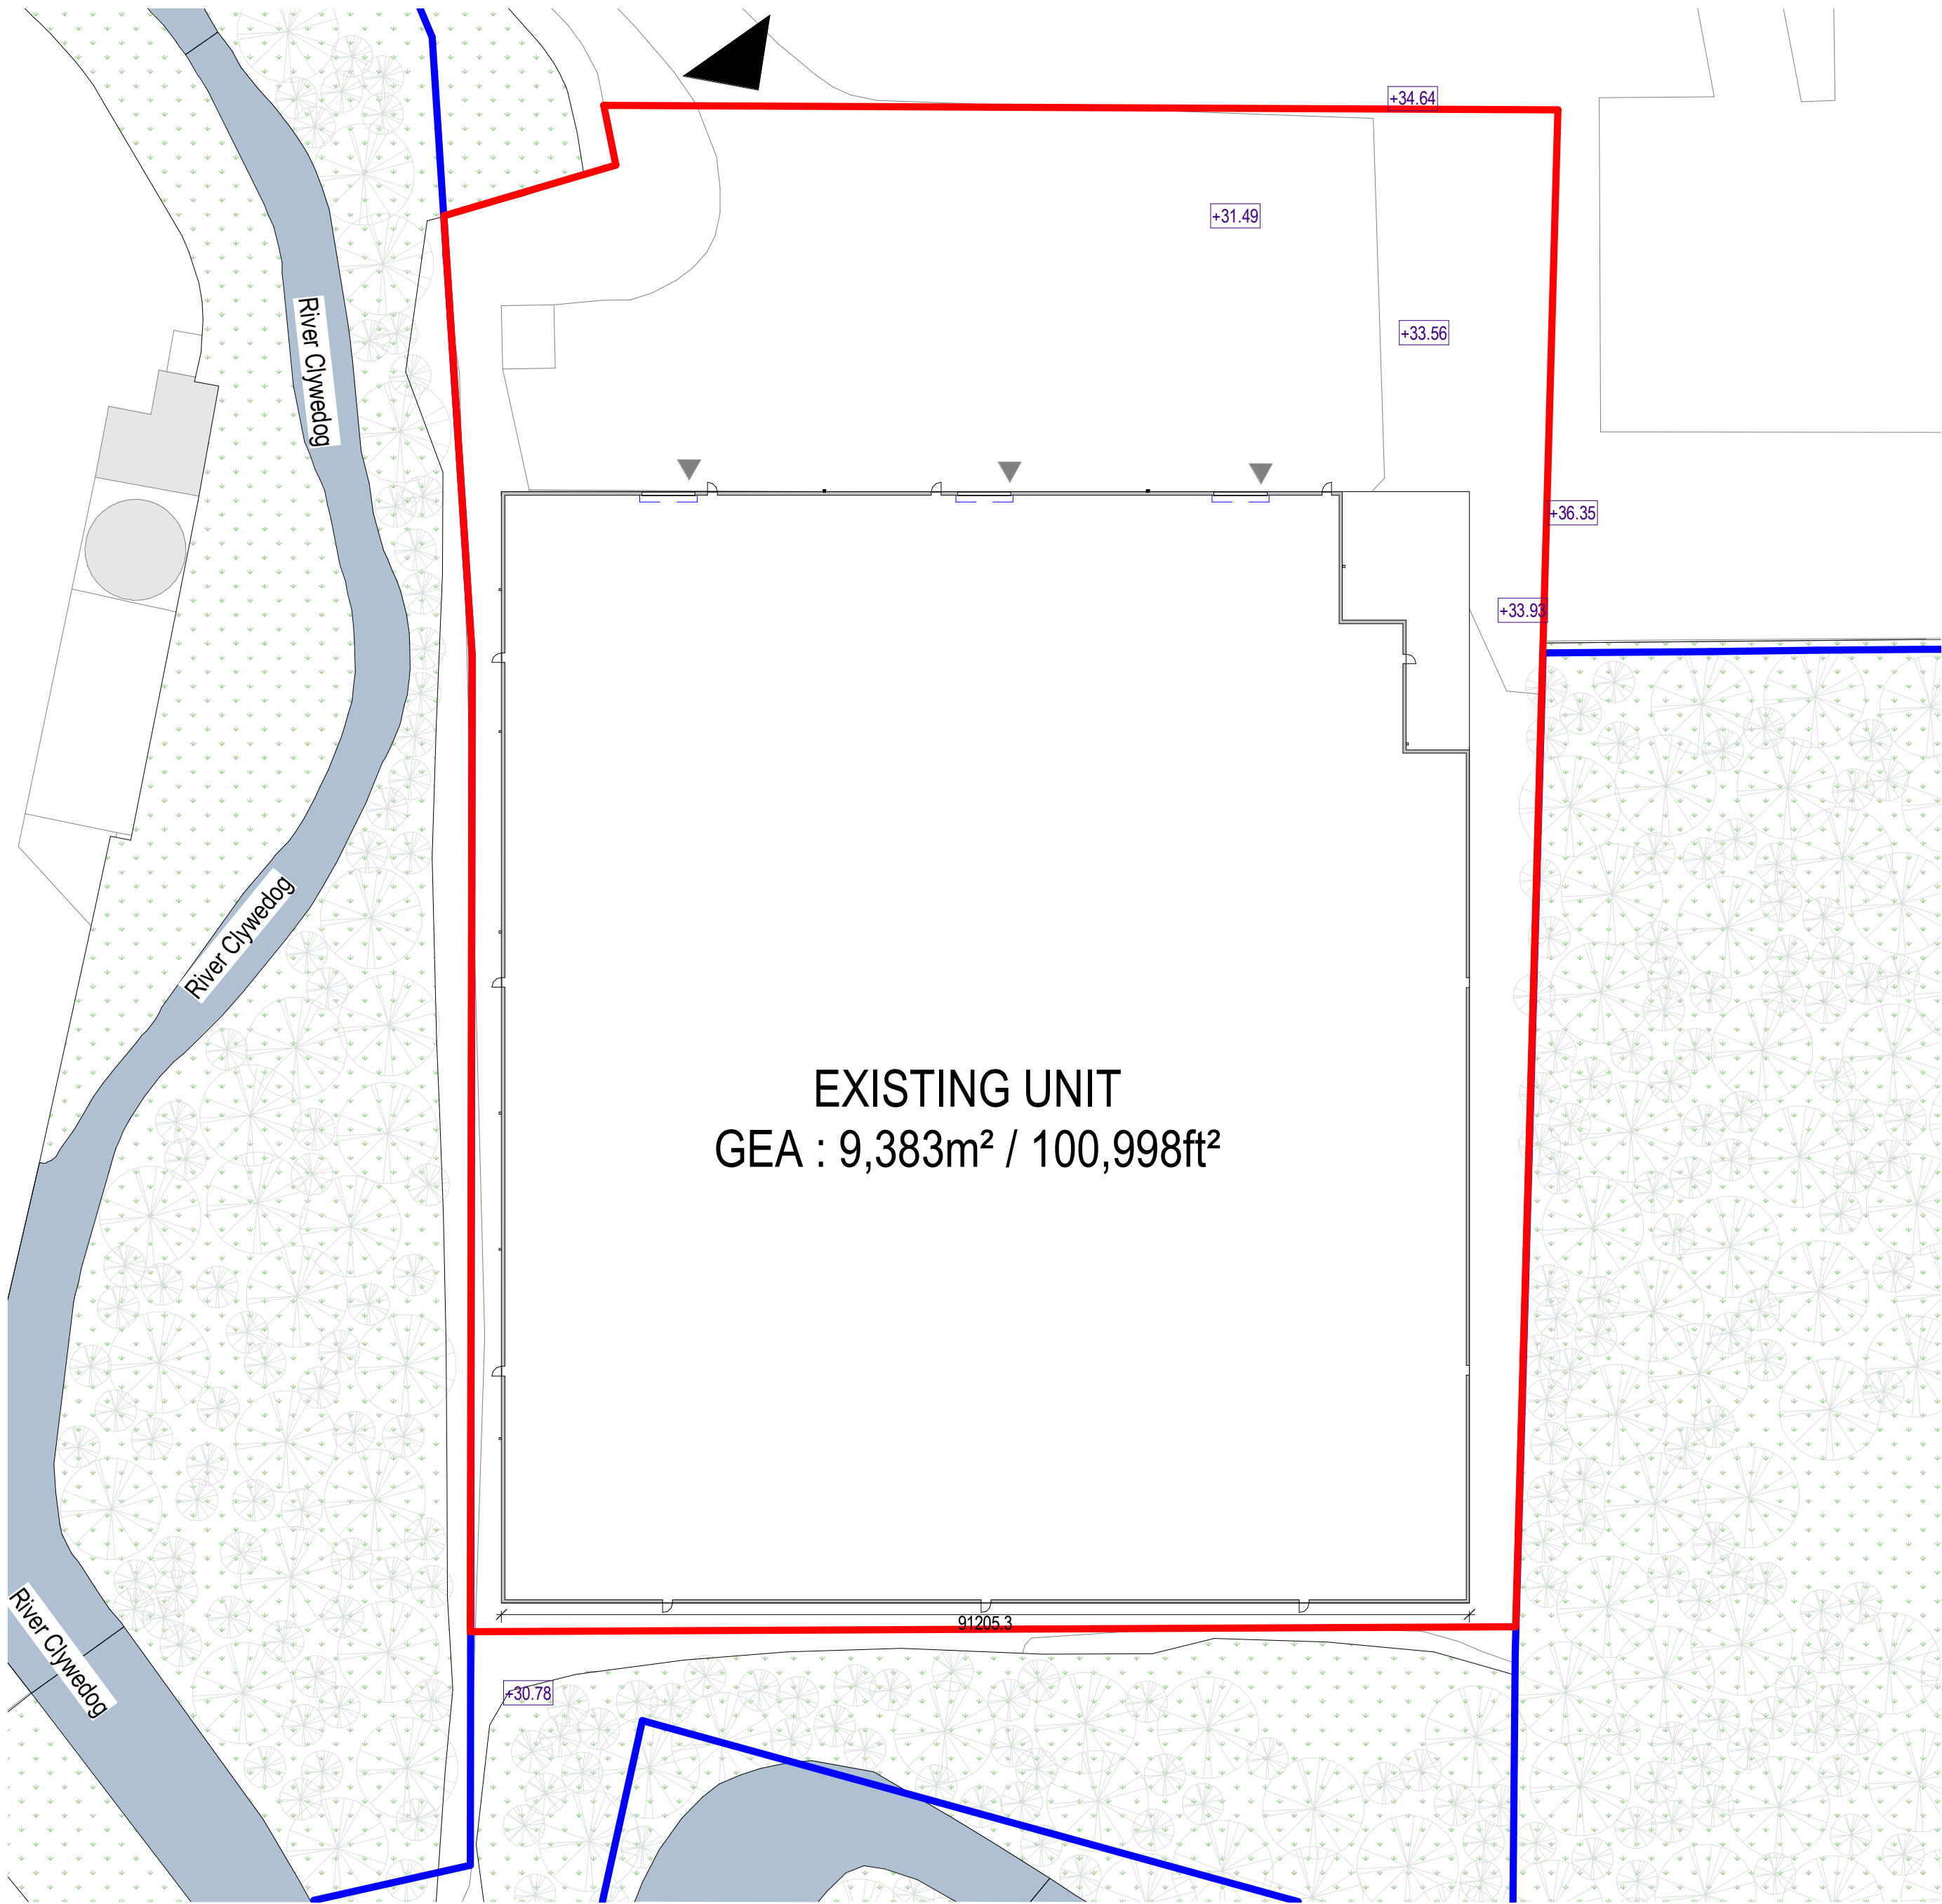

1 Unit I Existing Floor Plan
1 : 500

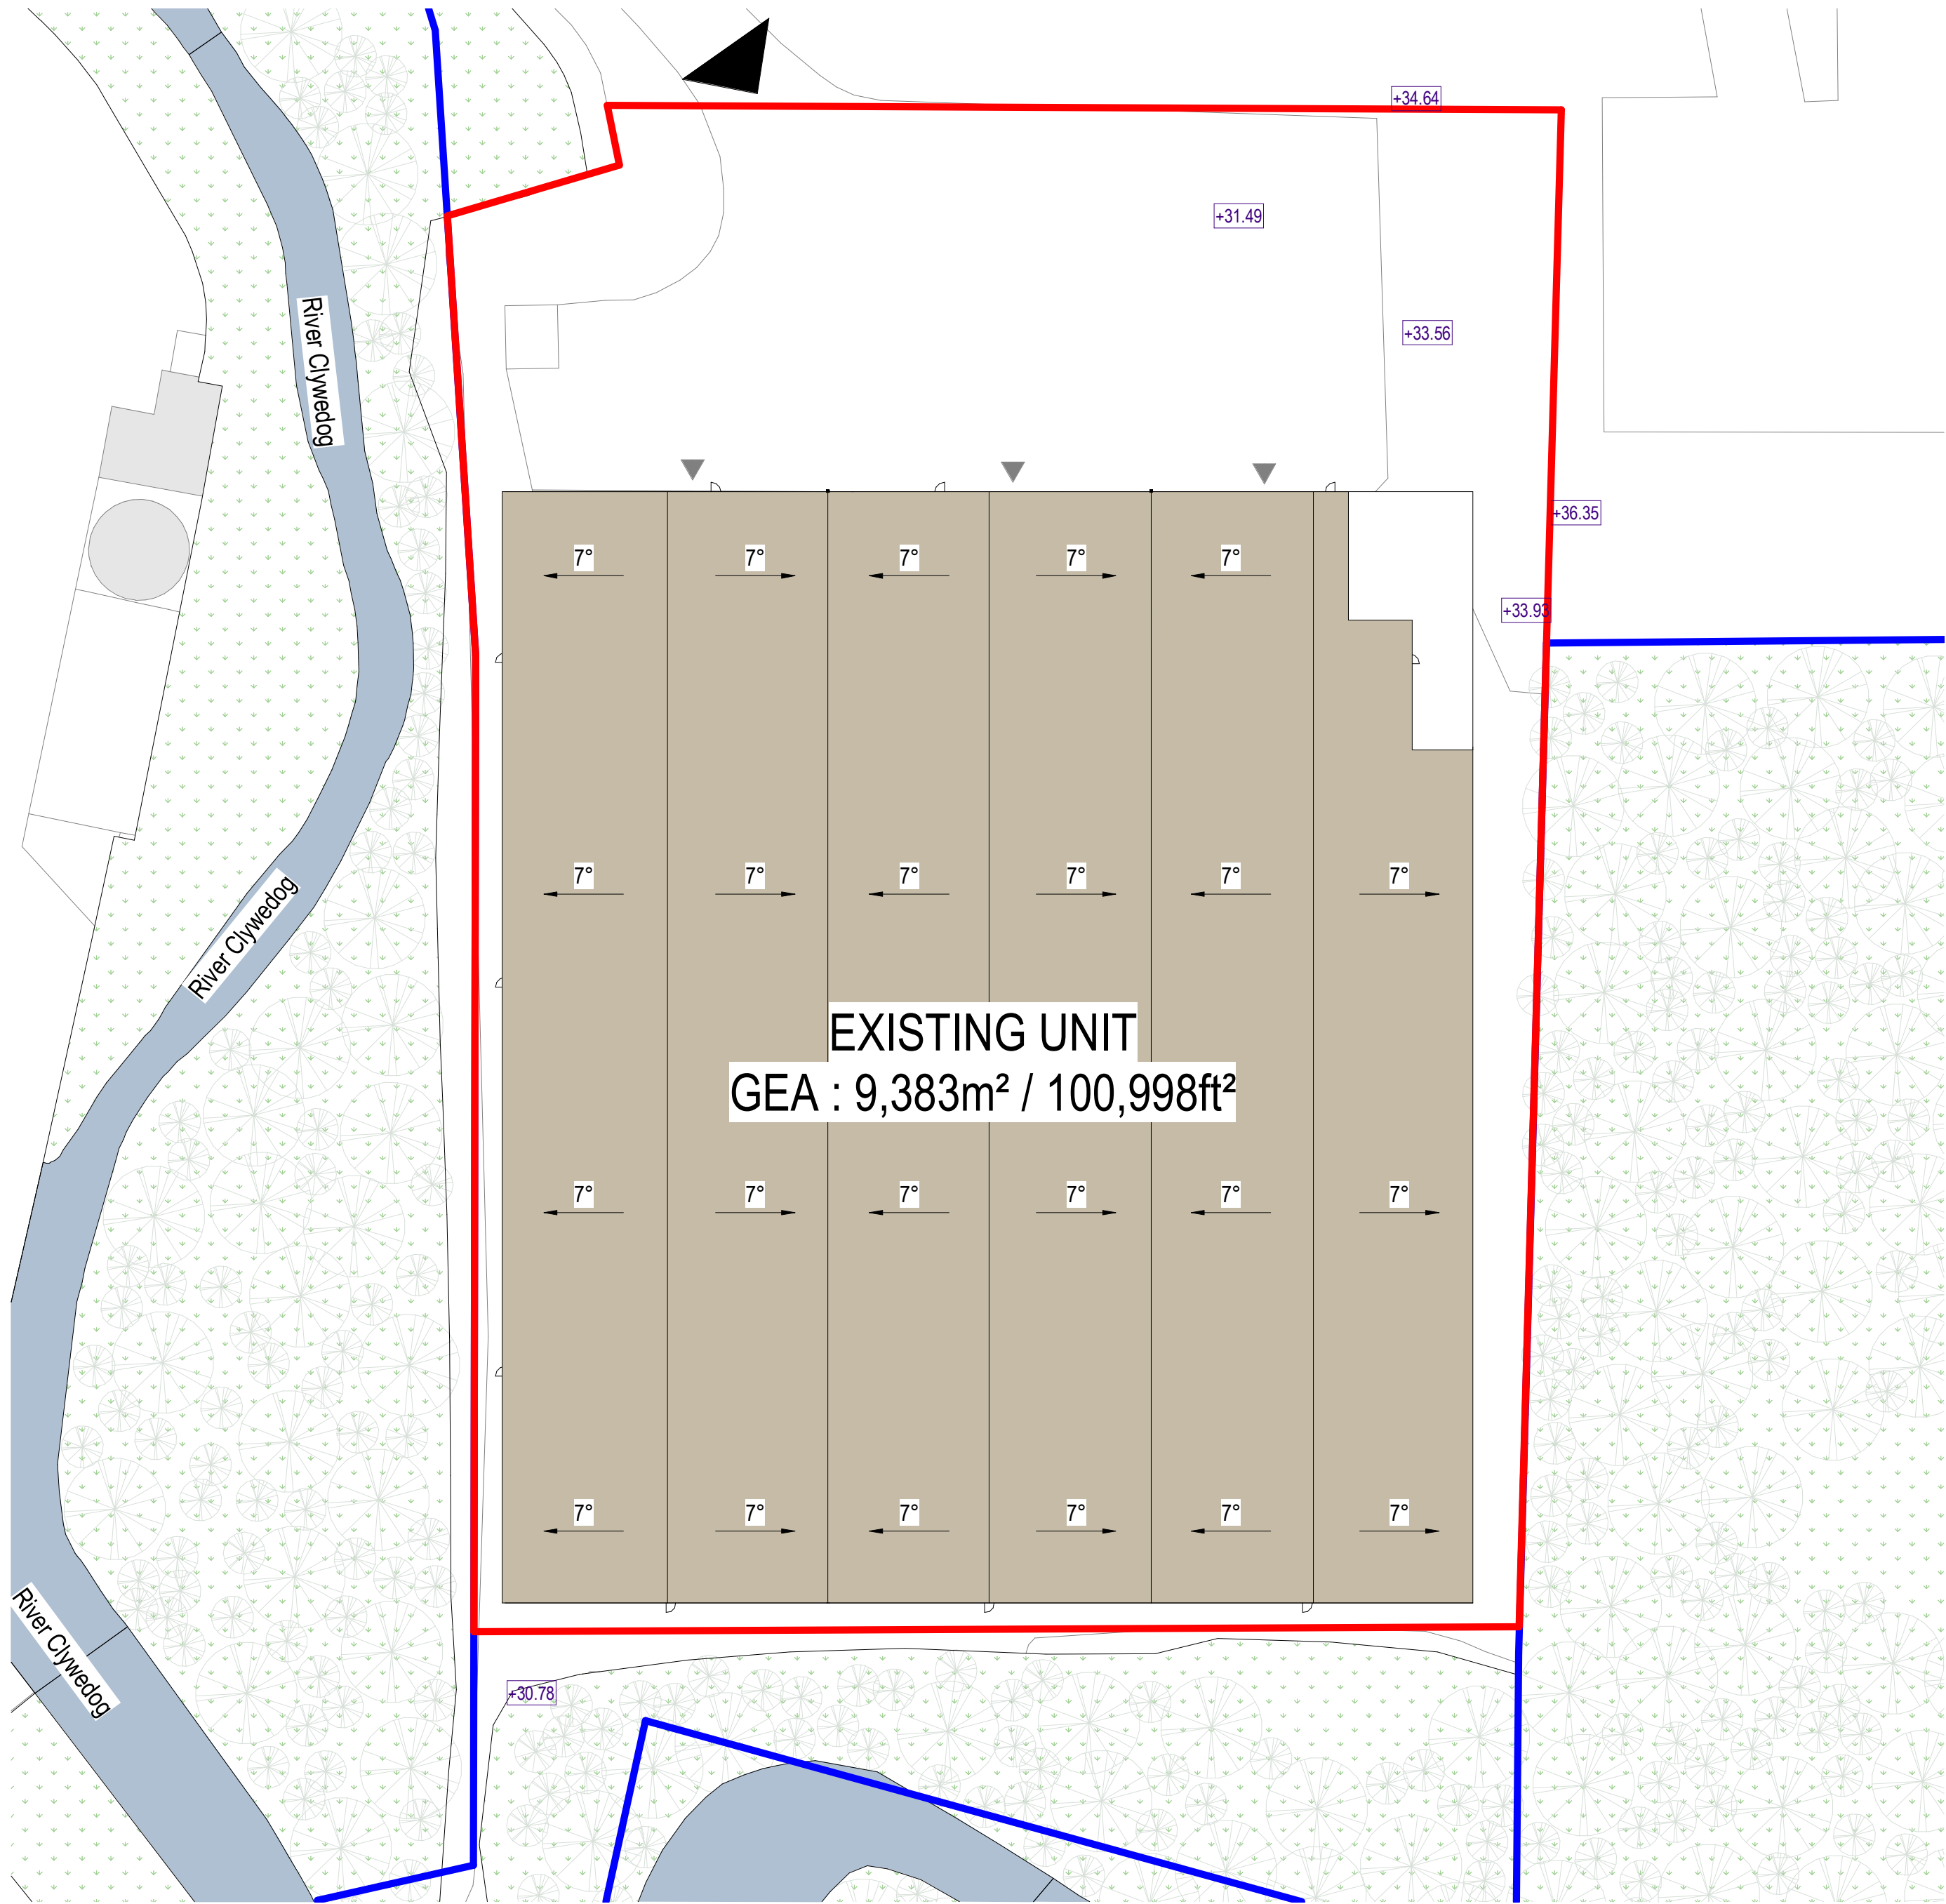

2 Unit I Existing Roof Plan
1 : 500

 

1:500 @ A1 1:1000 @ A3

Rev	Date	Version Description	Dm	Chk	SAFETY, HEALTH AND ENVIRONMENTAL INFORMATION			Client Logo		Client		Drawing Details		North	
/	09/02/23	Draft Planning Issue	LP	FA	In addition to the hazards/risks normally associated with the types of work detailed on this drawing, refer to Designers Risk Assessment, note the following:			Contractor Logo		F Lloyd, Wrexham		Drawing Status		DMWR Job No.	
A	24/02/23	Grass removed	IT	GW	It is assumed that all works will be carried out by a competent contractor working, where appropriate, to an approved method statement					Bridge Rd S, LL13 9SQ		PLANNING		3850	
					Use Dimensions - DO NOT SCALE					Existing Unit I GA Plans		Drawn By		Scale @ A1	
					Contractors Must Verify All Dimensions On Site Before Starting Work							LP		1 : 500	
					This Drawing Is Copyright							Drawing Number		Status Revision	
												3850-DMWR-DR-A-0010		A	

ISO A1 Landscape