



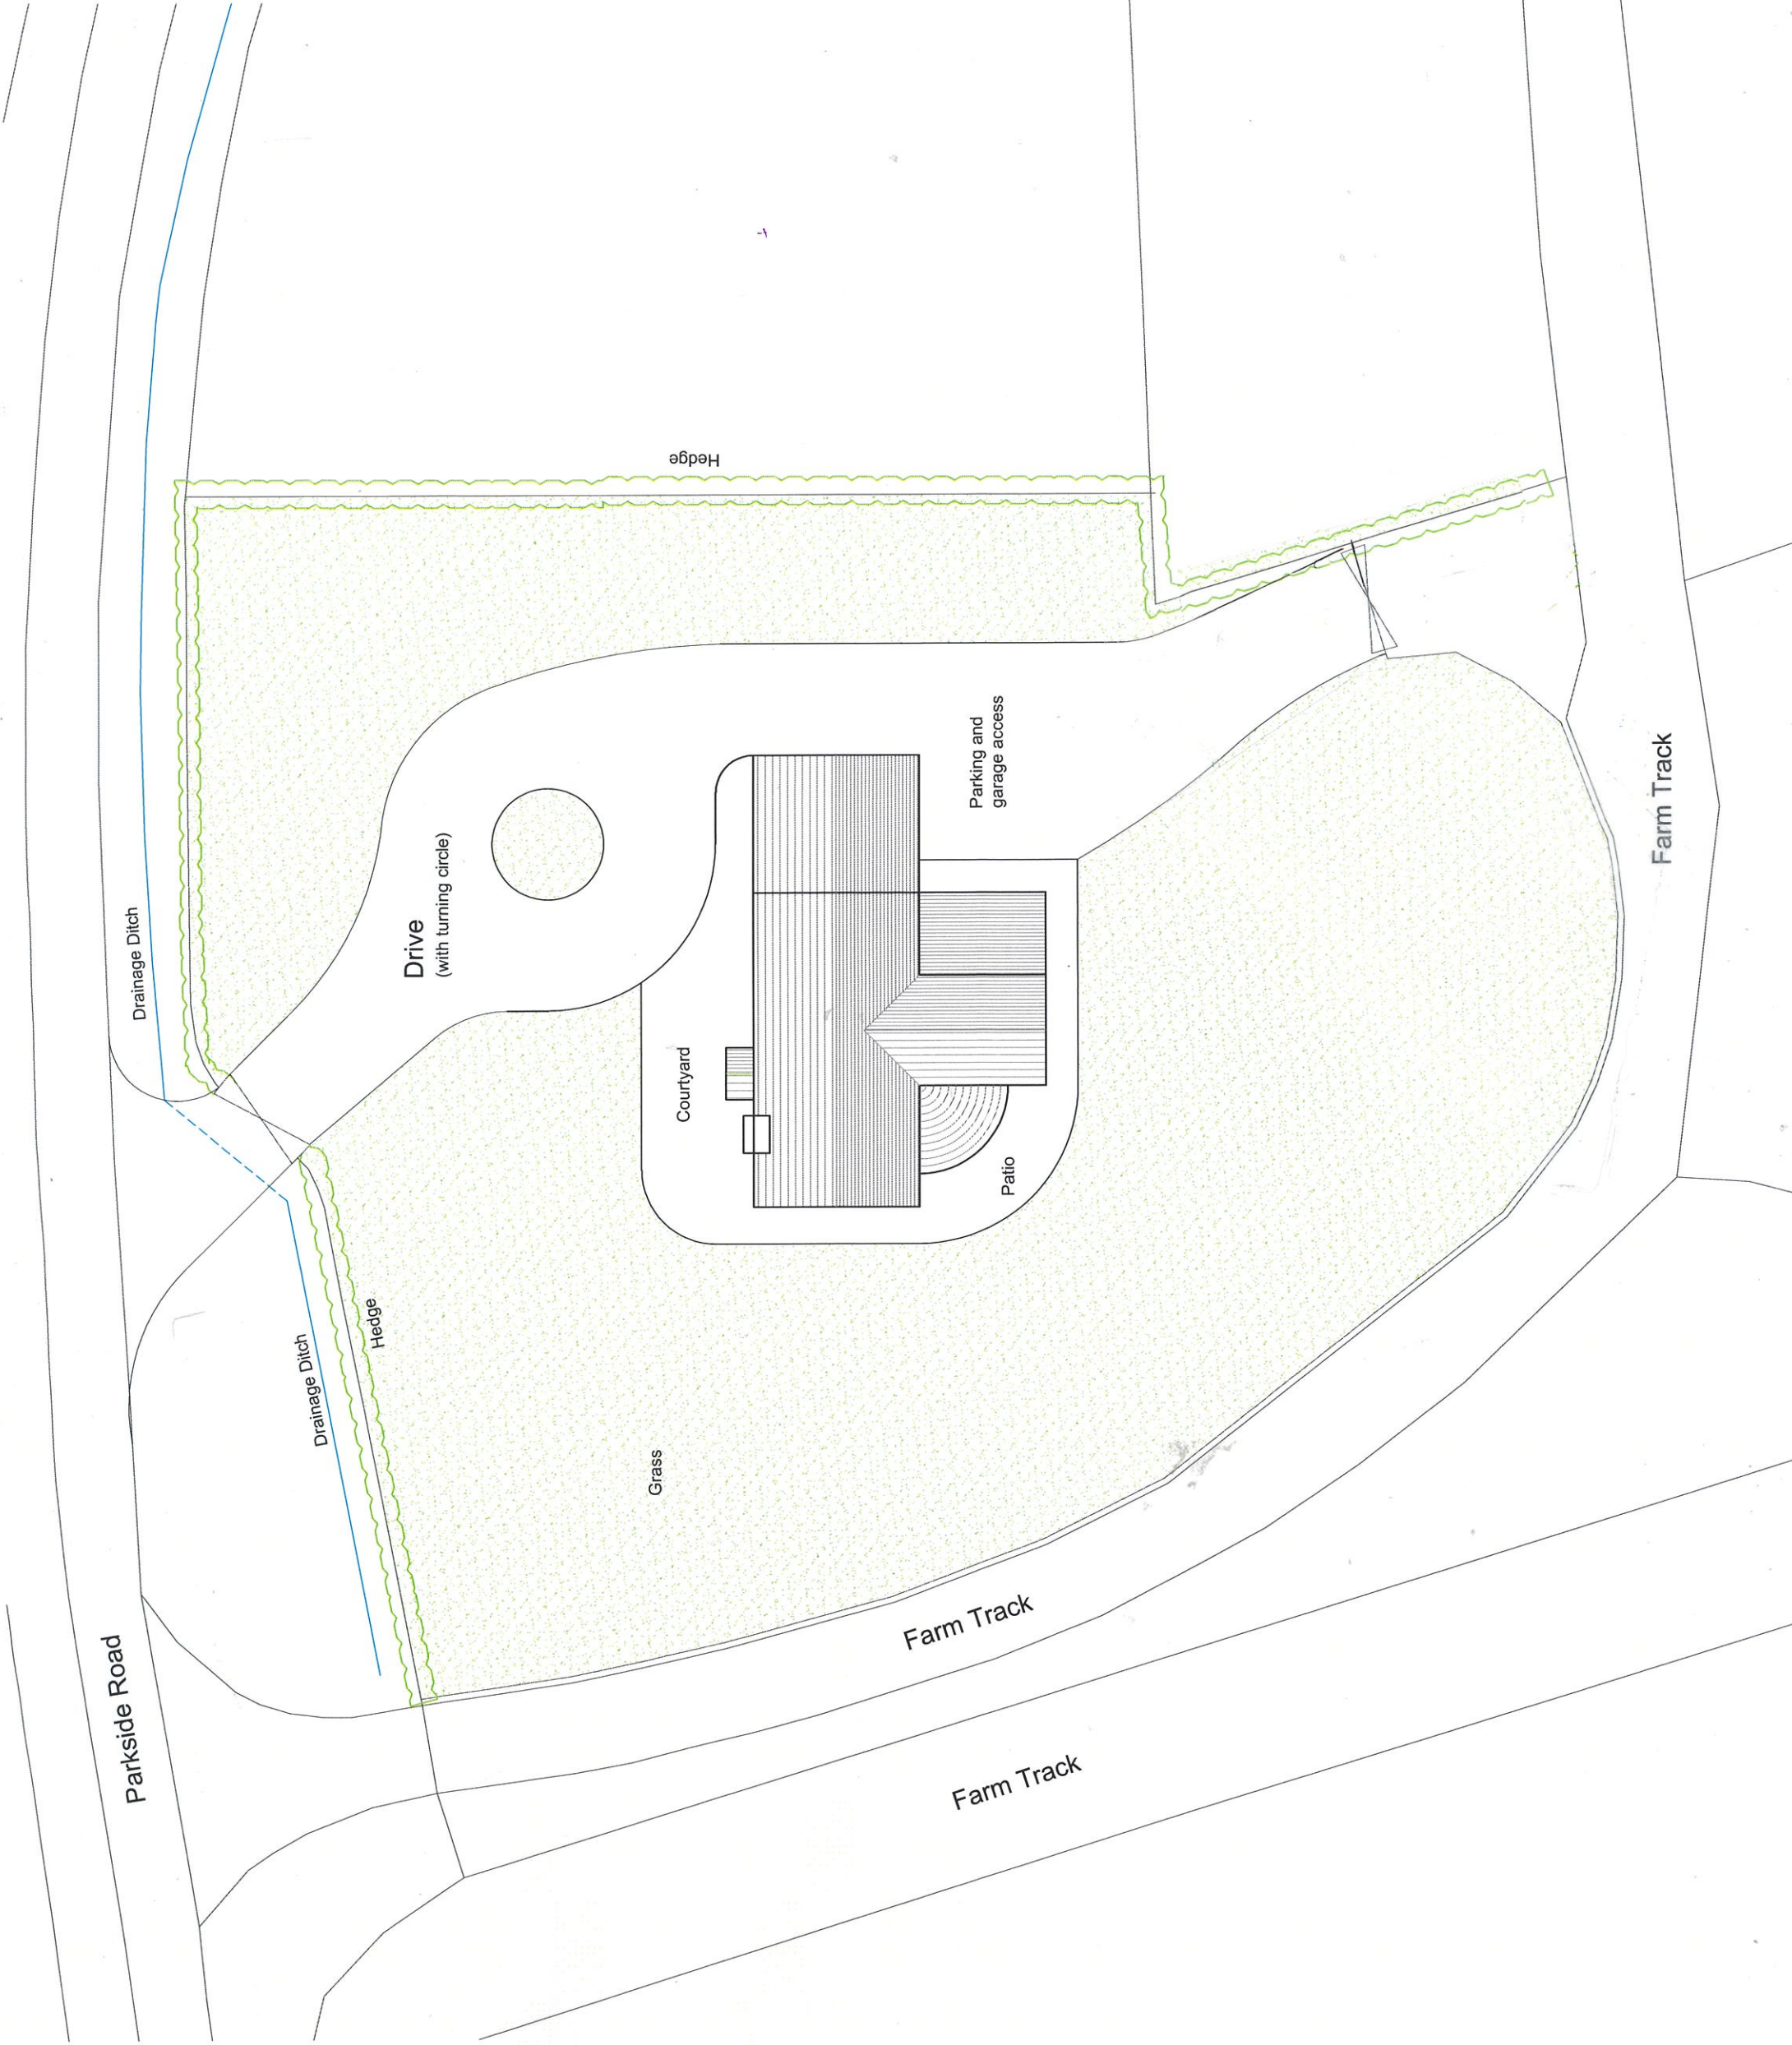

P3	Planning Issue.	CB	CB	Prelim
		10.08.21	16.02.22	
P2	Revised to Client comments.	CB	CB	Prelim
		03.02.22	16.02.22	
P1	First issue of drawing.	CB	CB	Prelim
		10.08.21	16.02.22	

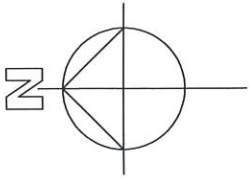

Barron

Design

26 Cathedral Road, Cardiff, CF11 9JL 4 Gwa Ddraig, Marford, LL12 9AT
www.barrondesign.co.uk (C&A) Chartered Practice No. 72883

Project				
Key worker cottage at Lower Park Farm				
For Mr & Mrs Tomlinson				
Drawing Title				
Proposed Site Plan				
Drawn By	CB	10.08.21	1:250 @ A3	
Checked By	P633	102	P3	