


FIRST FLOOR PLAN

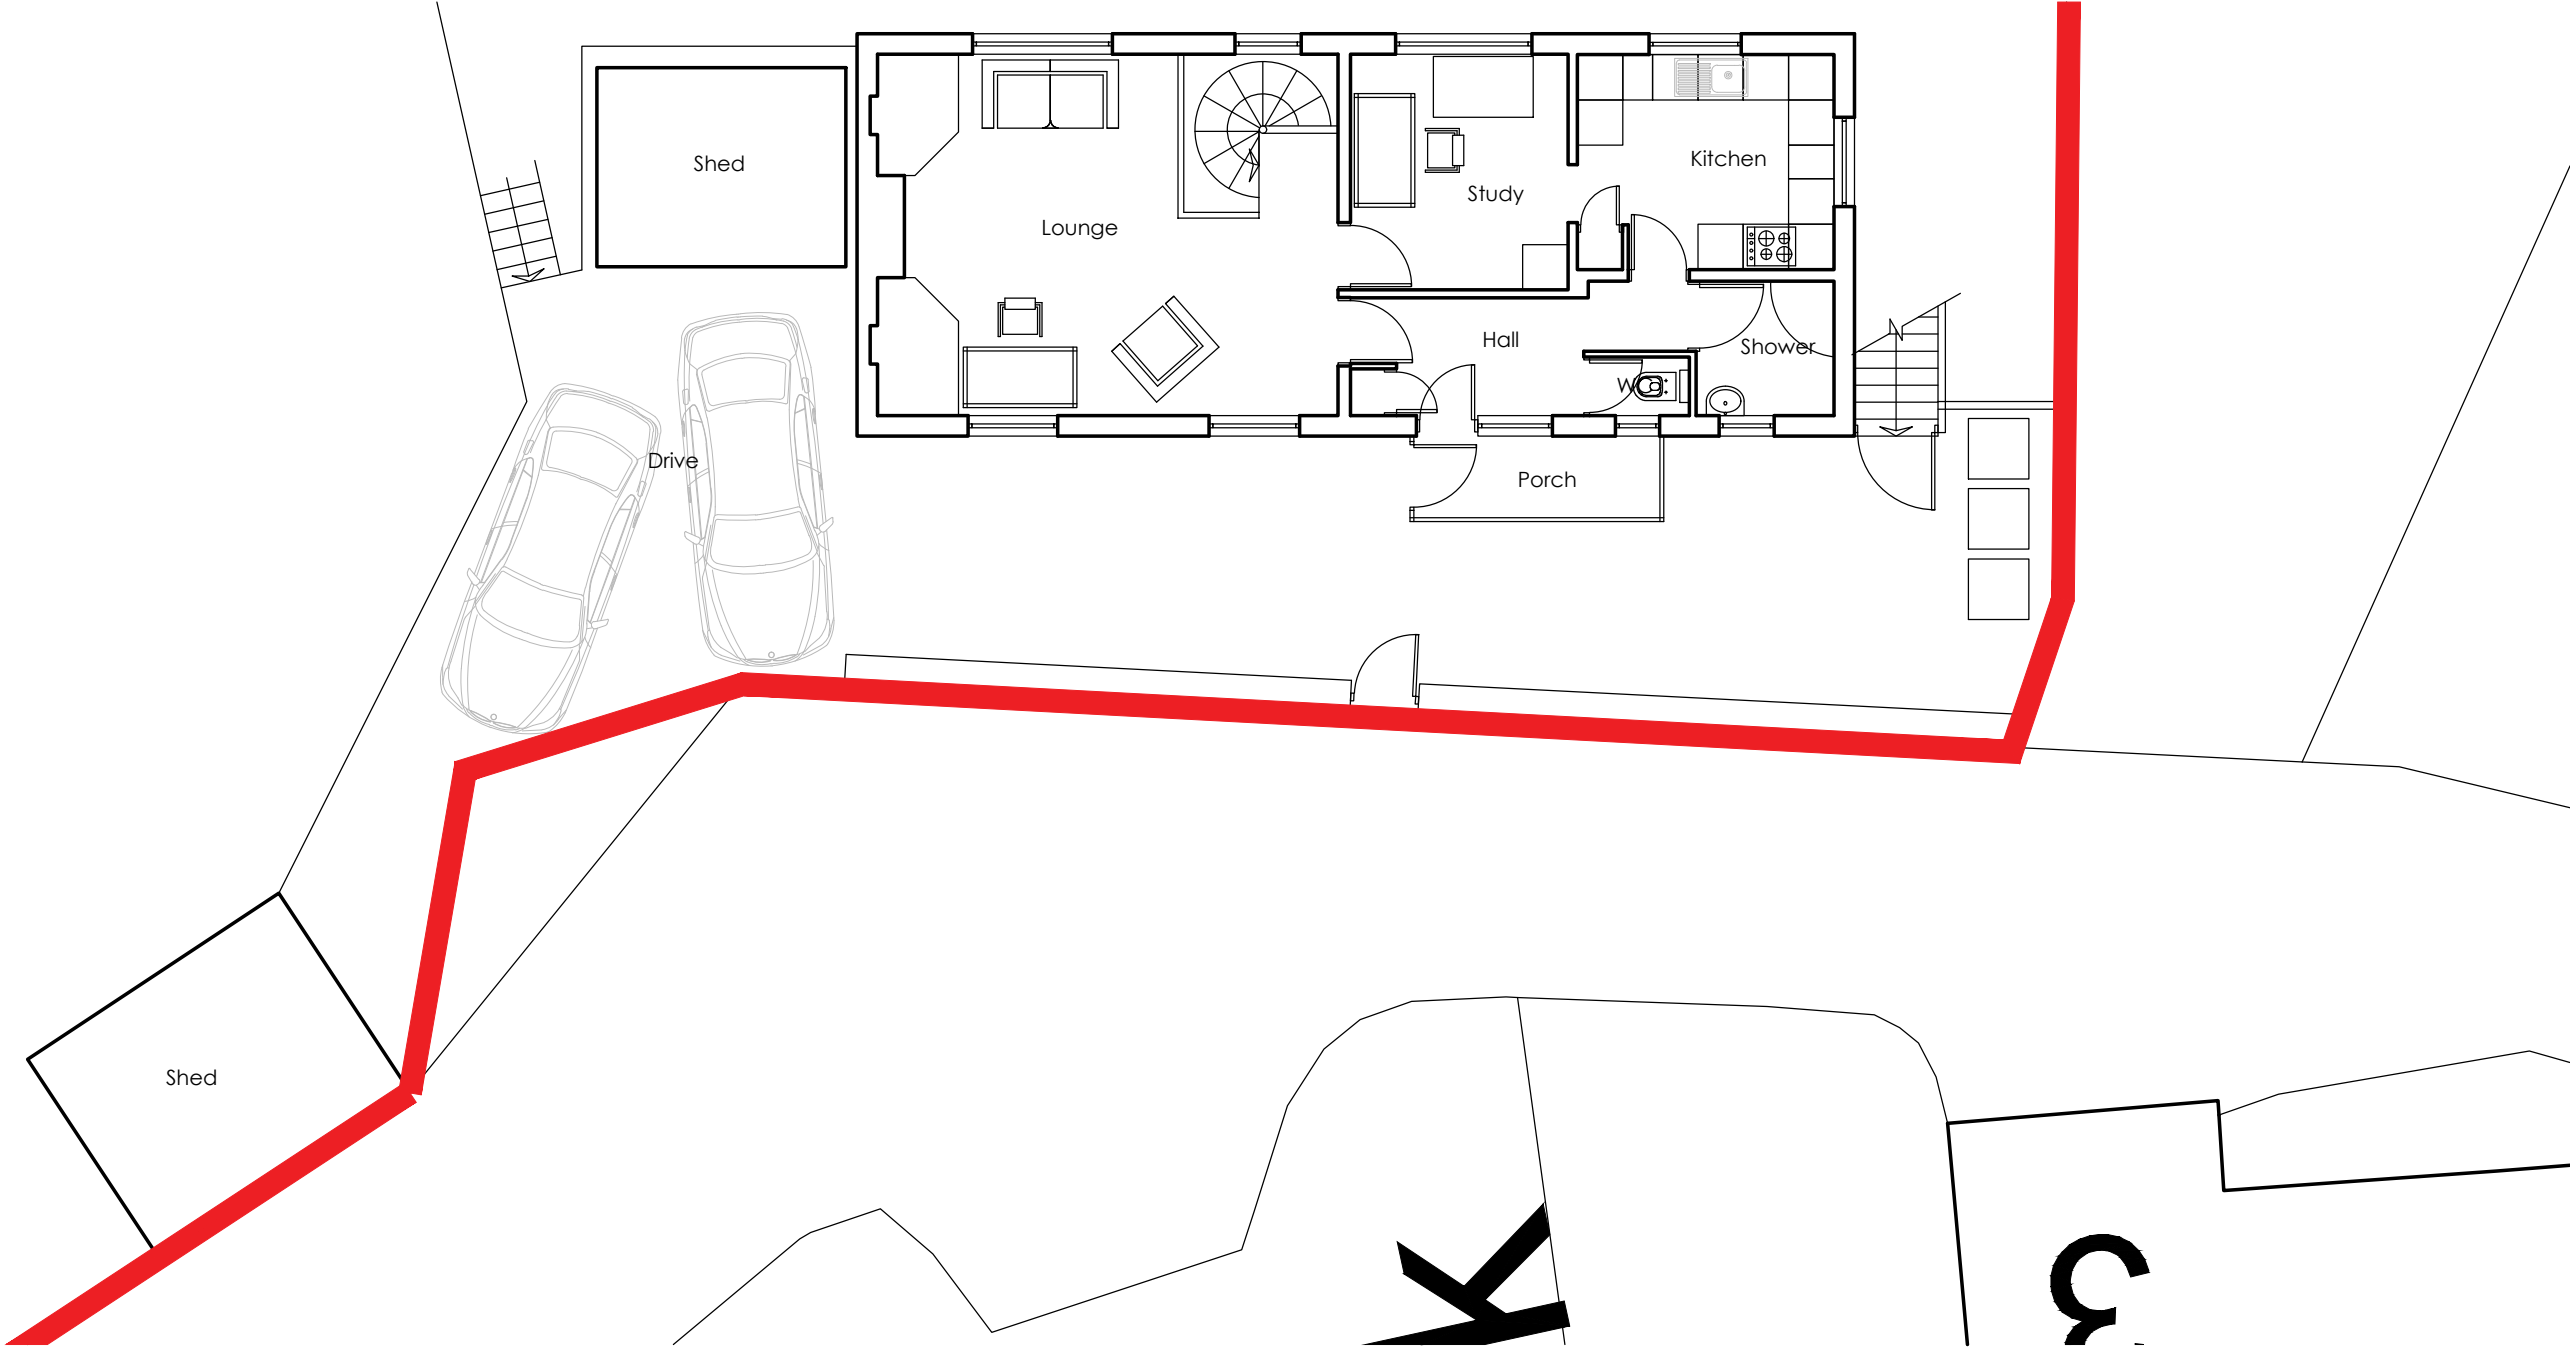

Drawing Status:	PLANNING ISSUE		
Client	Mr Crosby		
Project	5 Short Lane Newbridge Wrexham House refurbishment proposals		
Job Number - Drawing number / Revision	23-004 - D03 Existing first floor plan		
Scale	Date	Drawn	Stage
1:100@ A3	02.23	MDH	3
MDHArchitects arb 			
Director - Mark Hitchmough, Architect BA(Hons) BArch, RIBA ARB 23 Croft Avenue, Bromborough, Wirral, Merseyside, CH62 2BL E-mail: mark@mdharchitects.co.uk Tel: 0756 305 3779			

Copyright in this drawing remains with MDH Architects Ltd. Do not scale from this drawing. Work to figured dimensions. Check all dimensions on site. In the event of any discrepancy, refer query to MDH Architects Ltd.