




North Elevation

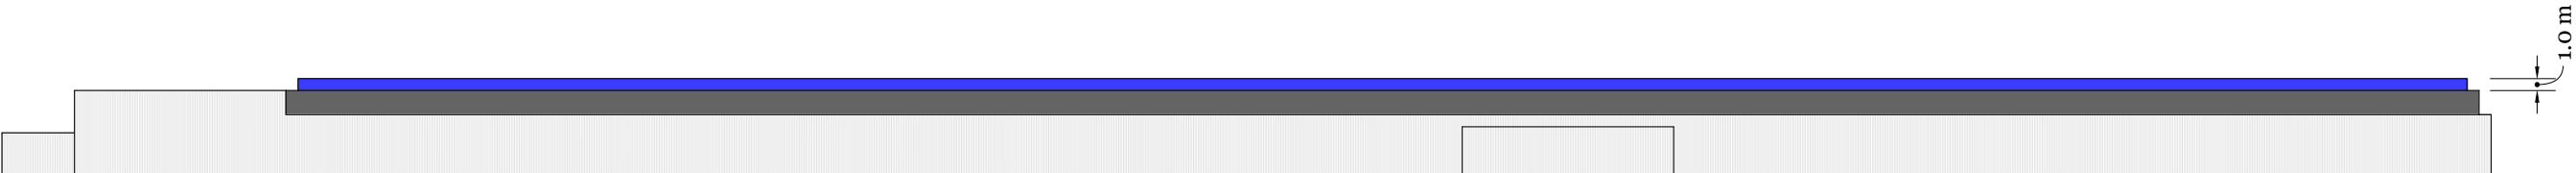


East Elevation

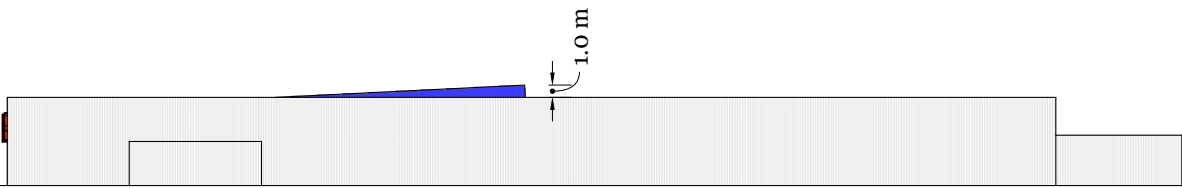

South Elevation

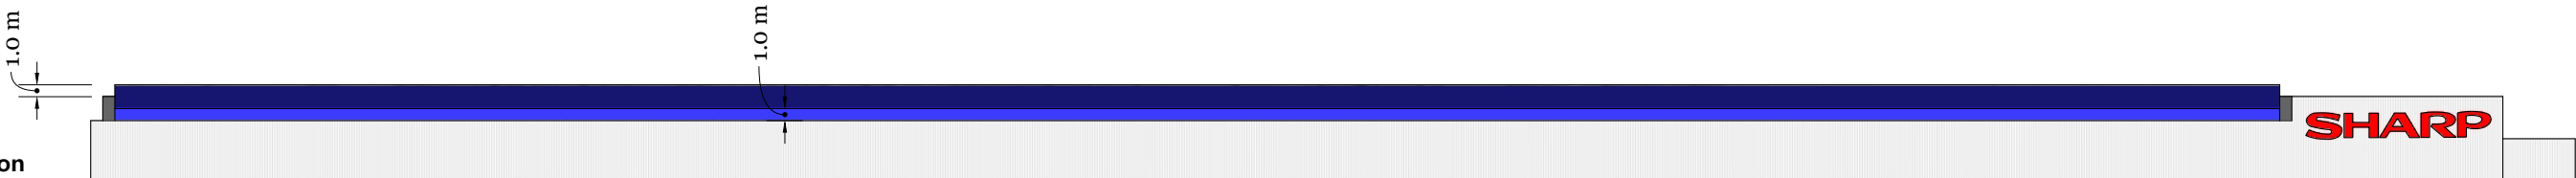

West Elevation

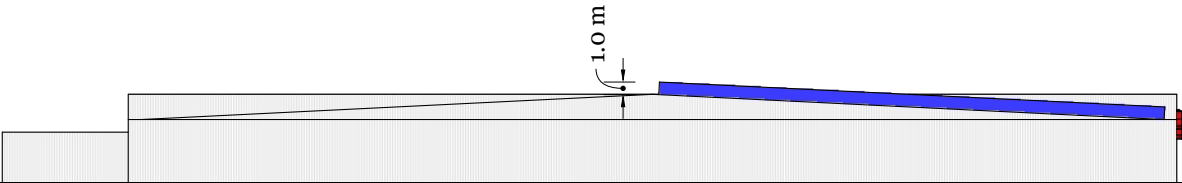

Notes:
Maximum area for proposed solar panels shown in blue

All panel areas a maximum of 1000mm from the roof surface

Rev:	Description:	By:	Date:
A	Initial design for planning	TK	09/10/2023
B	...	JM	
C	...	JM	



Project Name	Sharp Wrexham Elevations
Drawing Title	
Status	Initial
Drawn	TK
Approved	JM
Date	09/10/2023
Scale @ A3	1:600

0

10m

20m