



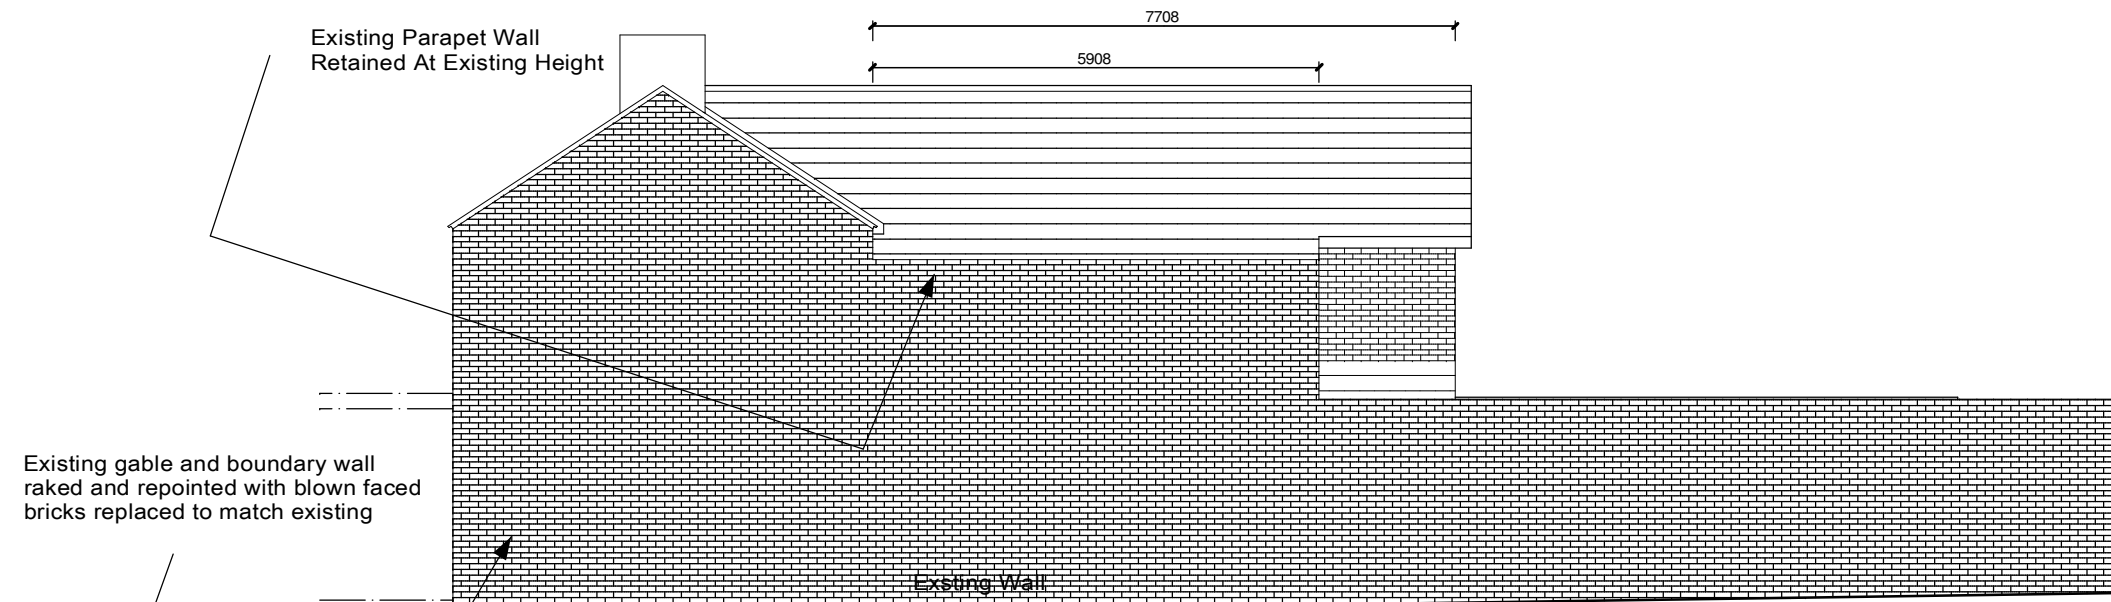


Side Elevation



Side Elevation

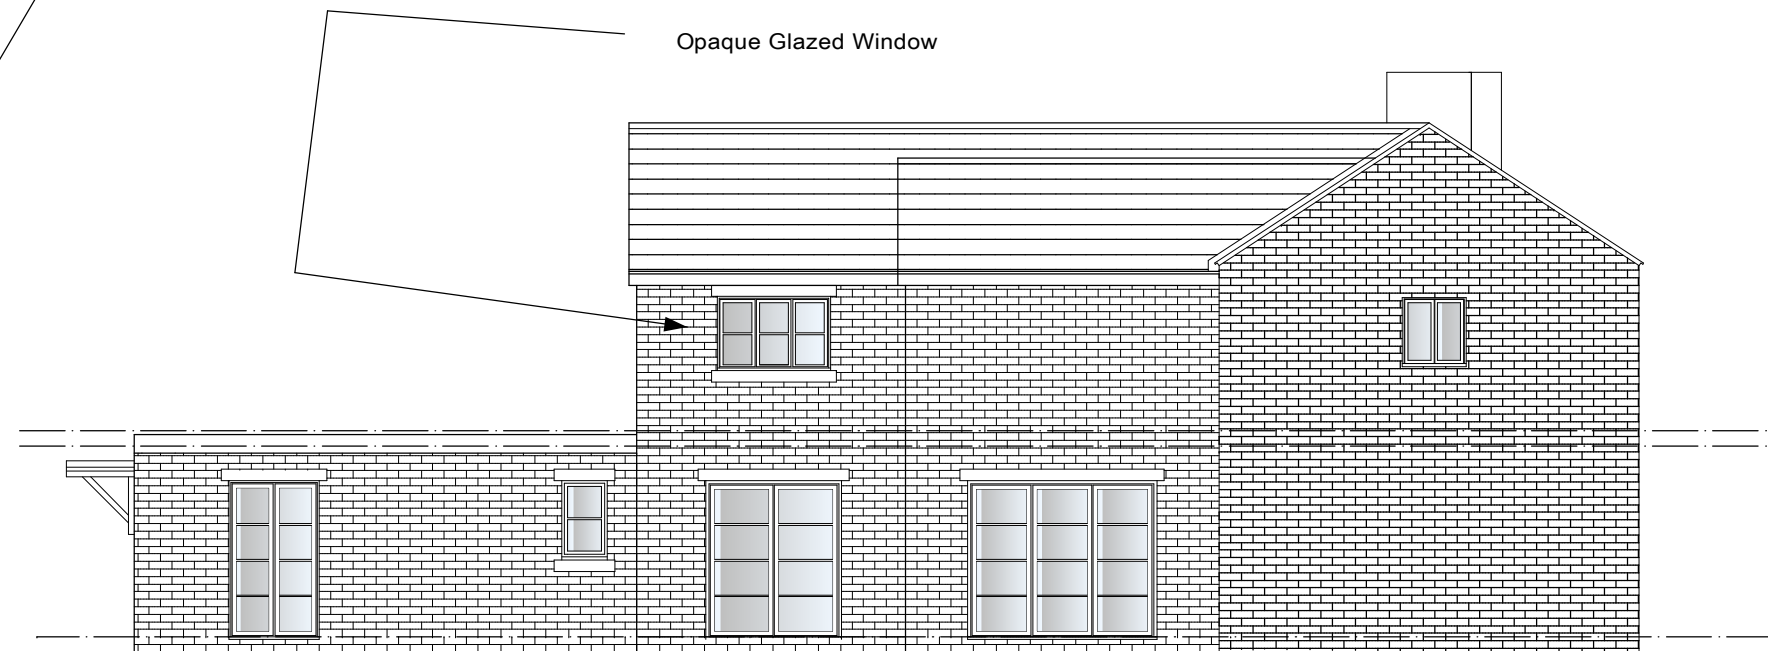


Rear Elevation

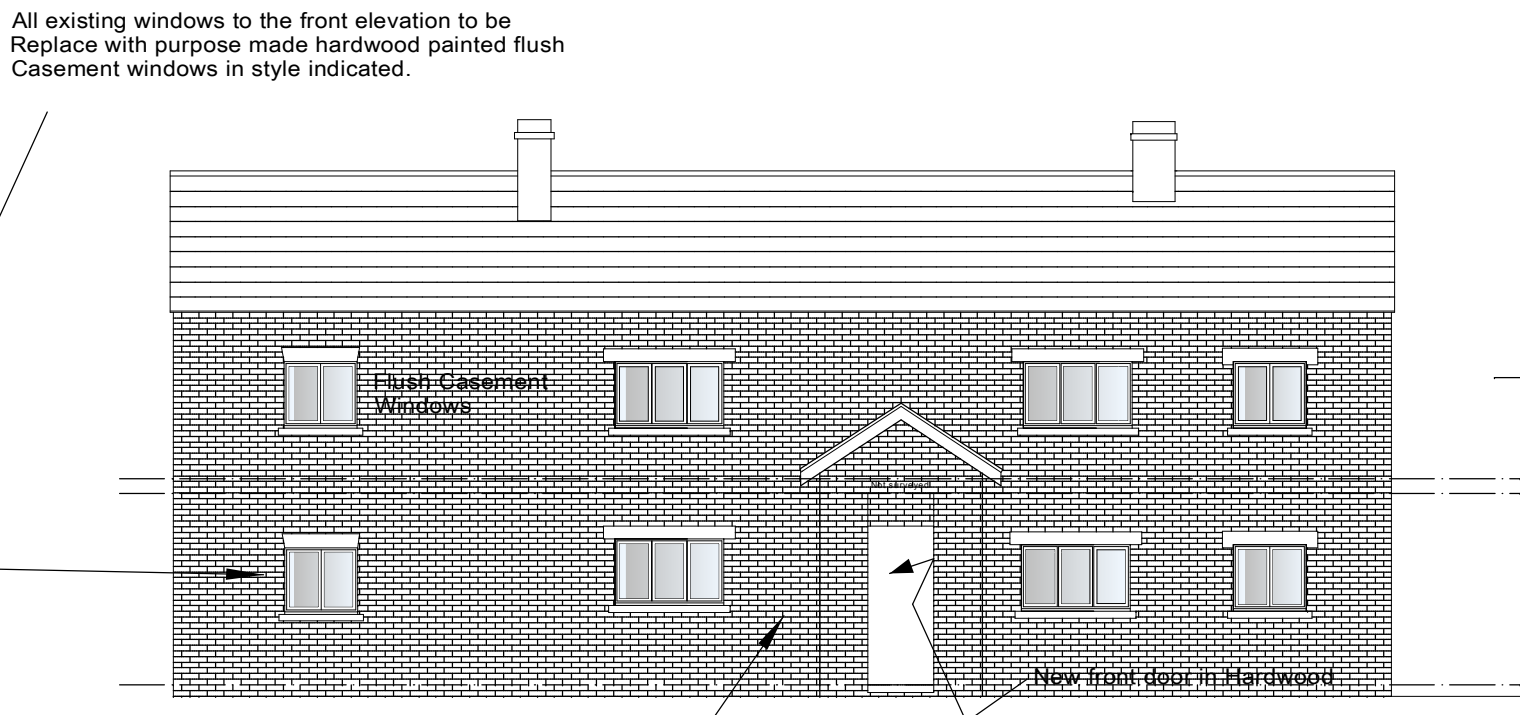


Front Elevation


Existing structurally unstable porch re-constructed to match existing materials. Existing materials to be used as possible. Porch has settled and rotated away from the main structure.

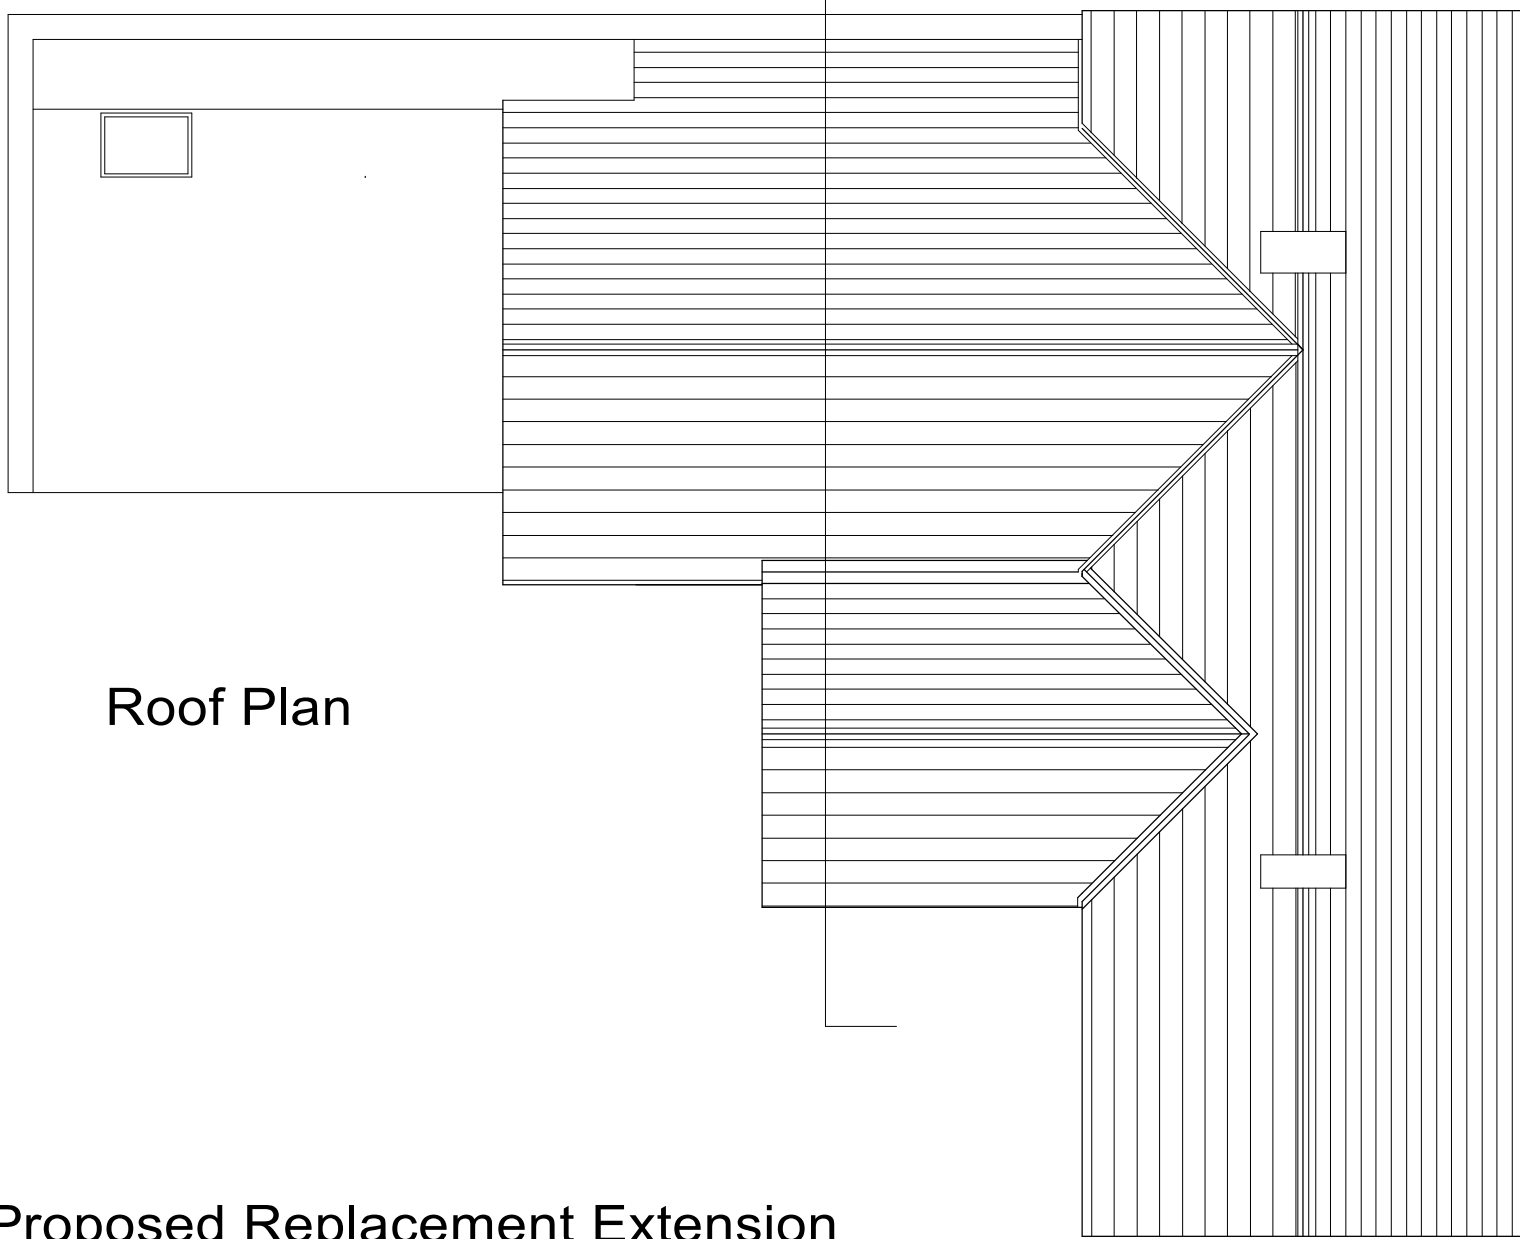

Roof Plan

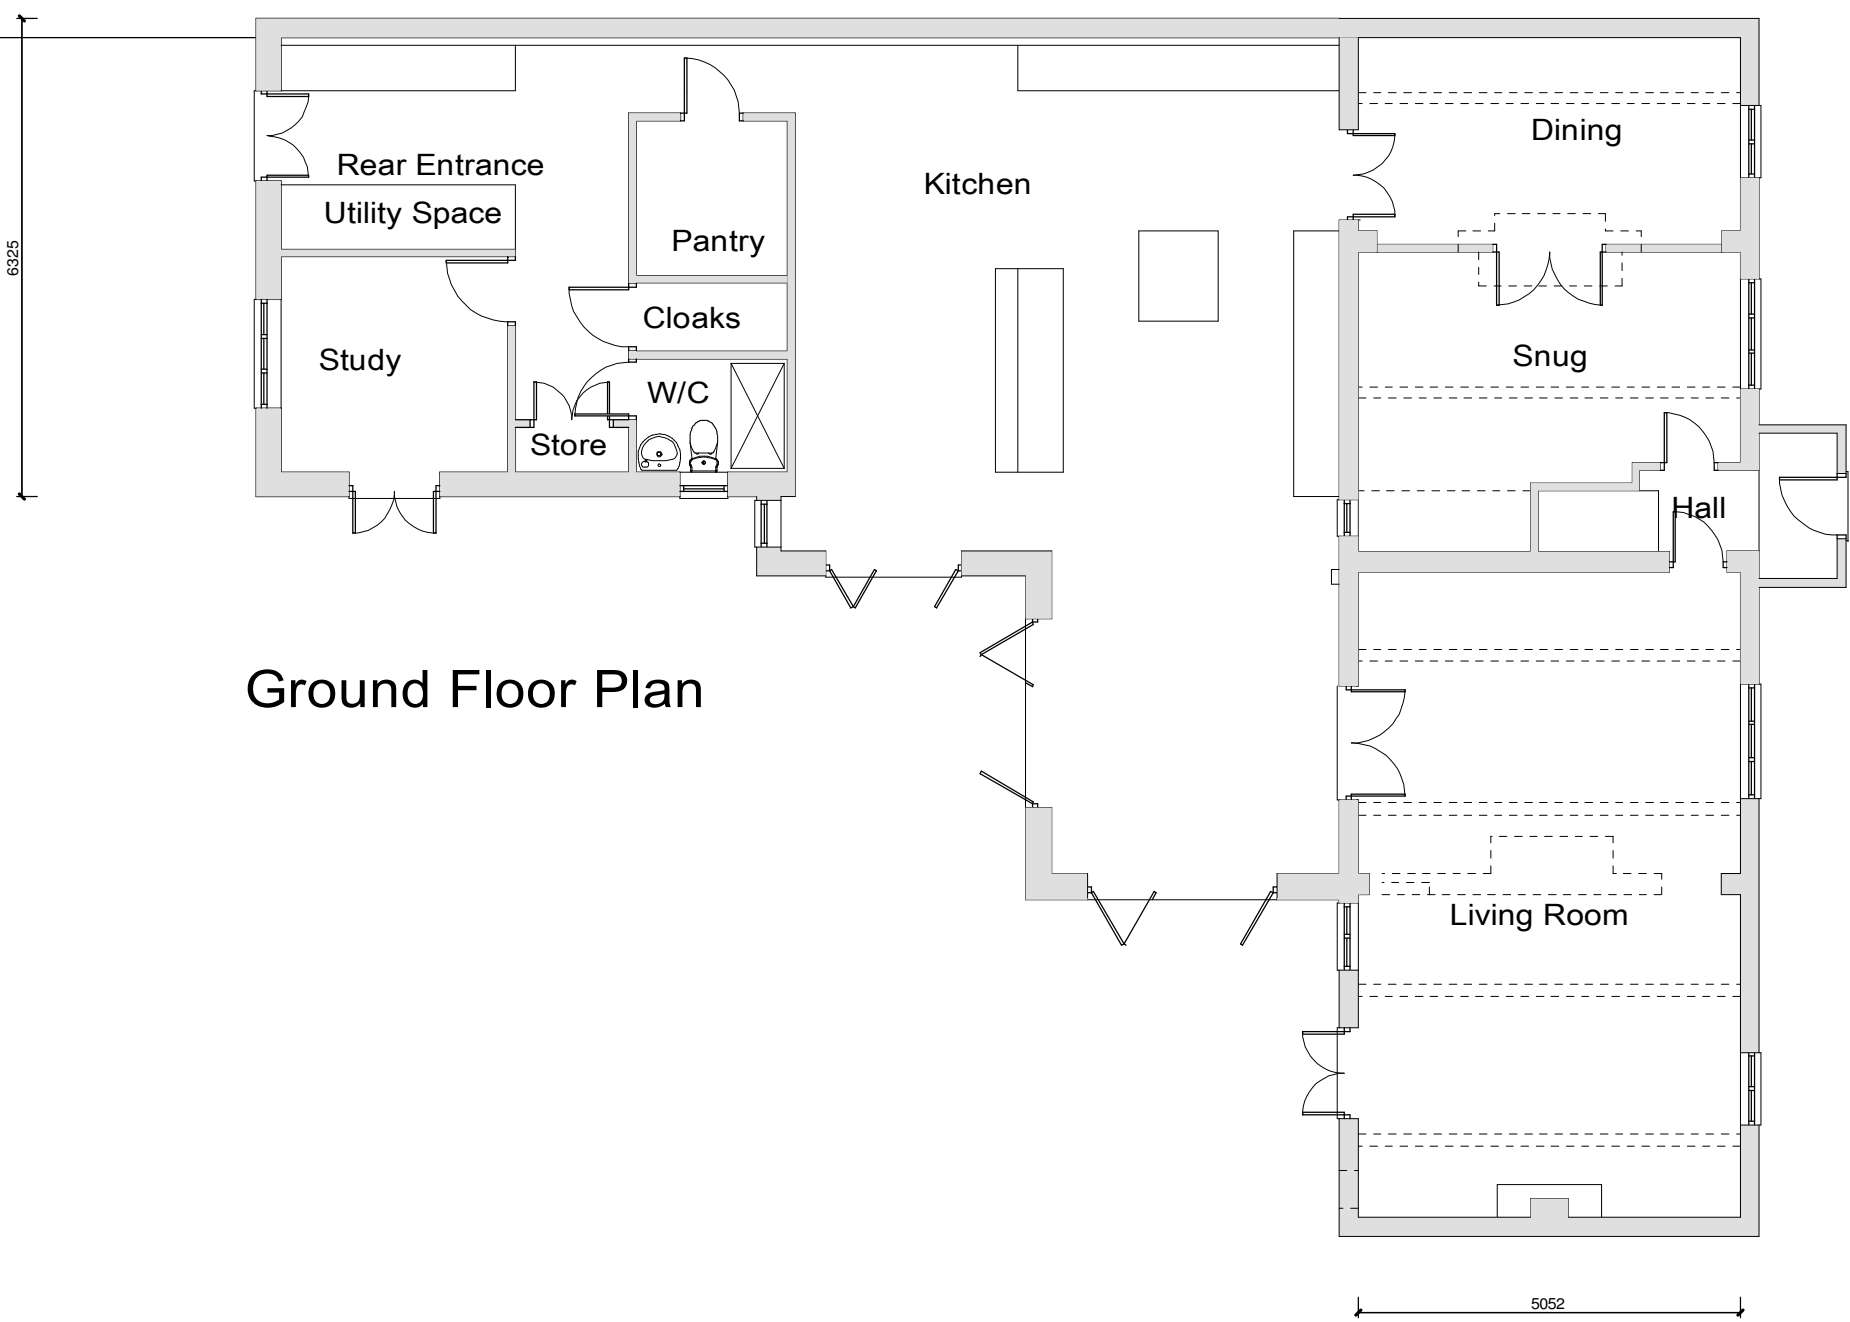

Ground Floor Plan

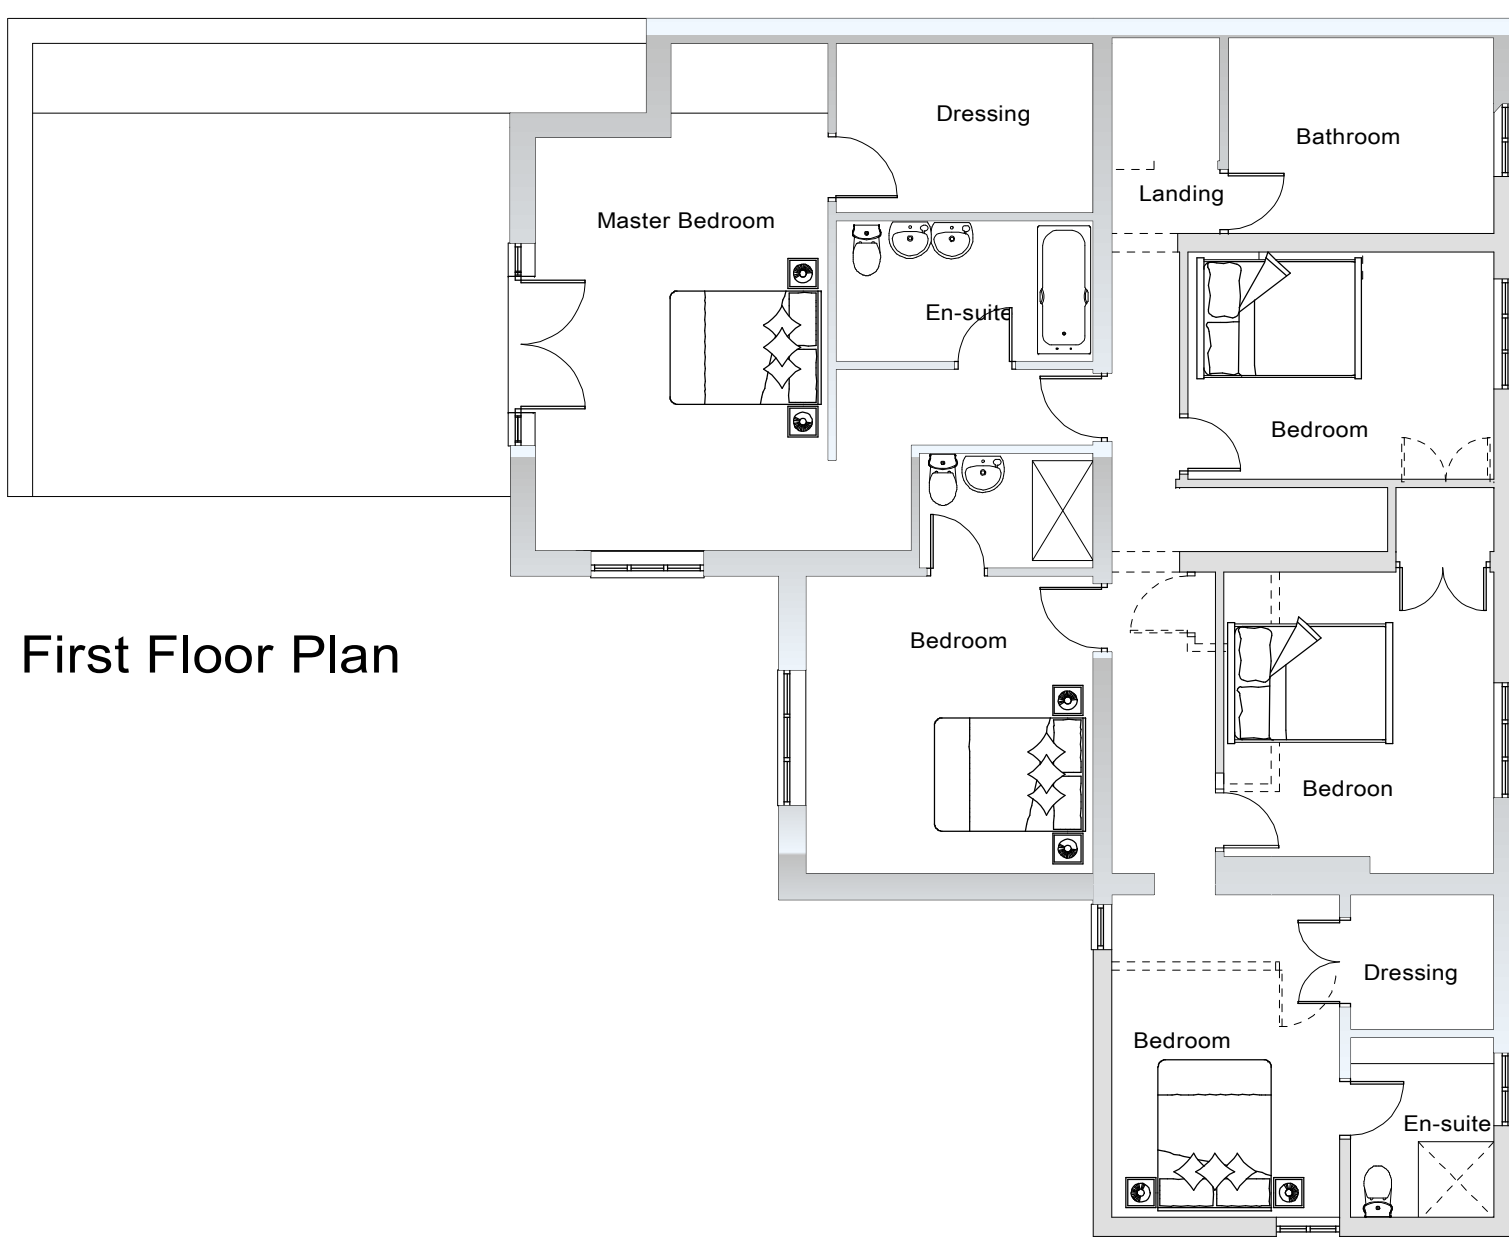

First Floor Plan



Section B-B

Proposed Replacement Extension

Scale 1:100 @ A1

C - Aug 23 Revised  
B - Dec 22 Revised  
A - Dec 22 Revised

Project Architecture  
Architecture & Planning  
P.O. Box 282  
Tarporeley  
CW6 0WZ  
info@projectarchitecture.co.uk  
Tel: 01244 566256

Client  
Mrs Robson-Catling

Dwg Title  
Proposed demolition of  
existing outriggers and  
alterations and extension  
Existing Dwelling

Project  
The Old Croft  
(Formerly The Long Croft)  
Green Street  
Holt

Drawn  
PIC  
Scale  
1:100 @ A1  
Date  
12-07-2022

Drawing  
Number  
680 P 02  
Revision  
C