



1 Unit I - Proposed North West Elevation
1 : 200

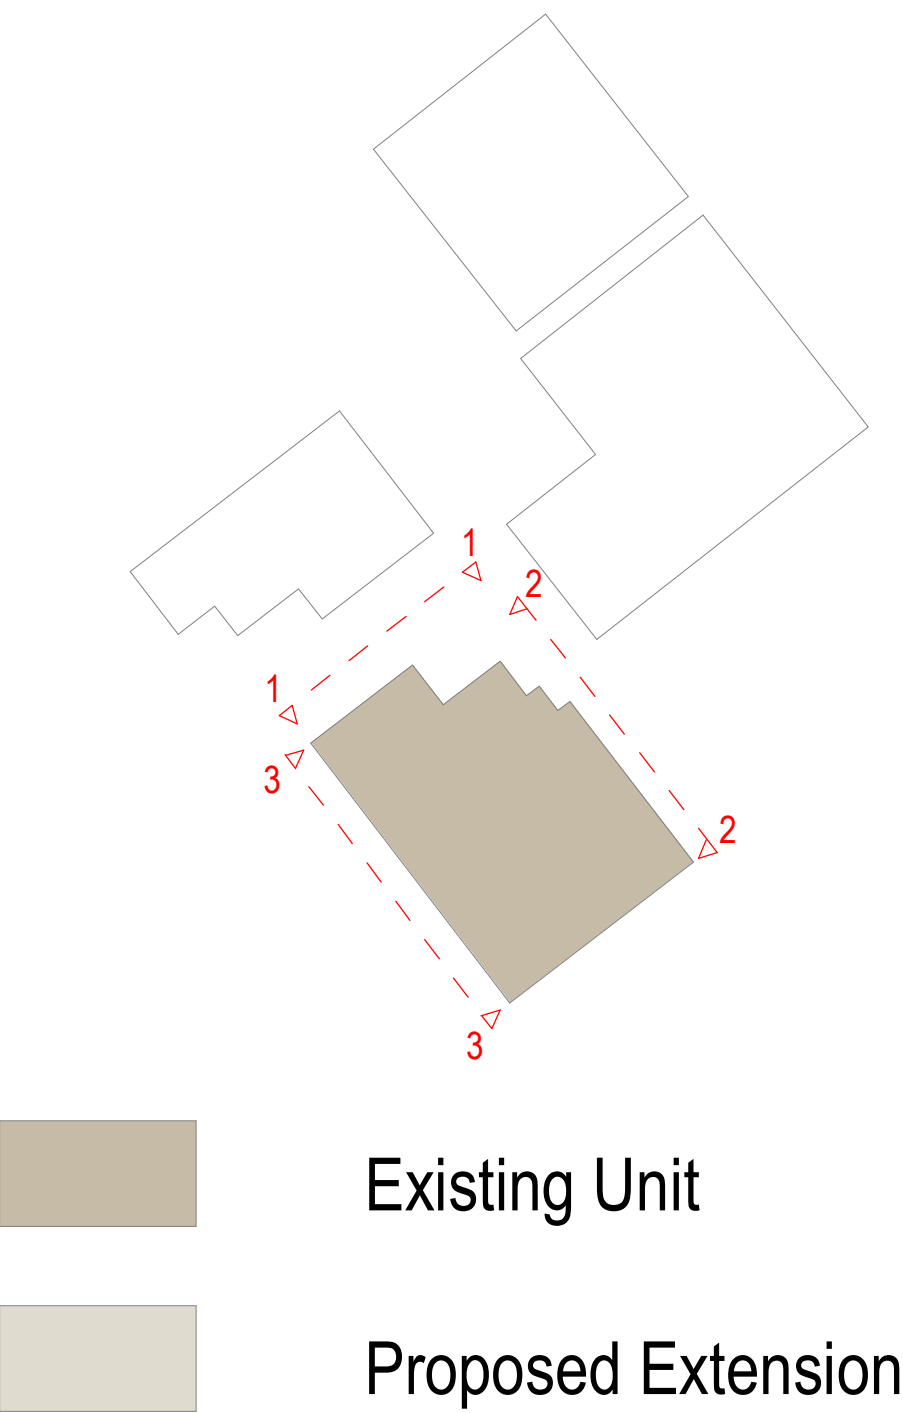

2 Unit I - Proposed North East Elevation
1 : 200

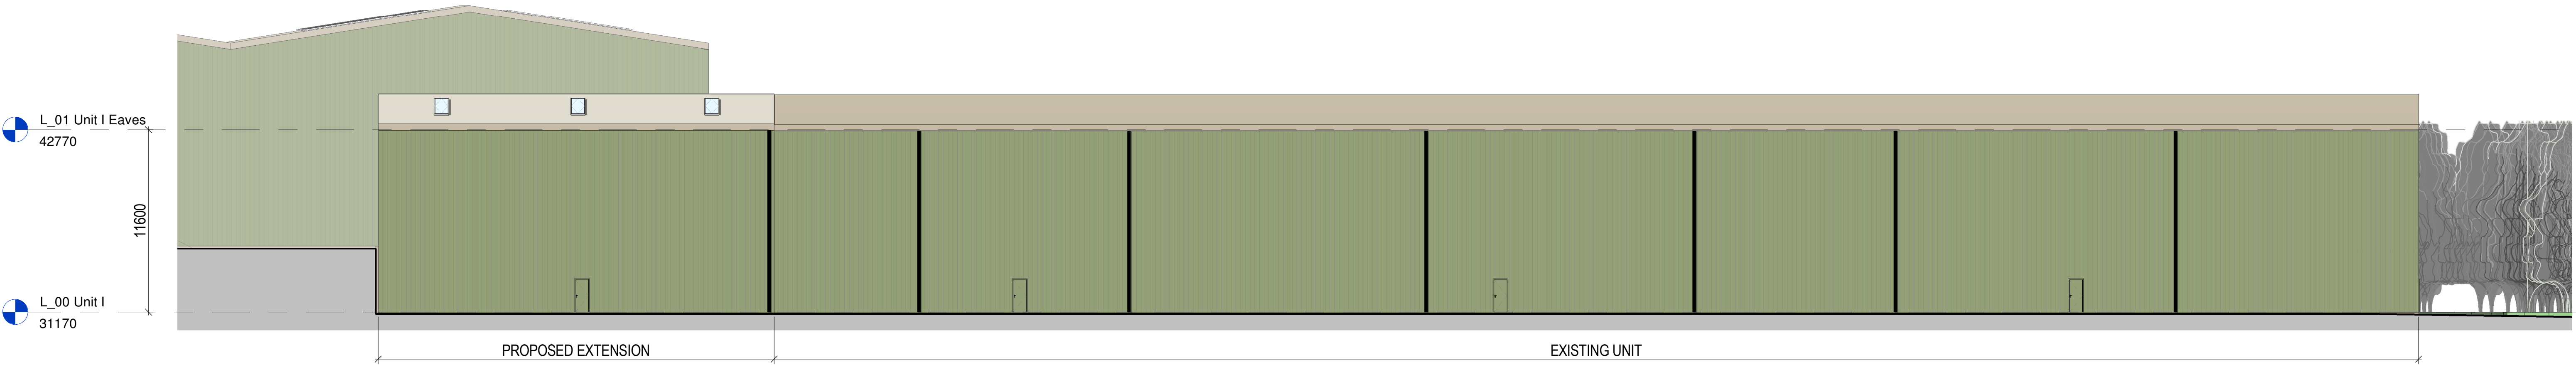

3 Unit I - Proposed South West Elevation
1 : 200

0m 4m 8m 12m 16m 20m
1:200 @ A1 1:400 @ A3

Rev	Date	Version Description	Dm	Chk					Contractor Logo	Client Logo			Client	Drawing Details		North	
/	09/02/23	Draft Planning Issue	LP	FA					SAFETY, HEALTH AND ENVIRONMENTAL INFORMATION In addition to the hazards/risks normally associated with the types of work detailed on this drawing, refer to Designers Risk Assessment, note the following : It is assumed that all works will be carried out by a competent contractor working, where appropriate, to an approved method statement Use Dimensions - DO NOT SCALE Contractors Must Verify All Dimensions On Site Before Starting Work This Drawing Is Copyright	DMWR Architects 41 Spring Gardens Fourth Floor Manchester M2 2BG 0161 413 4656 e mail@dmwr-architects.co.uk www.dmw.co.uk	FI-REM Project Name F Lloyd, Wrexham Bridge Rd S, LL13 9SQ Drawing Title Unit I - Proposed Elevations	Drawing Status		Drawing Date		Checked By	Scale @ A1
PLANNING		02/02/23		FA	As indicated												
DMWR Job No. 3850		Status		Revision													
3850-DMWR-DR-A-0300		/															