



THIS DRAWING IS TO BE READ IN CONJUNCTION WITH ALL RELATED DRAWINGS. ALL DIMENSIONS MUST BE CHECKED AND VERIFIED ON SITE BEFORE COMMENCING ANY WORK OR PRODUCING SHOP DRAWINGS. THE ORIGINATOR SHOULD BE NOTIFIED IMMEDIATELY OF ANY DISCREPANCY. THIS DRAWING IS COPYRIGHT AND REMAINS THE PROPERTY ROGER PARRY & PARTNERS.


| Rev | Description | Date       | By |
|-----|-------------|------------|----|
| -   | -           | year/mm/dd | -- |

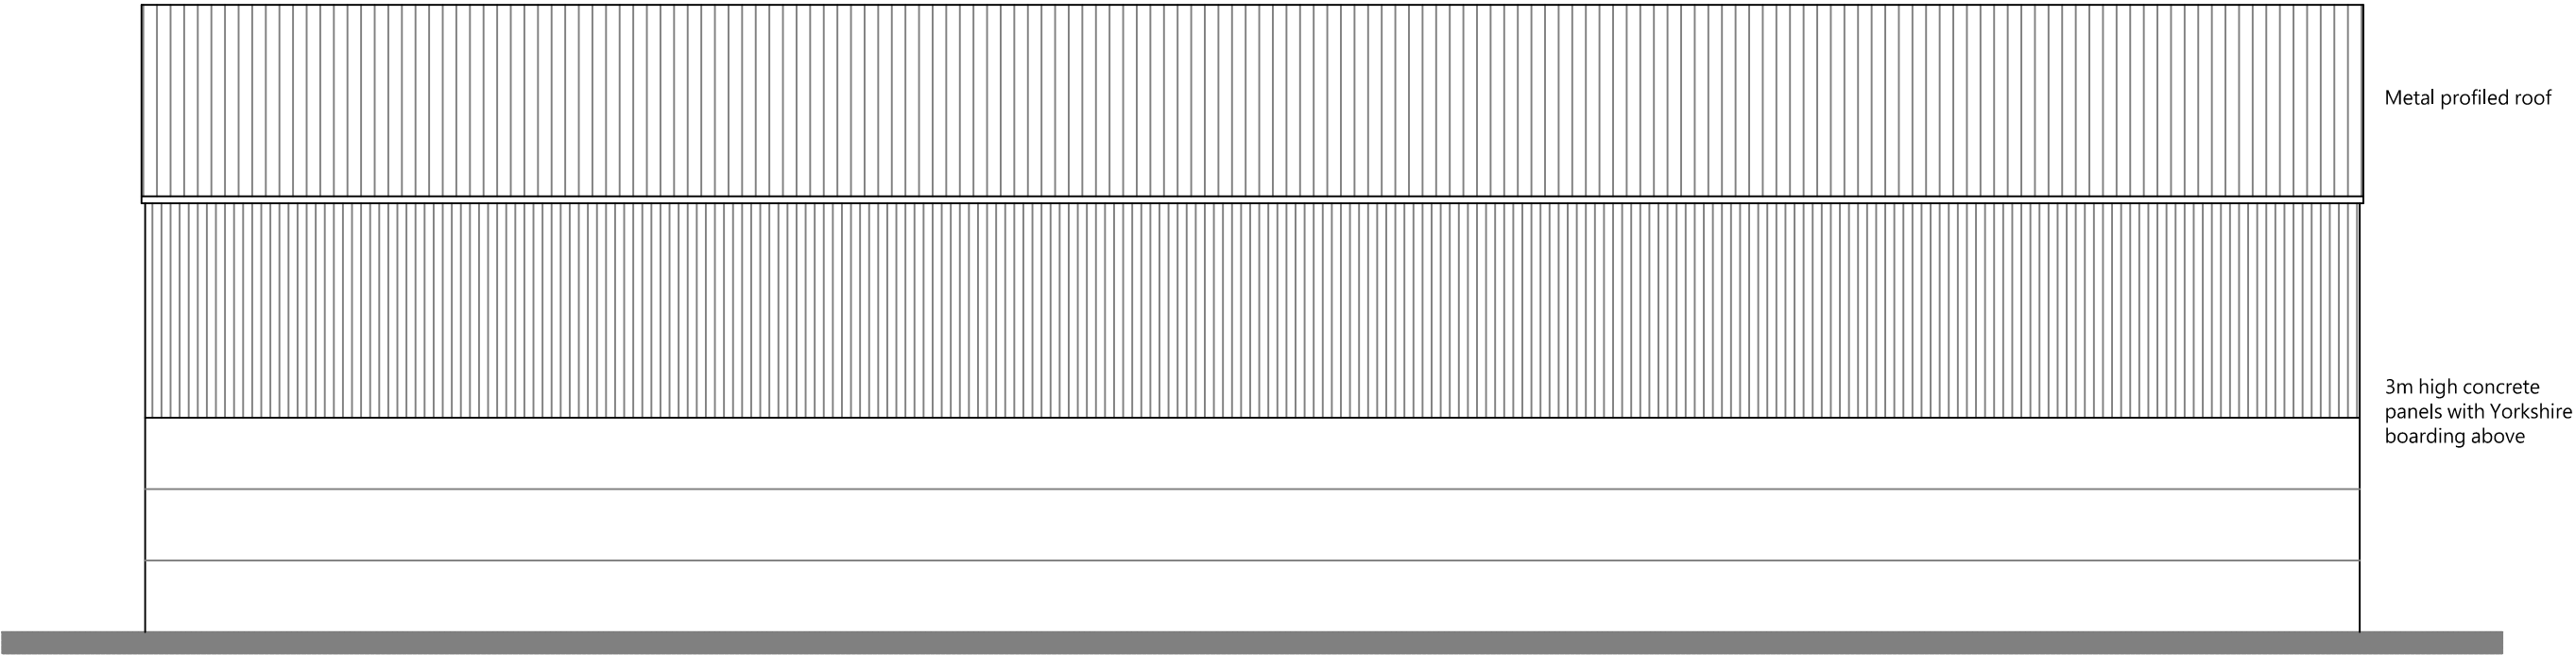


PROPOSED SOUTH EAST ELEVATION

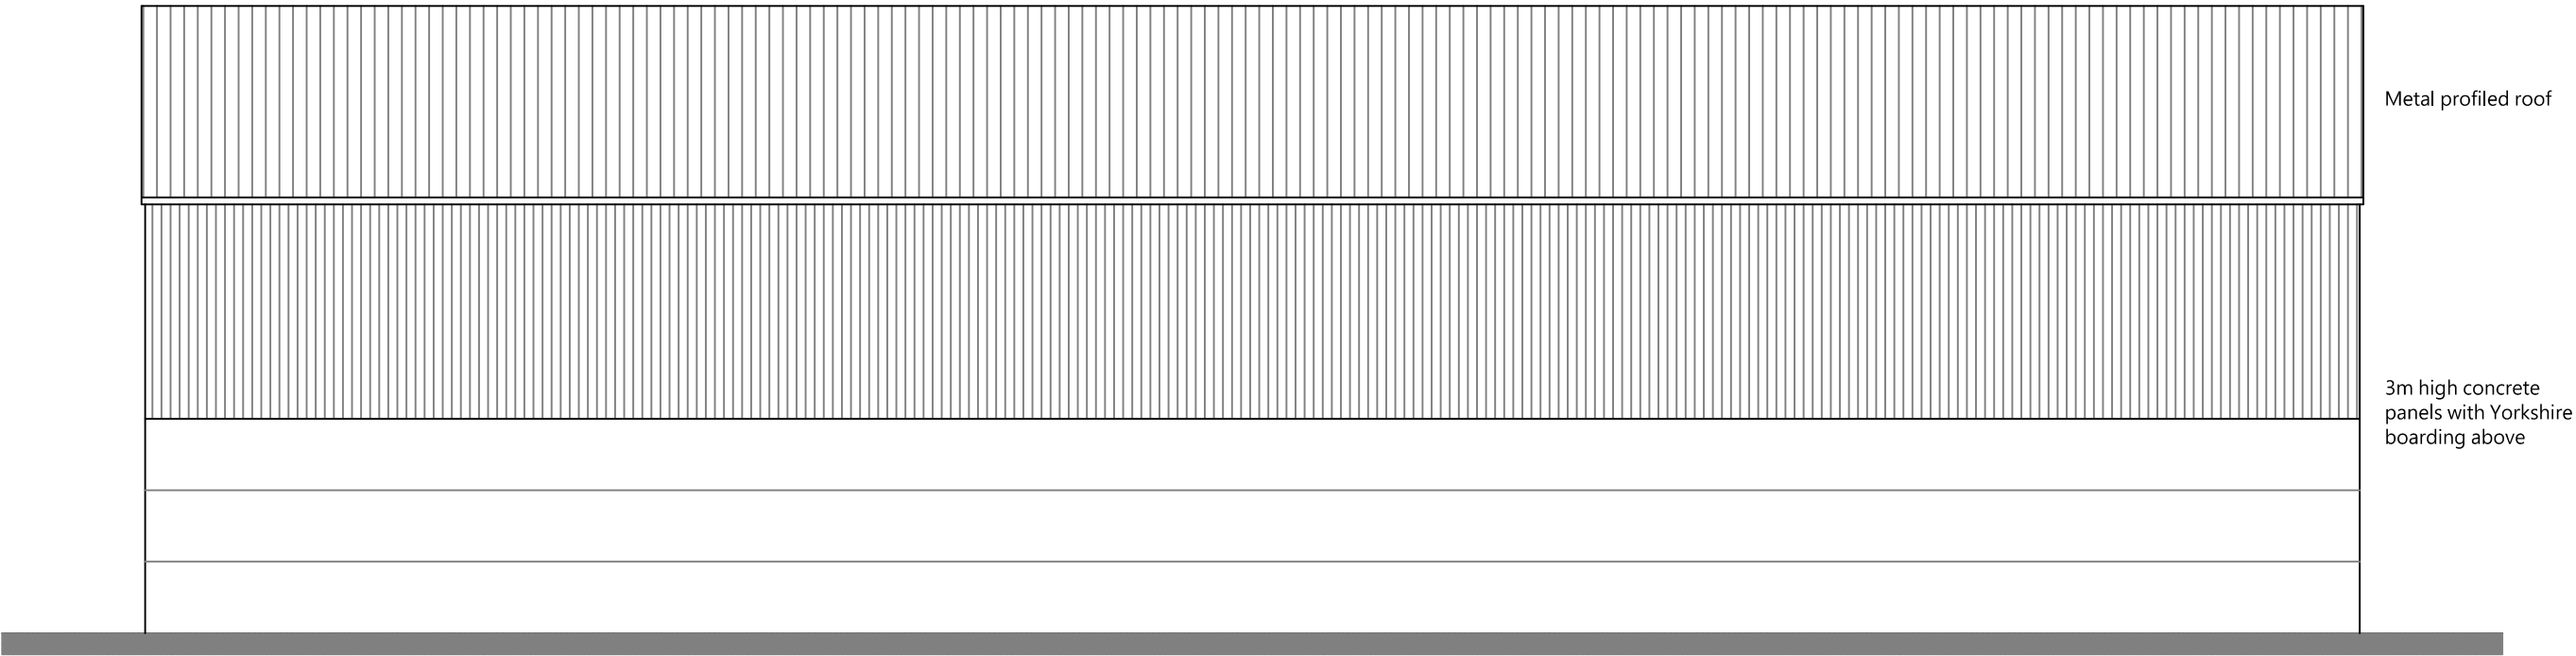

PROPOSED NORTH WEST ELEVATION

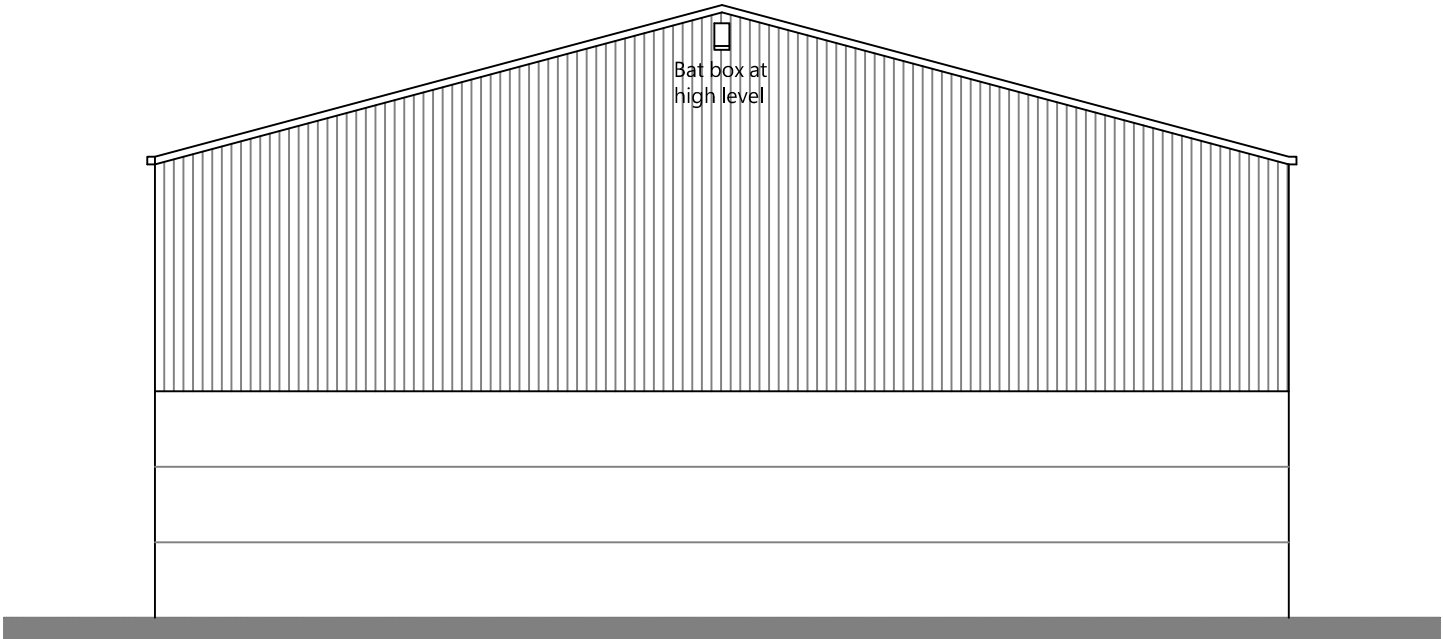

PROPOSED NORTH EAST ELEVATION

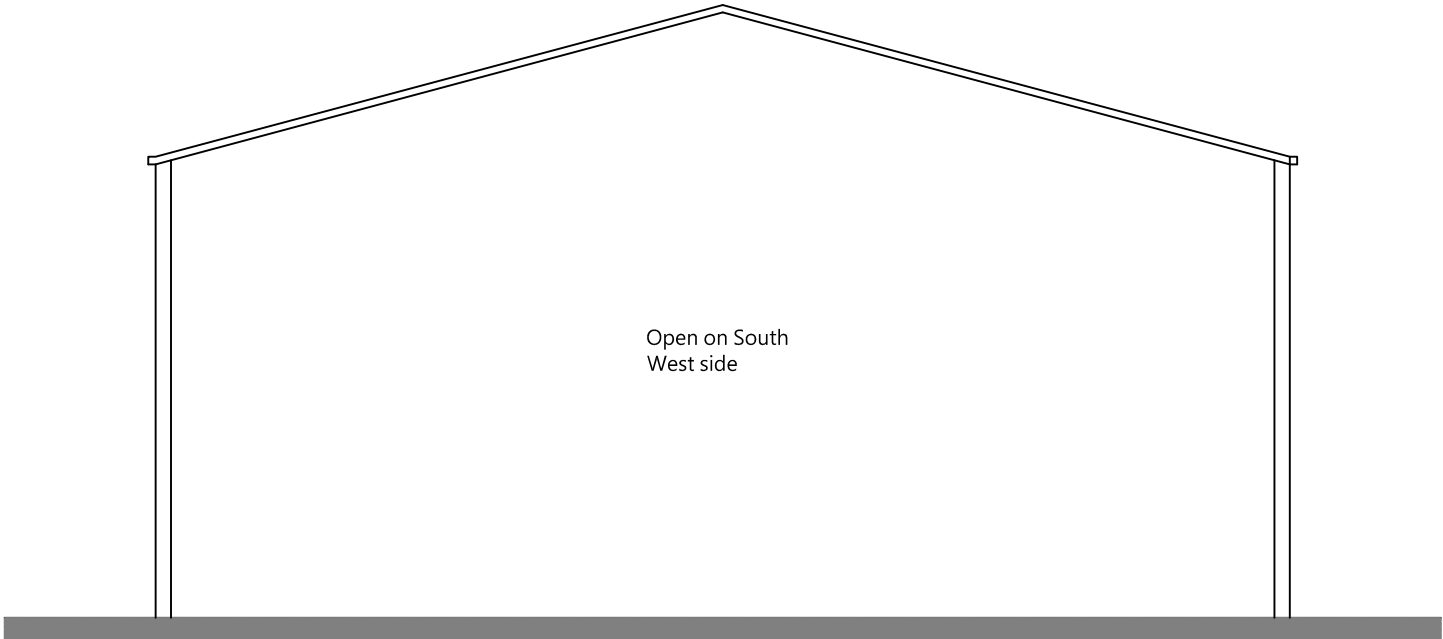

PROPOSED SOUTH WEST ELEVATION



| Residential - Agricultural - Commerical |                                            |      |            |
|-----------------------------------------|--------------------------------------------|------|------------|
| Project                                 | Proposed Covered Manure Store              |      |            |
| Drawing Title                           | Proposed Elevations                        |      |            |
| Location                                | Land at Ridleywood Farm, Wrexham, LL13 9YA |      |            |
| Client                                  | TSM & LR Lunt                              |      |            |
| Scale                                   | 1:100 @ A2                                 |      |            |
| Drawing No                              | 77362 / RJC / 101                          | Rev  | -          |
| Drawn By                                | NB                                         | Date | 2023/01/26 |

MERCIAN HOUSE, 9 DARWIN COURT, OXON  
BUSINESS PARK, SHREWSBURY, SY3 5AL.  
Tel: 01743 791336  
E-mail: [mail@rogerparry.net](mailto:mail@rogerparry.net)  
Web address: [www.rogerparry.net](http://www.rogerparry.net)  
Roger Parry & Partners LLP partnership no OC312203  
Registered in England and Wales.  
A list of members of the LLP is available at the above address.