
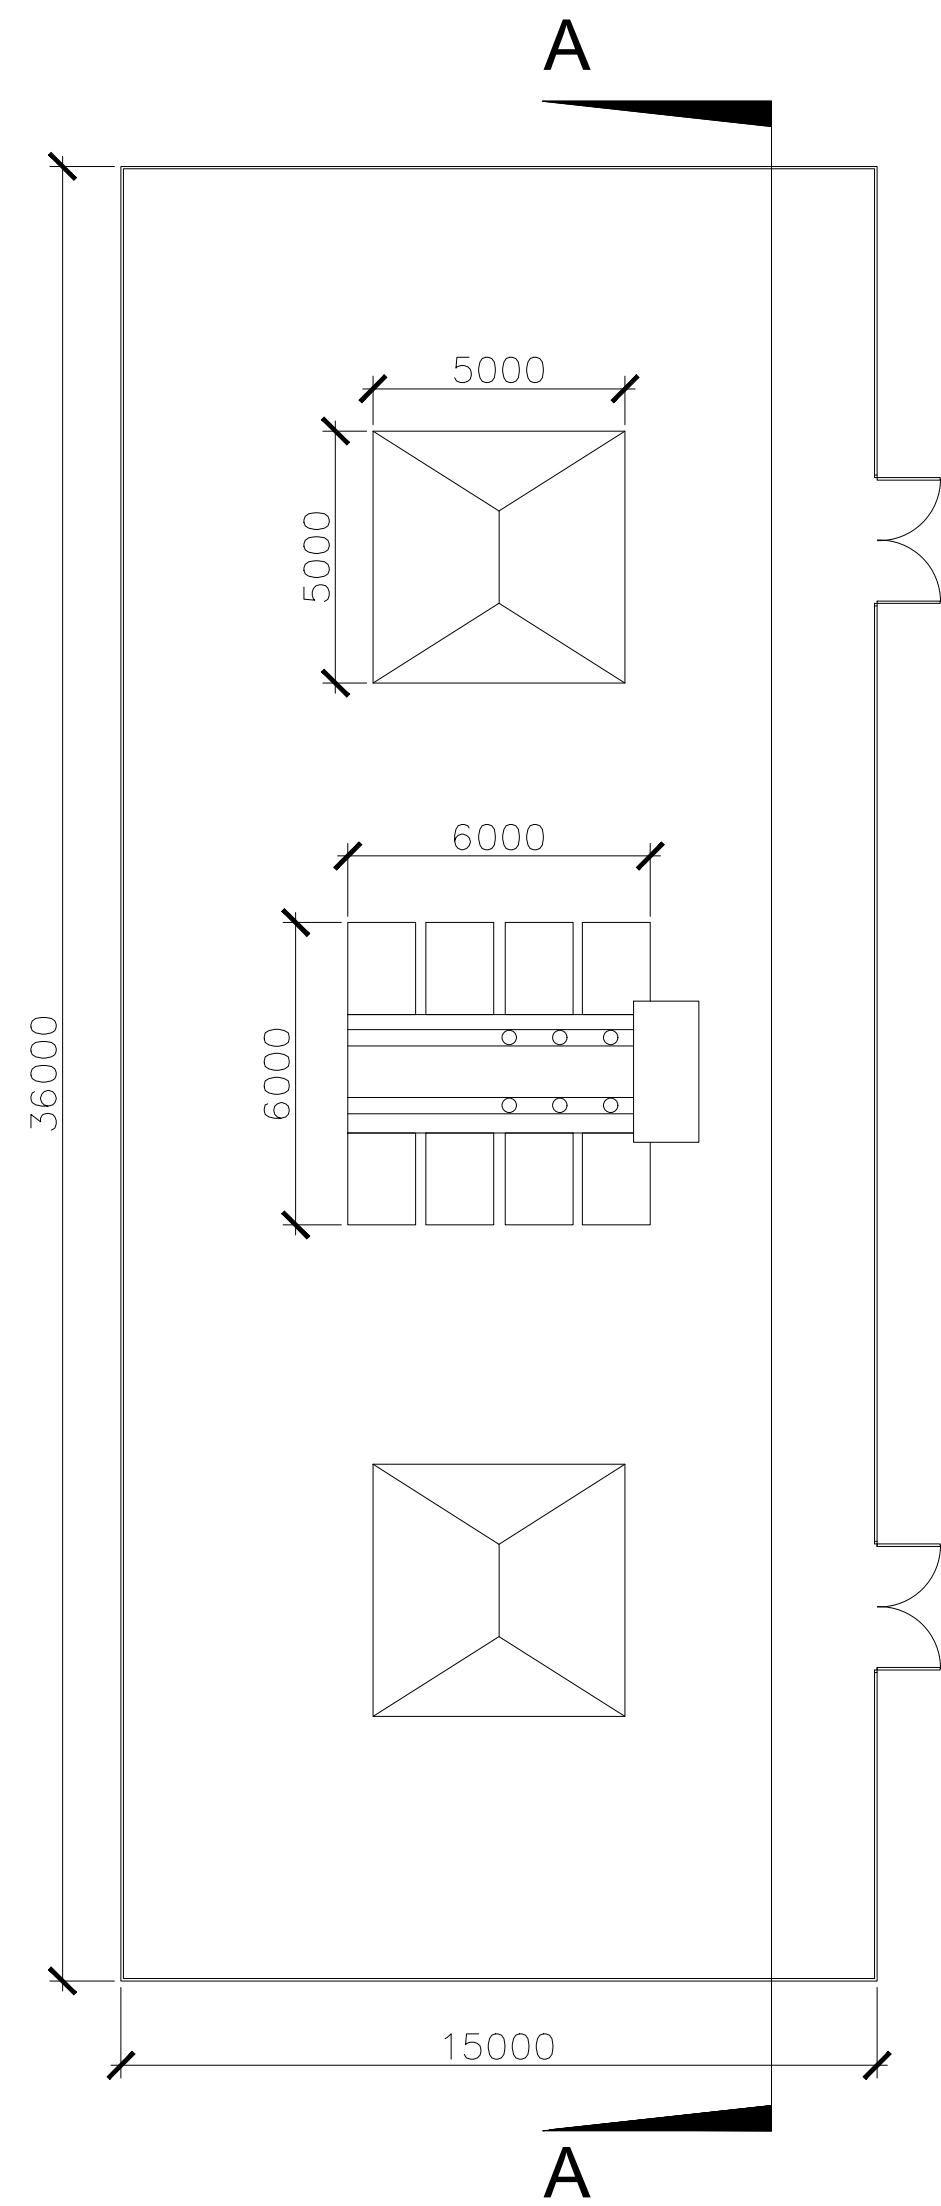


Rev	Description	By	Date
P01	Initial Issue	MM	27.04.23
P02	Central sub removed.Transformers added	PJ	02.05.23



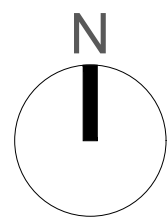


Proposed Site Plan
Scale 1:200


Brickwork Substation.Spec tbc

Steel doors and vent.Spec tbc

Concrete roof

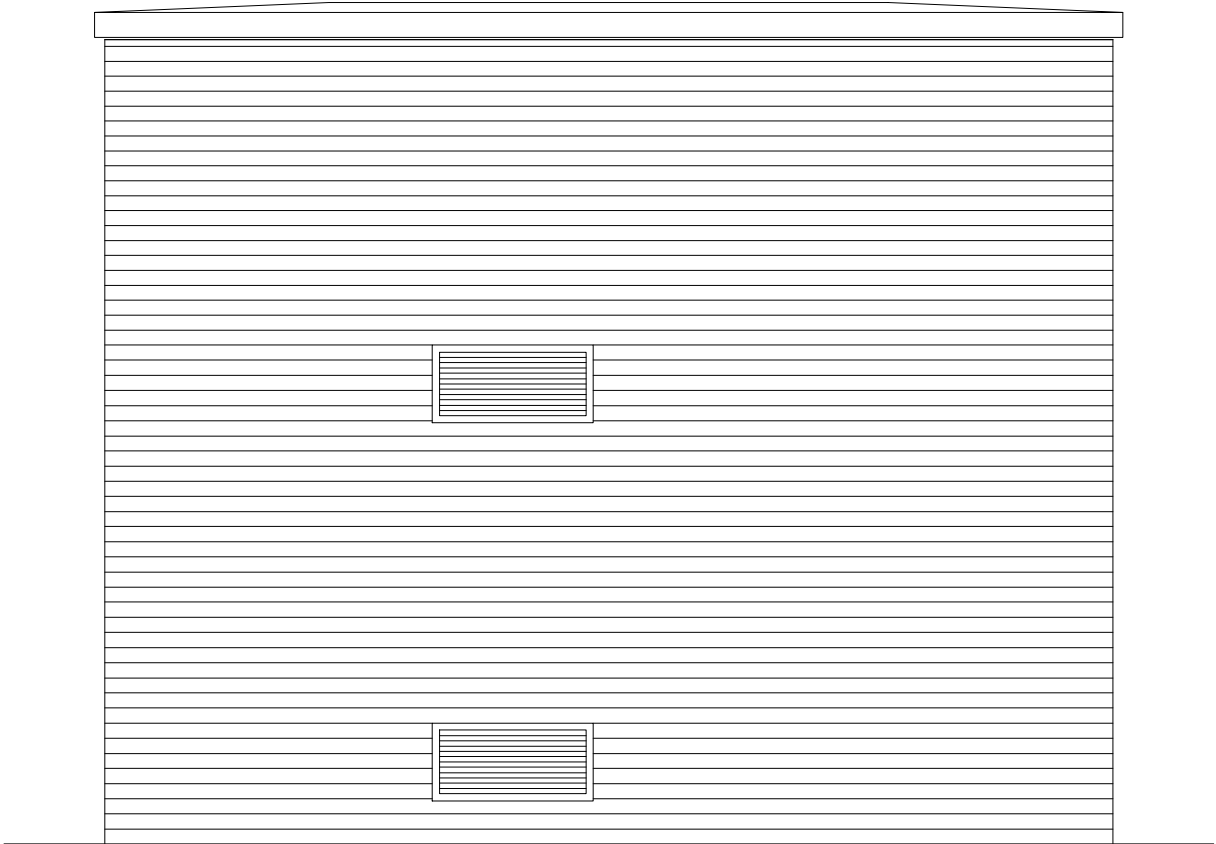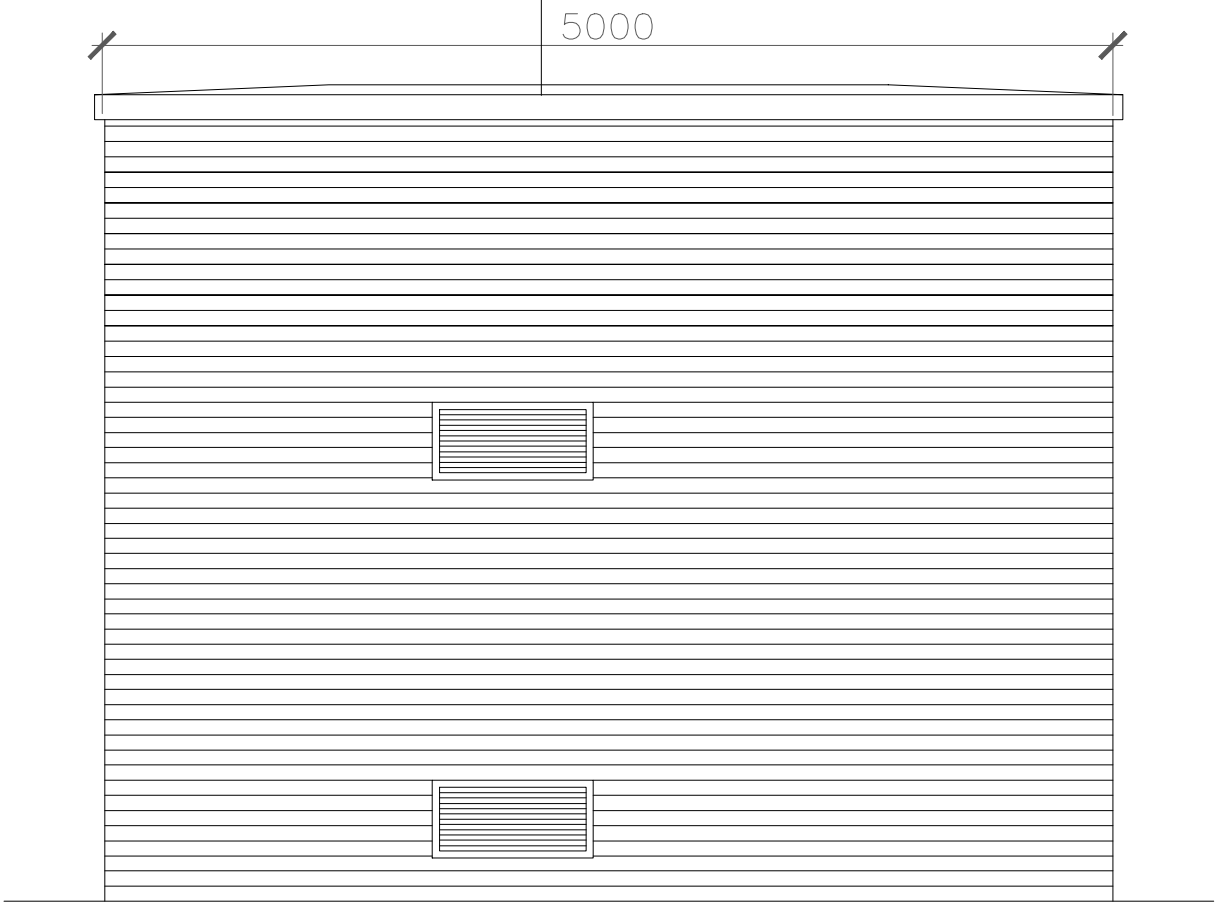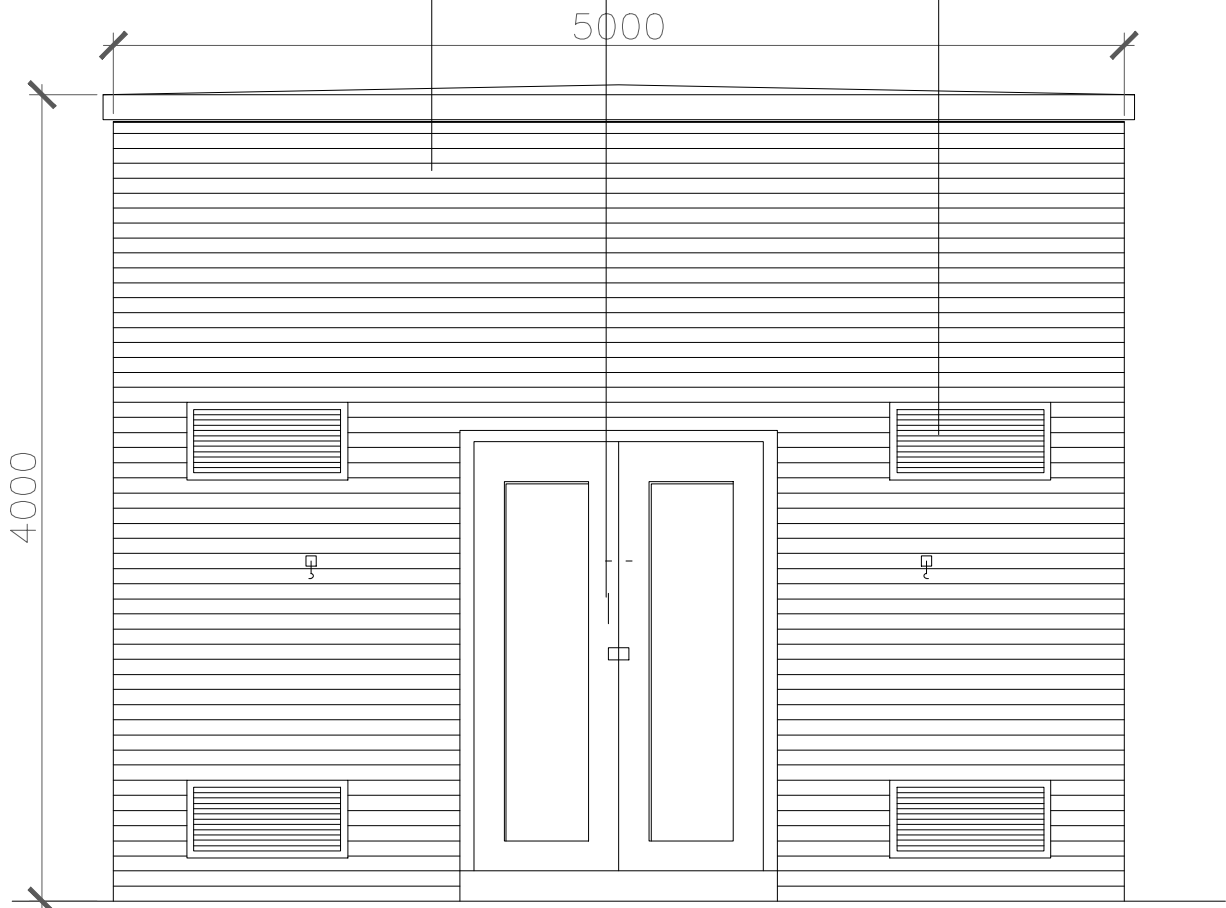

Typical Substation Elevation
Scale 1:50

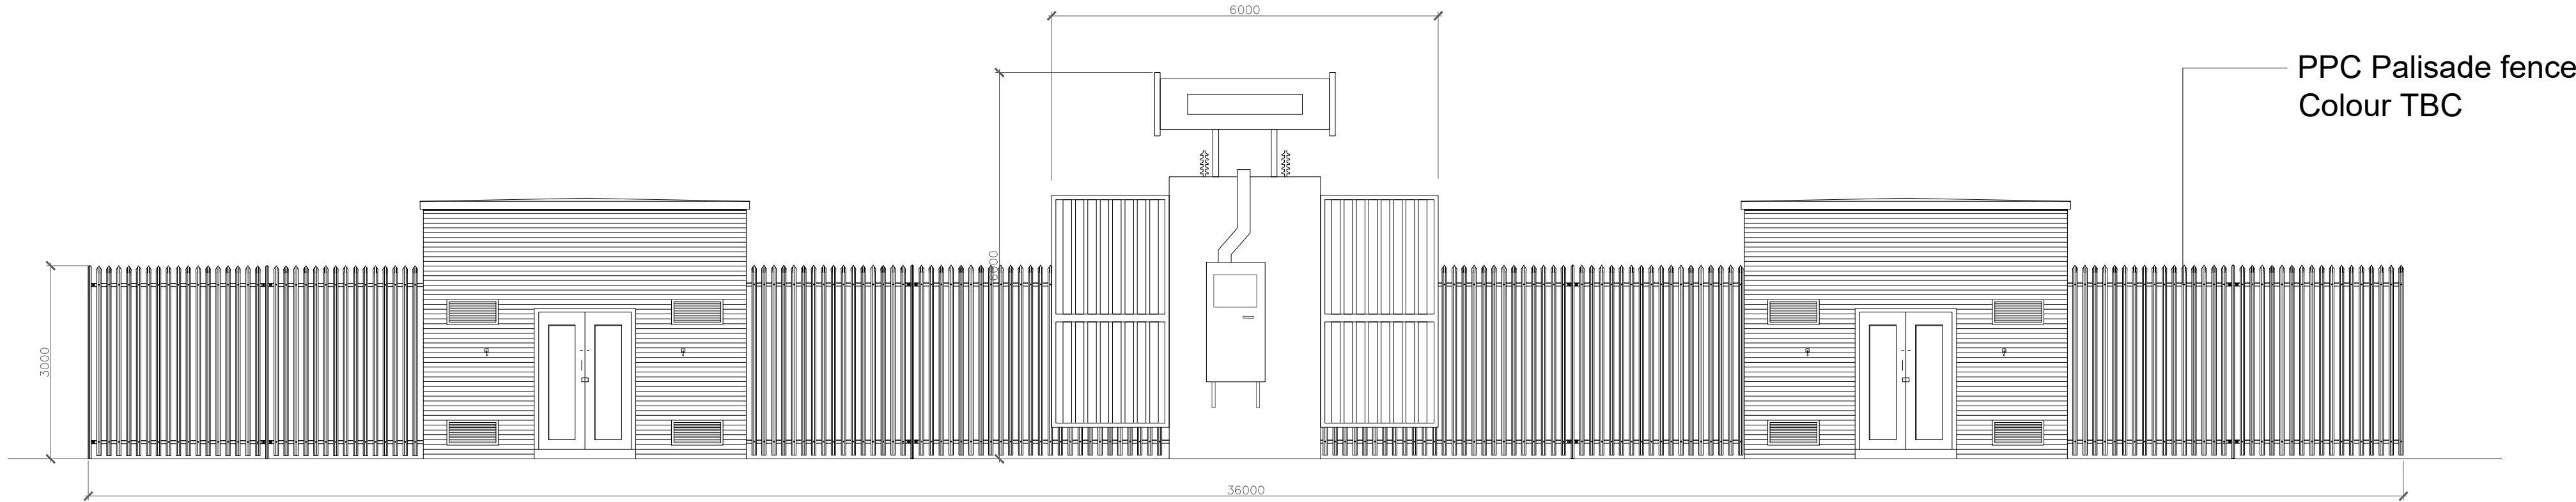

PPC Palisade fence
Colour TBC

Typical Elevation A-A
Scale 1:100

MC

AU

Modern City

Architecture & Urbanism

Eastgate

2 Castle Street

Castlefield

Manchester

M3 4LZ

t: 0161 974 7203

e: info@mcau.co.uk

www.mcau.co.uk

Client
F.I. Real Estate Management

Project
Kingmoor, Wrexham

Description
Proposed Substation Plan & elevations

Status
Planning

Scale
As noted@A1

Drawn By
MM

Date
APR23

Job Number
1204

Drawing Number
02-004

Revision
P2