




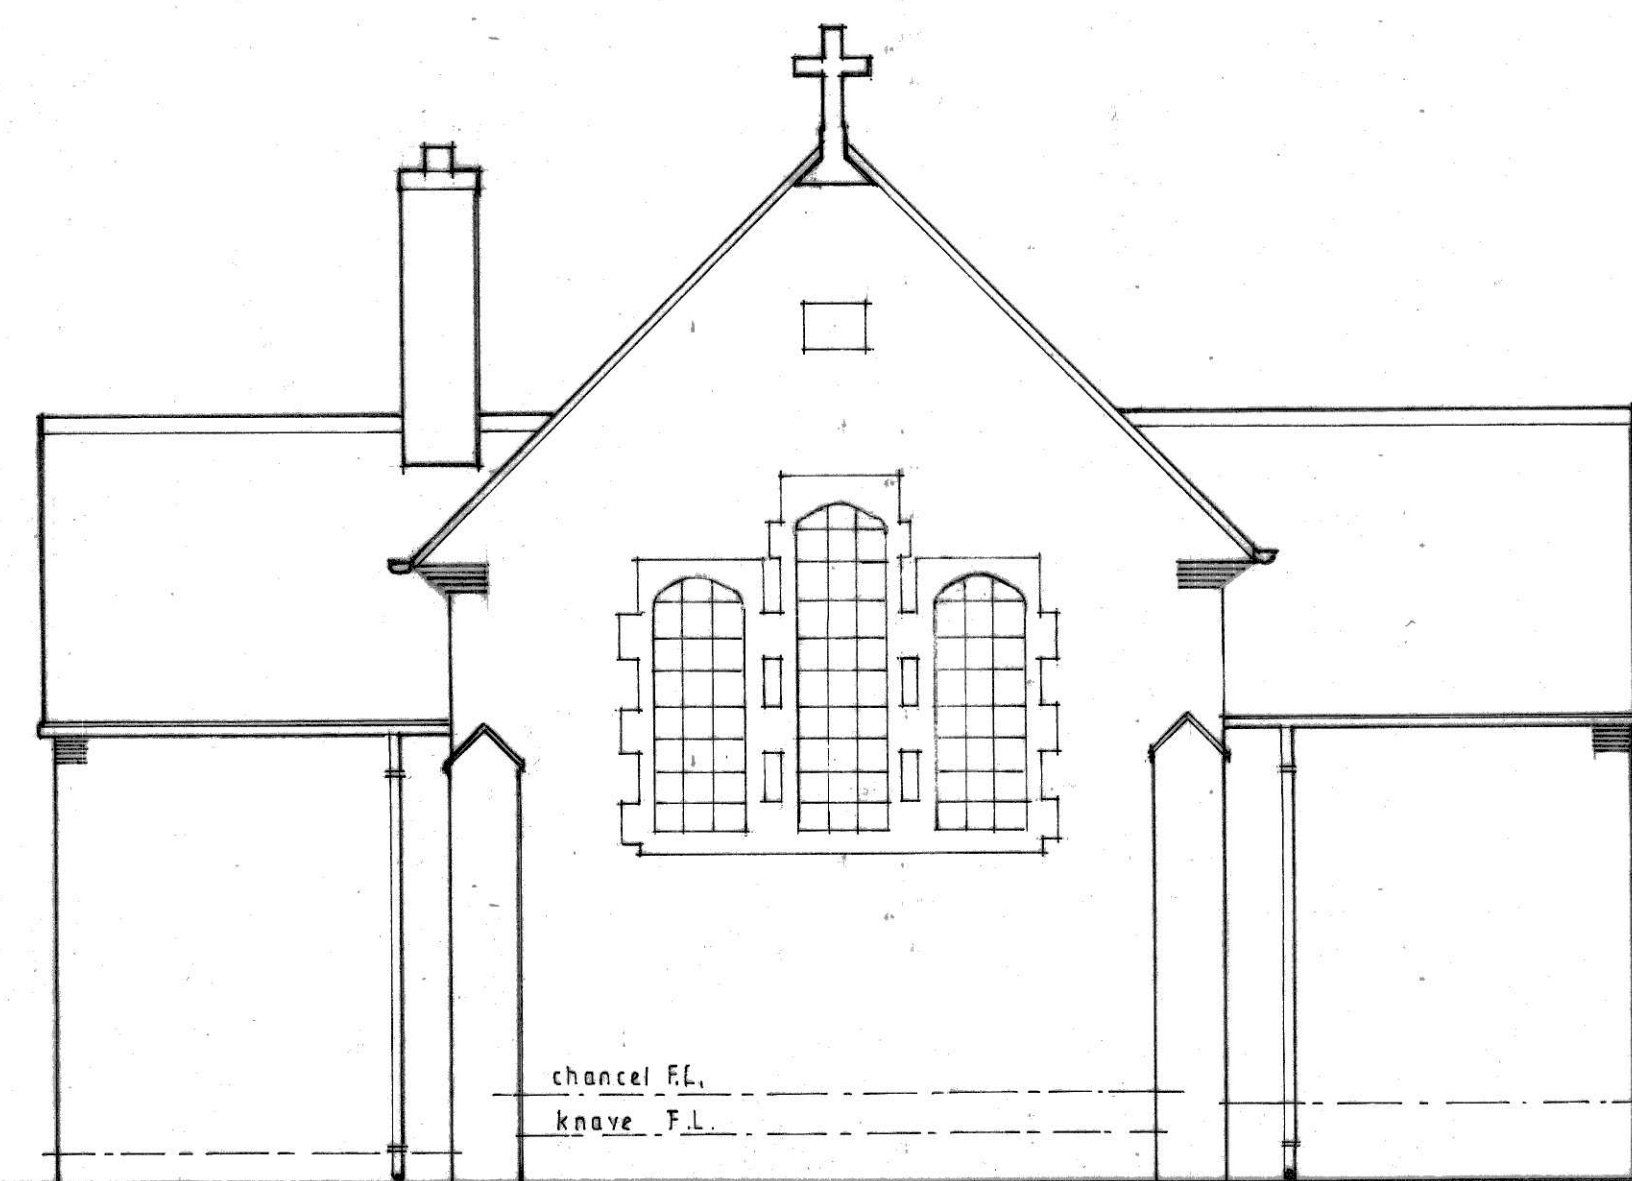



EAST ELEVATION

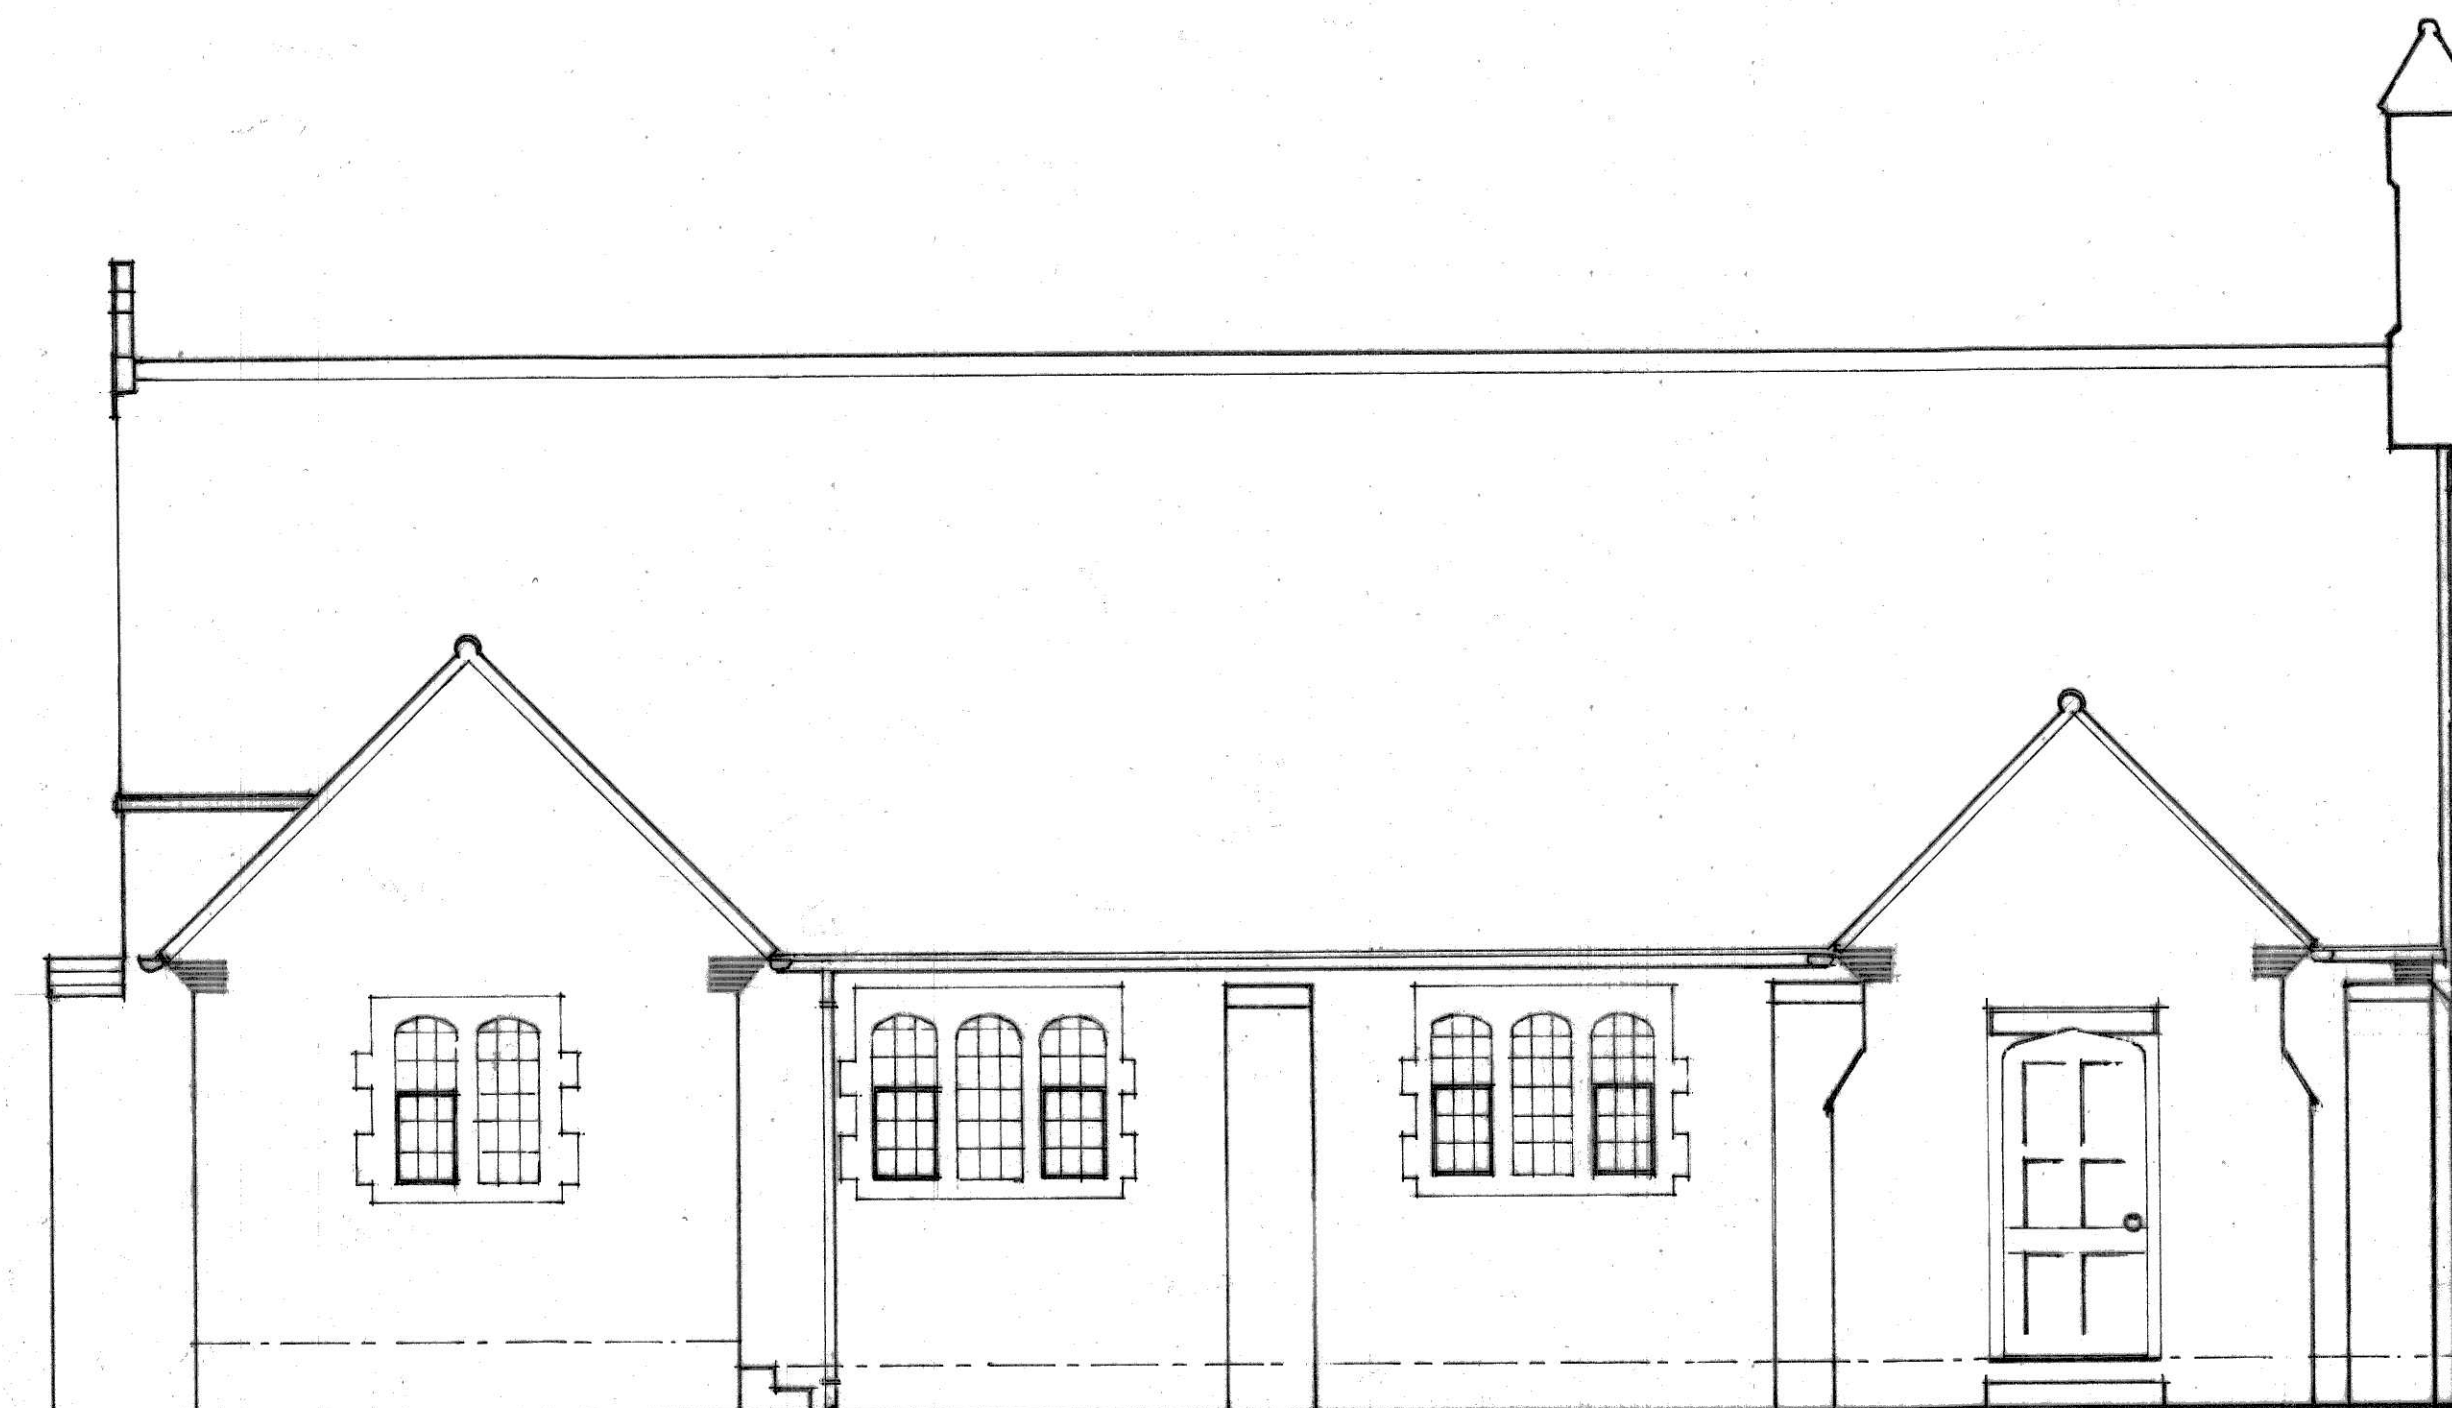


NORTH ELEVATION

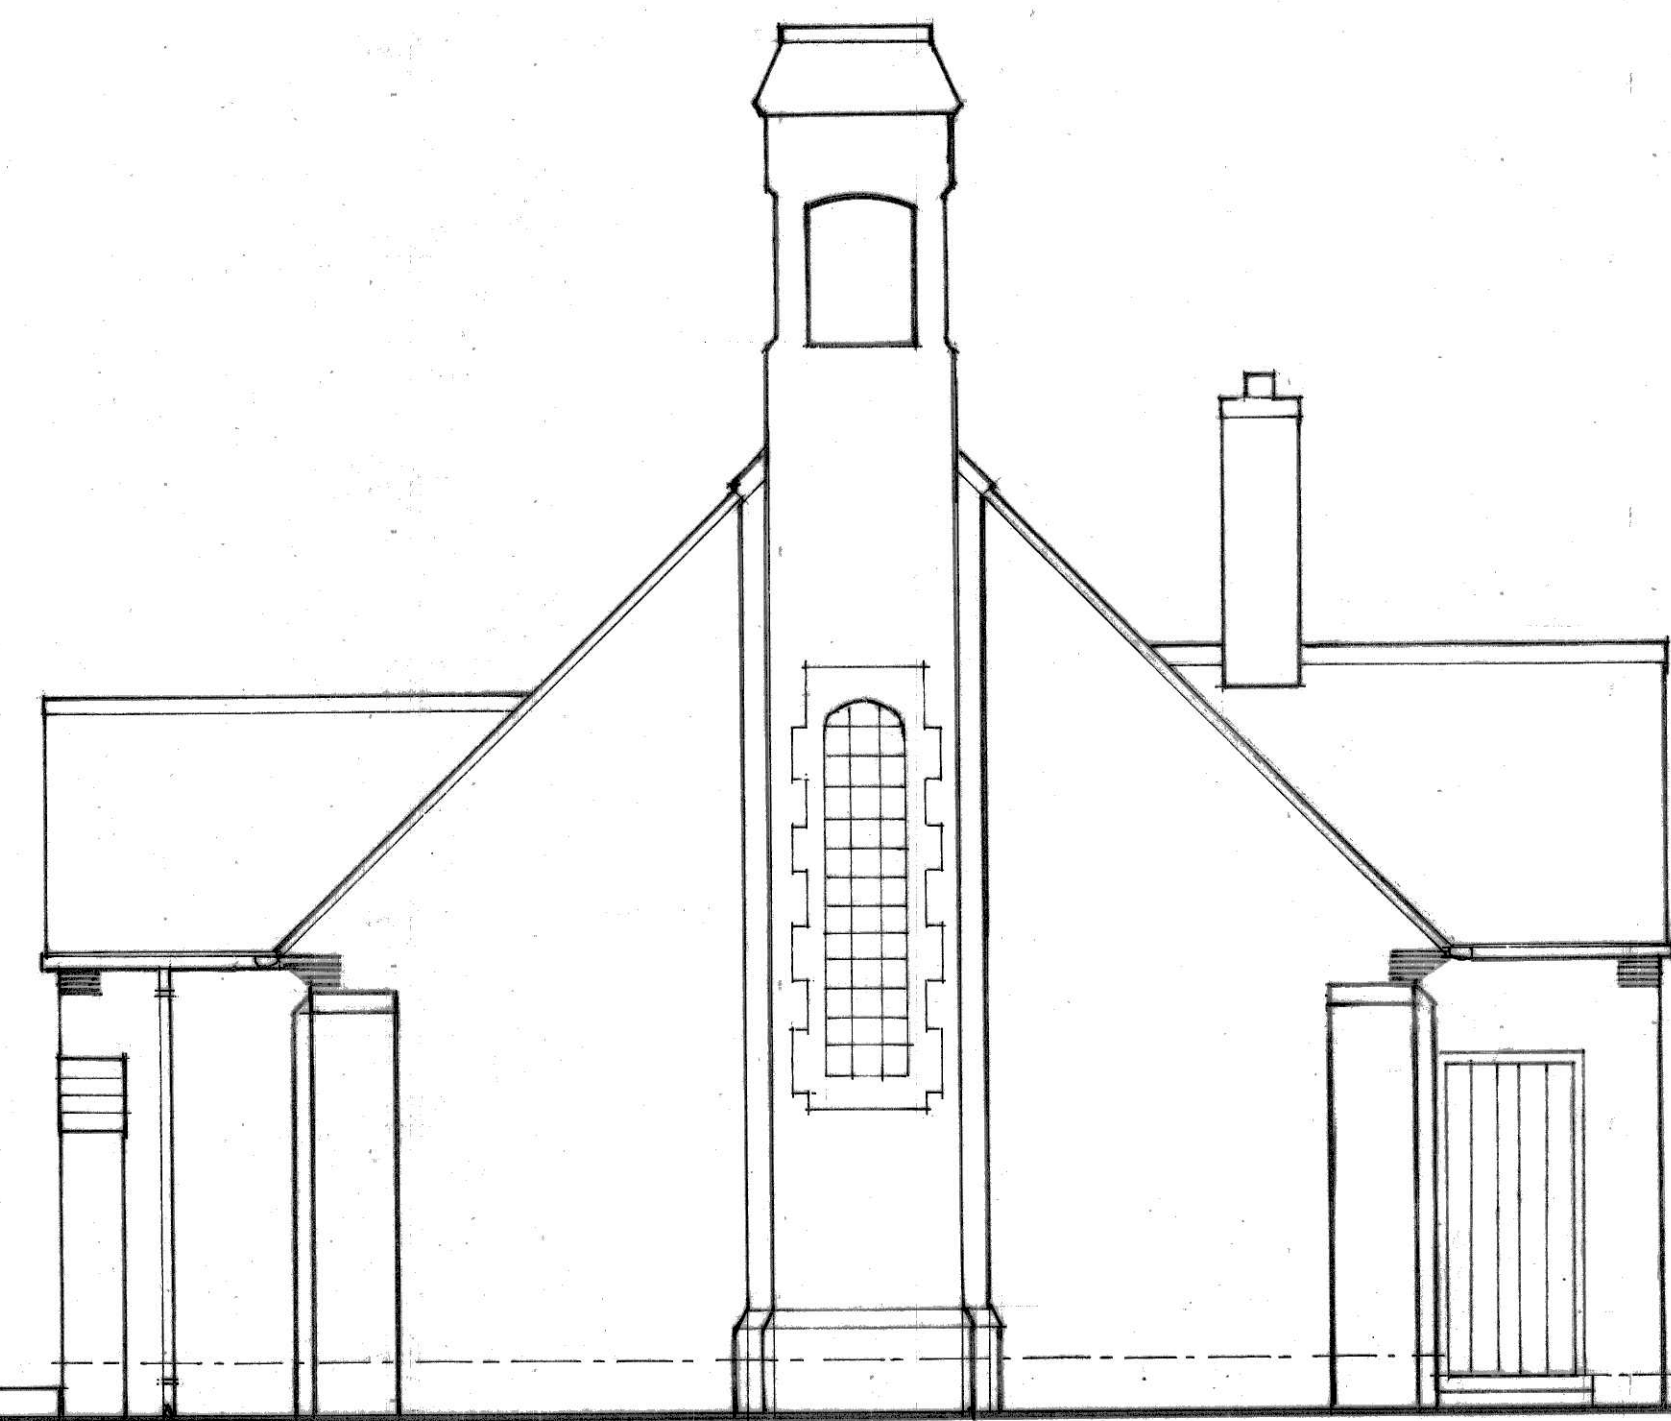


WEST ELEVATION

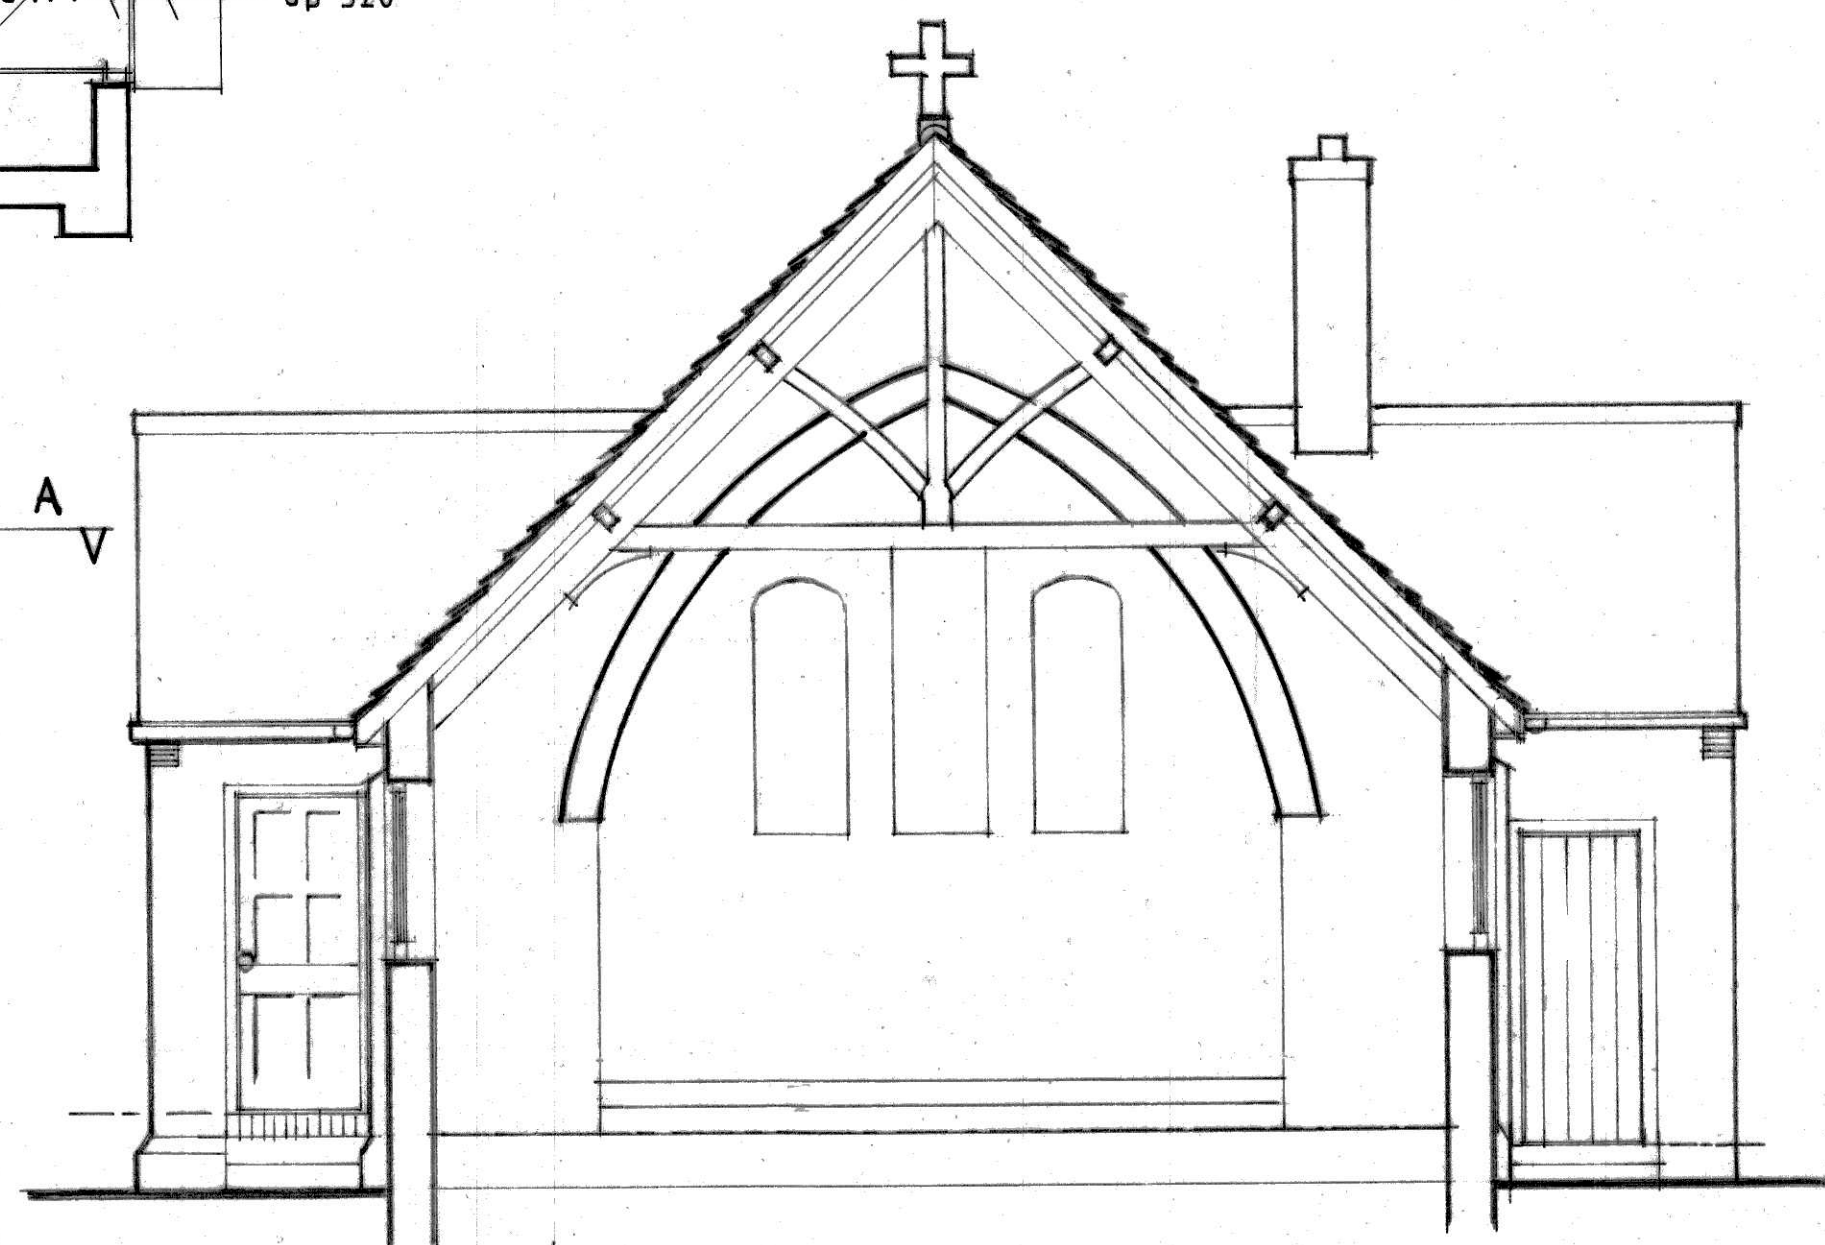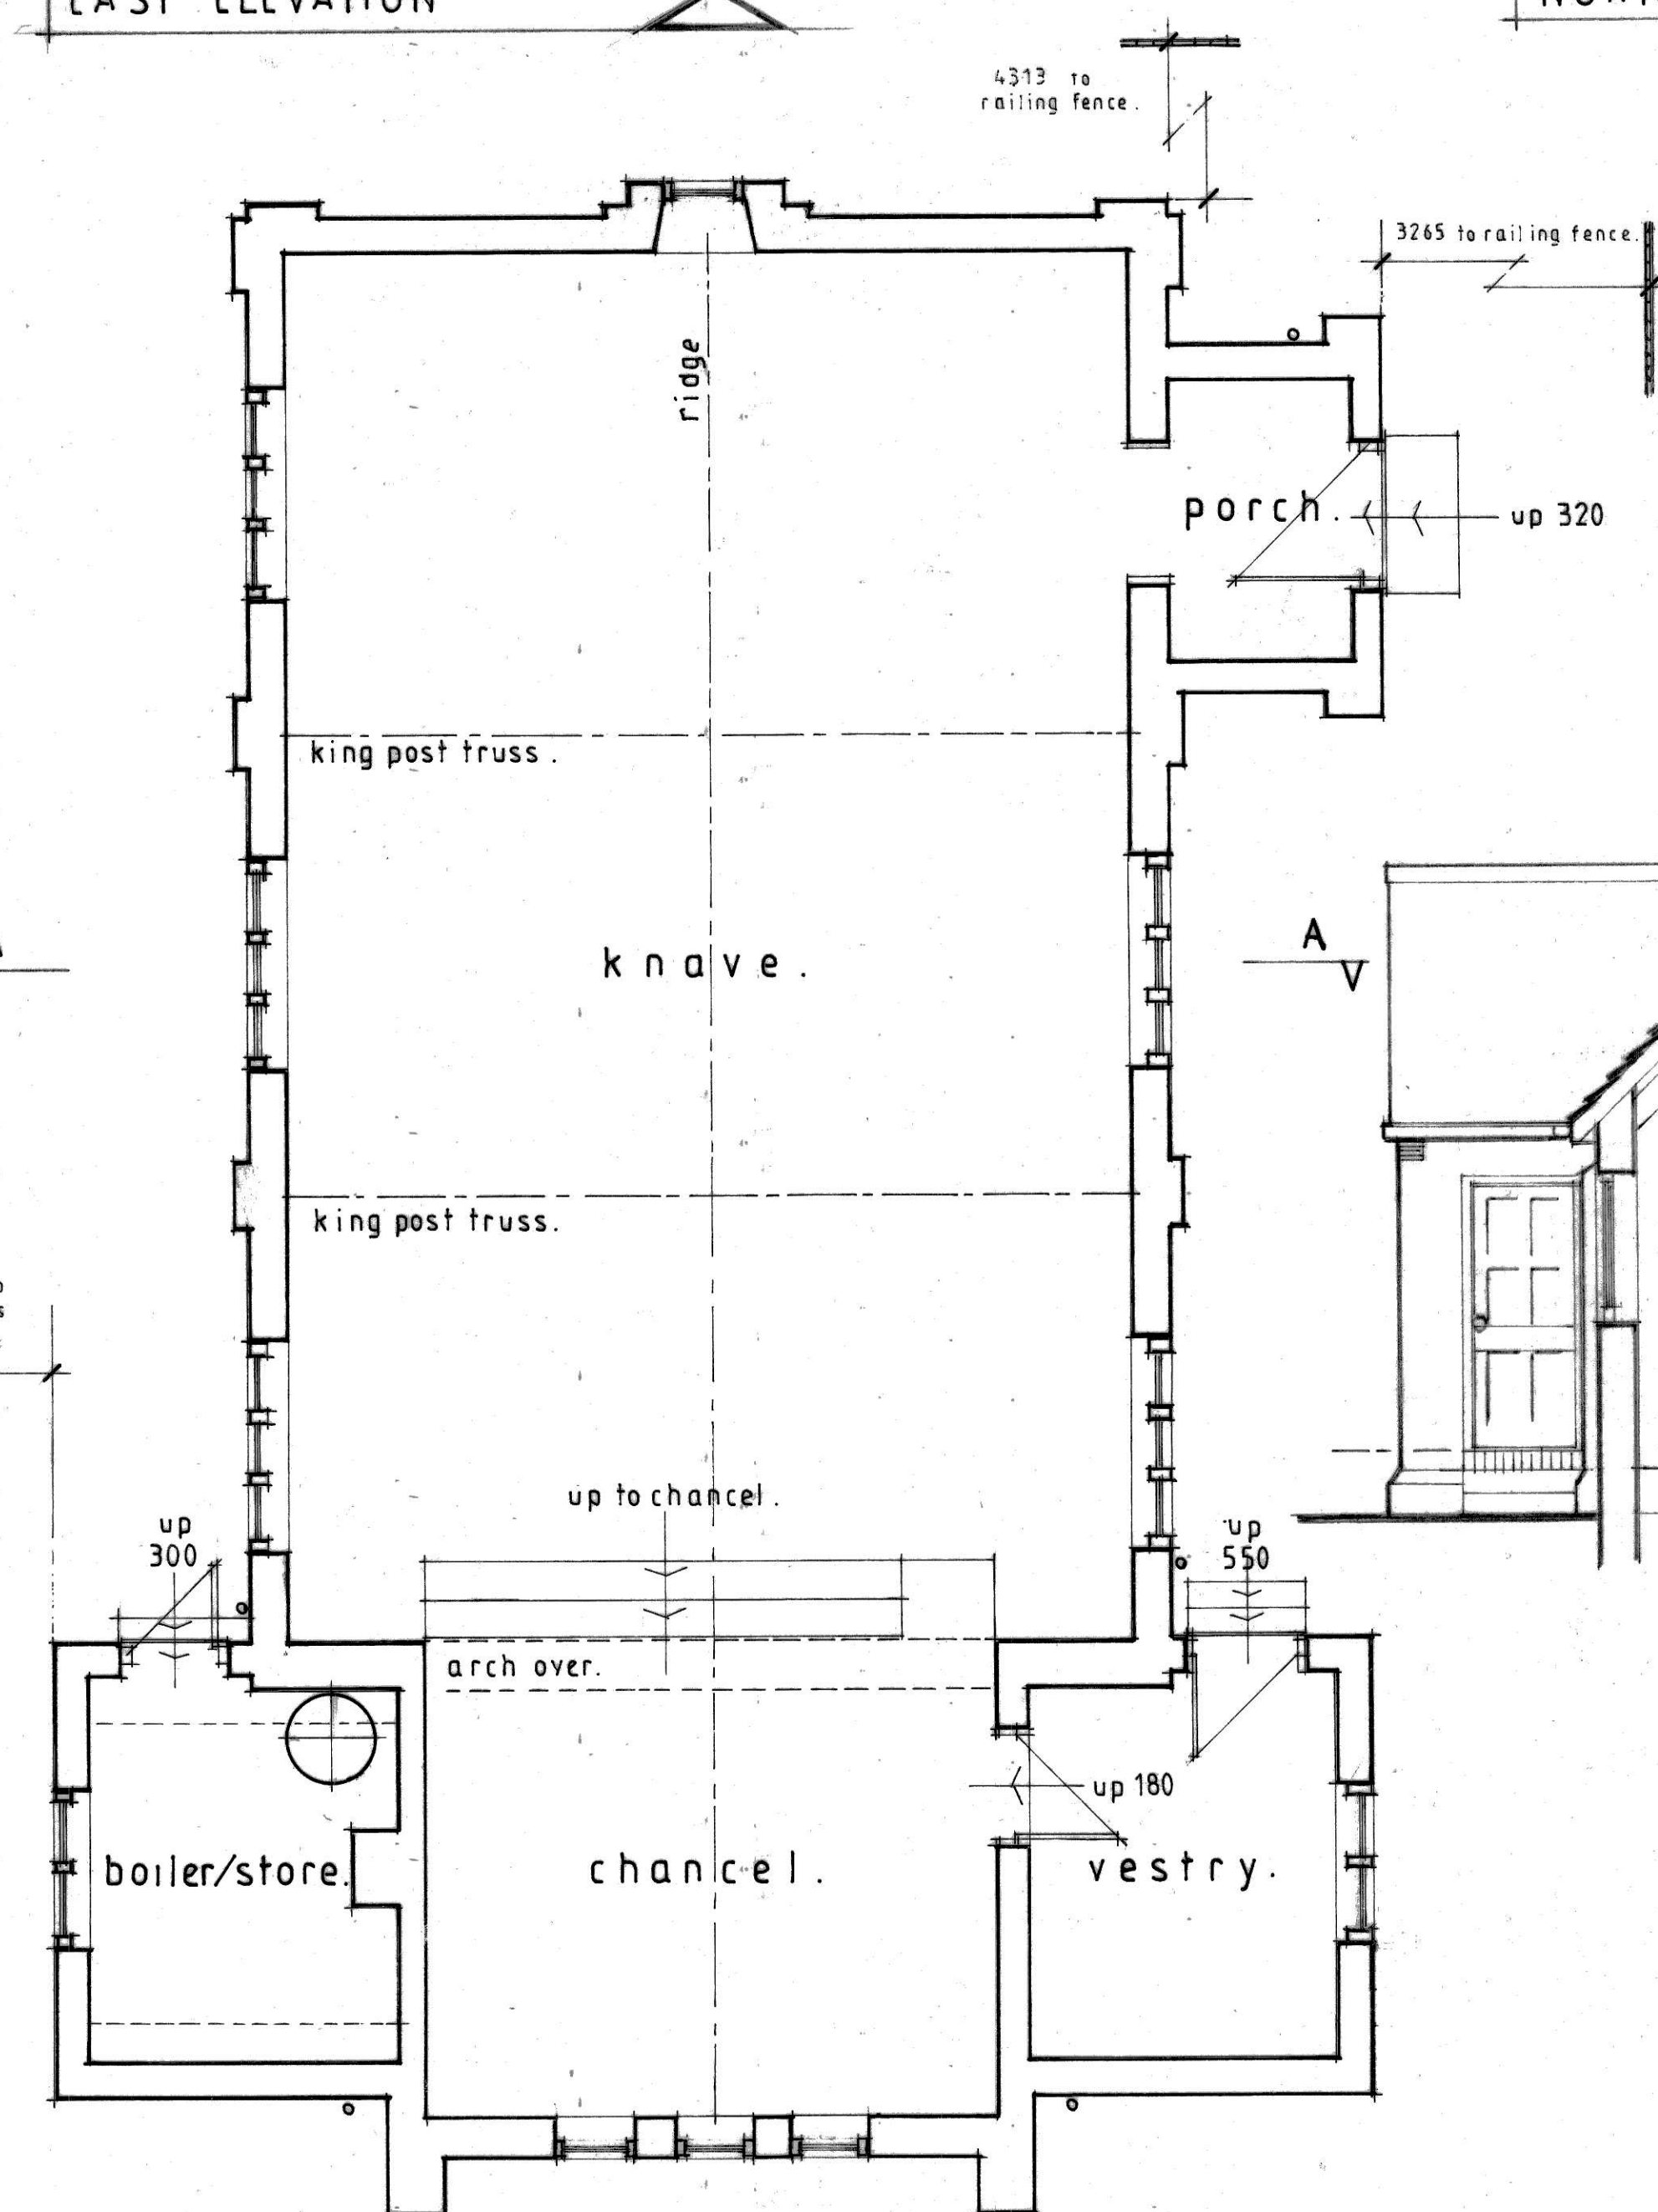

CROSS SECTION A-A

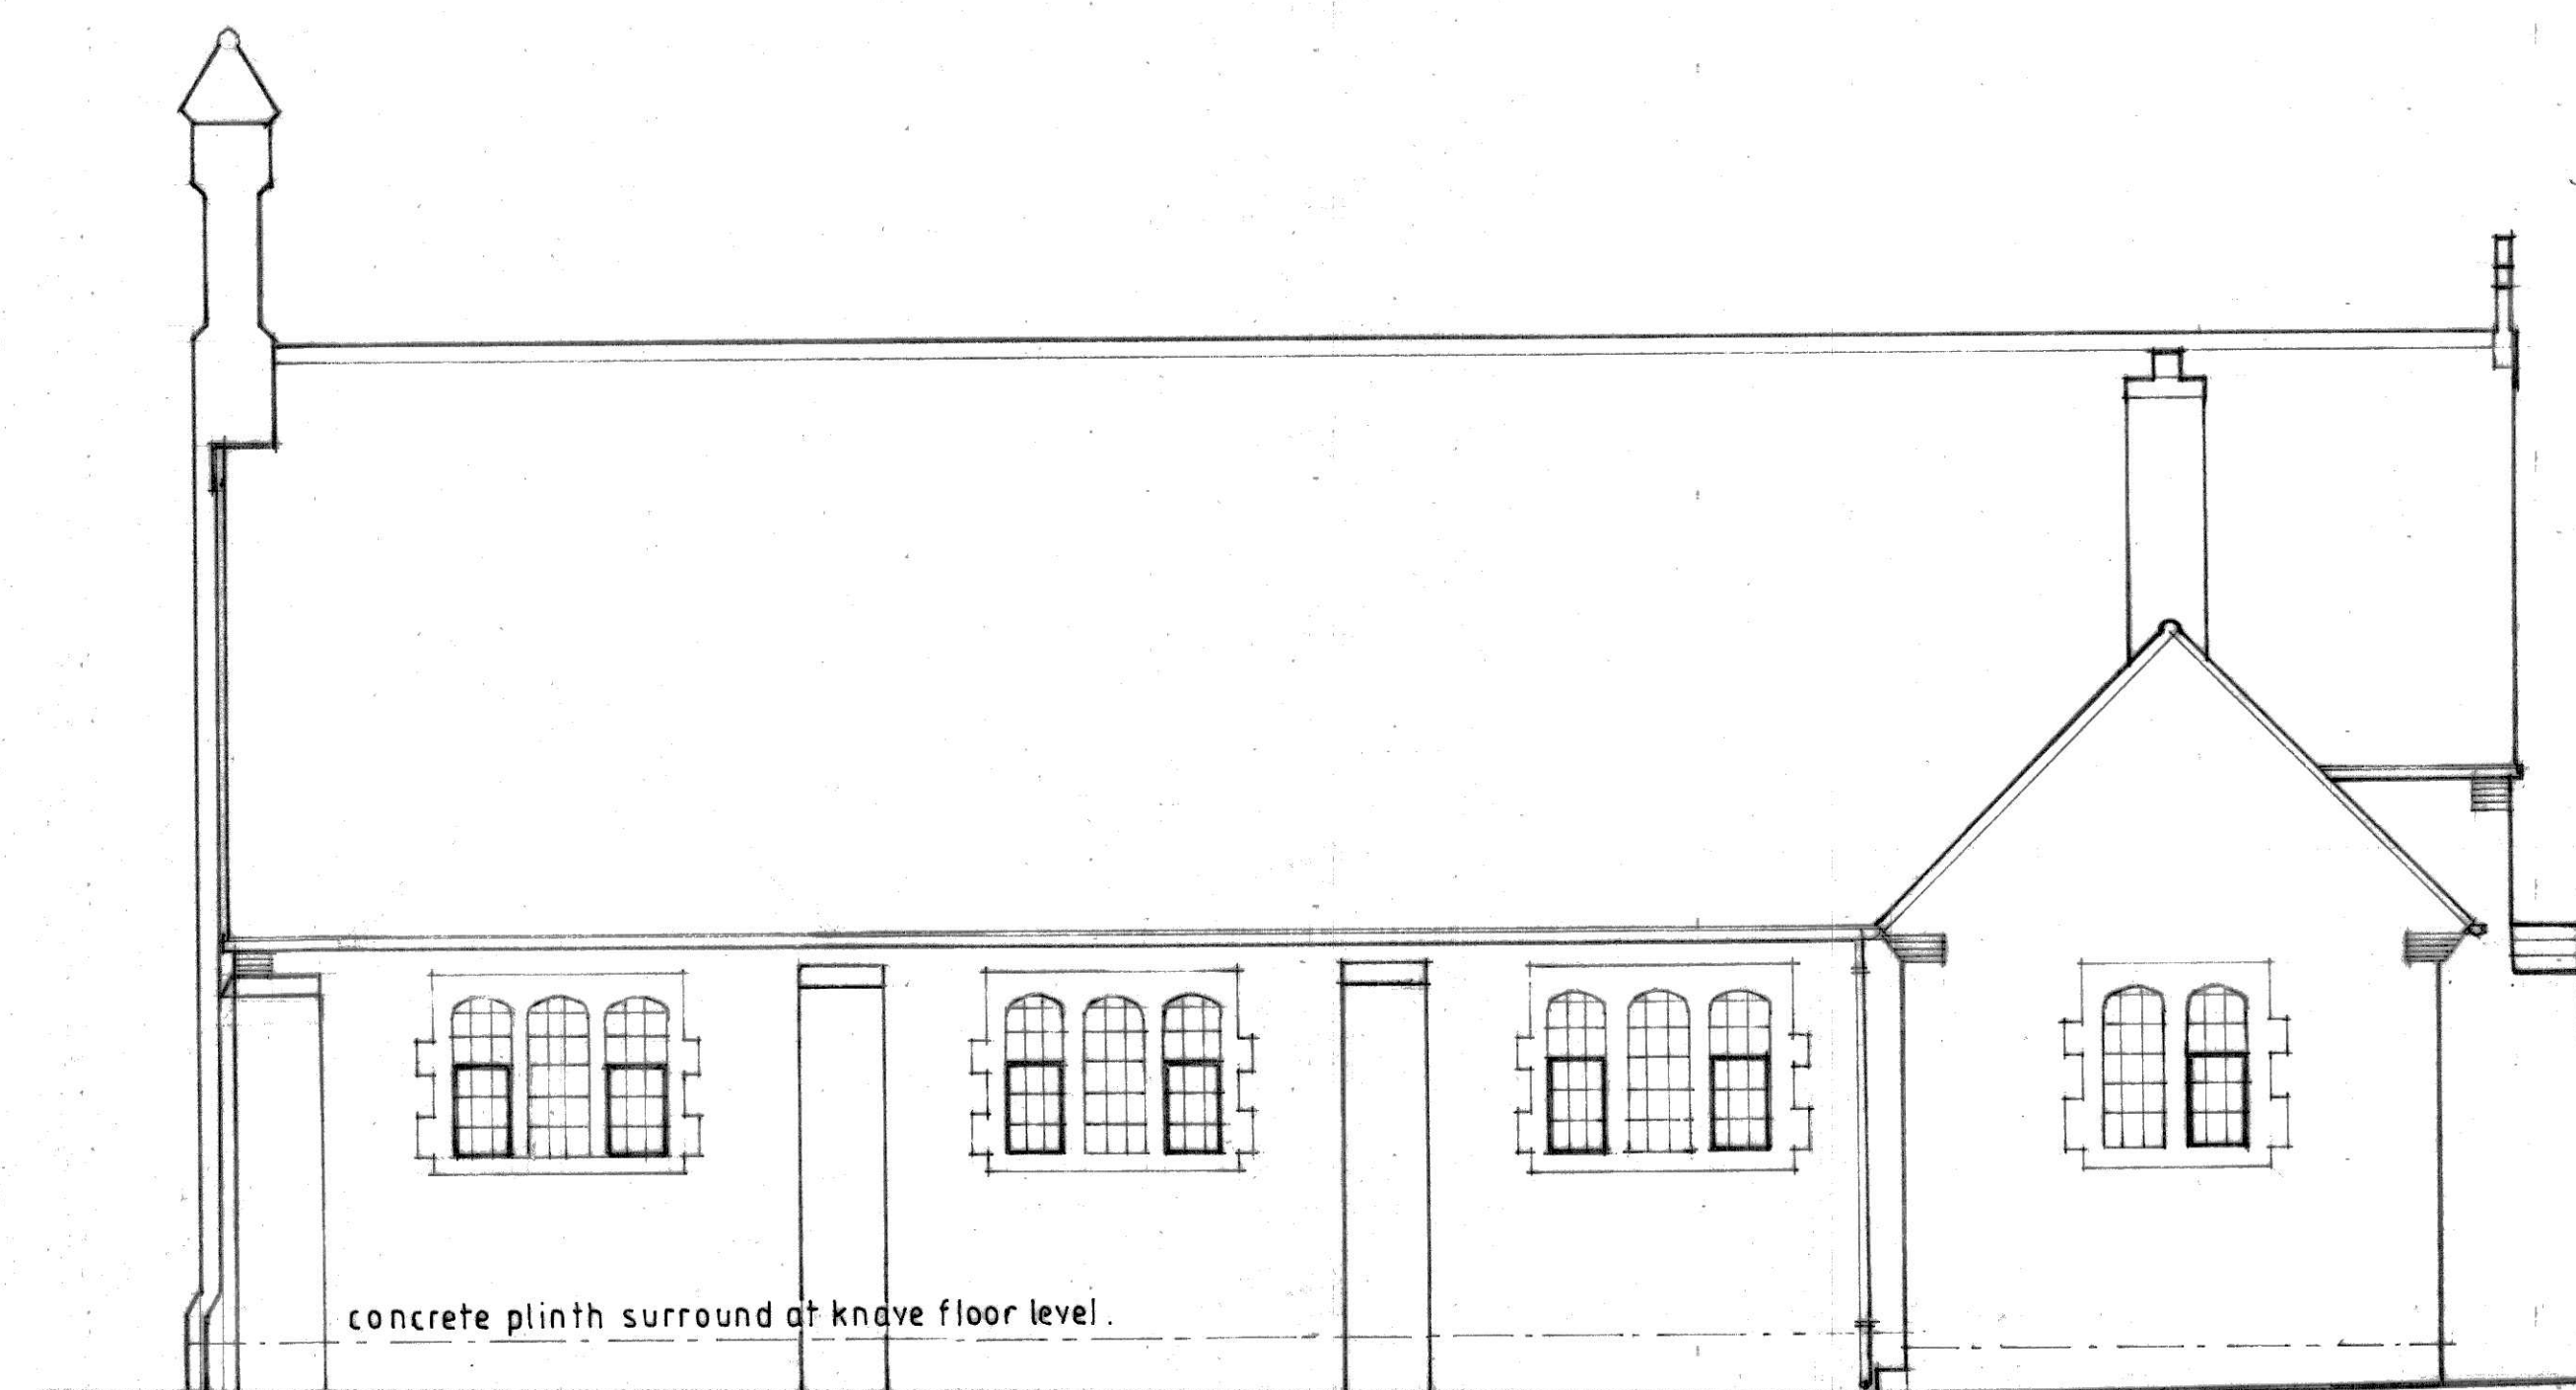

SOUTH ELEVATION

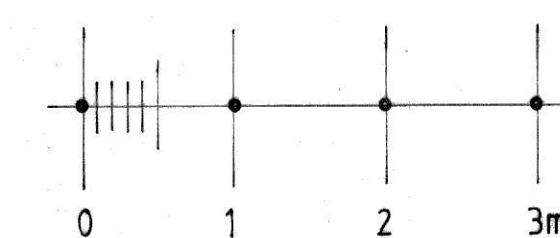

- MEASURED SURVEY DRAWING OF St. DEINIOL'S
CRABTREE GREEN, EYTON, WREXHAM. LL13 0YG
- Scale 1:50
- Project ref. 1210.418.01