



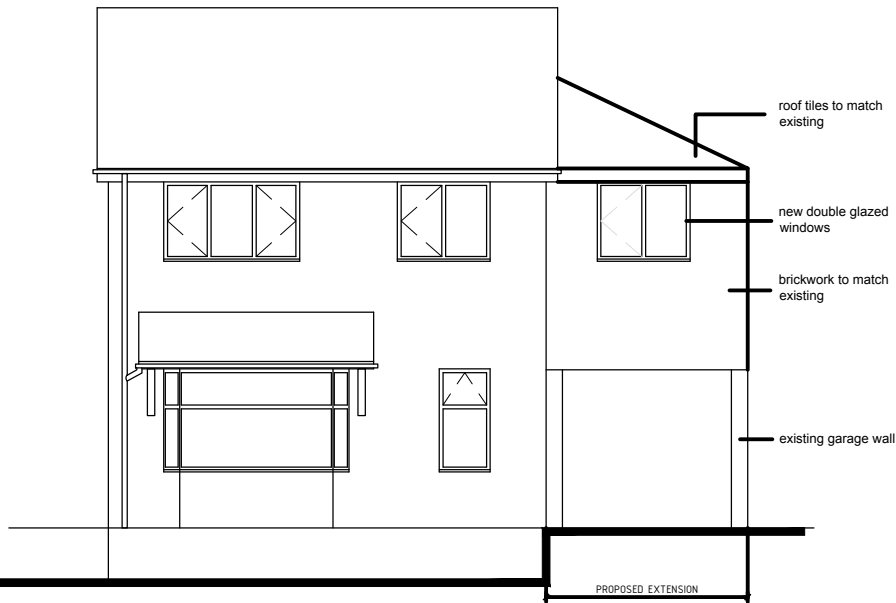


Front Elevation



Rear Elevation

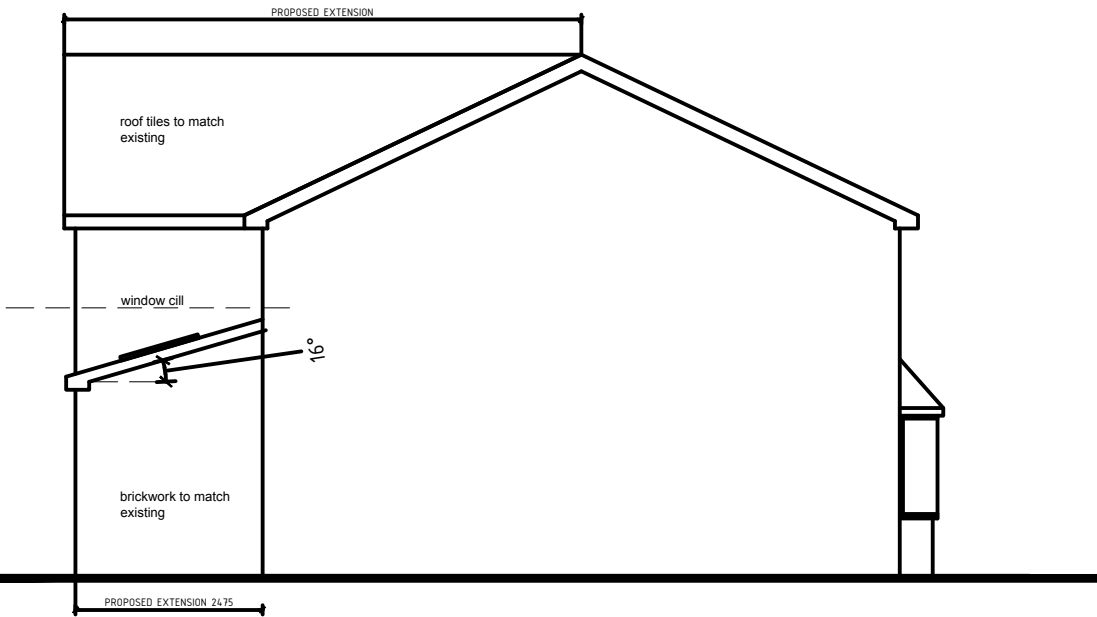

Left Flank Elevation

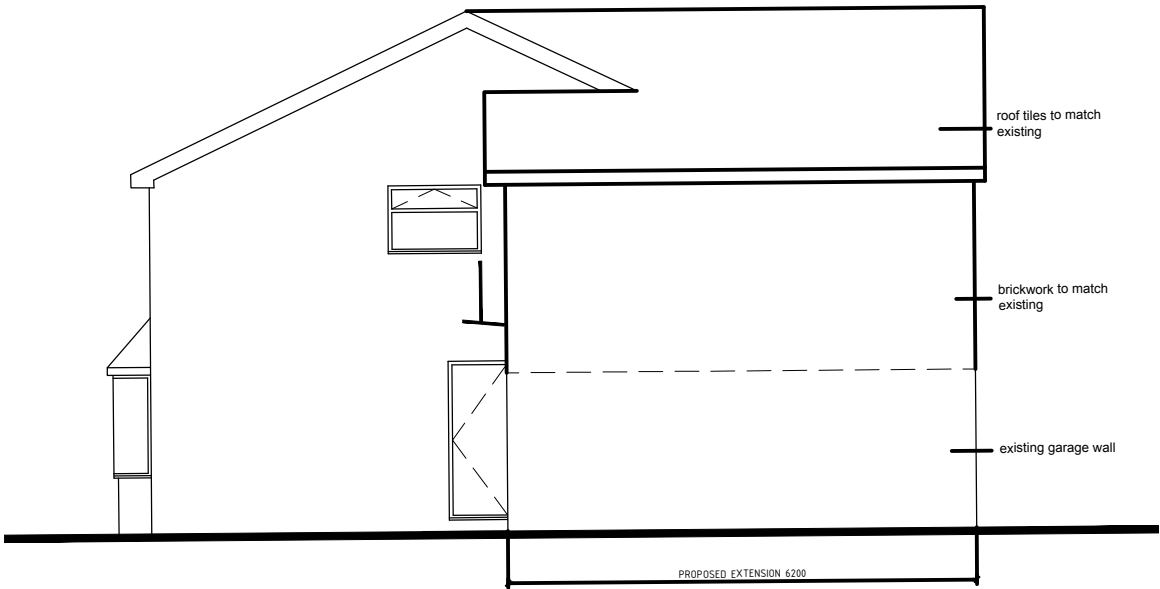

Right Flank Elevation

Revisions.			
No.	Revision.	Date.	By.
A	roof to extension amended in line with truss manufacturer's details	June 2023	STW
B	Up dated following client comments	Sept 2023	STW

7 Wilton Crescent
Macclesfield
Cheshire
SK11 8TH
Tel: 07901-537777
Email: steven.williams@stwplanningconsultants.com
www.stwplanningconsultants.com

Project
23 Gorse Crescent, Marford,
Wrexham, LL12 8LZ

Title
Proposed Elevations

Scale 1:100@A3	Date .	Job No 531	Original
Drawn By STW	Checked .	Sequential No 03	Revision B
Category L	Cisfb Element .		