

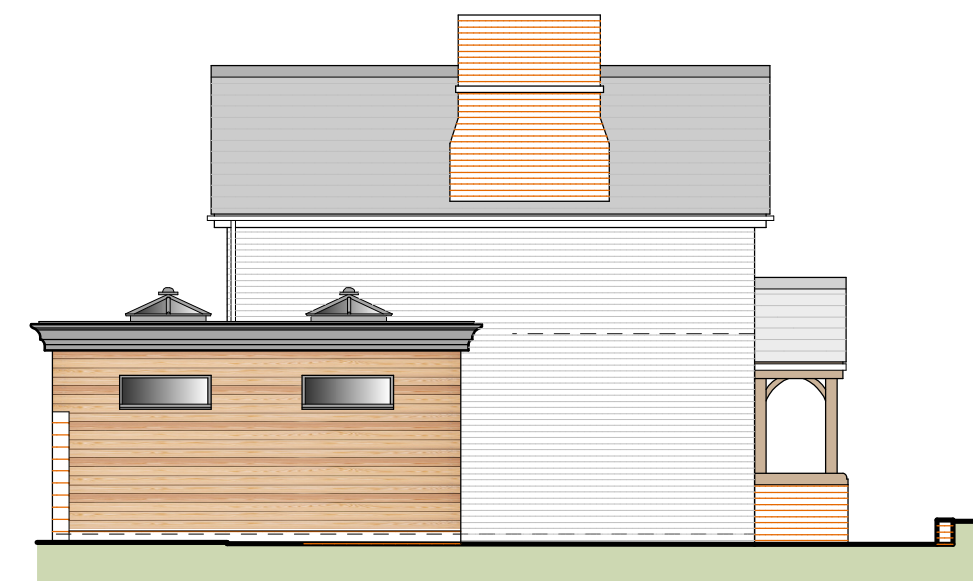


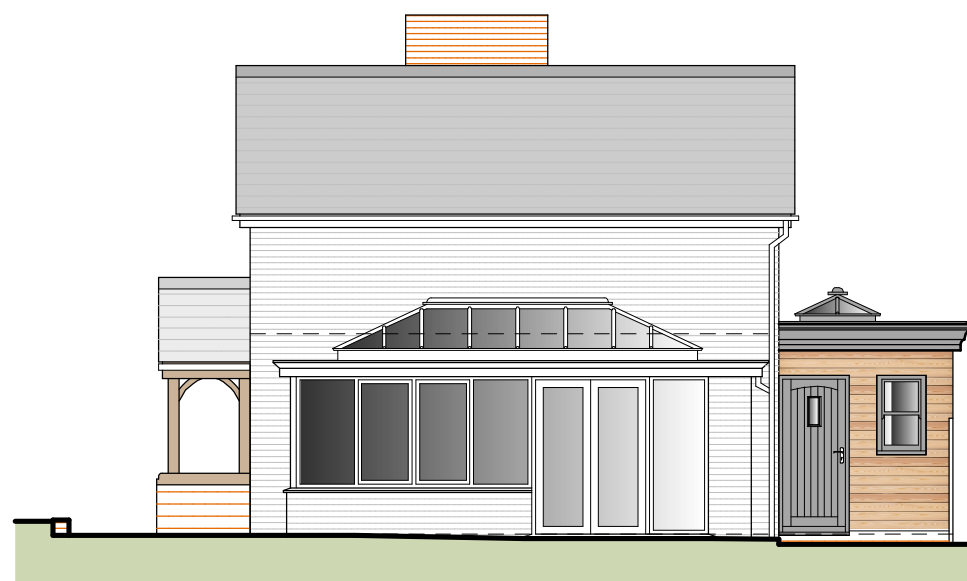


3 PROPOSED FRONT ELEVATION 1 : 100

 



4 PROPOSED SIDE ELEVATION 1 : 100

5 PROPOSED REAR ELEVATION 1 : 100


6 PROPOSED SIDE ELEVATION 1 : 100

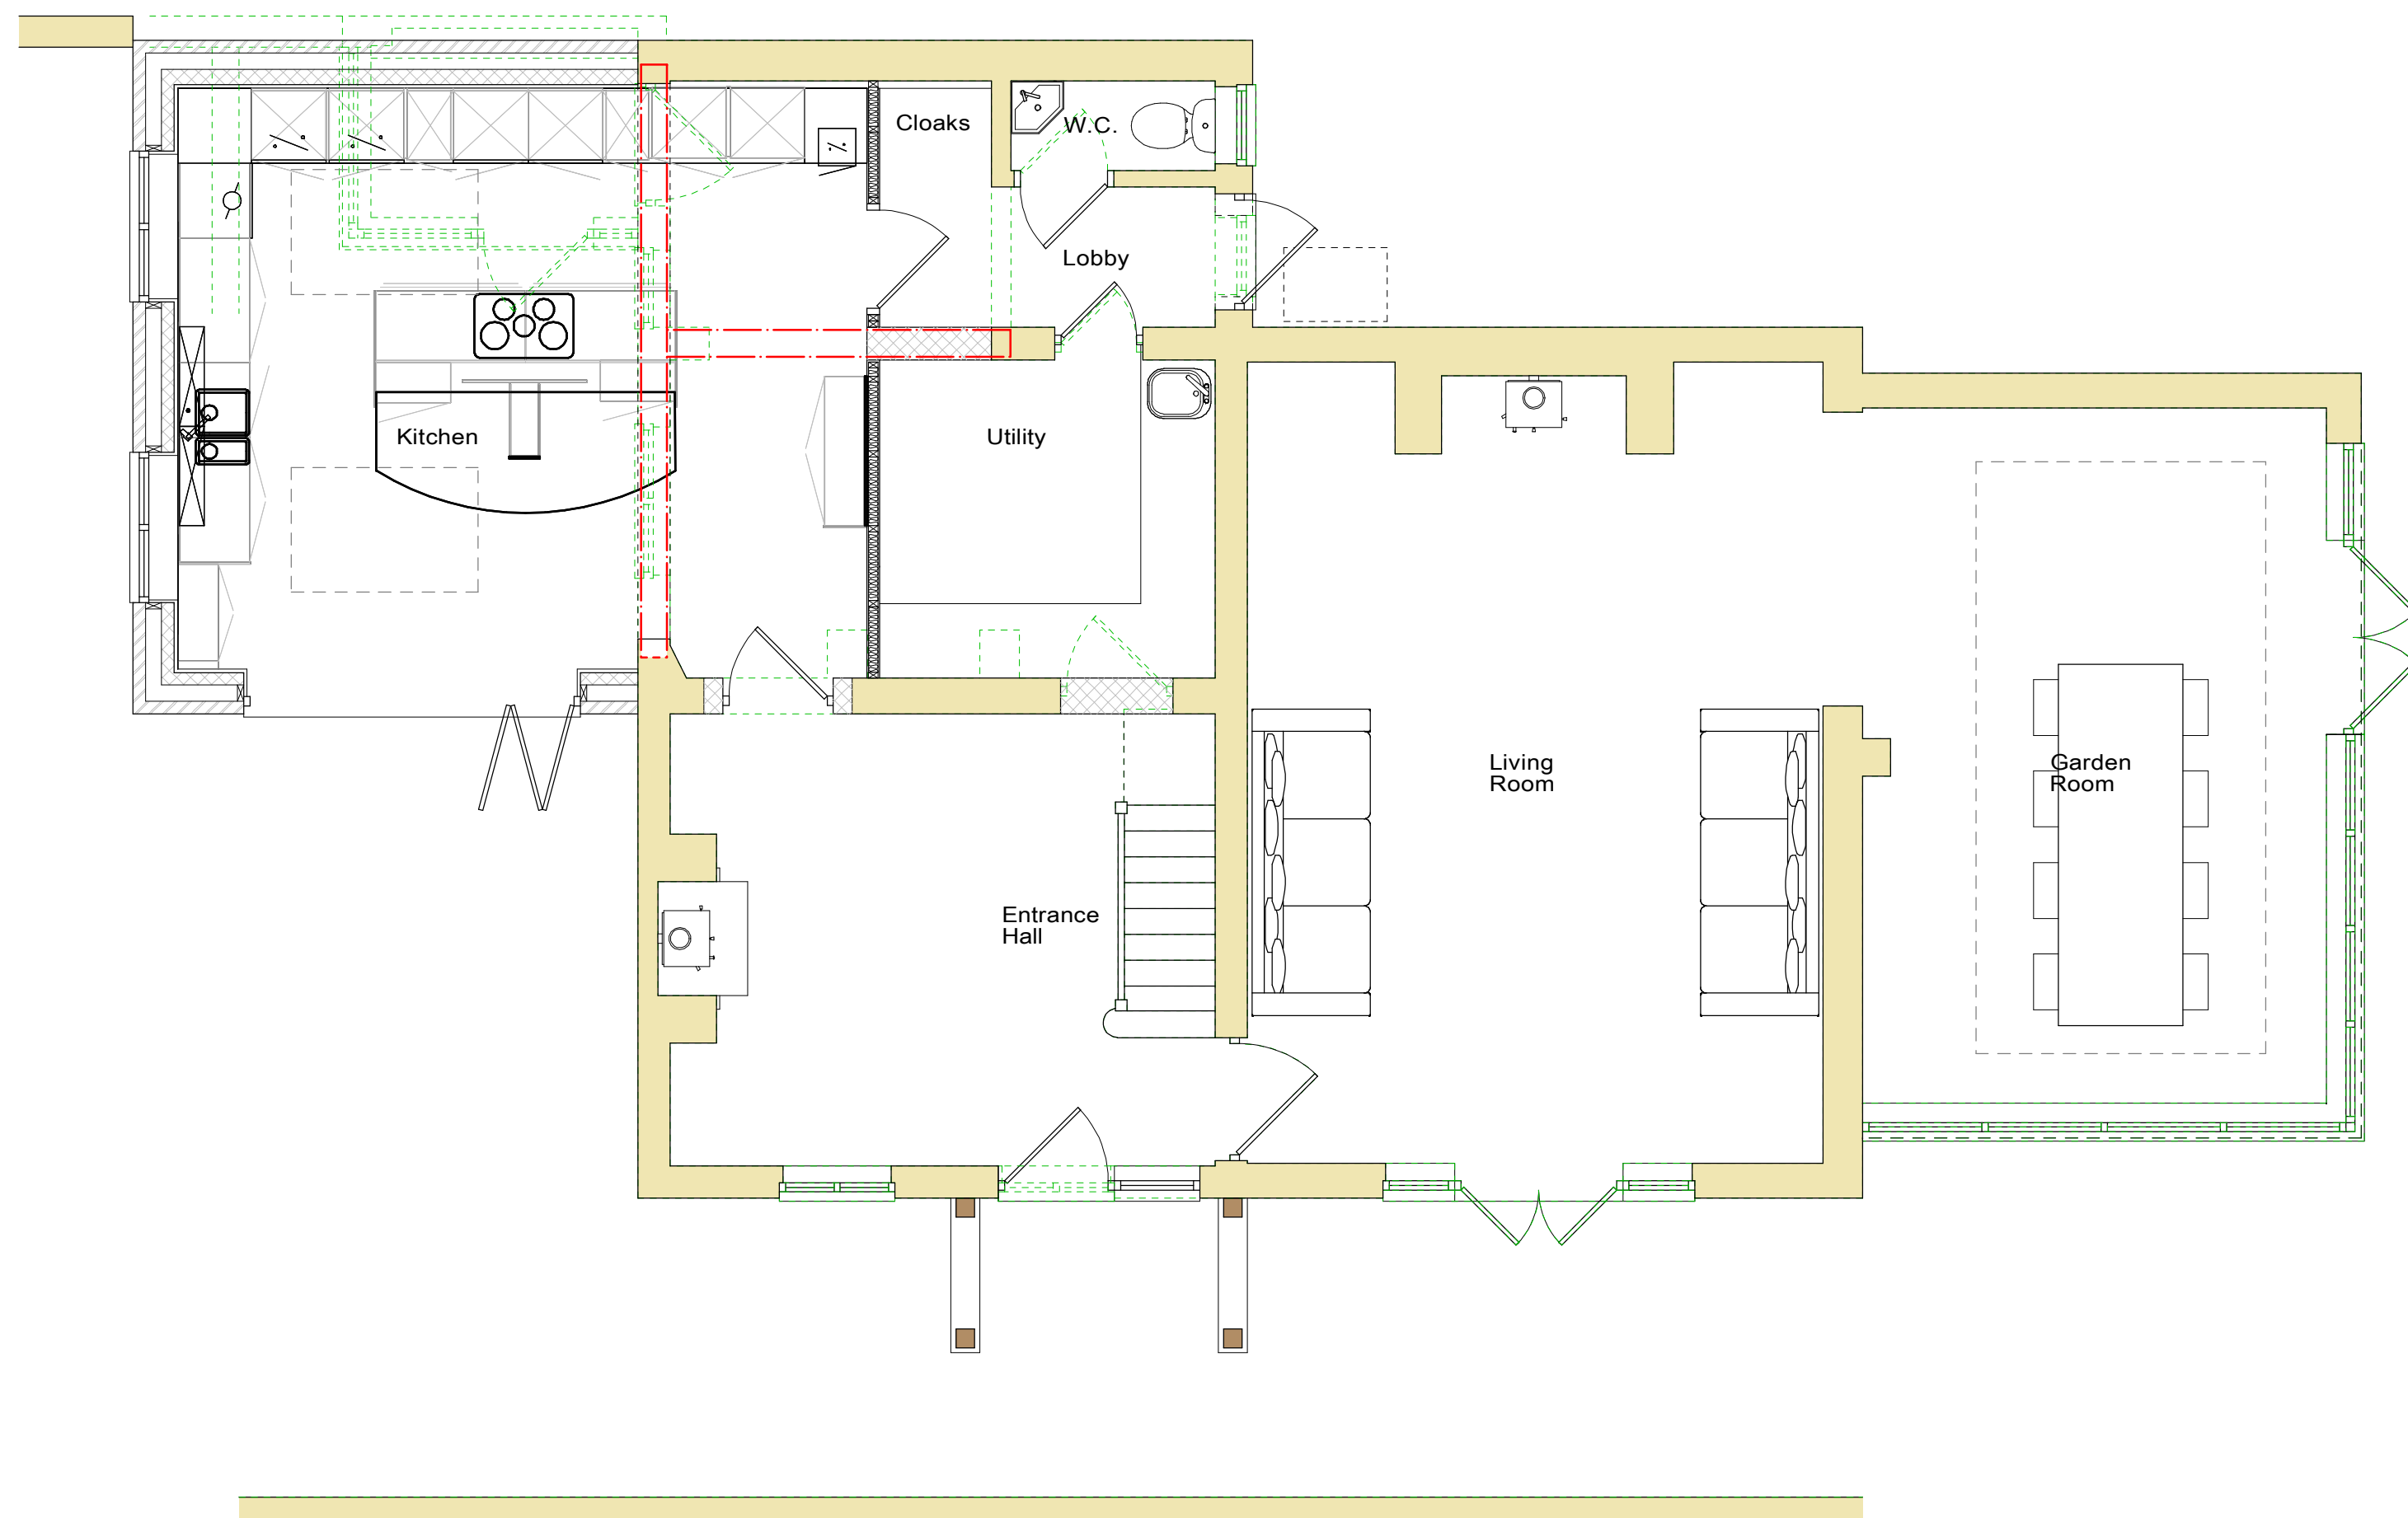

1 PROPOSED GROUND FLOOR PLAN 1 : 50

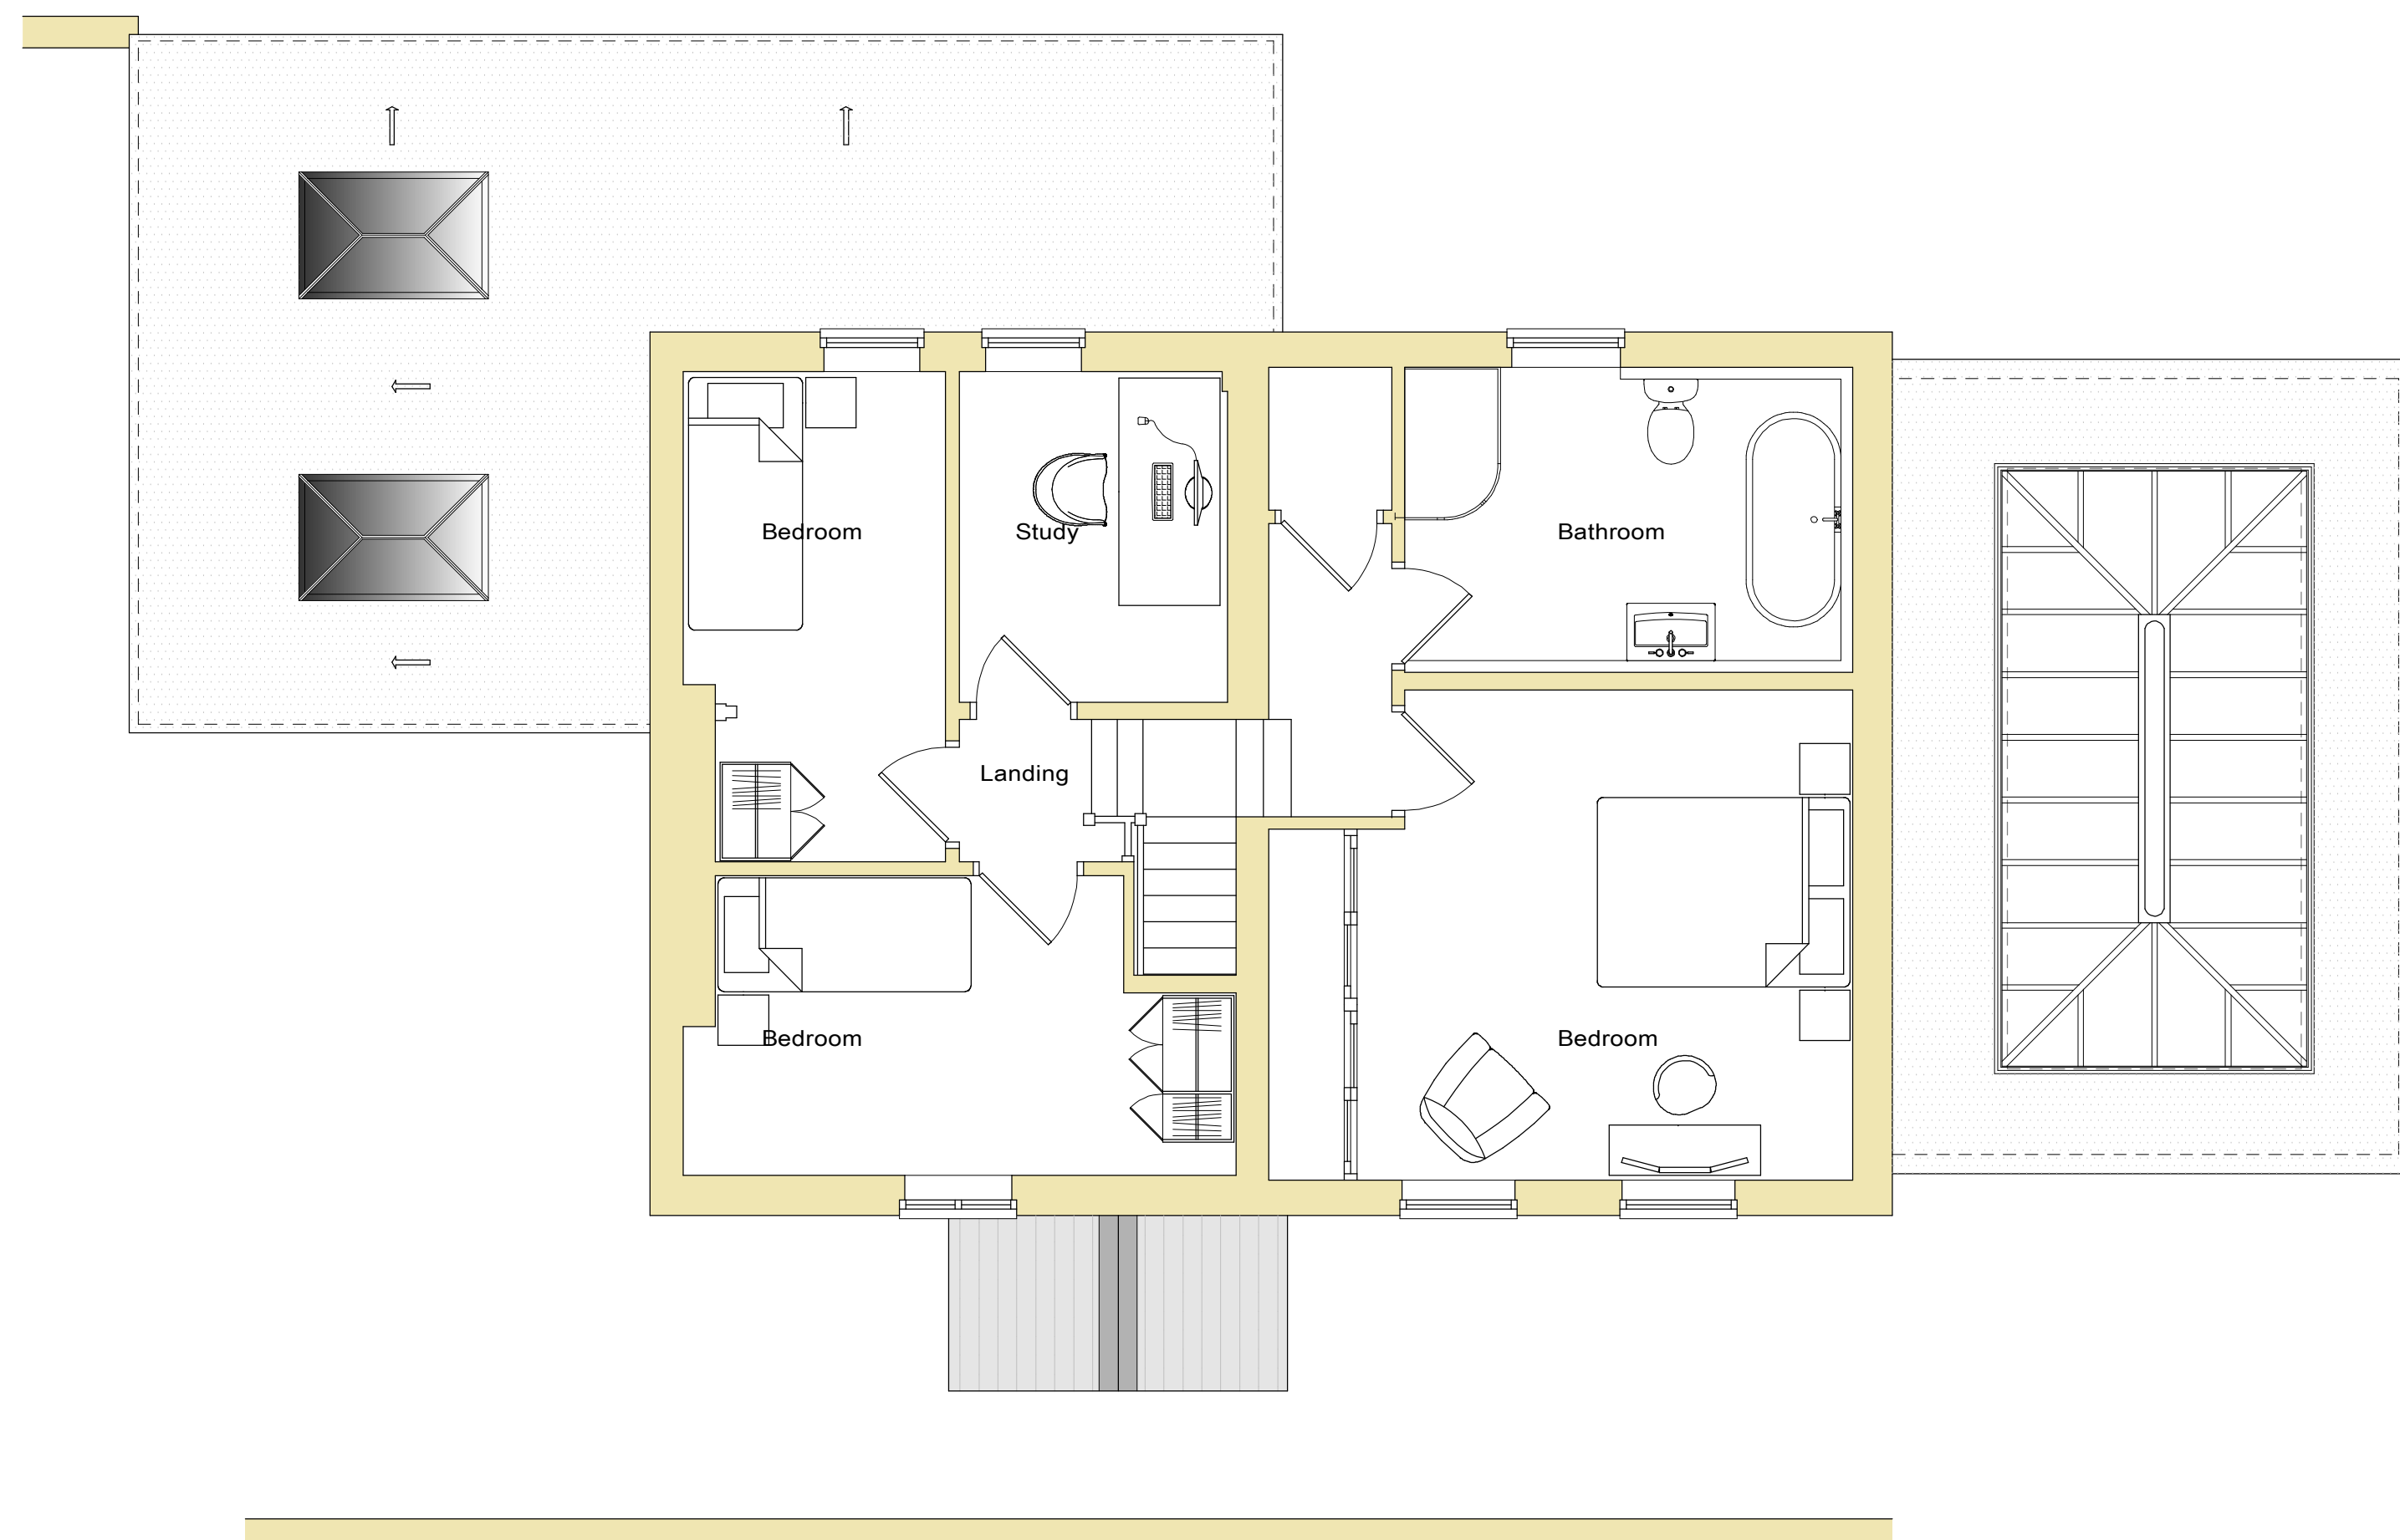 

2 PROPOSED FIRST FLOOR PLAN 1 : 50

 

NOTES:
All drawings and specifications contained in this document are the copyright of ARH Architectural Design.
All dimensions must be checked on site and not scaled from the drawings.
All discrepancies must be notified to the Agent immediately.

KEY :
- - - - - INDICATES THE EXISTING PLAN

Rev	Date	Revisions
A	21.02.2023	UPDATED TO SUIT CLIENT COMMENTS
Drawn by :	Date :	
A.R. HEWITT	JANUARY 2022	

ARH Architectural Design
206 Liverpool Road,
Whitchurch,
Shropshire,
SY13 1UT

Tel: 07891 147512
e-mail
arharchitecturaldesign@gmail.com

ARH Architectural Design is the trading name of Saury Hewitt & Associates Ltd.
Company Registered in England and Wales No: 1238458
© copyright This drawing must not be reproduced without first obtaining written permission

Client :
Mr and Mrs I. Boam

Job Title :
PROPOSED EXTENSION AND ALTERATIONS AT
WHITEGATES COTTAGE
FENNS BANK
WHITCHURCH
SY13 3NZ

Drawing Title :
PROPOSED PLANS AND ELEVATIONS

Dwg No :
SHA111/03

Scale :
As Shown @ A1

Rev :
A