

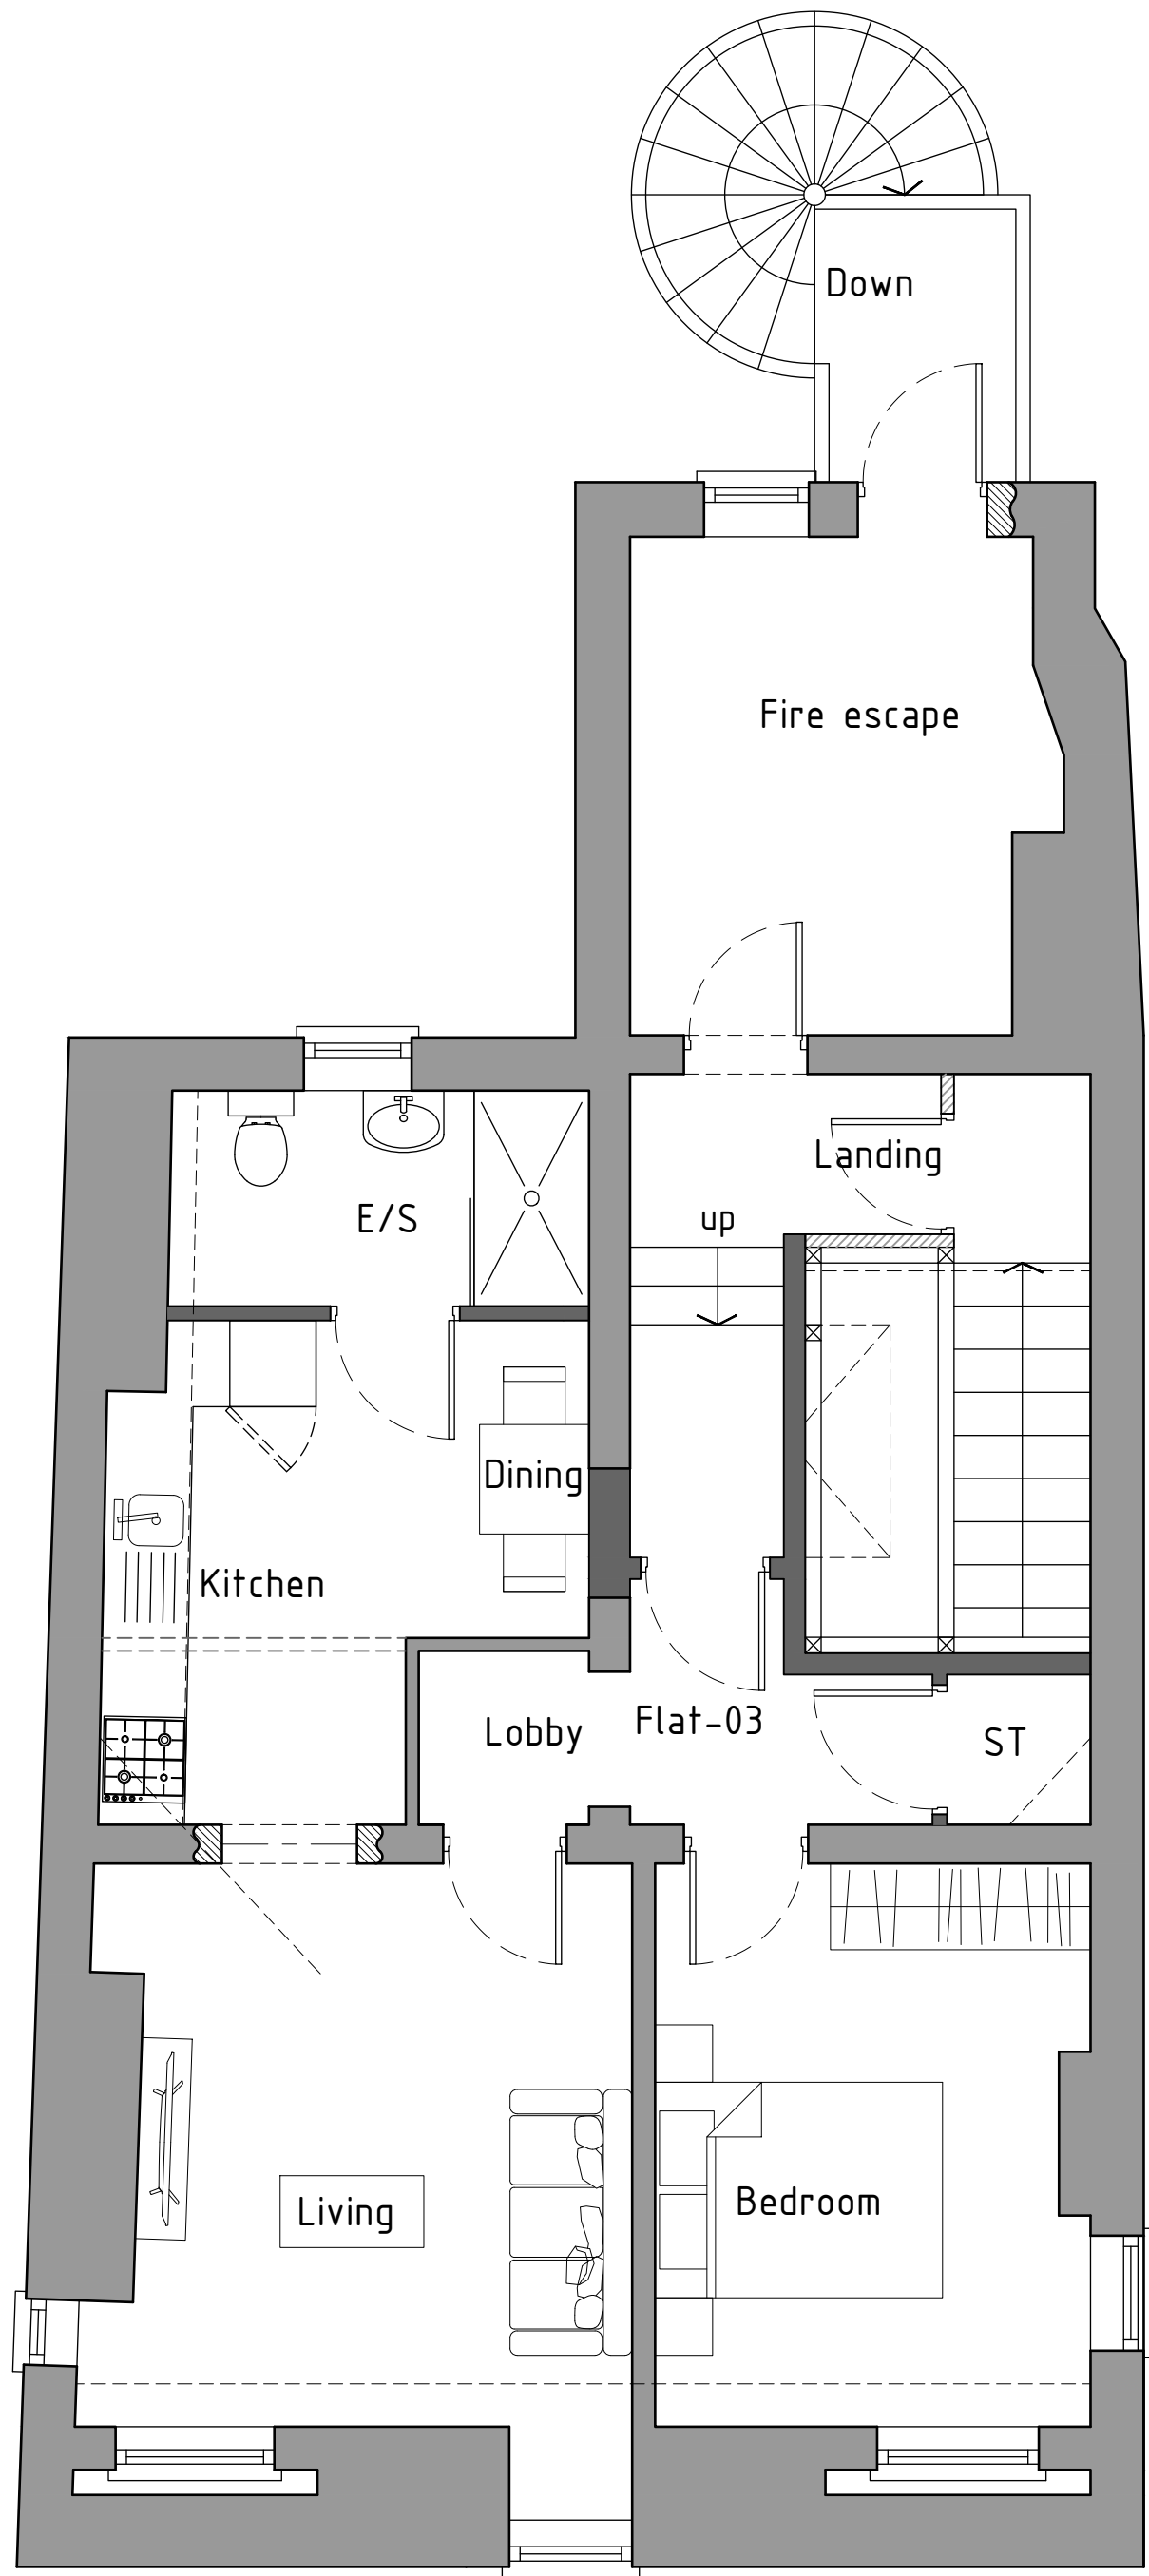
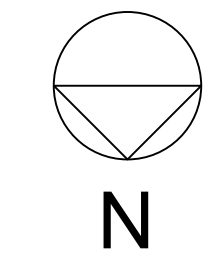


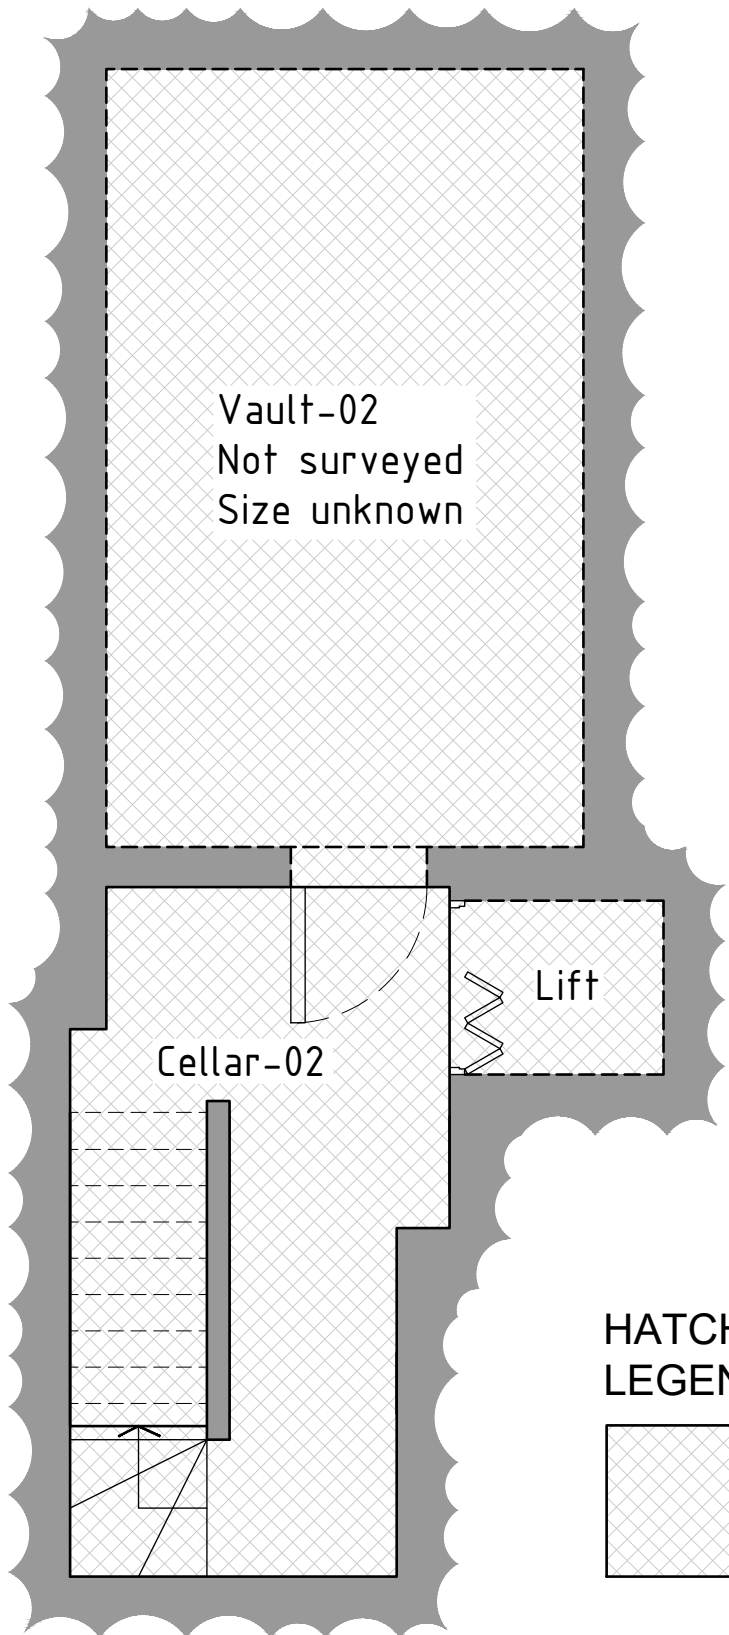


Third floor plan 1:50

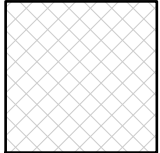


HATCH
LEGEND

 Area not used as
part of proposals
(cross hatched)

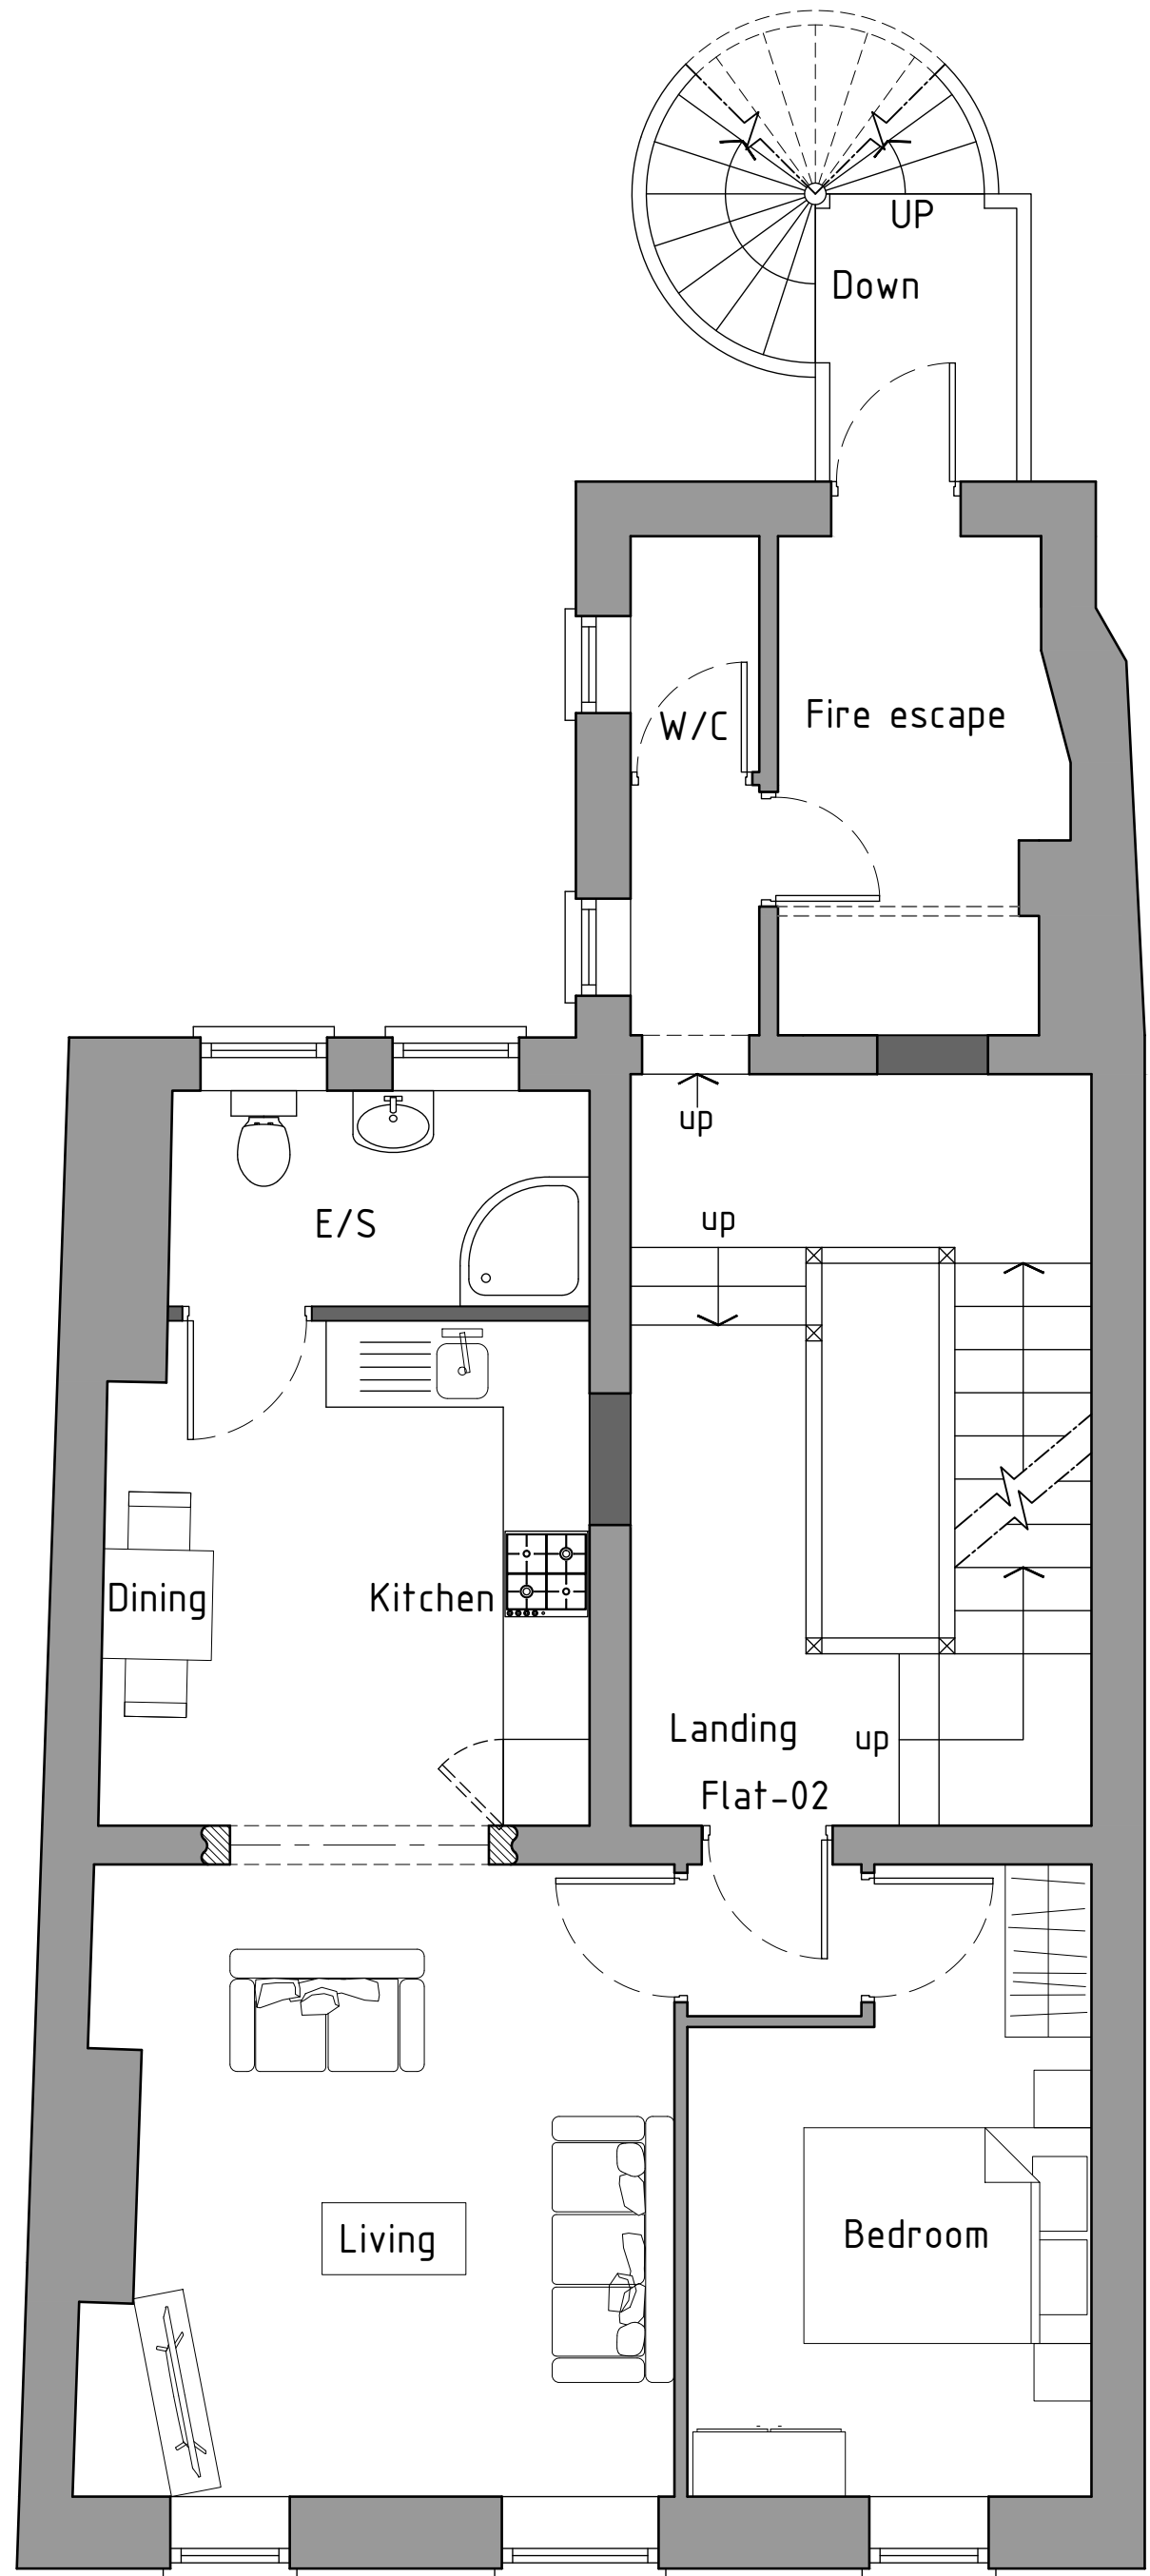

Second floor plan 1:50

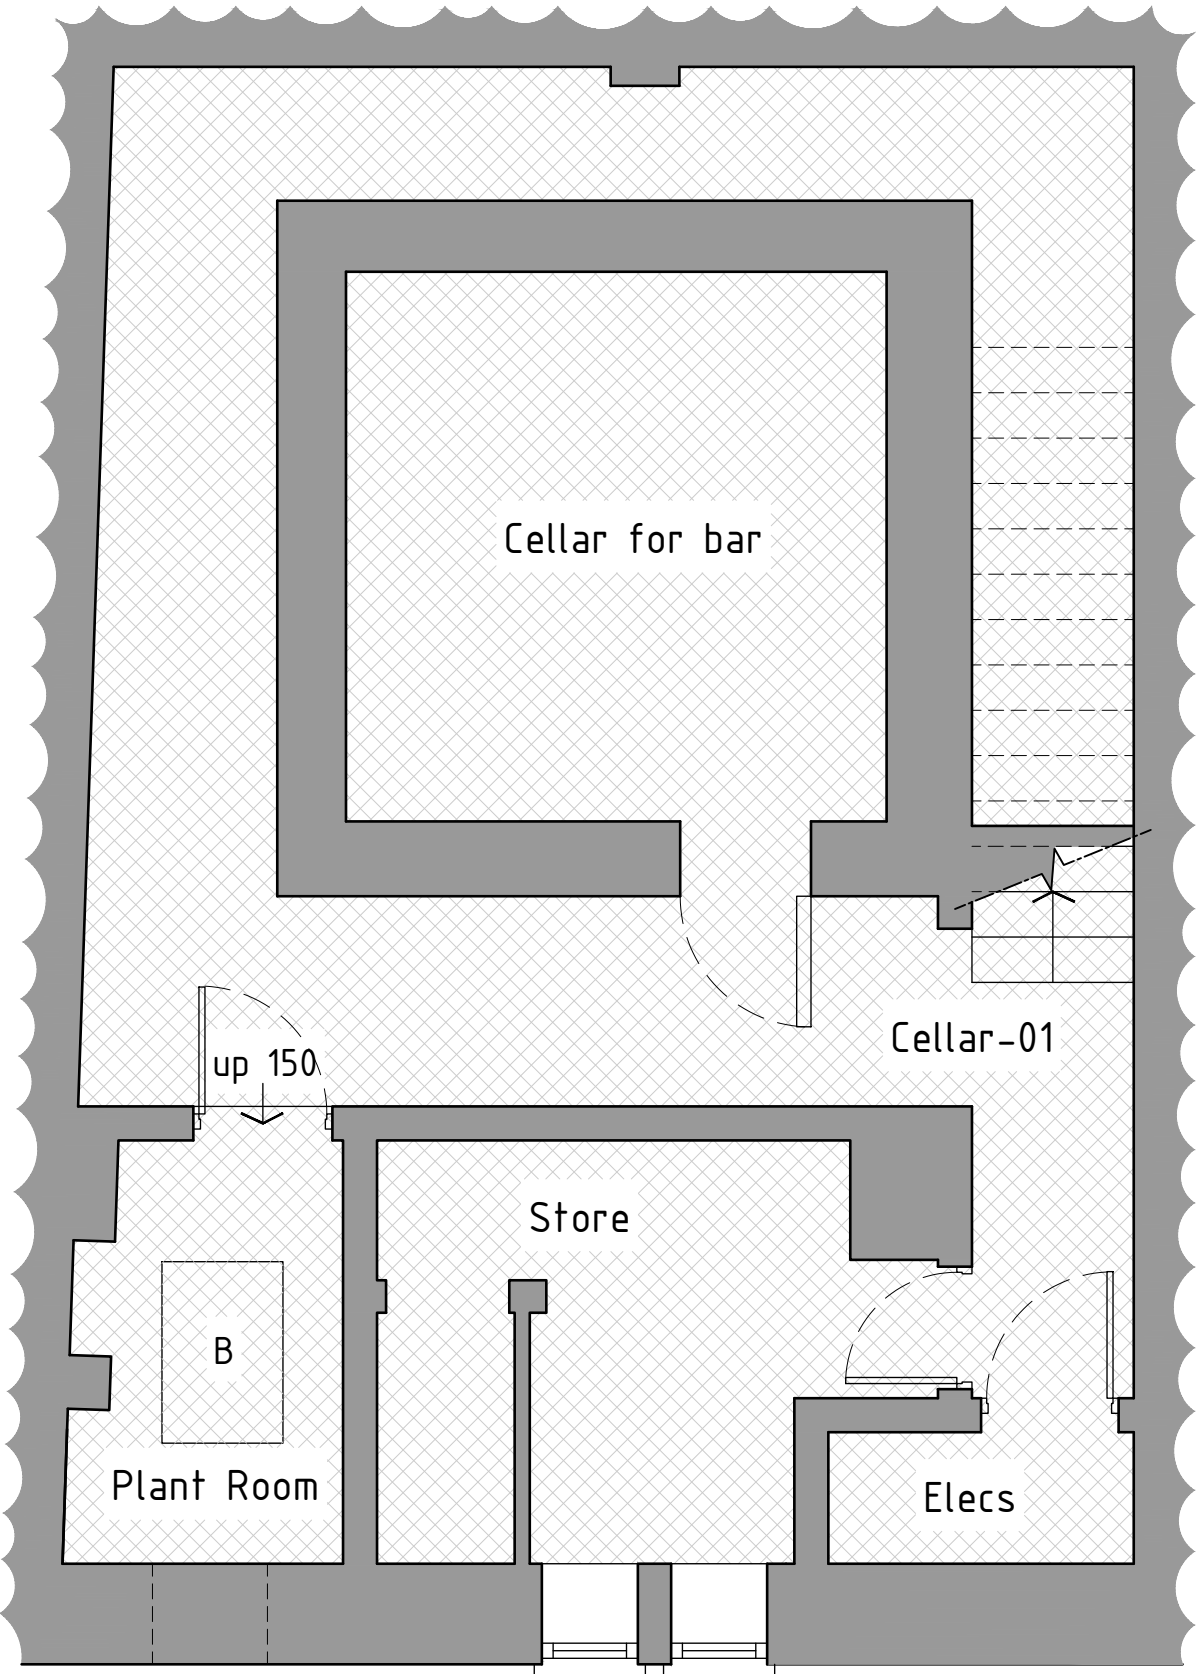

Cellar plan 1:50

Proposed-02

 HDS Architectural Services, The Foundry, 15 York Street, Wrexham LL13 8LW Tel (01978) 345250 www.hdsarchitectural.co.uk	
Project; 33 High Street, Wrexham, LL13 8HY	
Title; 06-Proposed Second, Third and Cellar Floor Plans	Scale (A1); 1:50
Dwg No; HS/PD/06.1	Date; 05.07.23
Revision; Rev-A Second and Third floor arrangement amended 01.11.23 Rev-B Second and Third floor amended 14.11.23 Rev-C Escape stairs added, lobby removed 15.12.23	