


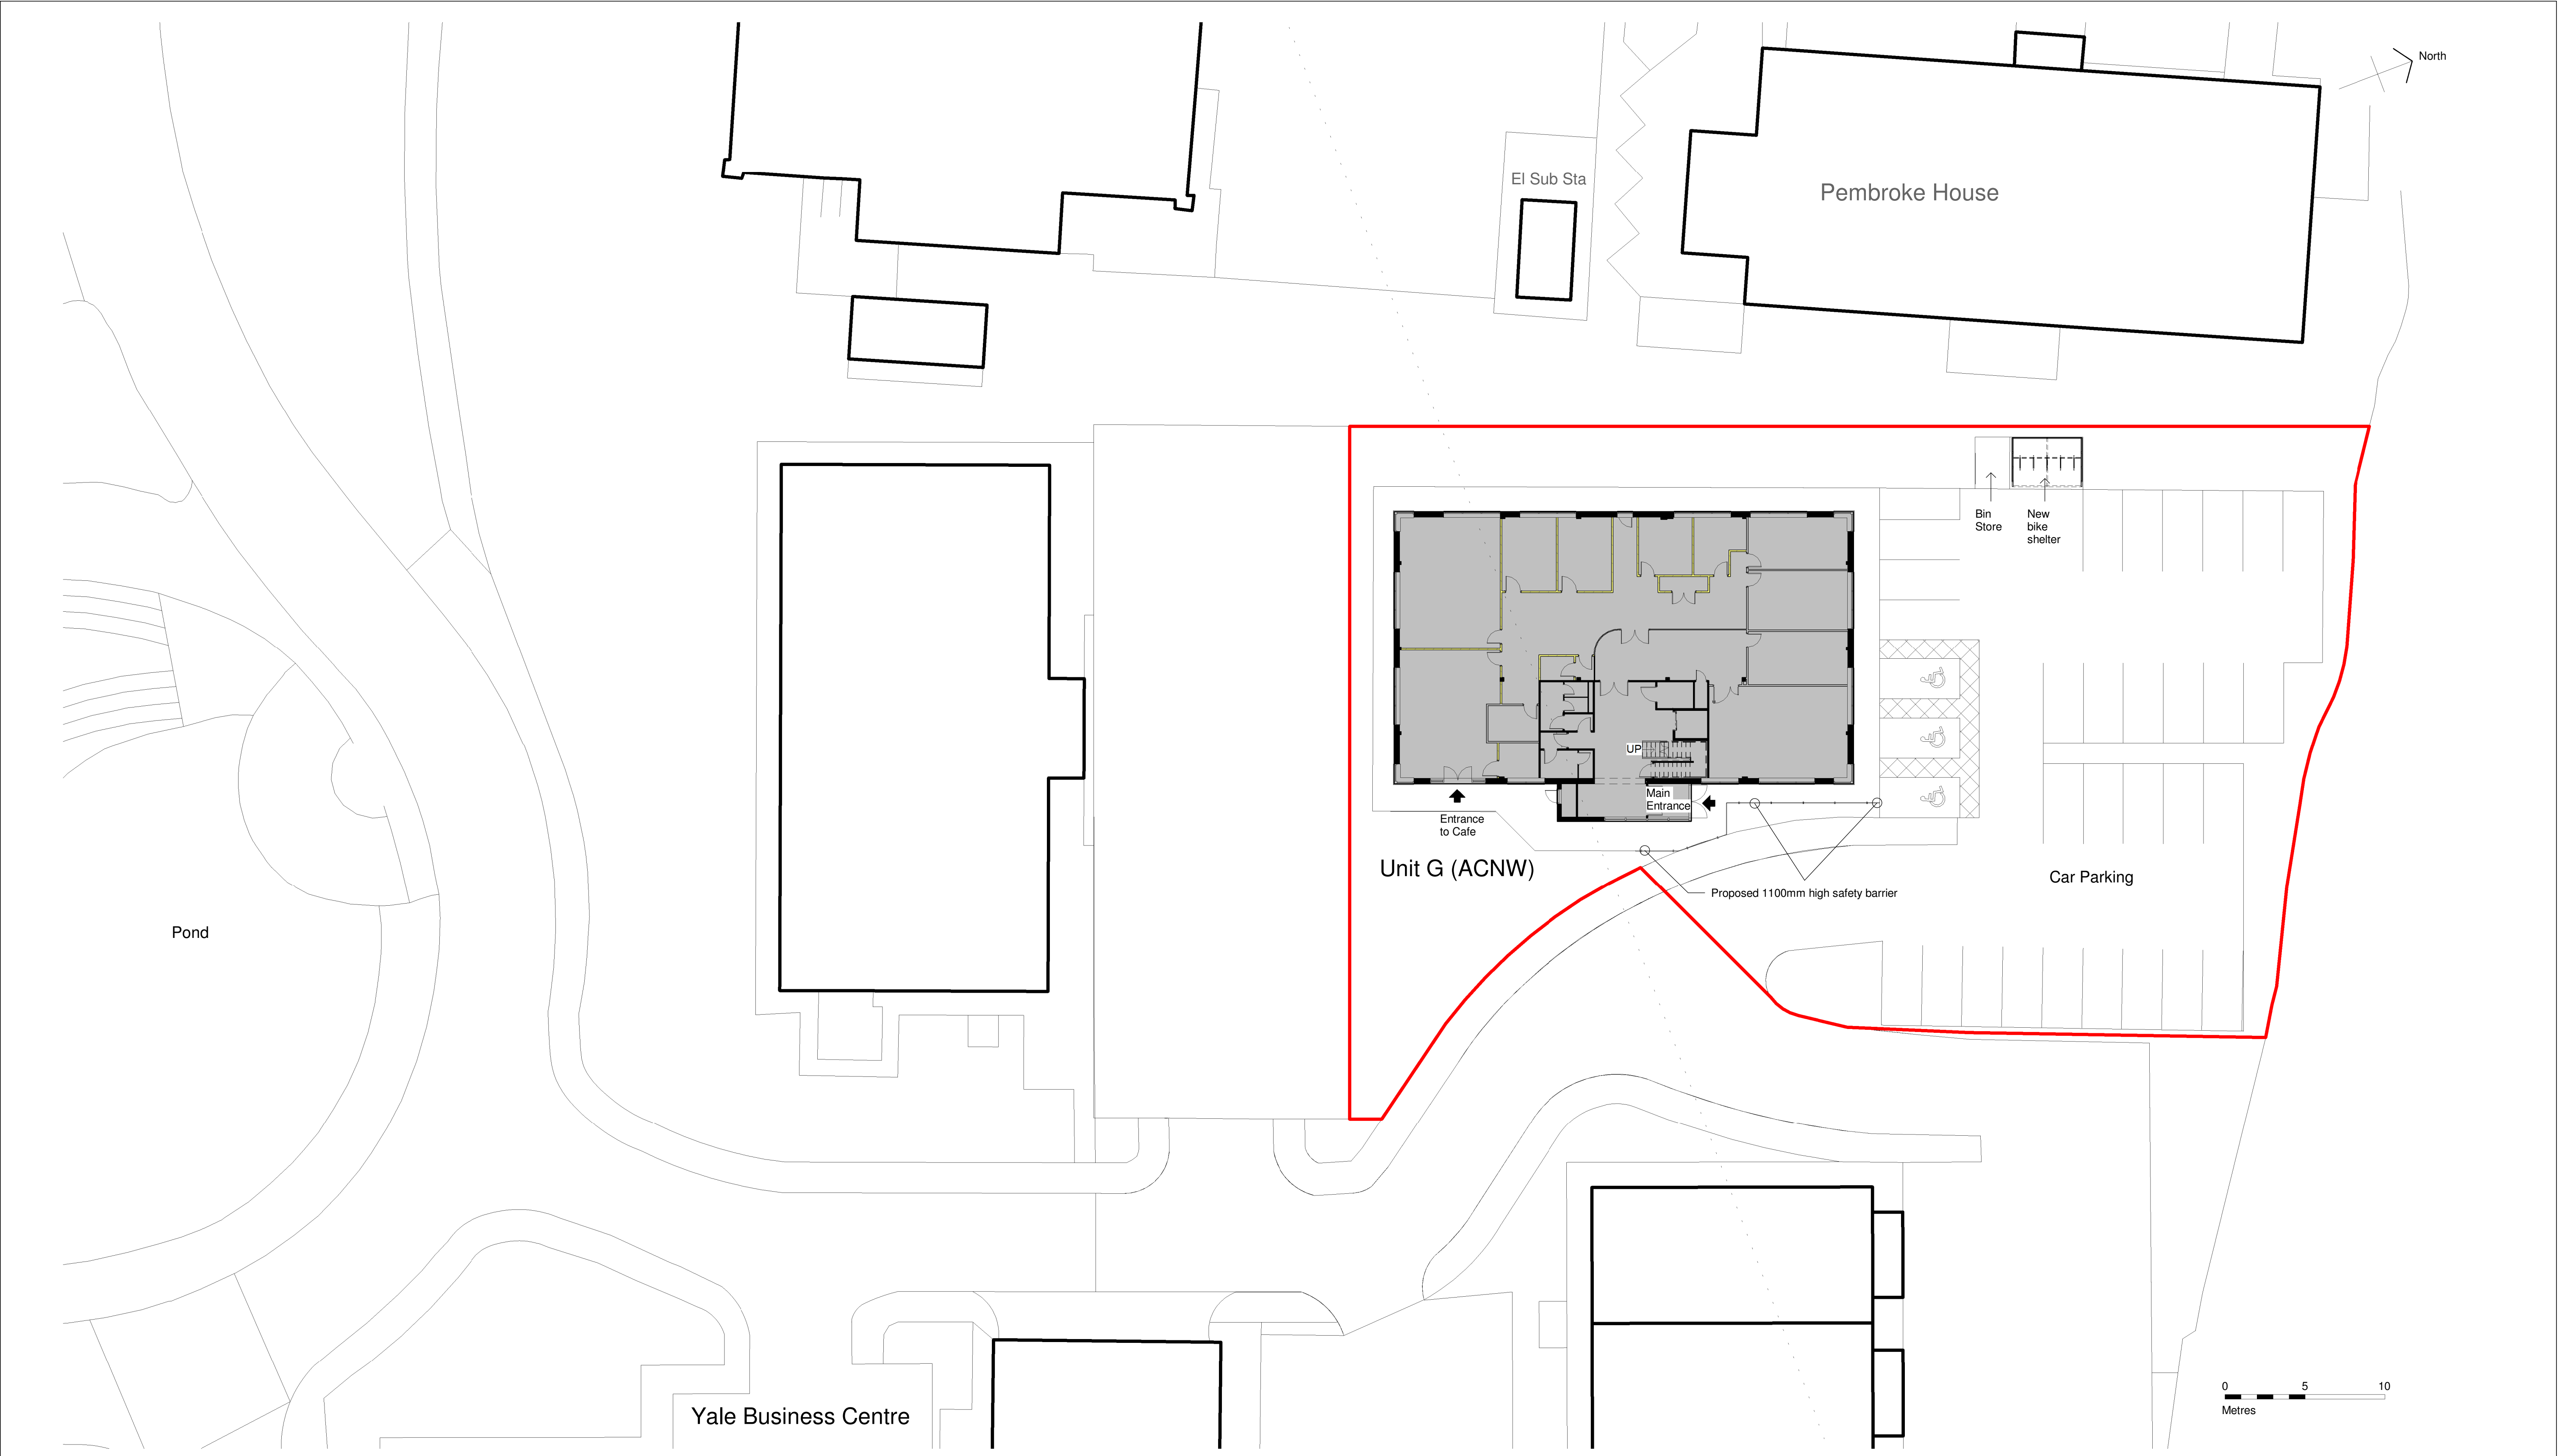

© Mistral Building Solutions Ltd. APPROVAL MISTRAL ARCHITECTS & SURVEYORS ☐ Architecture ☐ Surveying ☐ Project Management The Old Telephone Exchange, Brassknocker Street, Magor NP26 3EG T. 01633 880666 F. 01633 881004 e.mail: info@mistralbuilding.co.uk web: www.mistralbuilding.co.uk				Aspris College North Wales, Unit G, Yale Business Village, Ellice Way, Wrexham LL13 7YL	Project number1441						
					DateJanuary 2023						
										Drawn byTF	
										Checked byAQ	
										006	
										Scale1 : 200	
	No.	Description	Date	Proposed Site Plan							
	A	Proposed 1100mm high safety barrier added	10/08/23								