





Site Plan 1:500

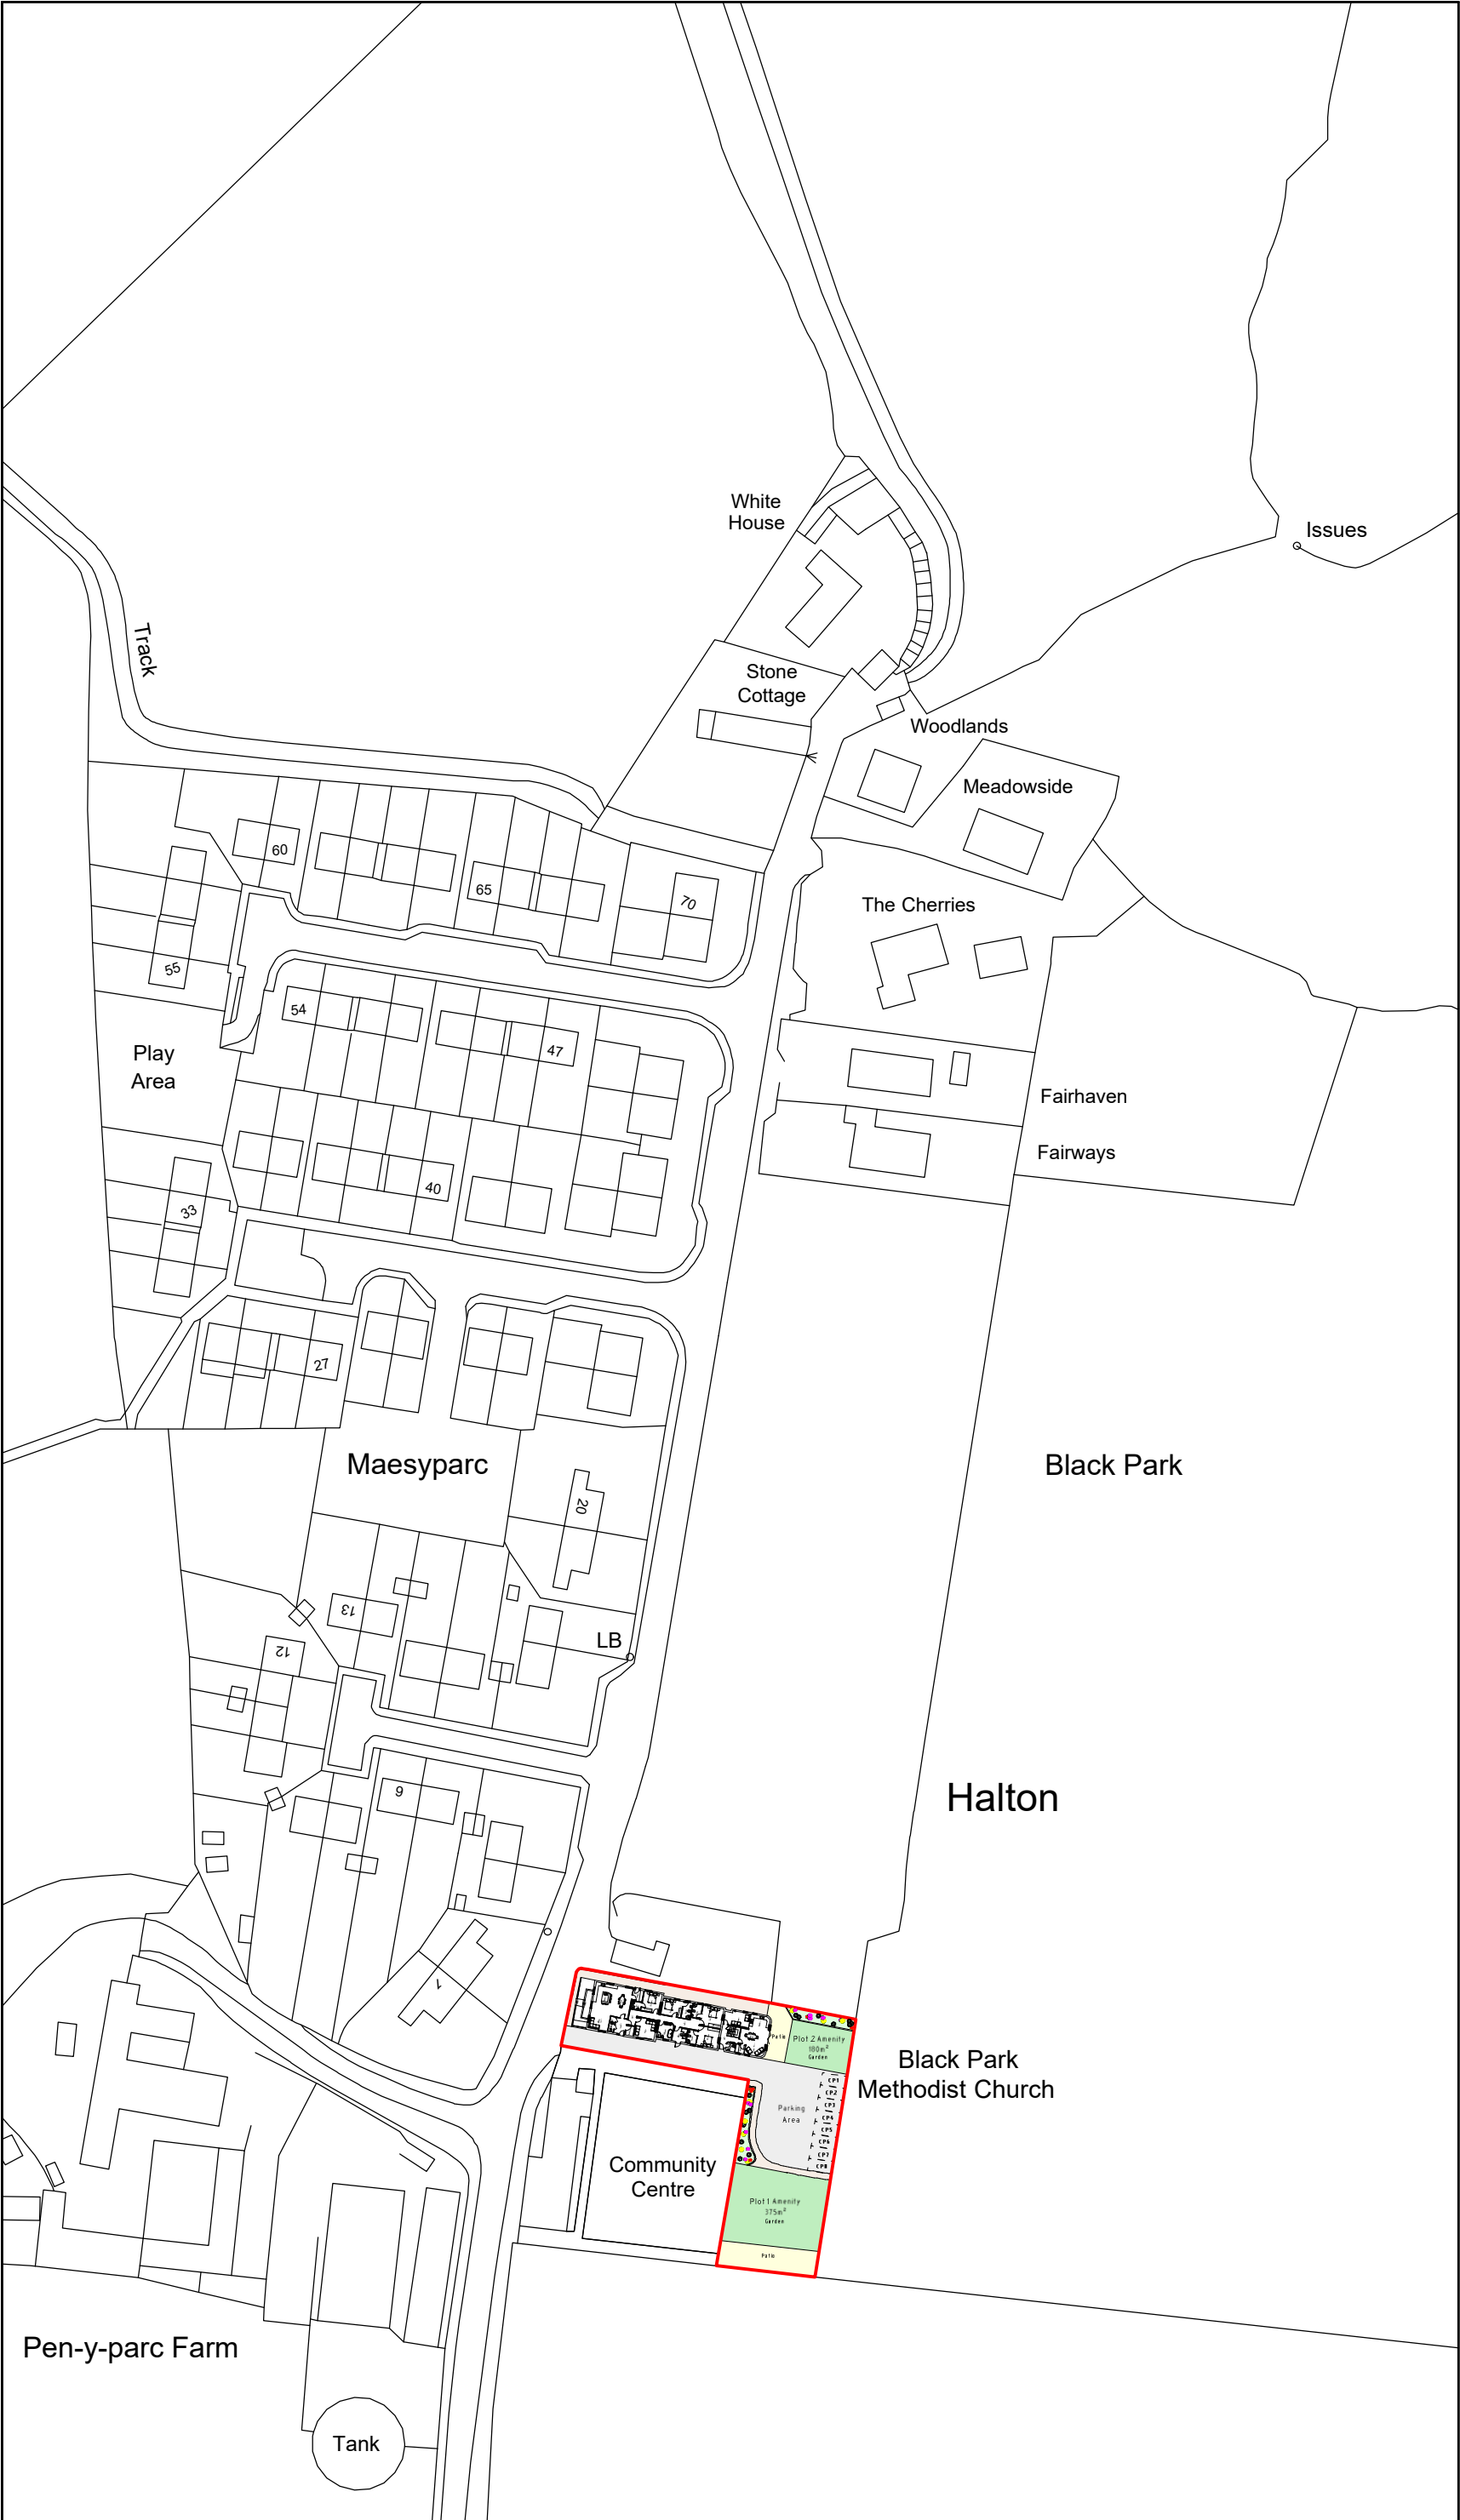

Location Plan 1:1250

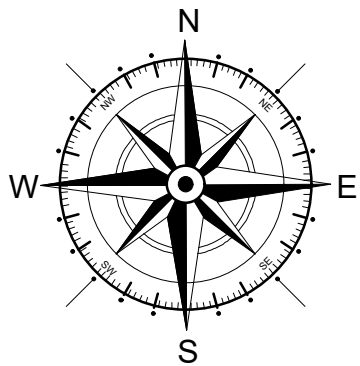

Key	
	Surrounding Buildings
	Application Site

A	04/23	Landscape layout	E.M.J
Rev	Date	Detail	Initial

Project: Proposed Alterations to, Black Park Chapel Trust, Black Park, Halton, Chirk, LL14 5BB	
Title: Site & Location Plan	Scale: (A2) 1:500 & 1:1250

Drawn By: E.M.Jackson	Date: April 2023
Drawing No: D140/003	Sheet: 1 of 1



Office 3K4,
Redwither Business Tower,
Wrexham. LL13 9XT
Tel: 01978 356500
www.blueprintarchitectural.com
© copyright all rights reserved