



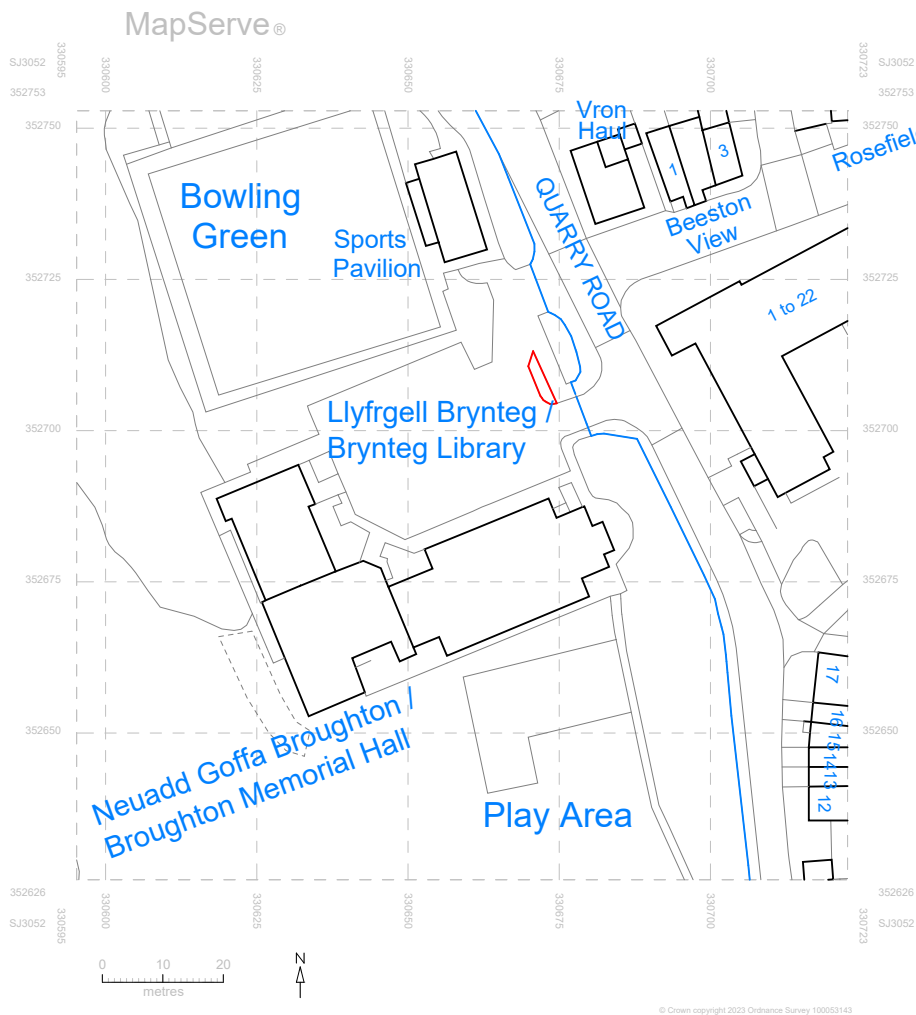

CLIENT:	Broughton Community Council	© Copyright Diogel Architecture. All dimensions to be checked and verified on site. This drawing is to be read in conjunction with all other relevant drawings and specifications. Any discrepancies in the drawings are to be reported immediately to Diogel Architecture. This drawing is not to be used for construction or sales purposes unless marked 'issued for construction'. Dimensions and area schedules are subject to change. DIOGEL Your Home, Your Safe Place, Your World adam@diogelarchitecture.co.uk / +44 (0)1248 800 321	REV	DESCRIPTION	DATE	Broughton Community Council		REVISION
						LL11 6AB		
						Location Plan		
						SCALE: 1 : 1250		
						DRAWN: BA		JOB / DRAWING No.
								1134-02-01-01

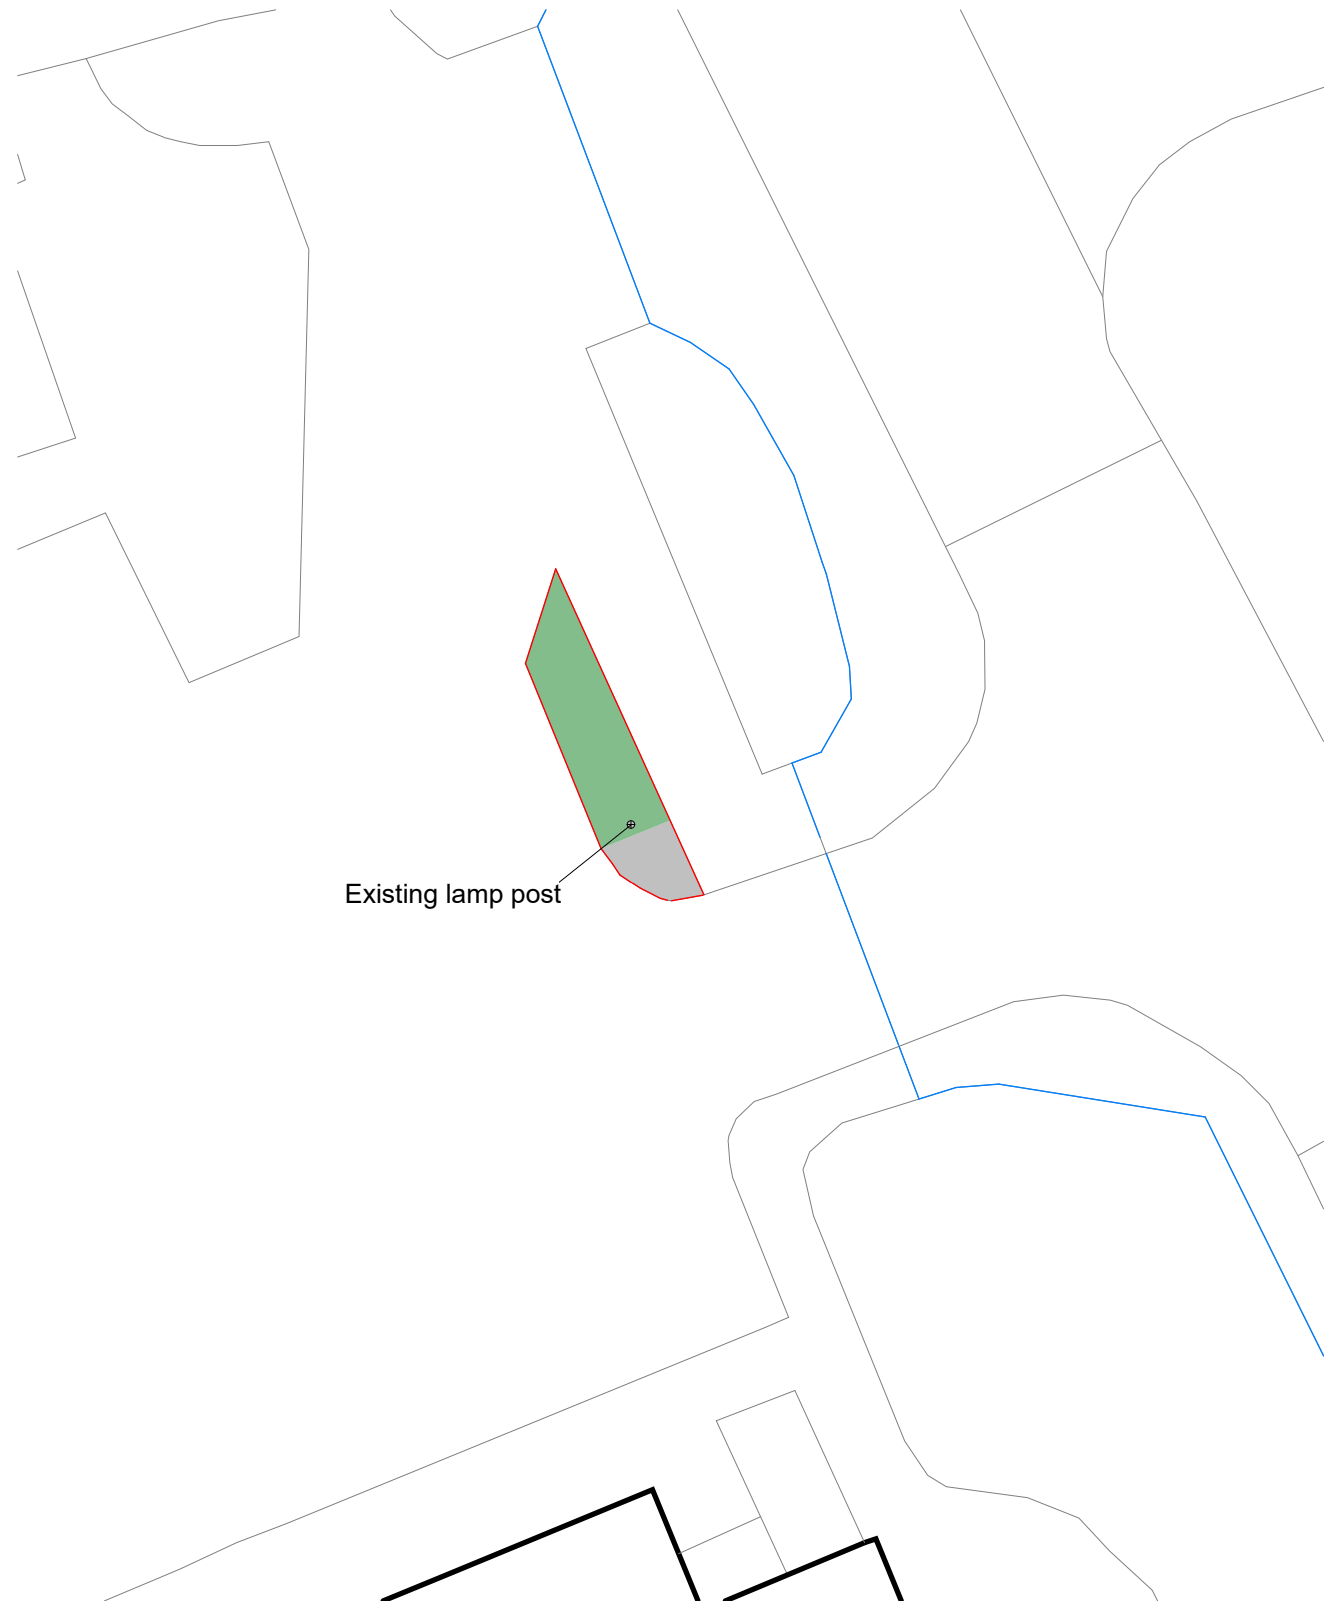

Existing lamp post

1 Existing
1 : 200



Proposed three 6m tall flag poles with
1.6 sqm Sewn Union Jack Flag, 1.6
sqm Sewn Welsh Dragon Flag and
1.6 sqm Printed Armed Forces Flag

Existing lamp post

2 Proposed
1 : 200

CLIENT:

Broughton Community Council

REV

DESCRIPTION

DATE

Broughton Community Council
LL11 6AB
Site Layout Plan

REVISION



SCALE: 1 : 200

DRAWN: BA

JOB / DRAWING No.


1134-02-02-01

© Copyright Diogel Architecture. All dimensions to be checked and verified on site. This drawing is to be read in conjunction with all other relevant drawings and specifications. Any discrepancies in the drawings are to be reported immediately to Diogel Architecture. This drawing is not to be used for construction or sales purposes unless marked 'issued for construction'.

Dimensions and area schedules are subject to change.

DIOGEL

Your Home, Your Safe Place, Your World
adam@diogelarchitecture.co.uk / +44 (0)1248 800 321

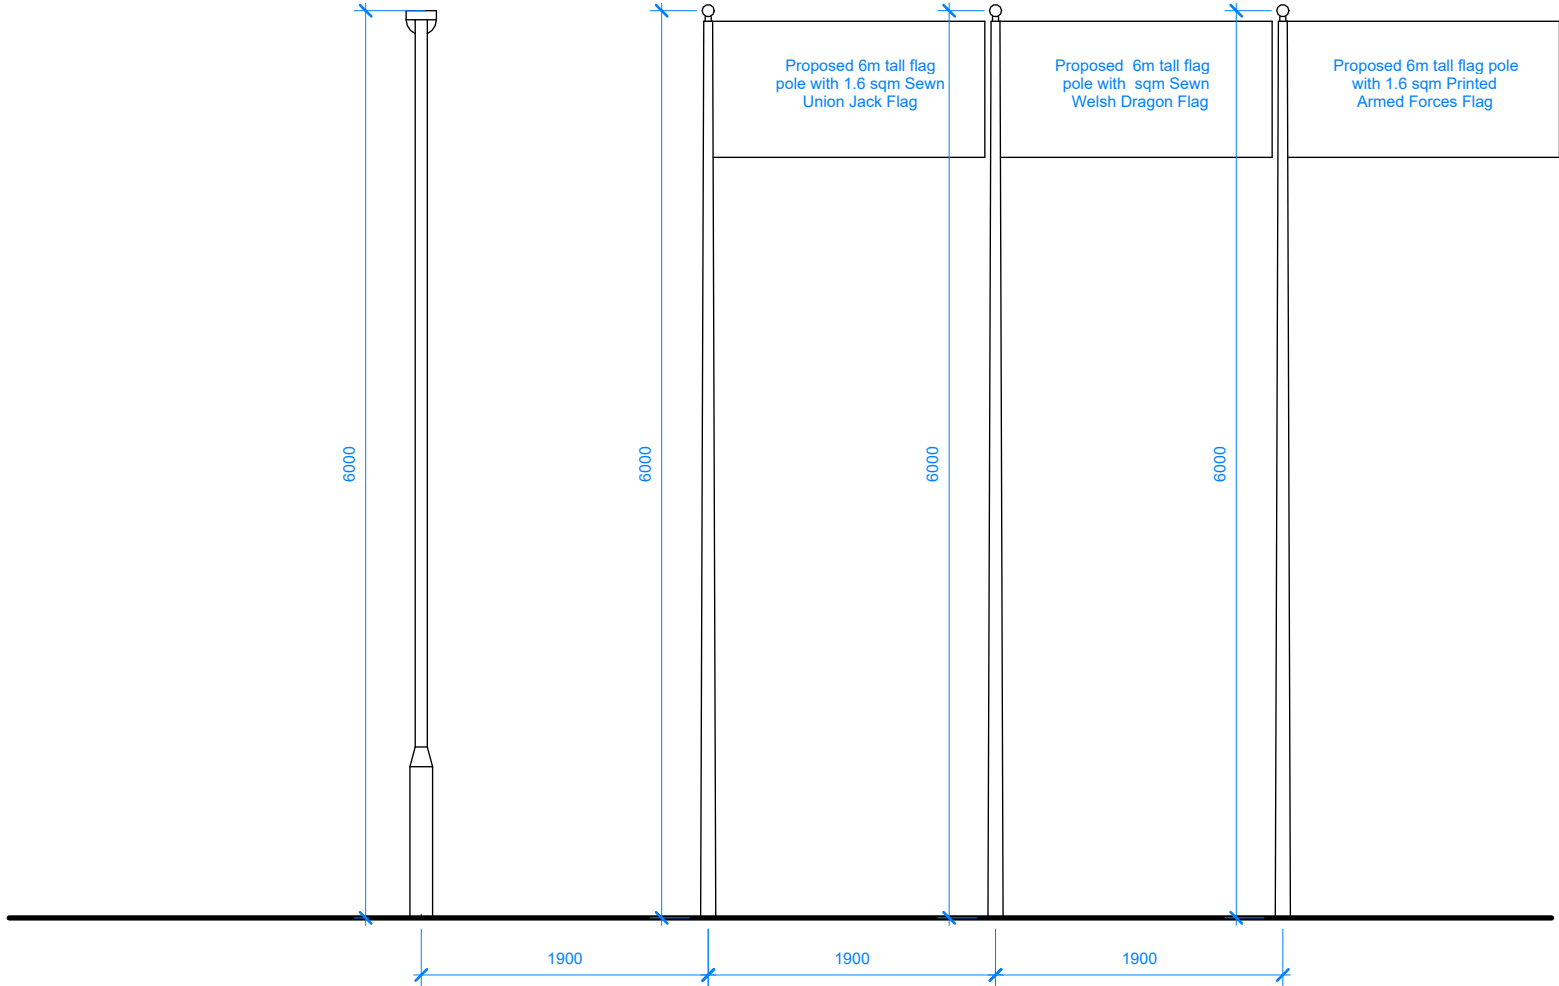

1

East Elevation
1 : 50

CLIENT: Broughton Community Council

© Copyright Diogel Architecture. All dimensions to be checked and verified on site. This drawing is to be read in conjunction with all other relevant drawings and specifications. Any discrepancies in the drawings are to be reported immediately to Diogel Architecture. This drawing is not to be used for construction or sales purposes unless marked 'issued for construction'.

Dimensions and area schedules are subject to change.

DIOGEL

Your Home, Your Safe Place, Your World

adam@diogelarchitecture.co.uk / +44 (0)1248 800 321

REV	DESCRIPTION	DATE

Broughton Community Council

LL11 6AB

Proposed Street Elevation

SCALE: 1 : 50

DRAWN: BA

REVISION

JOB / DRAWING No.

1134-02-04-01