


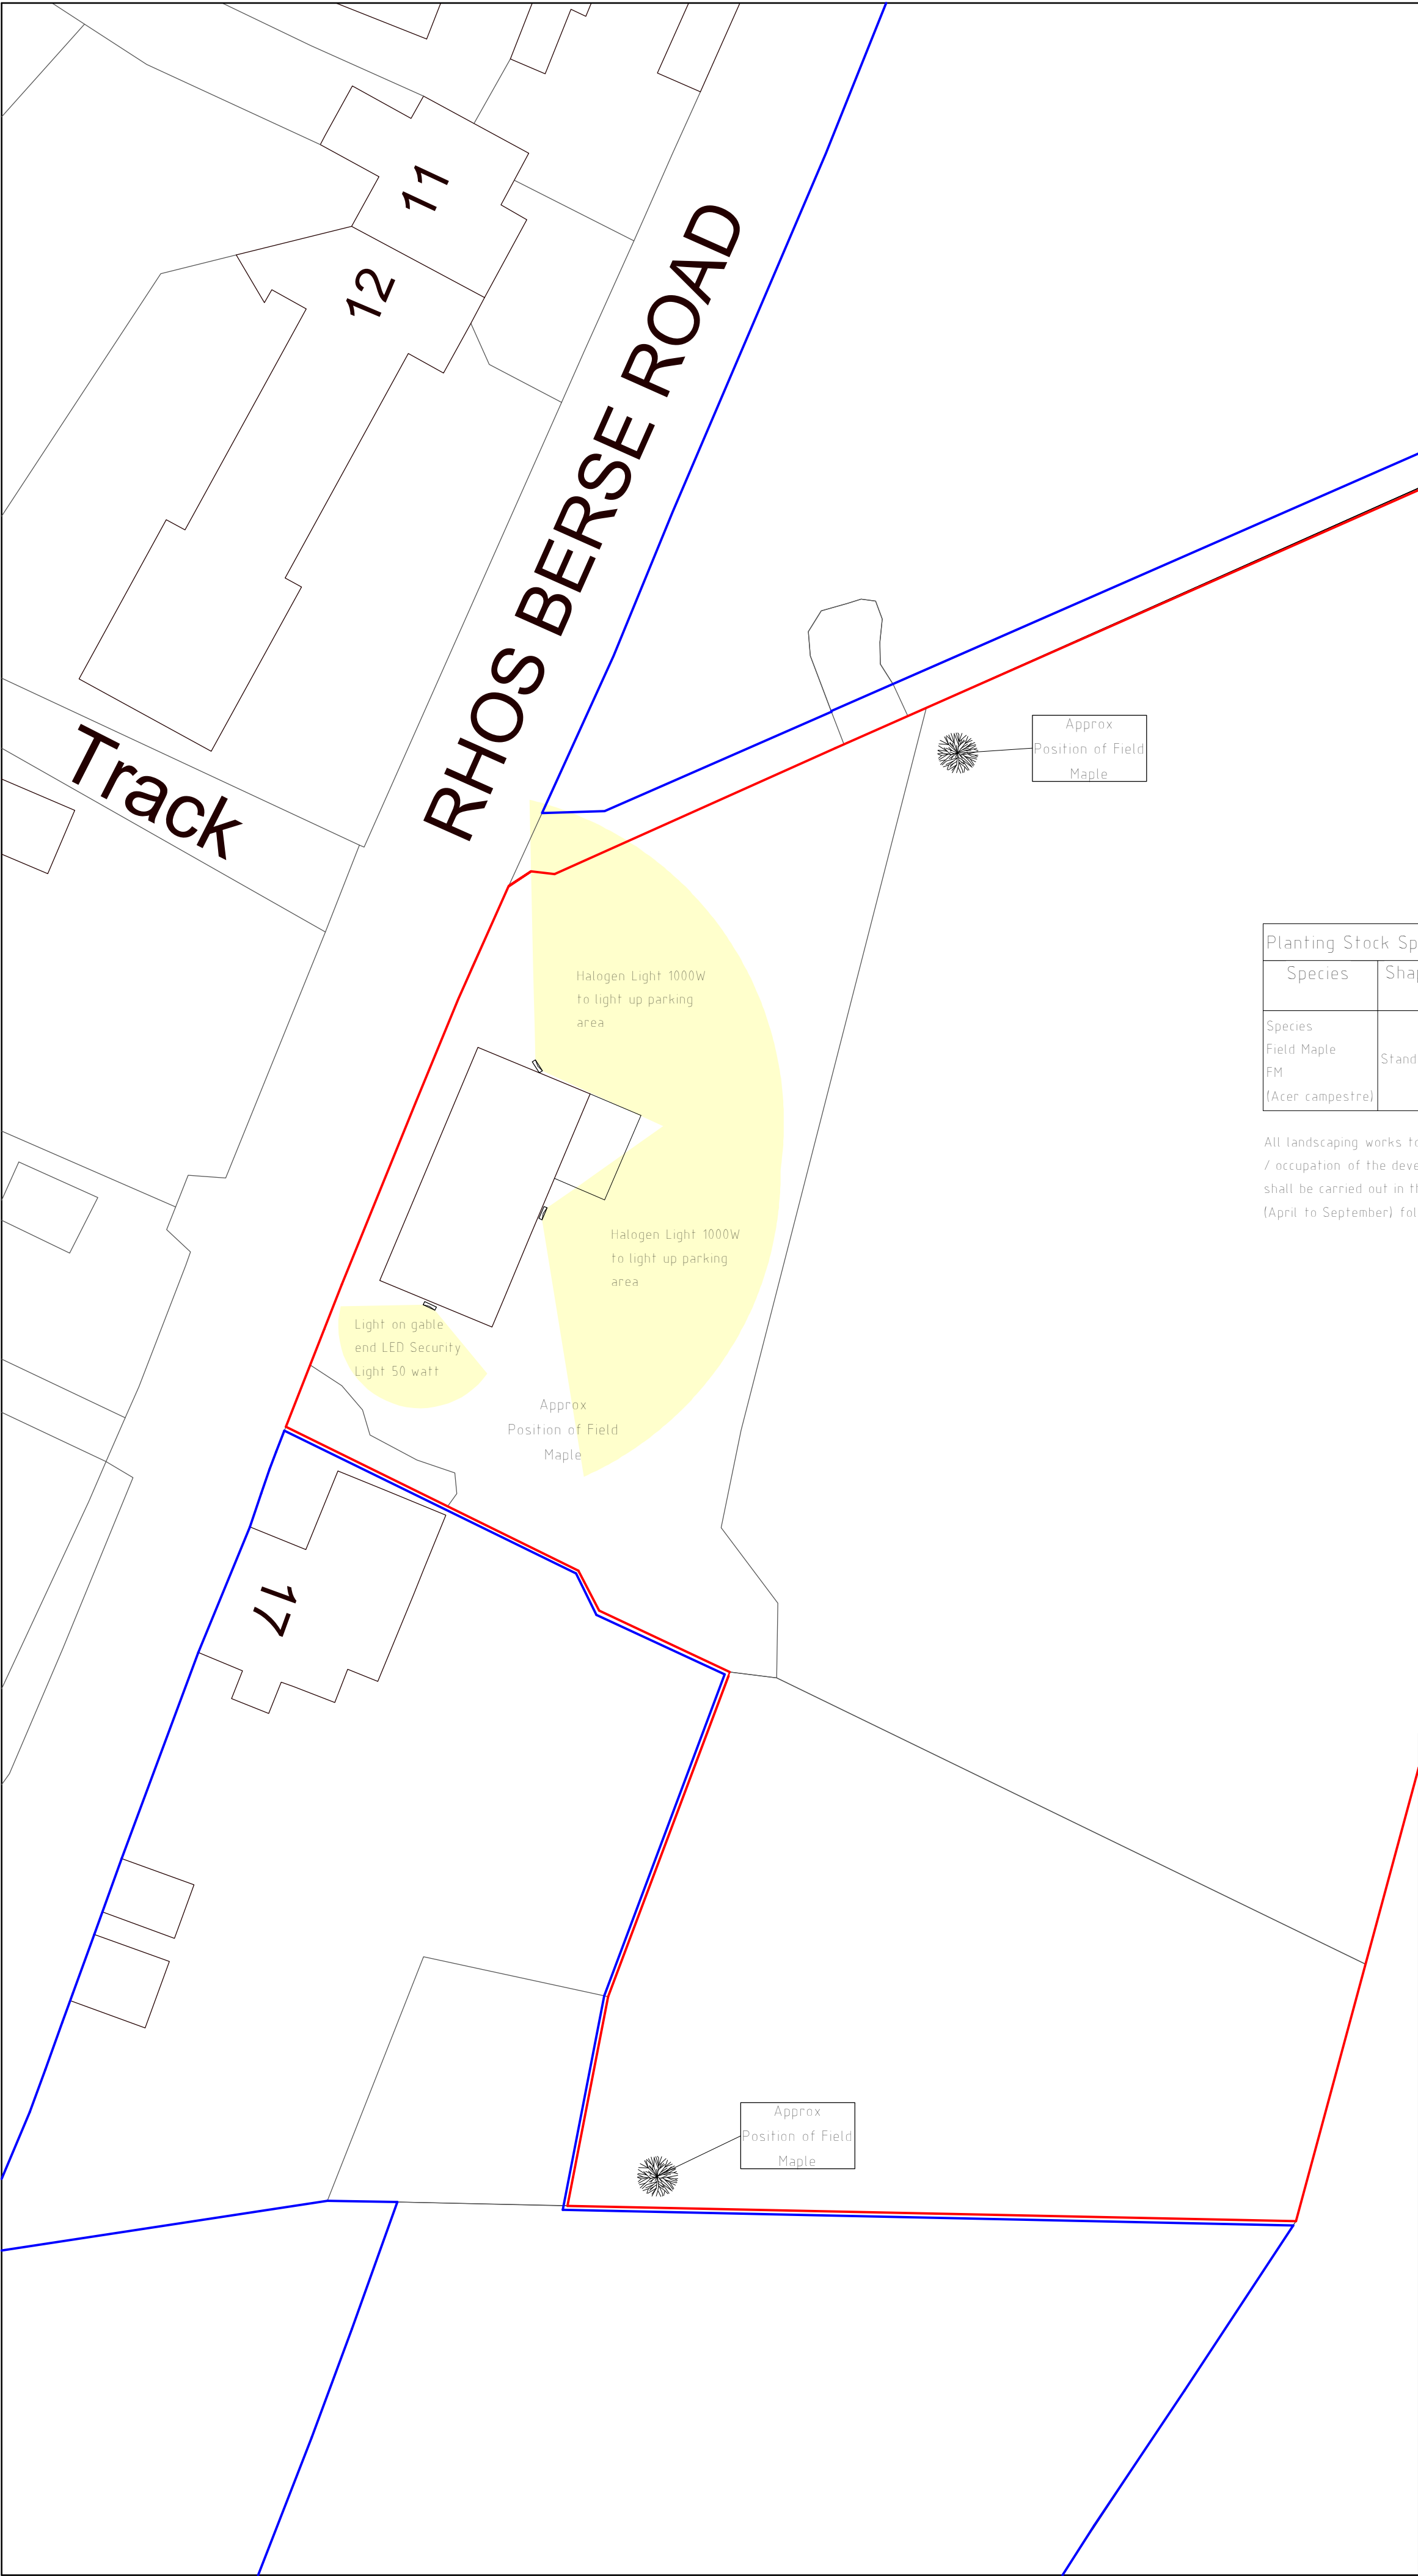

Site Plan 1:250

Planting Stock Specification					
Species	Shape	Stem Girth @ 1m	Height	Container Volume	Production Method
Species Field Maple FM (Acer campestre)	Standard	8cm - 10cm	2.5m - 3m	45 lts	Container Grown

All landscaping works to be completed in all respects within three months of the first use / occupation of the development, with the exception of soft landscaping / planting which shall be carried out in the first planting season (November to March) or seeding season (April to September) following the first use.



Example of Halogen Light



Example of Security Light

A	10/23	Tree Position Amends	D.J.E
Rev	Date	Detail	Initial

Project:

Proposed Dog Day Care Unit
at, 17 Rhosberse Road,
Coedpoeth, LL11 3BT

Title: Planning : Bio-diversity Plan	Scale: (A2) 1:250
--	--------------------------

Drawn By: D.J.Edwards	Date: Oct 2023
Drawing No: H159/006	Sheet: 1 of 1

Office 3K4,
Redwither Business Tower,
Wrexham. LL13 9XT
Tel: 01978 356500
www.blueprintarchitectural.com
© copyright all rights reserved