





Front Elevation 1:100




Side Elevation 1:100

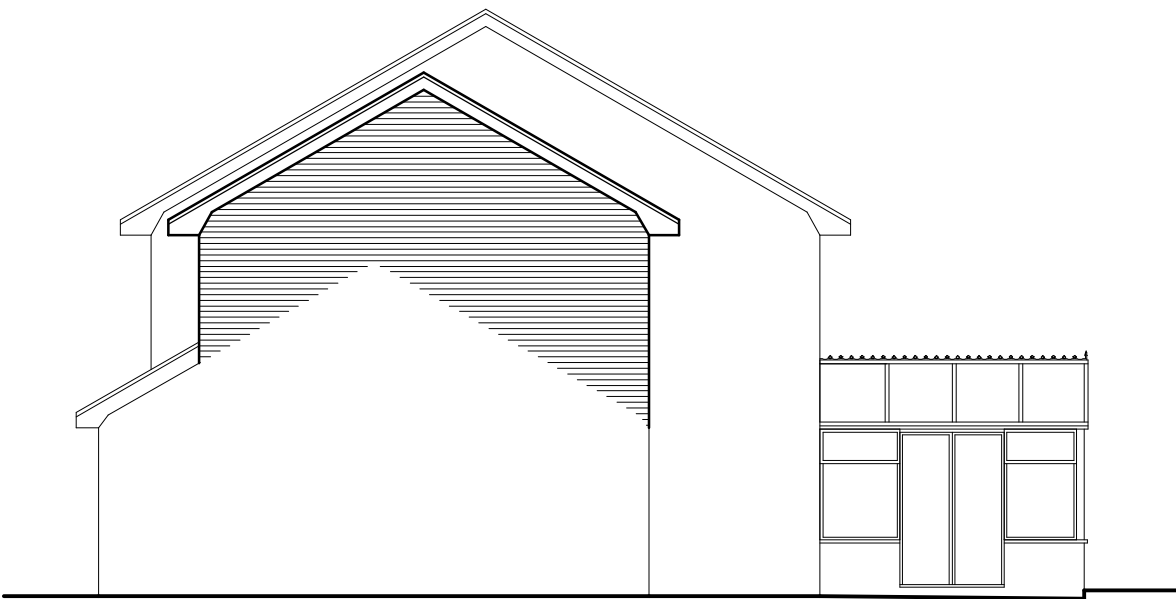


Rear Elevation 1:100

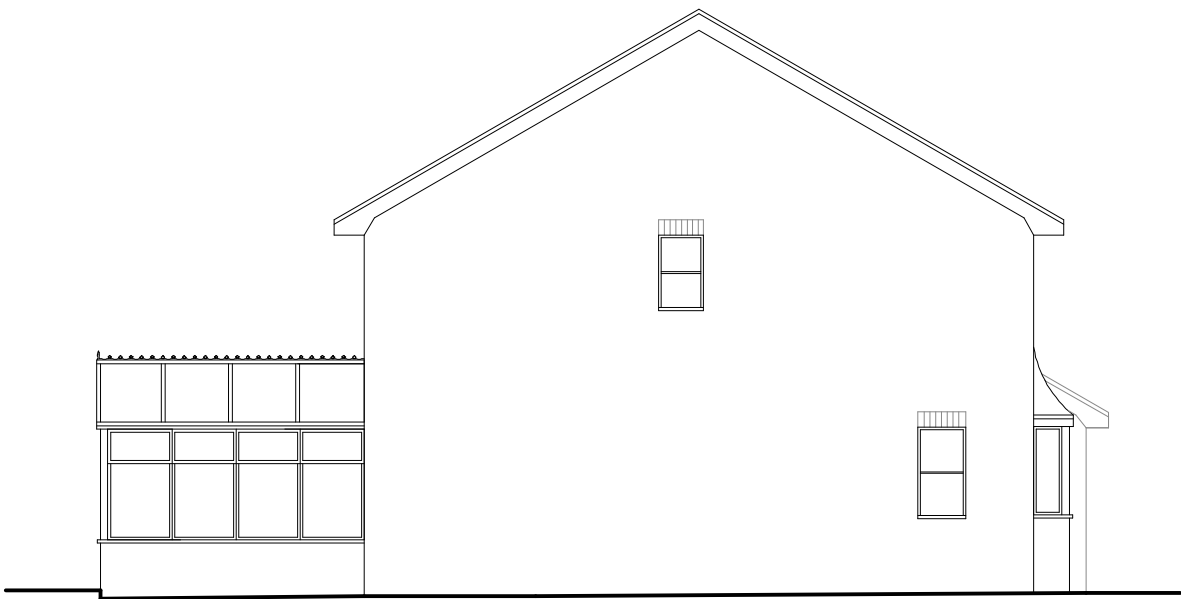

Side Elevation 1:100

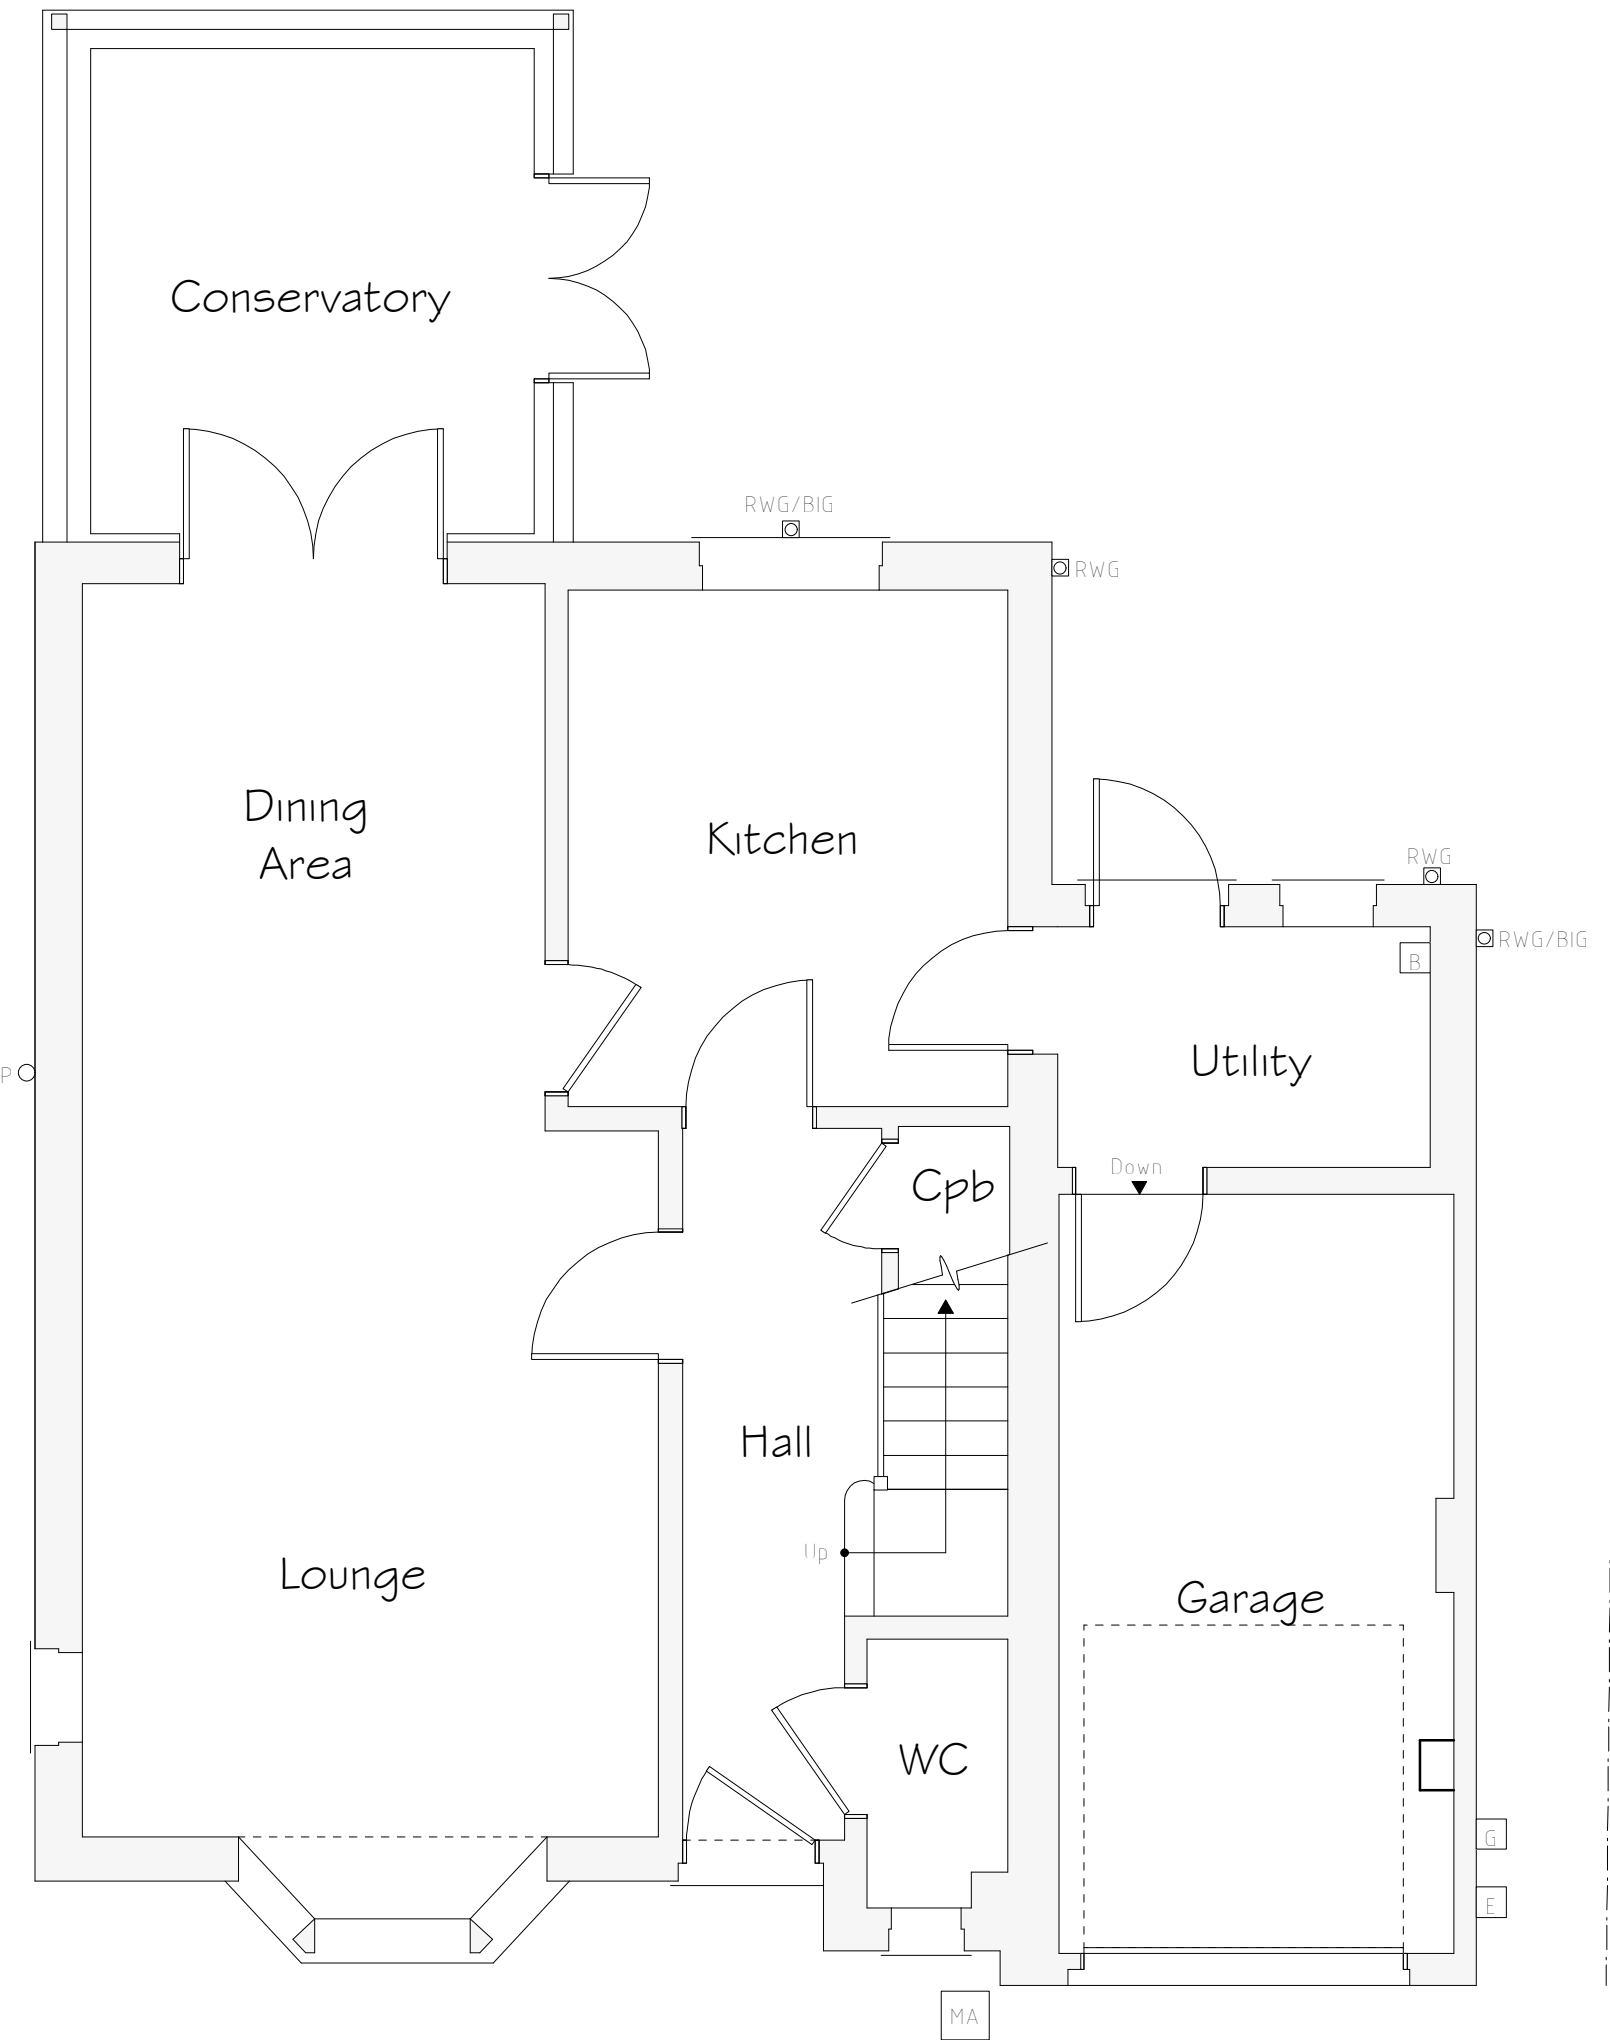

Ground Floor Plan 1:50

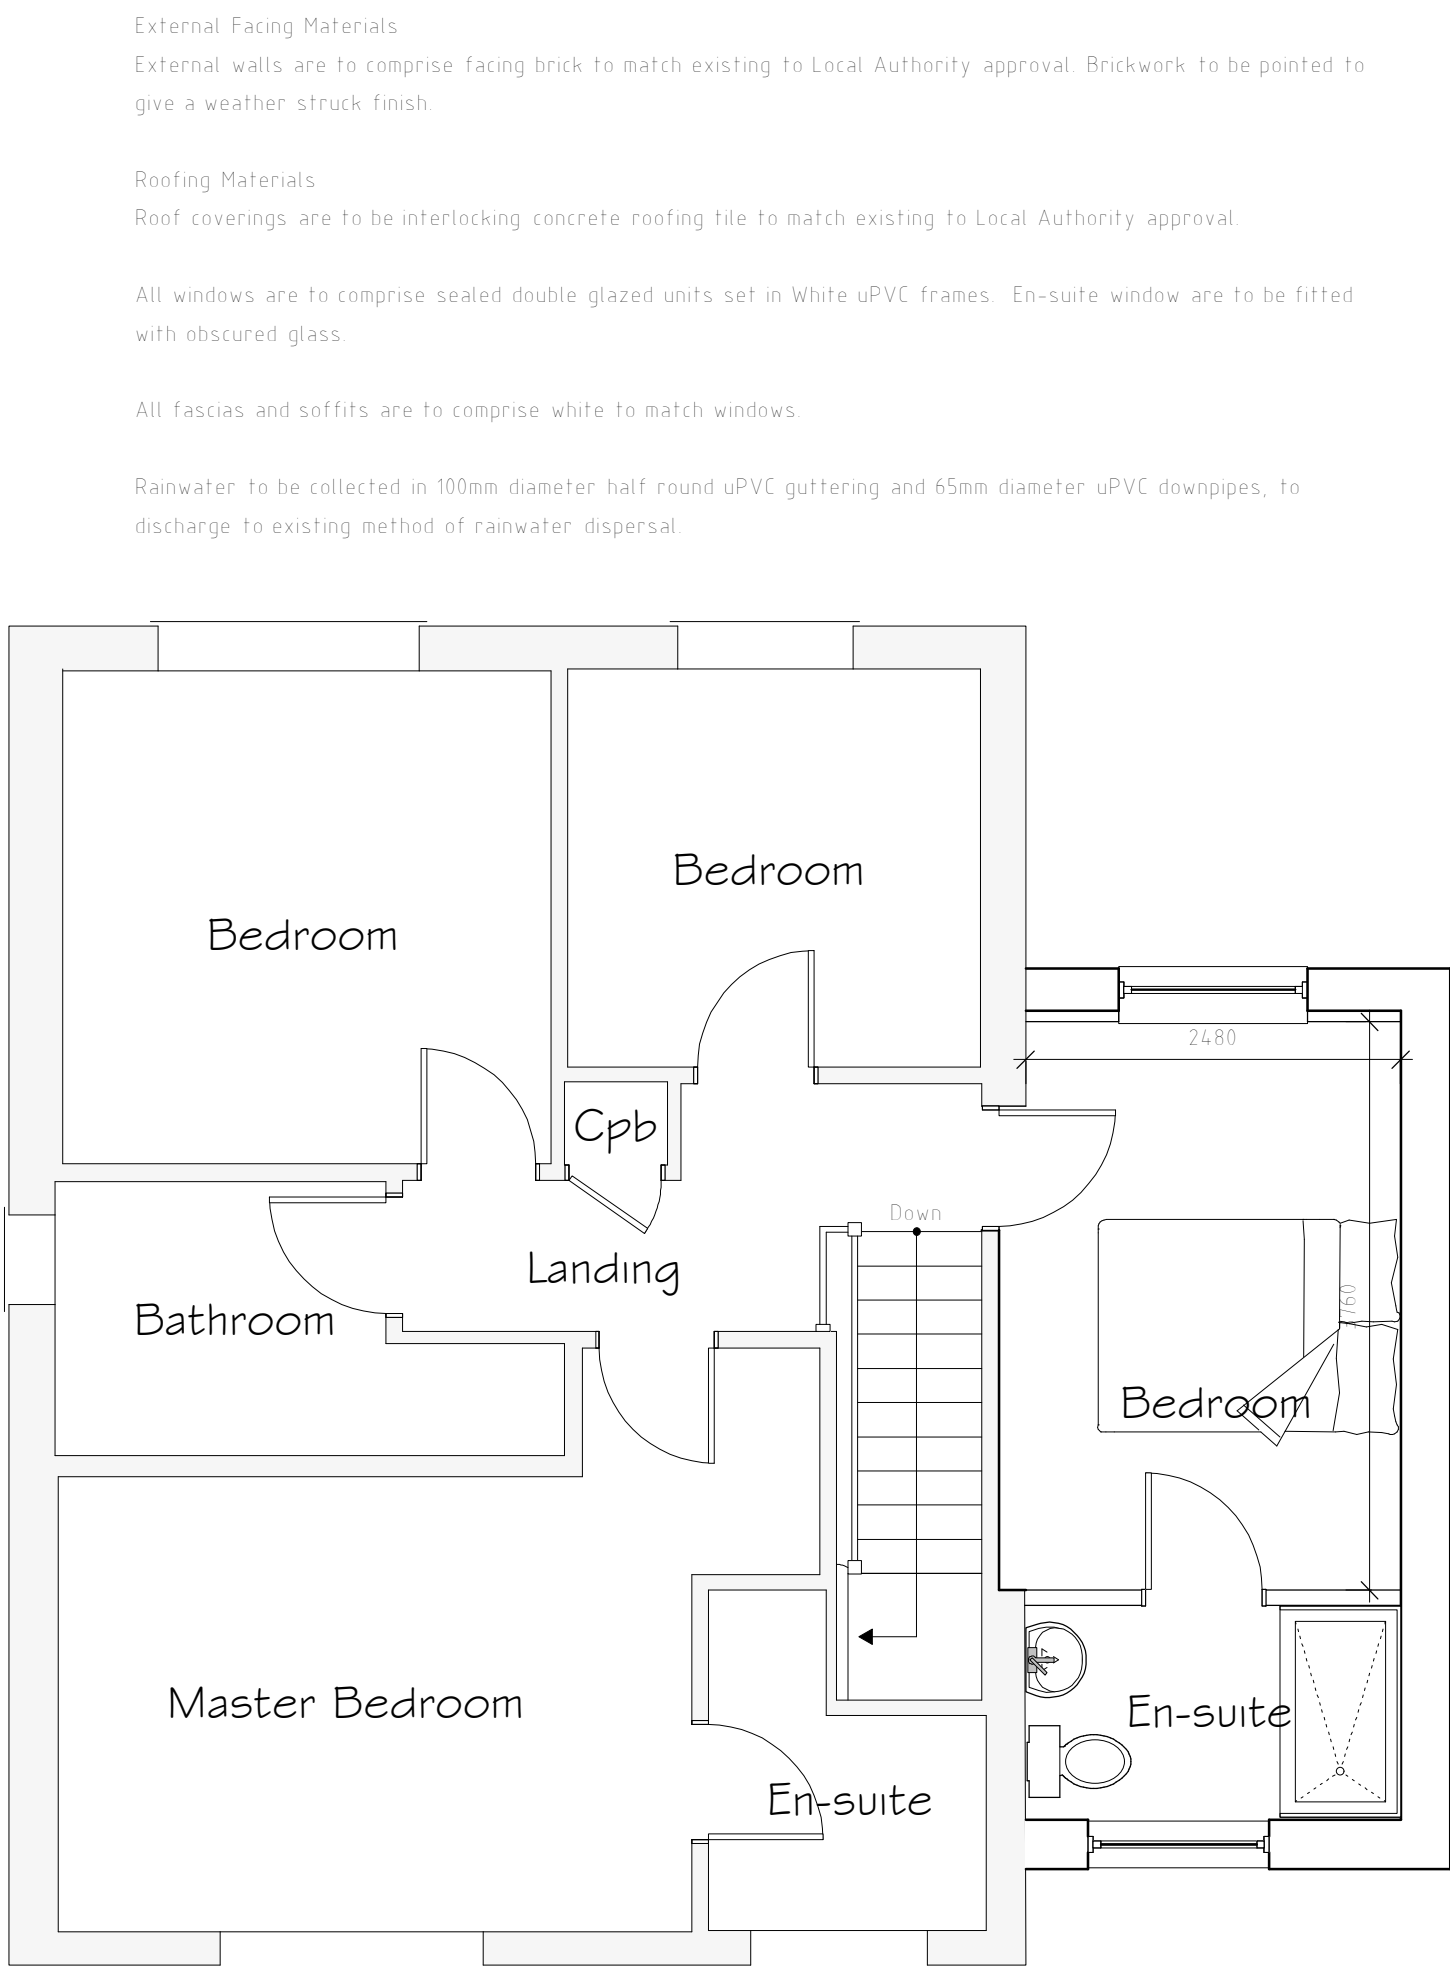

First Floor Plan 1:50

Services Key			
☐ B	Existing Boiler Position		
☐ G	Existing Gas Meter Position		
☐ E	Existing Electric Meter Position		
MA	Existing Man access Position		
☒	Existing Rain Water Gully (RWG) Position		
☒	Existing Back Inlet (BIG) Gully Position		
☐ O	Existing Soil Vent Pipe (SVP) Position		

Rev	Date	Detail	Initial
B	03/23	Design Amends	D J E
A	02/23	Design Amends	D J E

Project: Proposed Alterations to, 21 Goodwood Grove, Wrexham, LL13 0LX	
Title: Planning	Scale: (A2) 1:50 & 1:100

Drawn By: D.J.Edwards	Date: Oct 2022
Drawing No: BIG1/004	Sheet: 1 of 1



Office 3K4,
Redwither Business Tower,
Wrexham. LL13 9XT
Tel: 01978 356500
www.blueprintarchitectural.com
© copyright all rights reserved