



DOOR SCHEDULE - TYPE F					WALL TYPES				
REF	TYPE	HEIGHT	WIDTH	COMMENTS	REF	TYPE	WIDTH	HEIGHT	COMMENTS
00 - GROUND FLOOR					00 - GROUND FLOOR				
D5	INT SINGLE	2110	912		W1	1585 x 1510	1585	1510	OBSCURE
D6	INT SINGLE	2110	836		W2	1585 x 1510	1585	1510	
D7	INT SINGLE	2110	836		01 - FIRST FLOOR				
D8	INT SINGLE	2110	760		W3	1247.5 X 1211	1248	1210	
D9	INT SINGLE	2110	836		W4	1247.5 X 1211	1248	1210	
D10	INT SINGLE	2110	836		W5	1247.5 X 1211	1248	1210	
XD1	ExtSgl IG XD63	2110	1023		W6	460 x 1060	460	1060	OBSCURE
XD2	DoorExtDGL Glazed with inewels	2110	1585		W7	460 x 1060	460	1060	OBSCURE
XD3	Ext SINGLE GLAZED	2110	1023		W8	460 x 1060	460	1060	OBSCURE
XD4	DoorExtDGL Glazed with inewels	2110	1585		W9	1585 X 1210	1585	1210	
01 - FIRST FLOOR					NOTE: BACKGROUND VENTILATION TO BE 8000 SQ MM TO HABITABLE ROOMS, 4000 SQMM TO BATHROOMS AND UTILITIES, WHICH IS TO BE PROVIDED BY THE WINDOW AND EXTERNAL DOOR TRICKLE VENTS. GROUND FLOOR DOORS TO HABITABLE ROOMS AND ROOMS CONTAINING A WC TO HAVE A MINIMUM CLEAR OPENING OF 800MM WHEN NOT APPROACHED HEAD ON AND 750MM FINISHED GAP AT THE BOTTOM TO PROVIDE REQUIRED BACKGROUND VENTILATION (PROVIDE A 20MM UNFINISHED GAP WHERE FINISHES ARE NOT LAGS). ALL CYLINDER DOORS TO BE VENTED EQUIVALENT TO 600MM2.				
D11	INT SINGLE	2110	836		EXTERNAL WALL BRICK OR RENDER ON LAY-LITE BLOCK OUTER LEAF, 125MM CAVITY FILLED WITH SUPABEAD INSULATION (K=0.018), 100MM THERMAULITE TURBO BLOCK PLASTERBOARD ON DABS. U-VALUE = 0.20 W/M²K. IF USING THERMAULITE TN BLOCK THEN U-VALUE IS 0.21 W/M²K.				
D12	INT SINGLE	2110	836		PARTY WALL 125MM FLEECED CAVITY WITH EACH SIDE 100MM BLOCKWORK				
D13	INT SINGLE	2110	836		INTERNAL LOADBEARING WALL (REFER TO ENGINEERS DETAILS) 100MM BLOCKWORK & 12.5MM PLASTERBOARD ON DABS WITH SKIM FINISH TO BOTH SIDES				
D14	INT SINGLE	2110	836		INTERNAL NON-LOADBEARING WALL TRIMMER STUDS (75X38 @ 600CTRS INDICATED), 75MM COVER ACOUSTIC PARTITION ROLL (ONLY WHERE INDICATED)				
D15	INT SINGLE	2110	836		WALL FINISHED BOTH SIDES WITH 1ND LAYERS OF 12.5MM PLASTERBOARD AND SKIM FINISH UNLESS TILED.				
D16	INT SINGLE	2110	836						
D17	INT SINGLE	2110	760						
D18	INT SINGLE	2110	836						

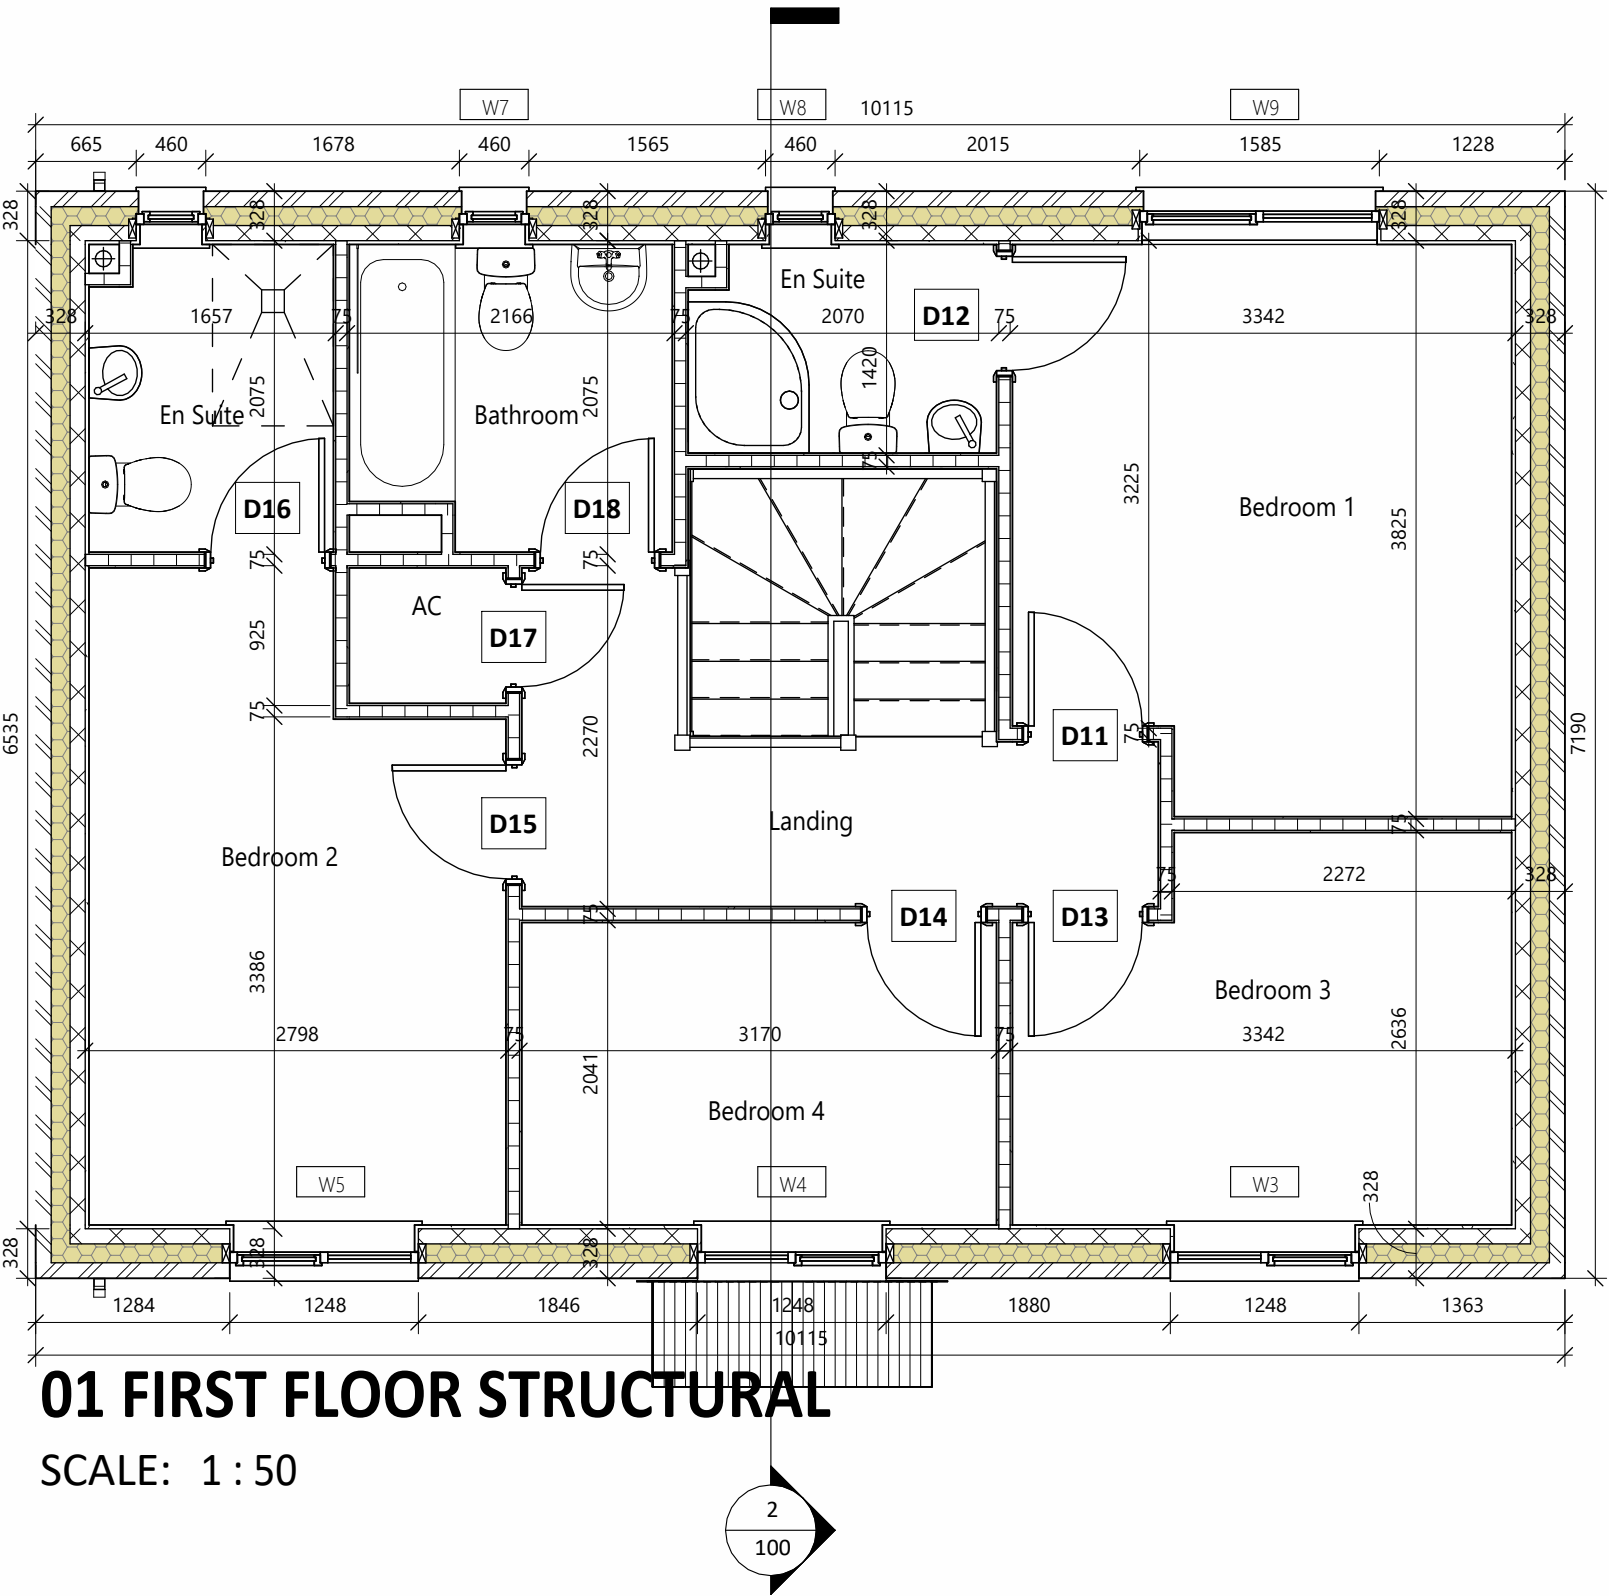

01 FIRST FLOOR STRUCTURAL

SCALE: 1 : 50

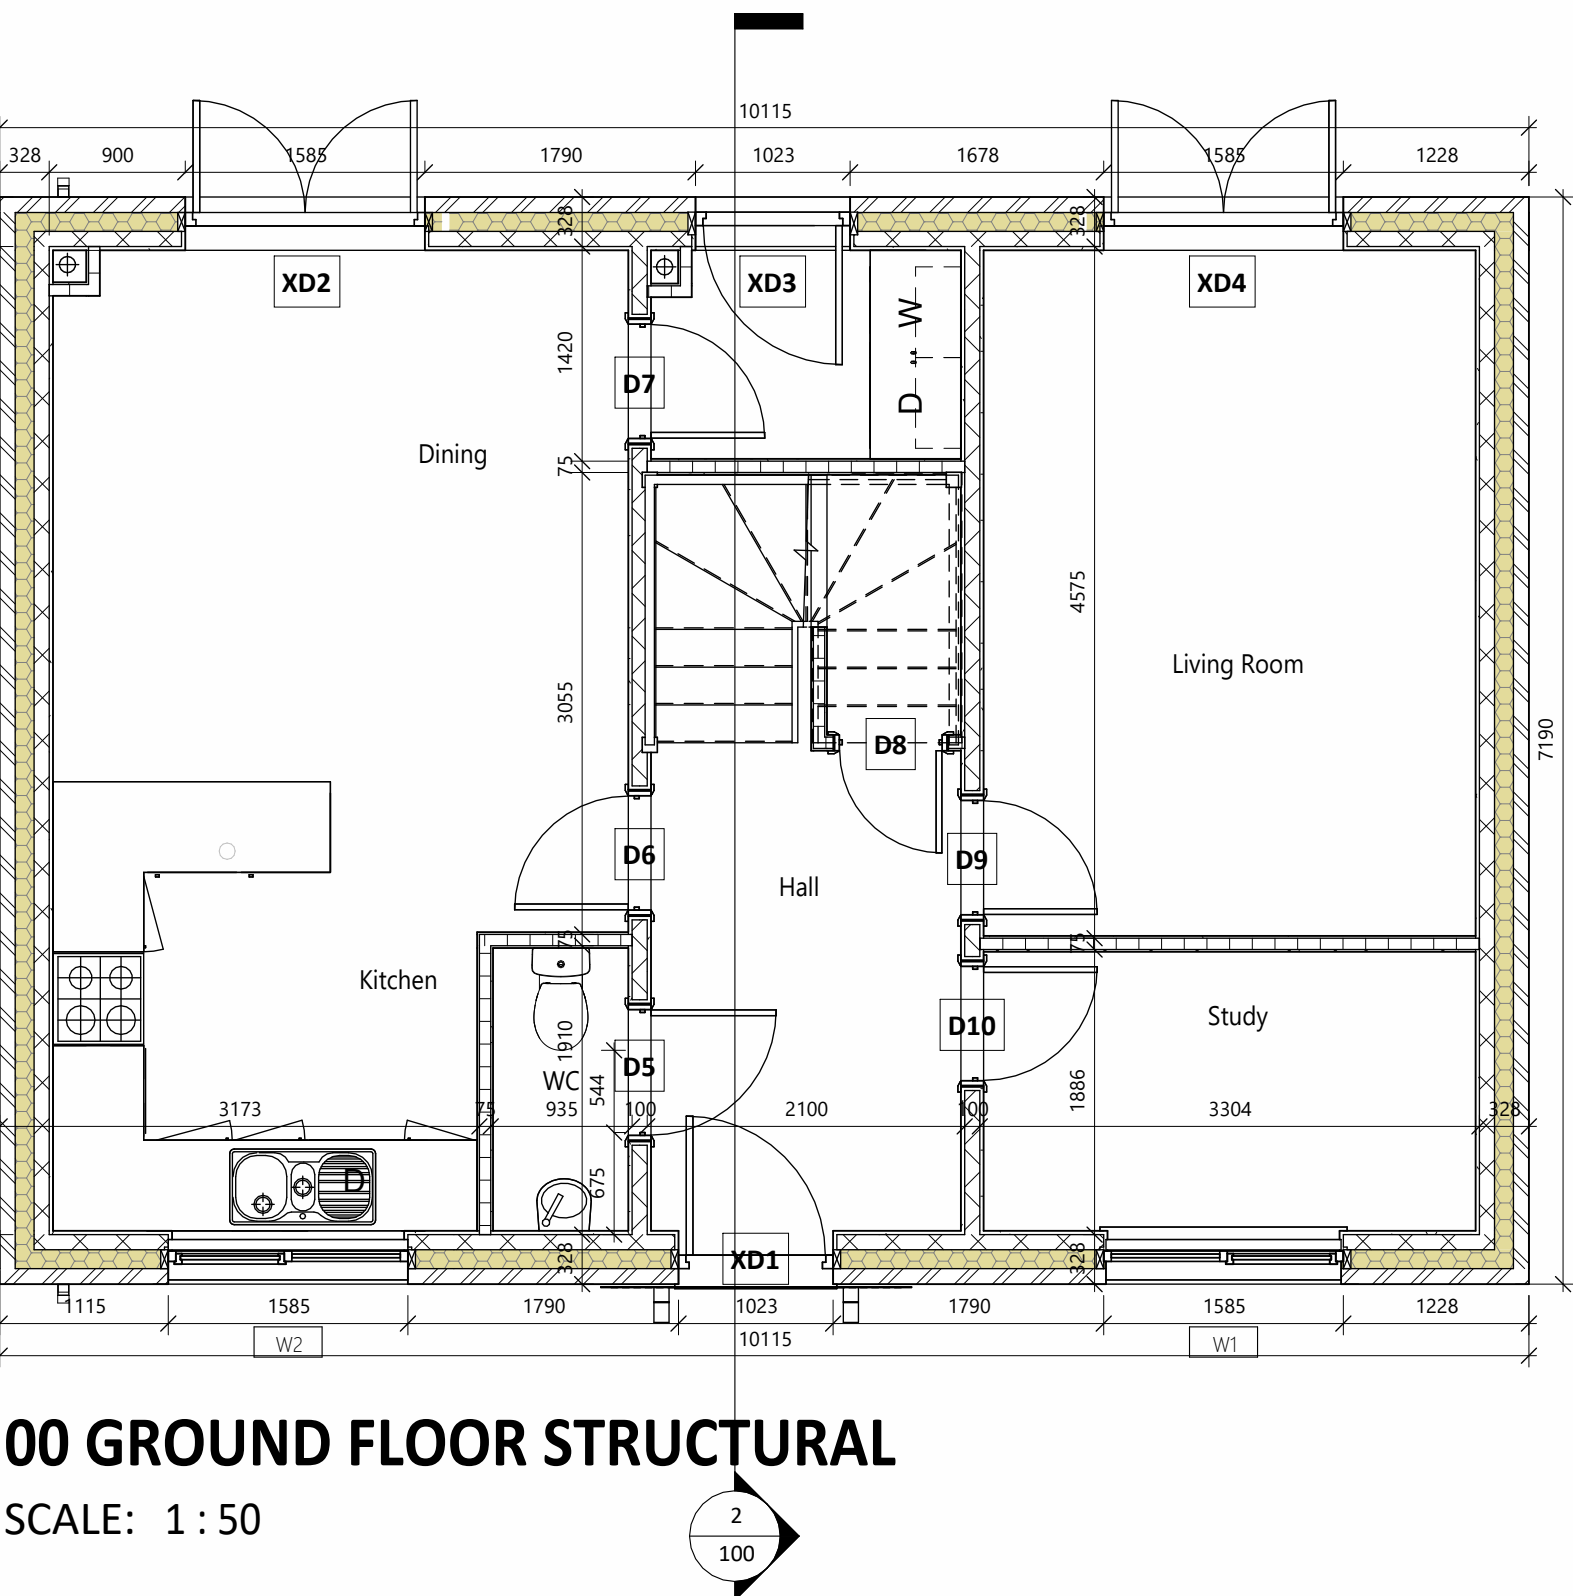


00 GROUND FLOOR STRUCTURAL

SCALE: 1 : 50



FRONT ELEVATION

SCALE: 1 : 50

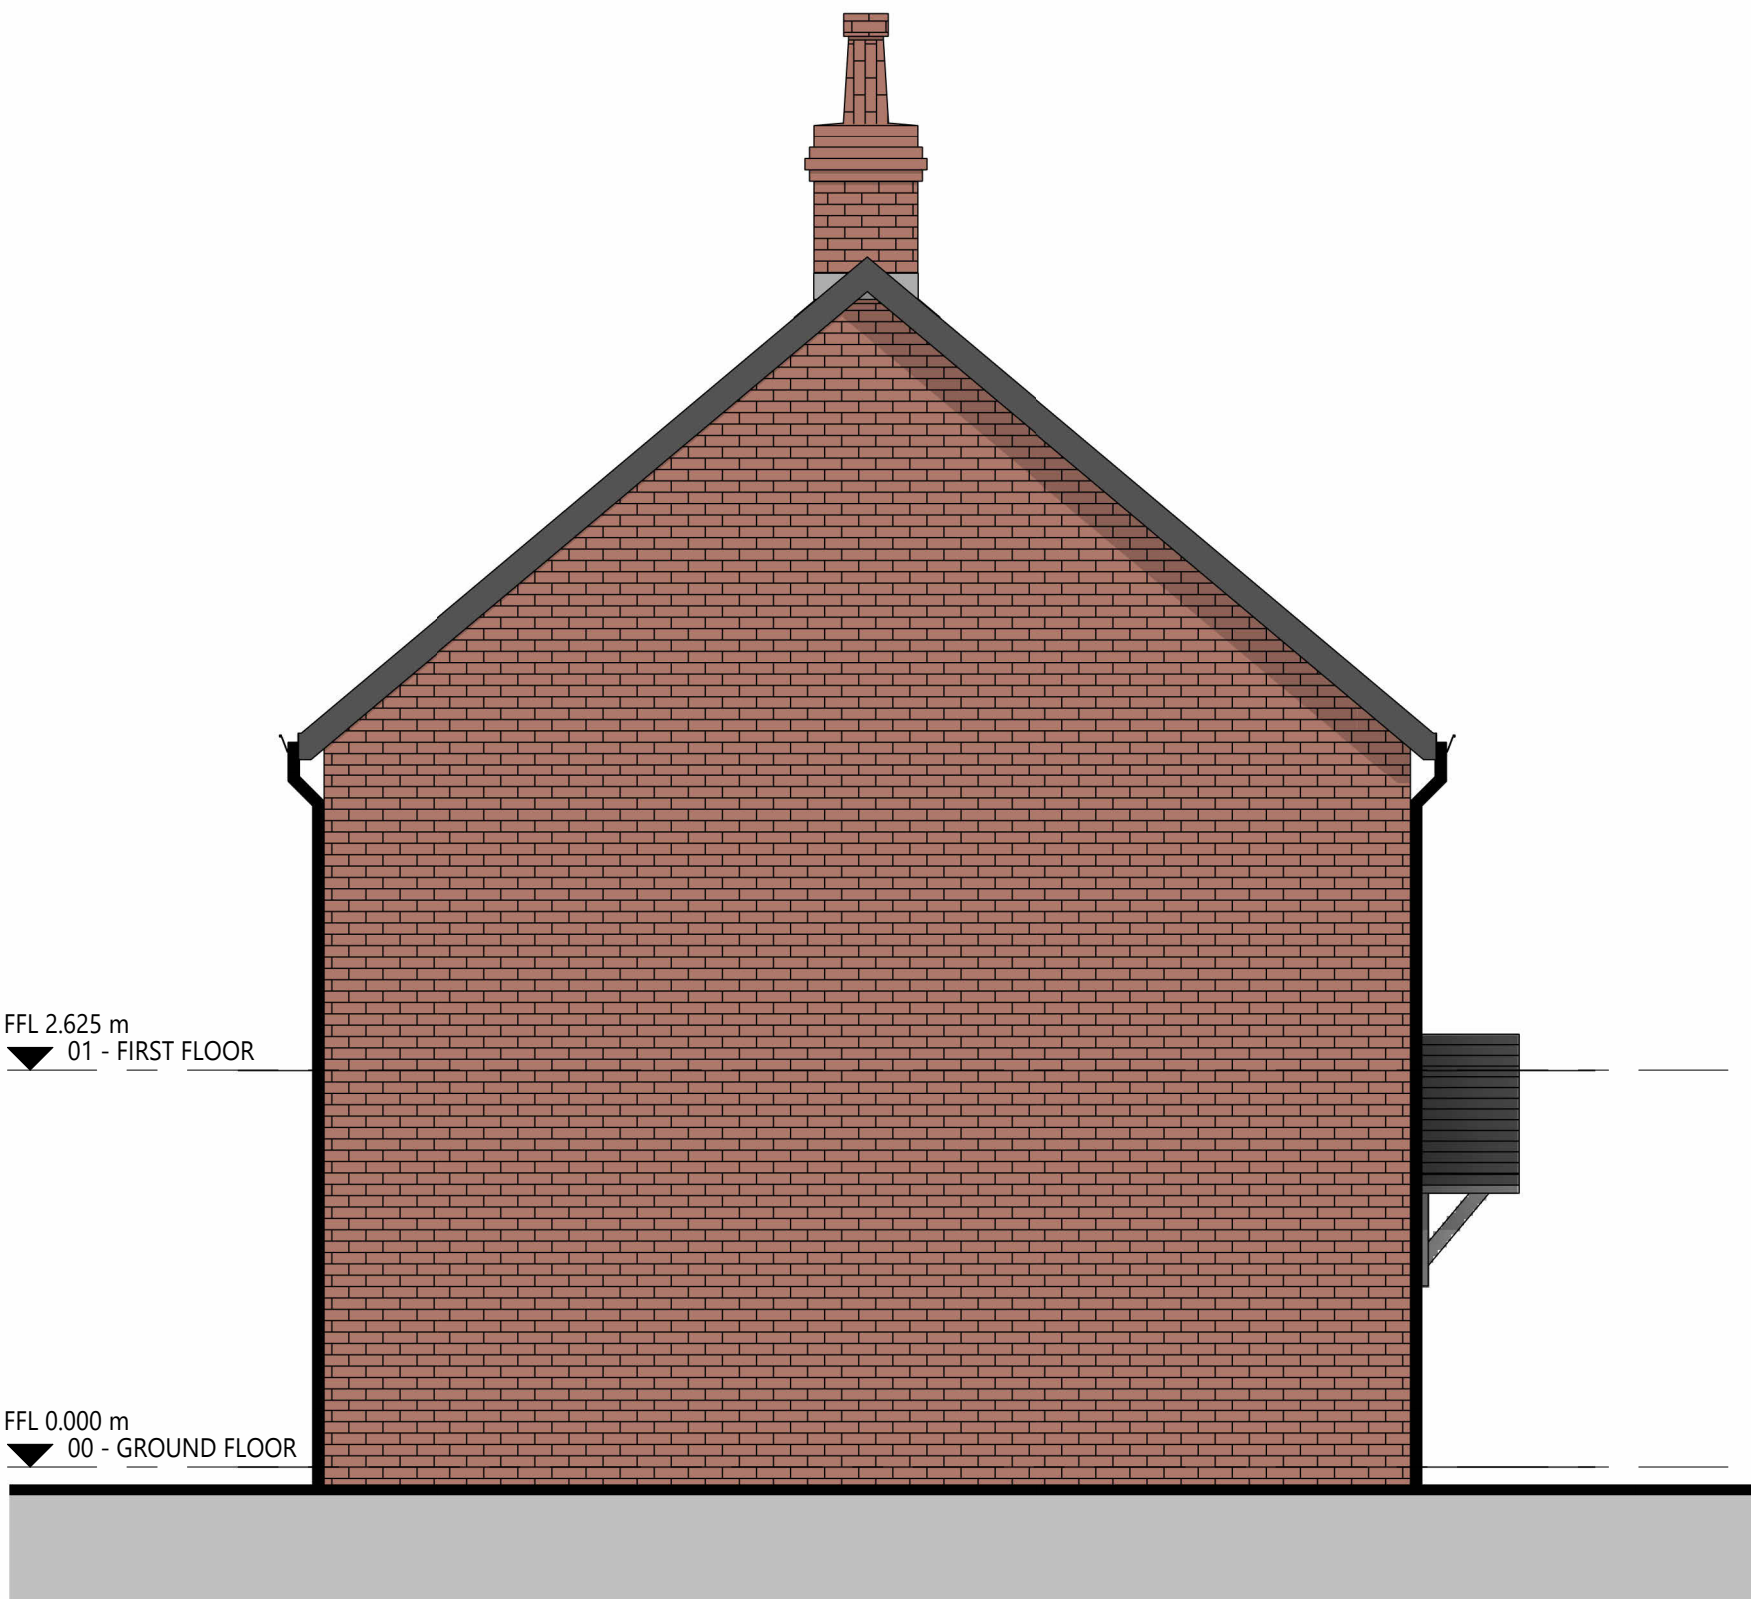


LH GABLE ELEVATION

SCALE: 1 : 50




REAR ELEVATION

SCALE: 1 : 50

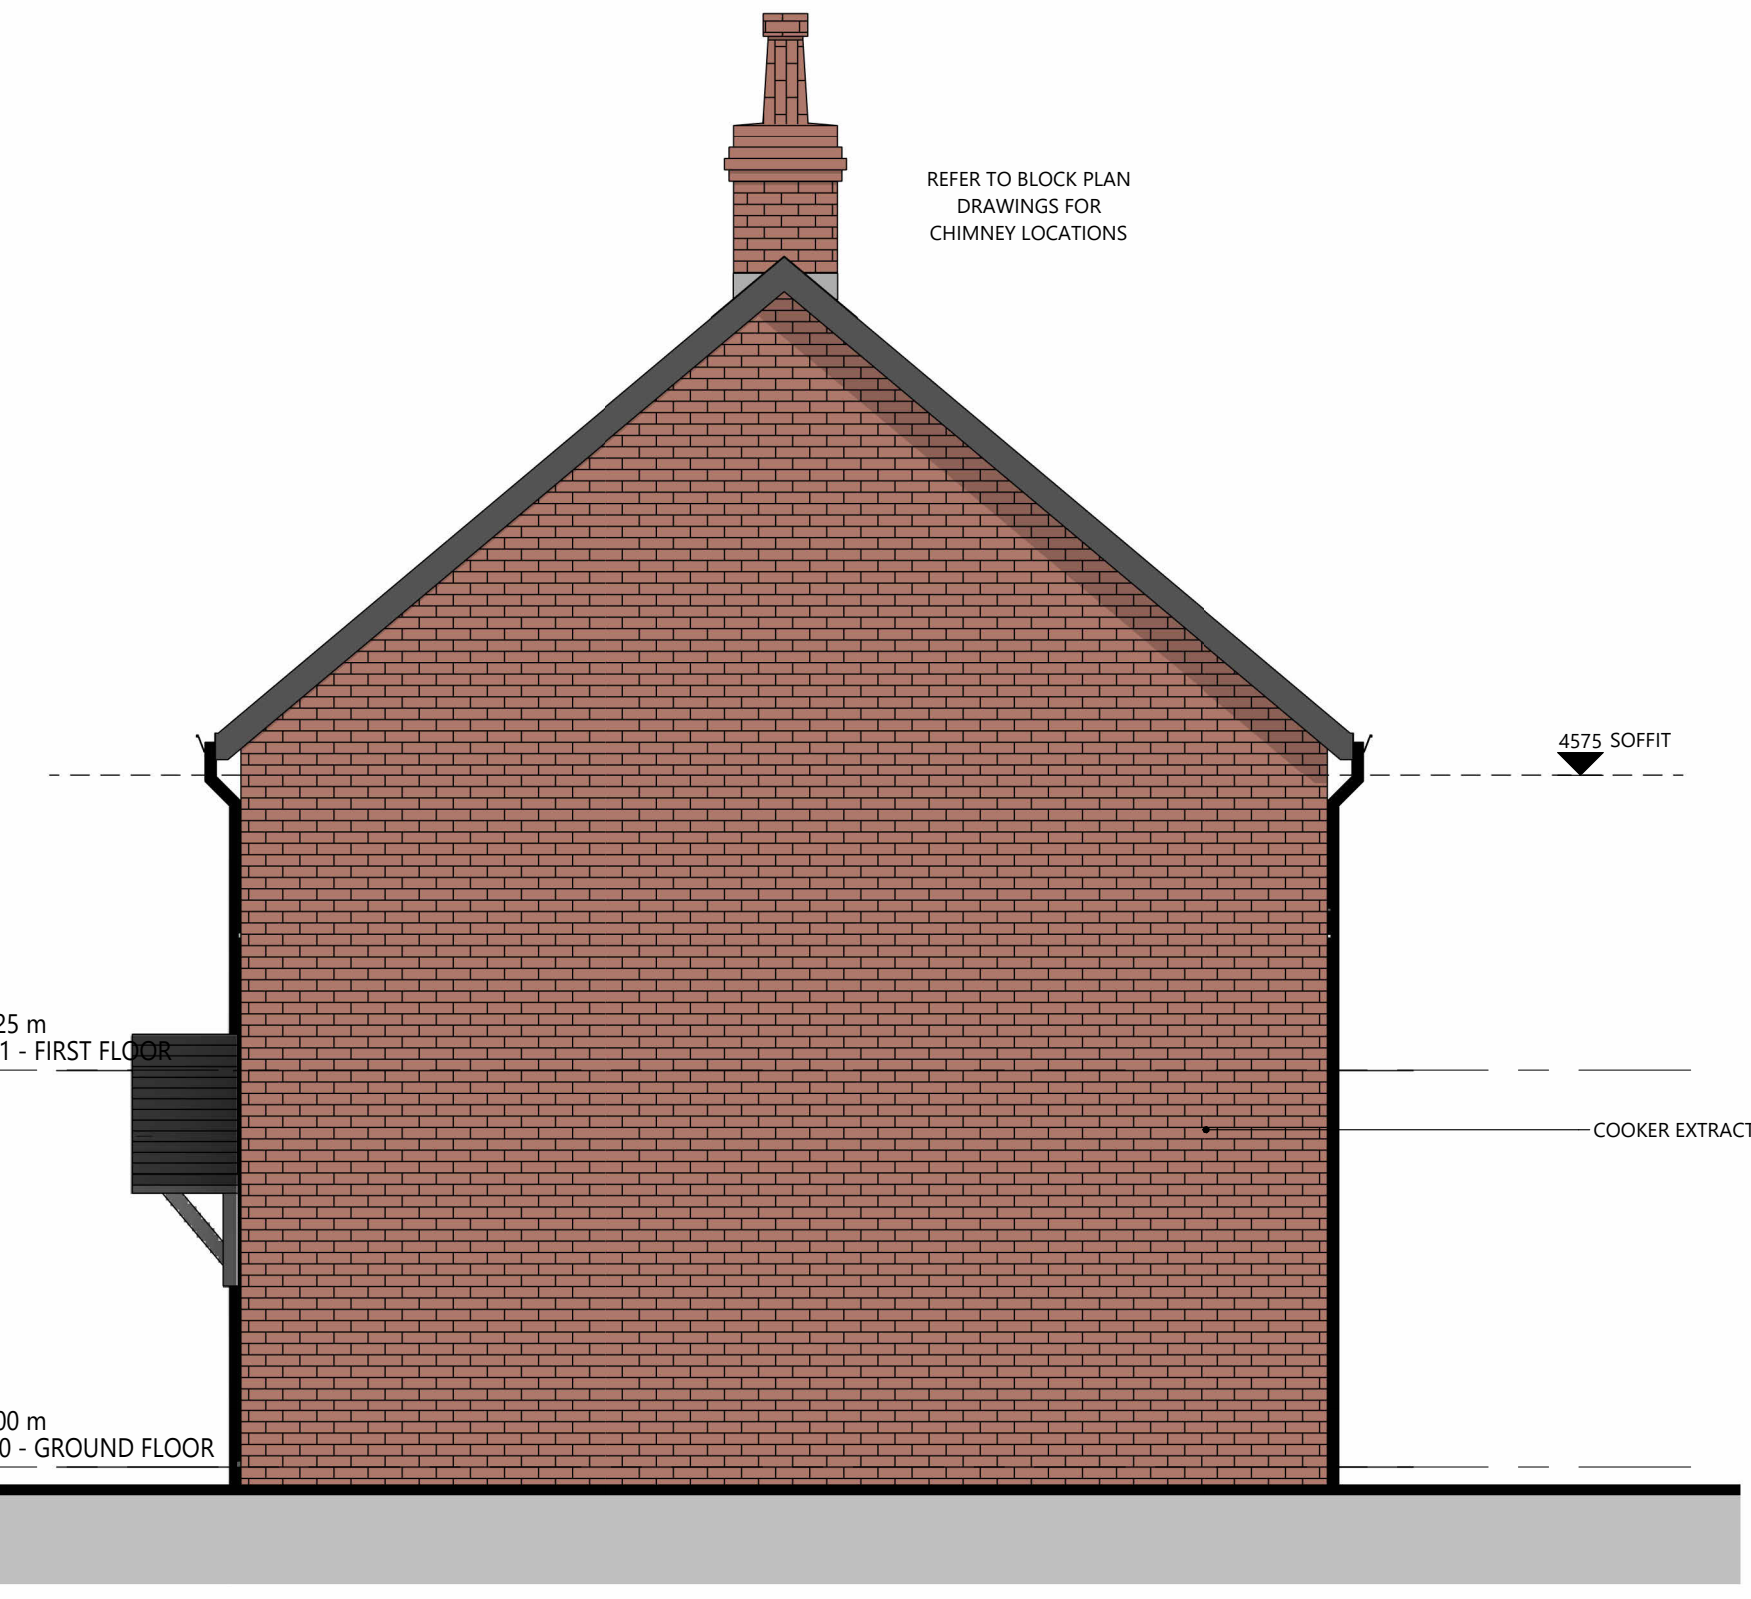

RH GABLE ELEVATION

SCALE: 1 : 50

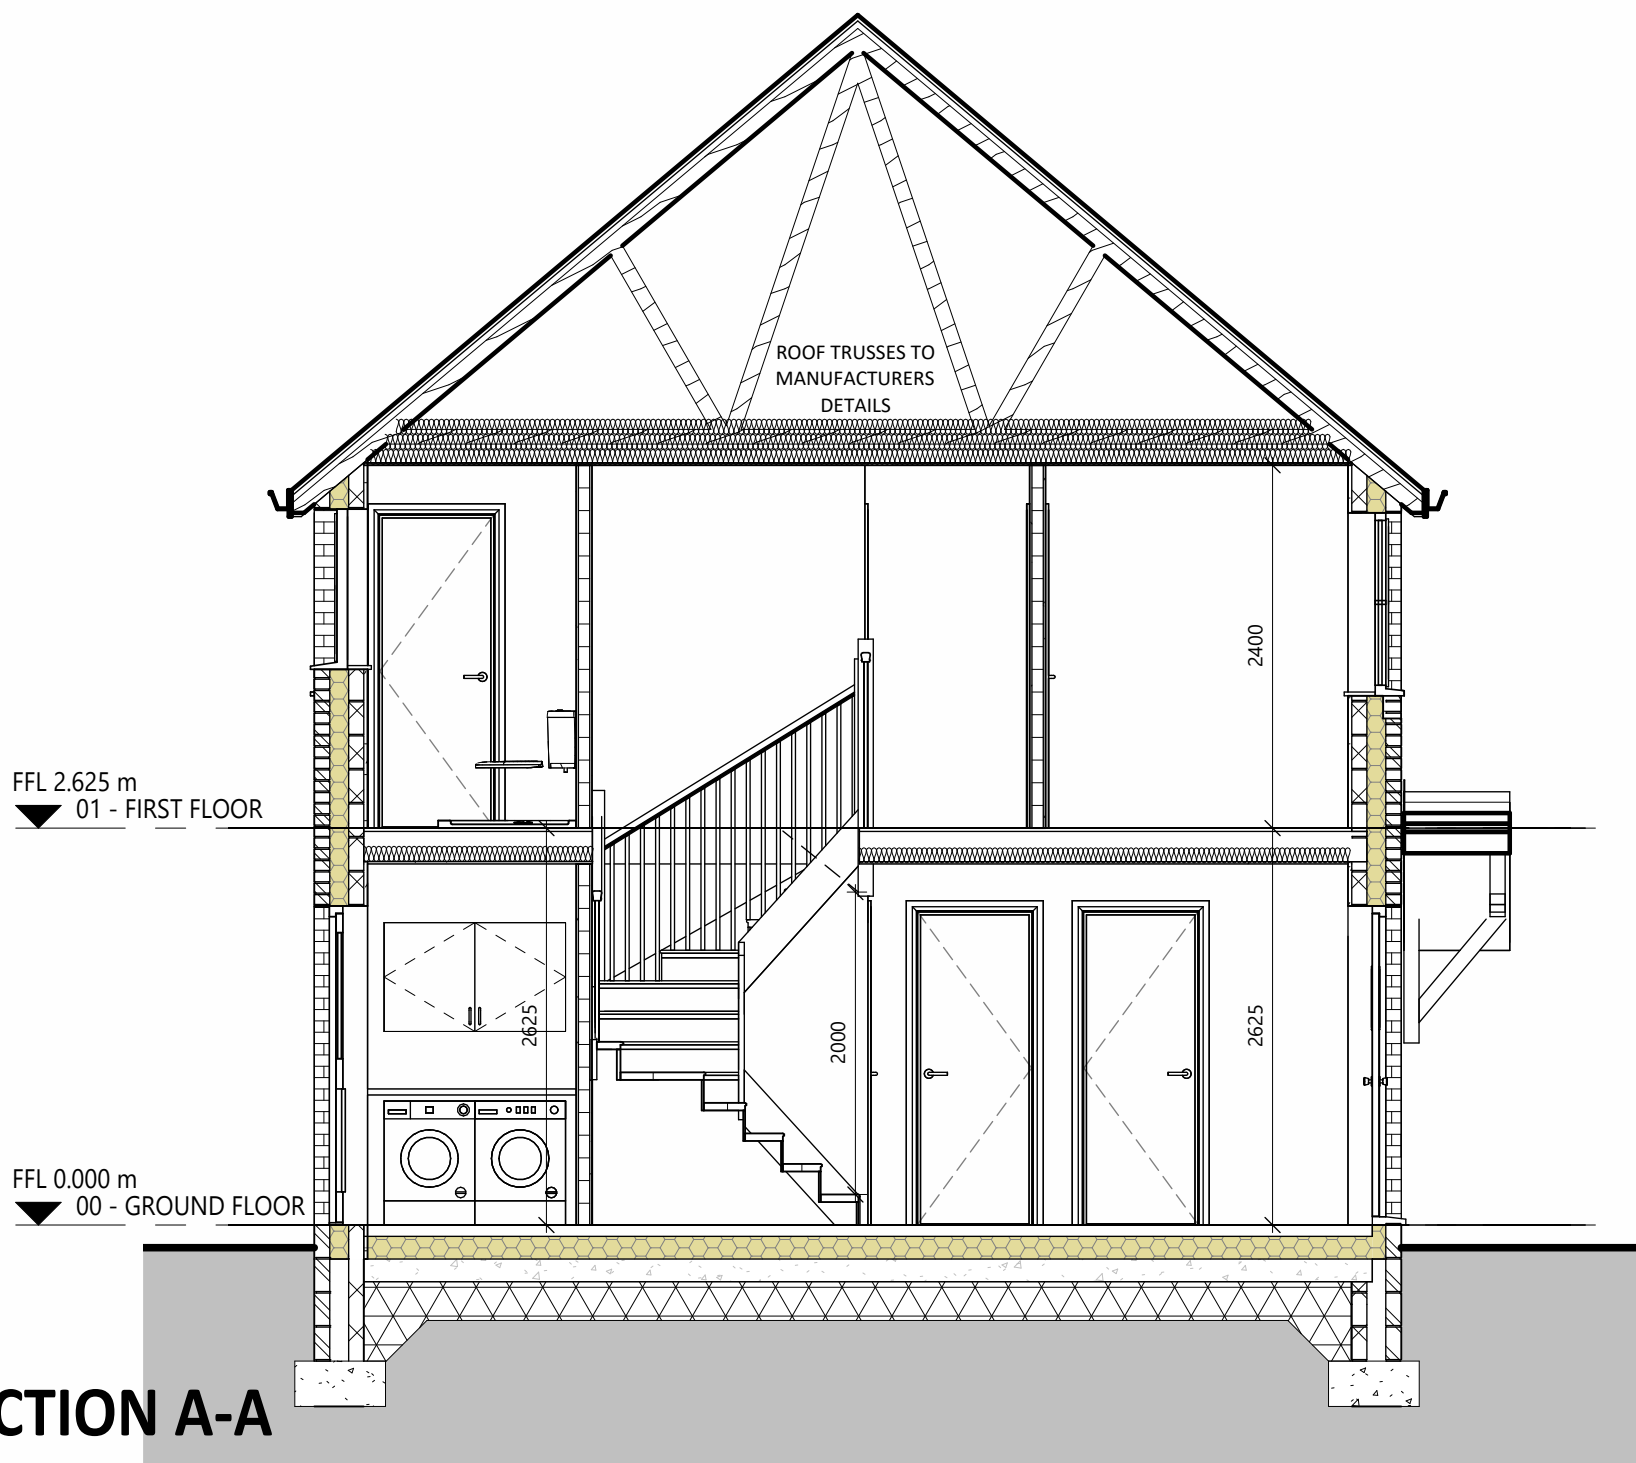

SECTION A-A

SCALE: 1 : 50