




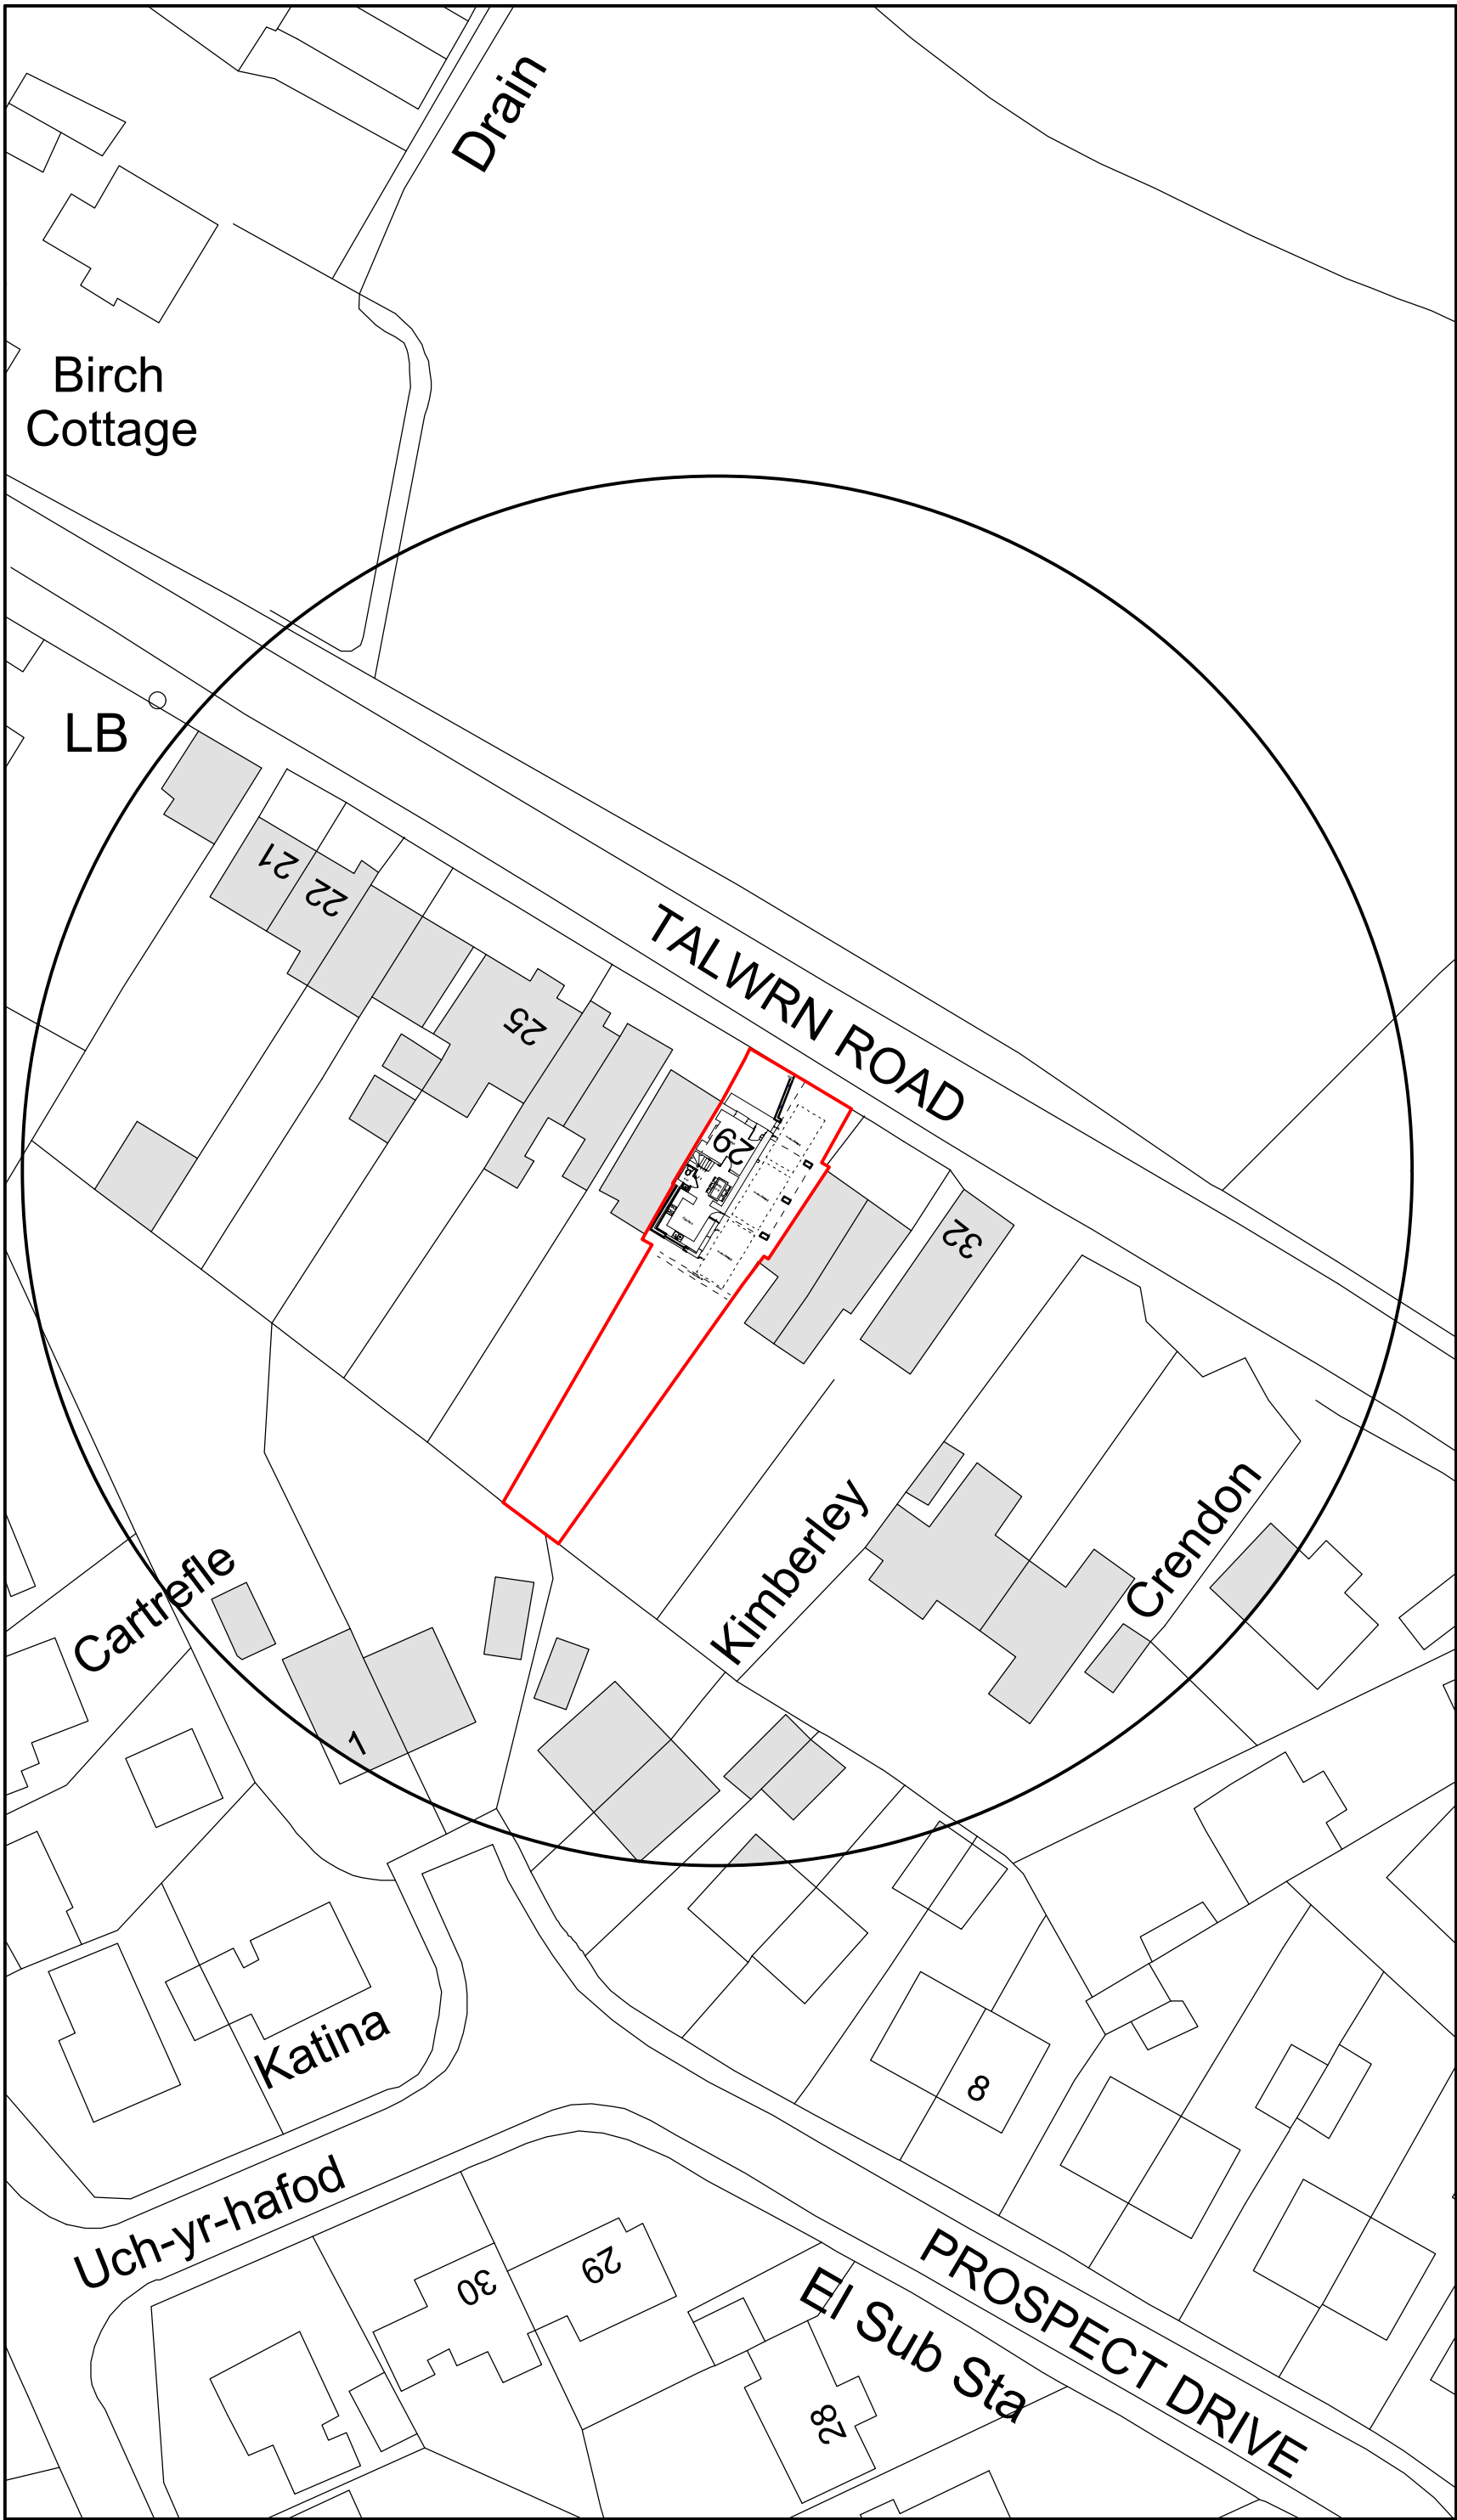

Site Plan 1:500

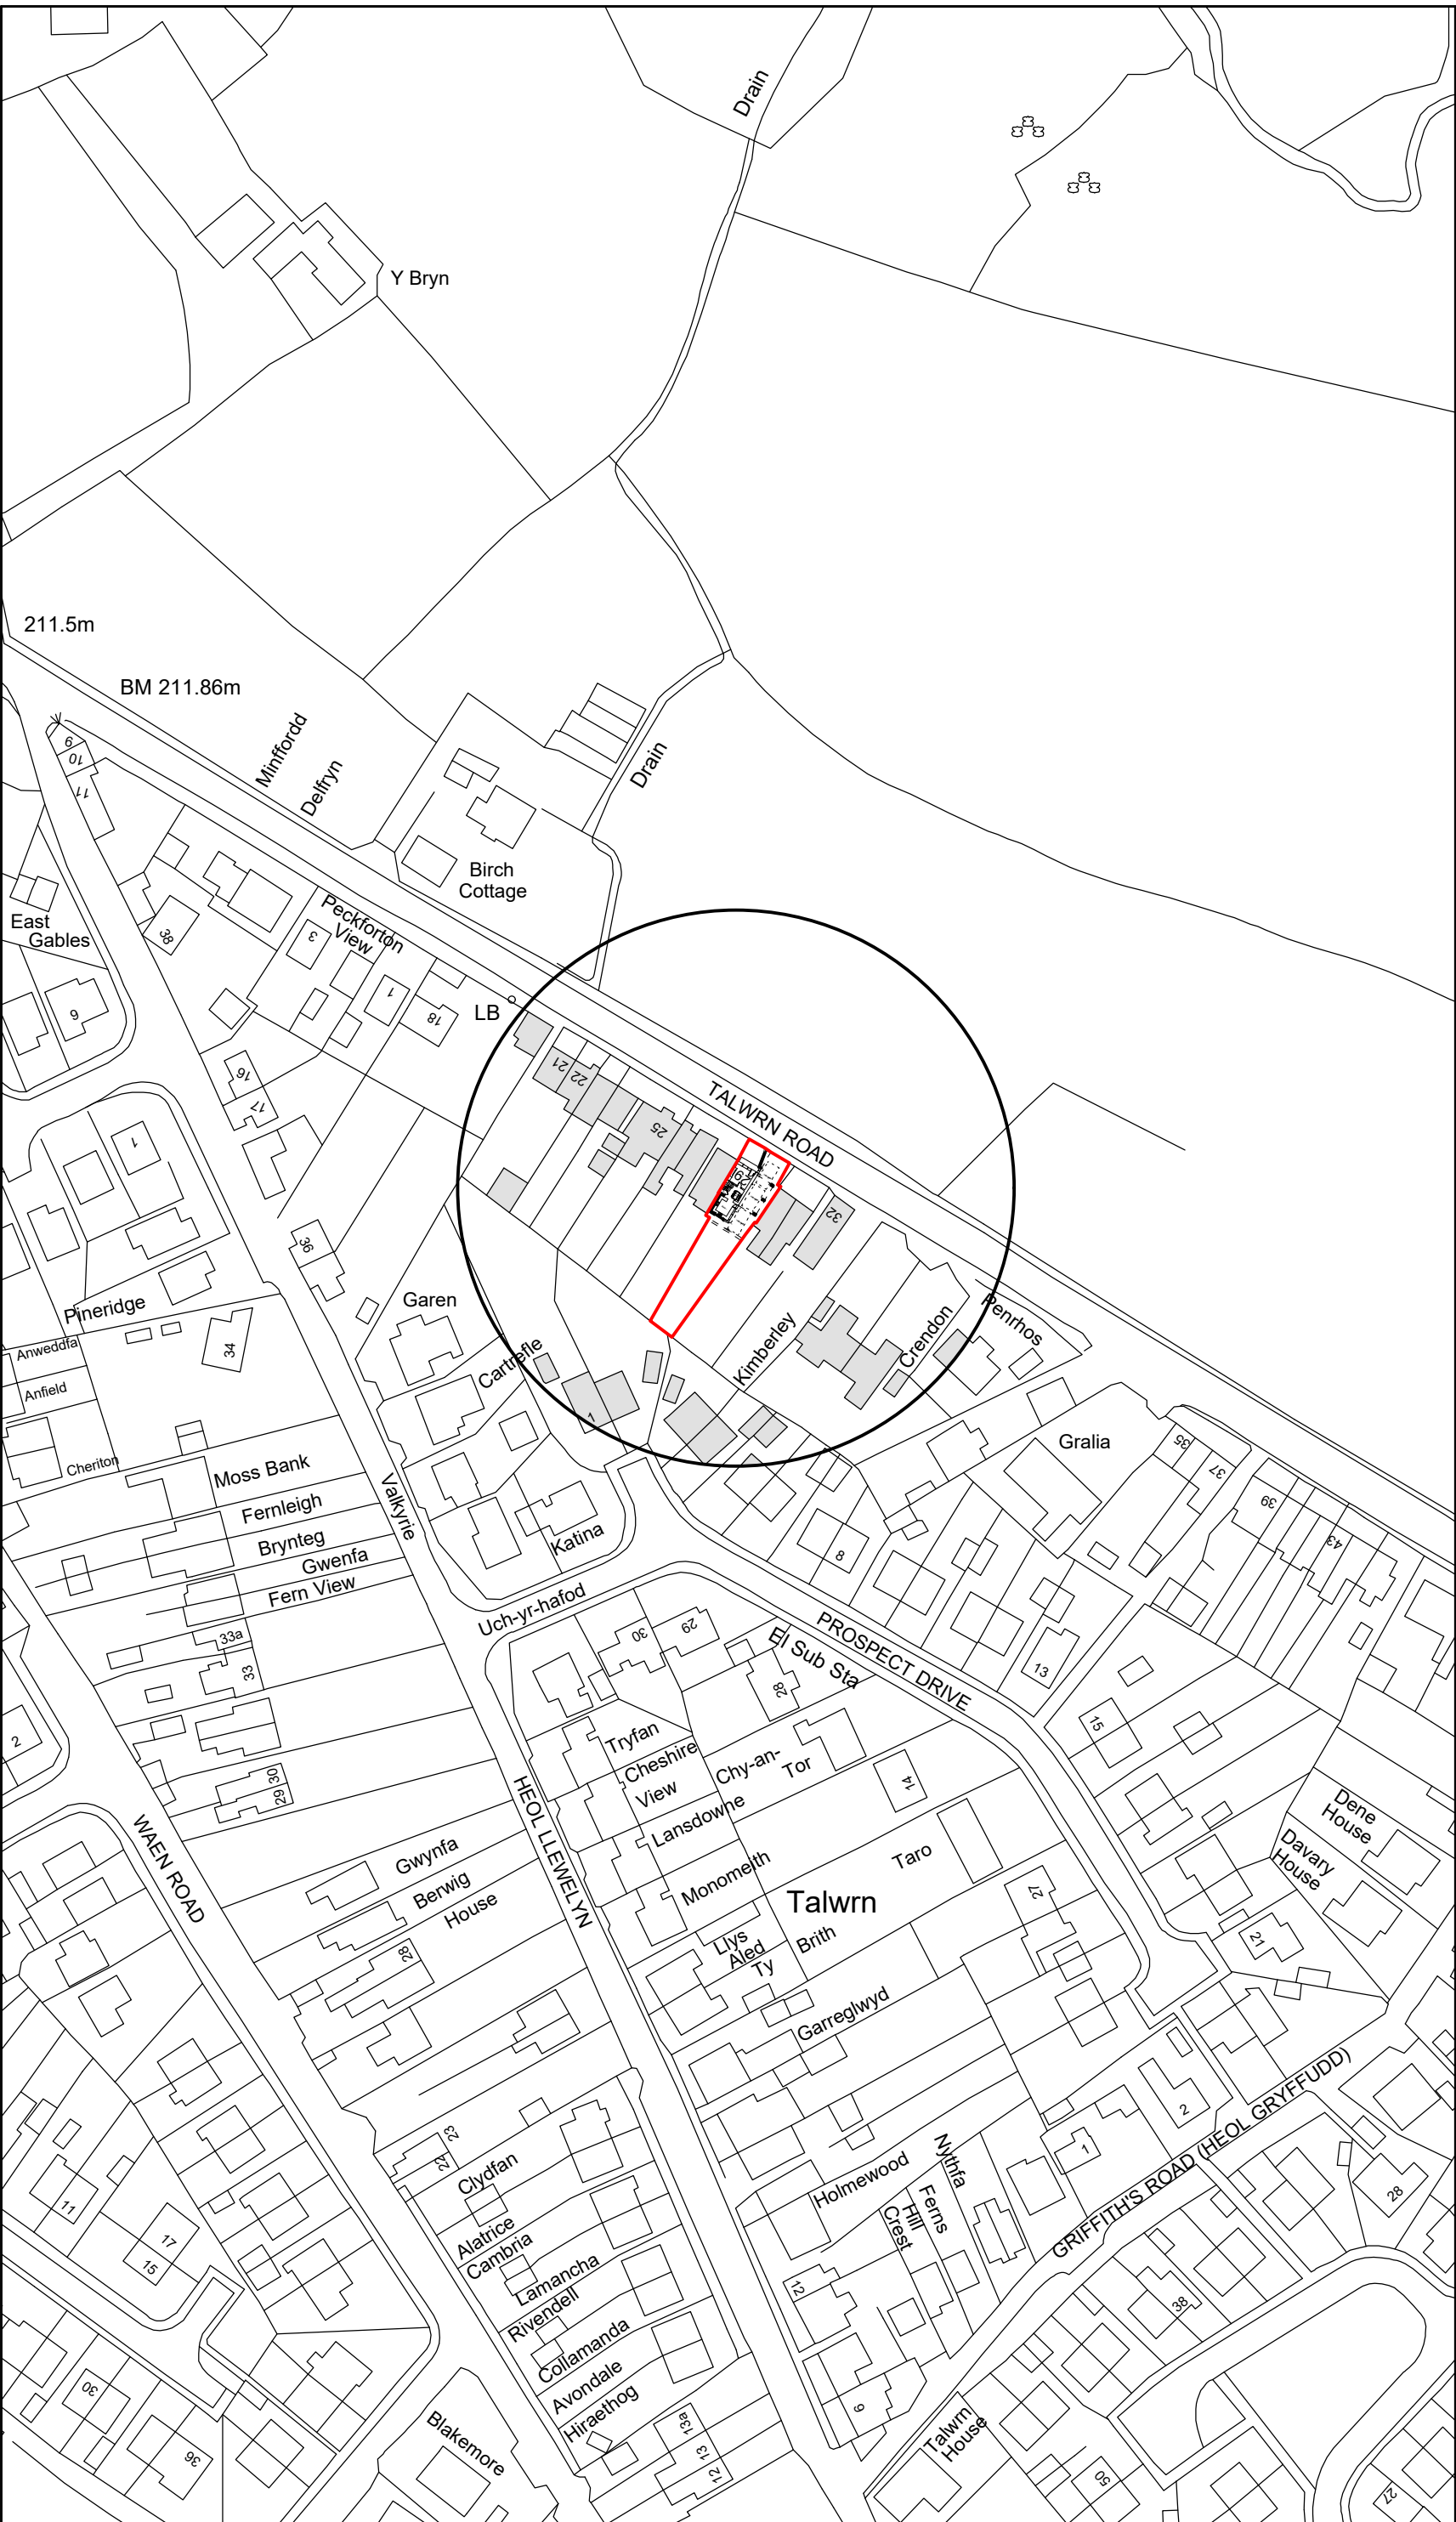

Location Plan 1:1250

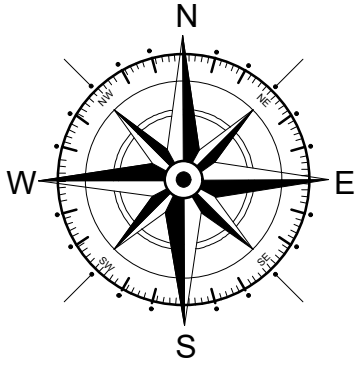

Key	
	Surrounding Buildings
	Application Site

Rev	Date	Detail	Initial
B	12/23	Design Amends	L.F
A	10/23	Design Amends	D.J.E

Project:	
Proposed Alterations to, 29 Talwrn Rd, Coedpoeth, Wrexham, LL11 3PG	
Title:	Scale: (A2)
Planning:	1:500 &
Site & Location Plan	1:1250

Drawn By:	Date:
A.Valentine	Sep 2023
Drawing No:	Sheet:
J185/005	of

Office 3K4,
Redwither Business Tower,
Wrexham. LL13 9XT
Tel: 01978 356500
www.blueprintarchitectural.com
© copyright all rights reserved