


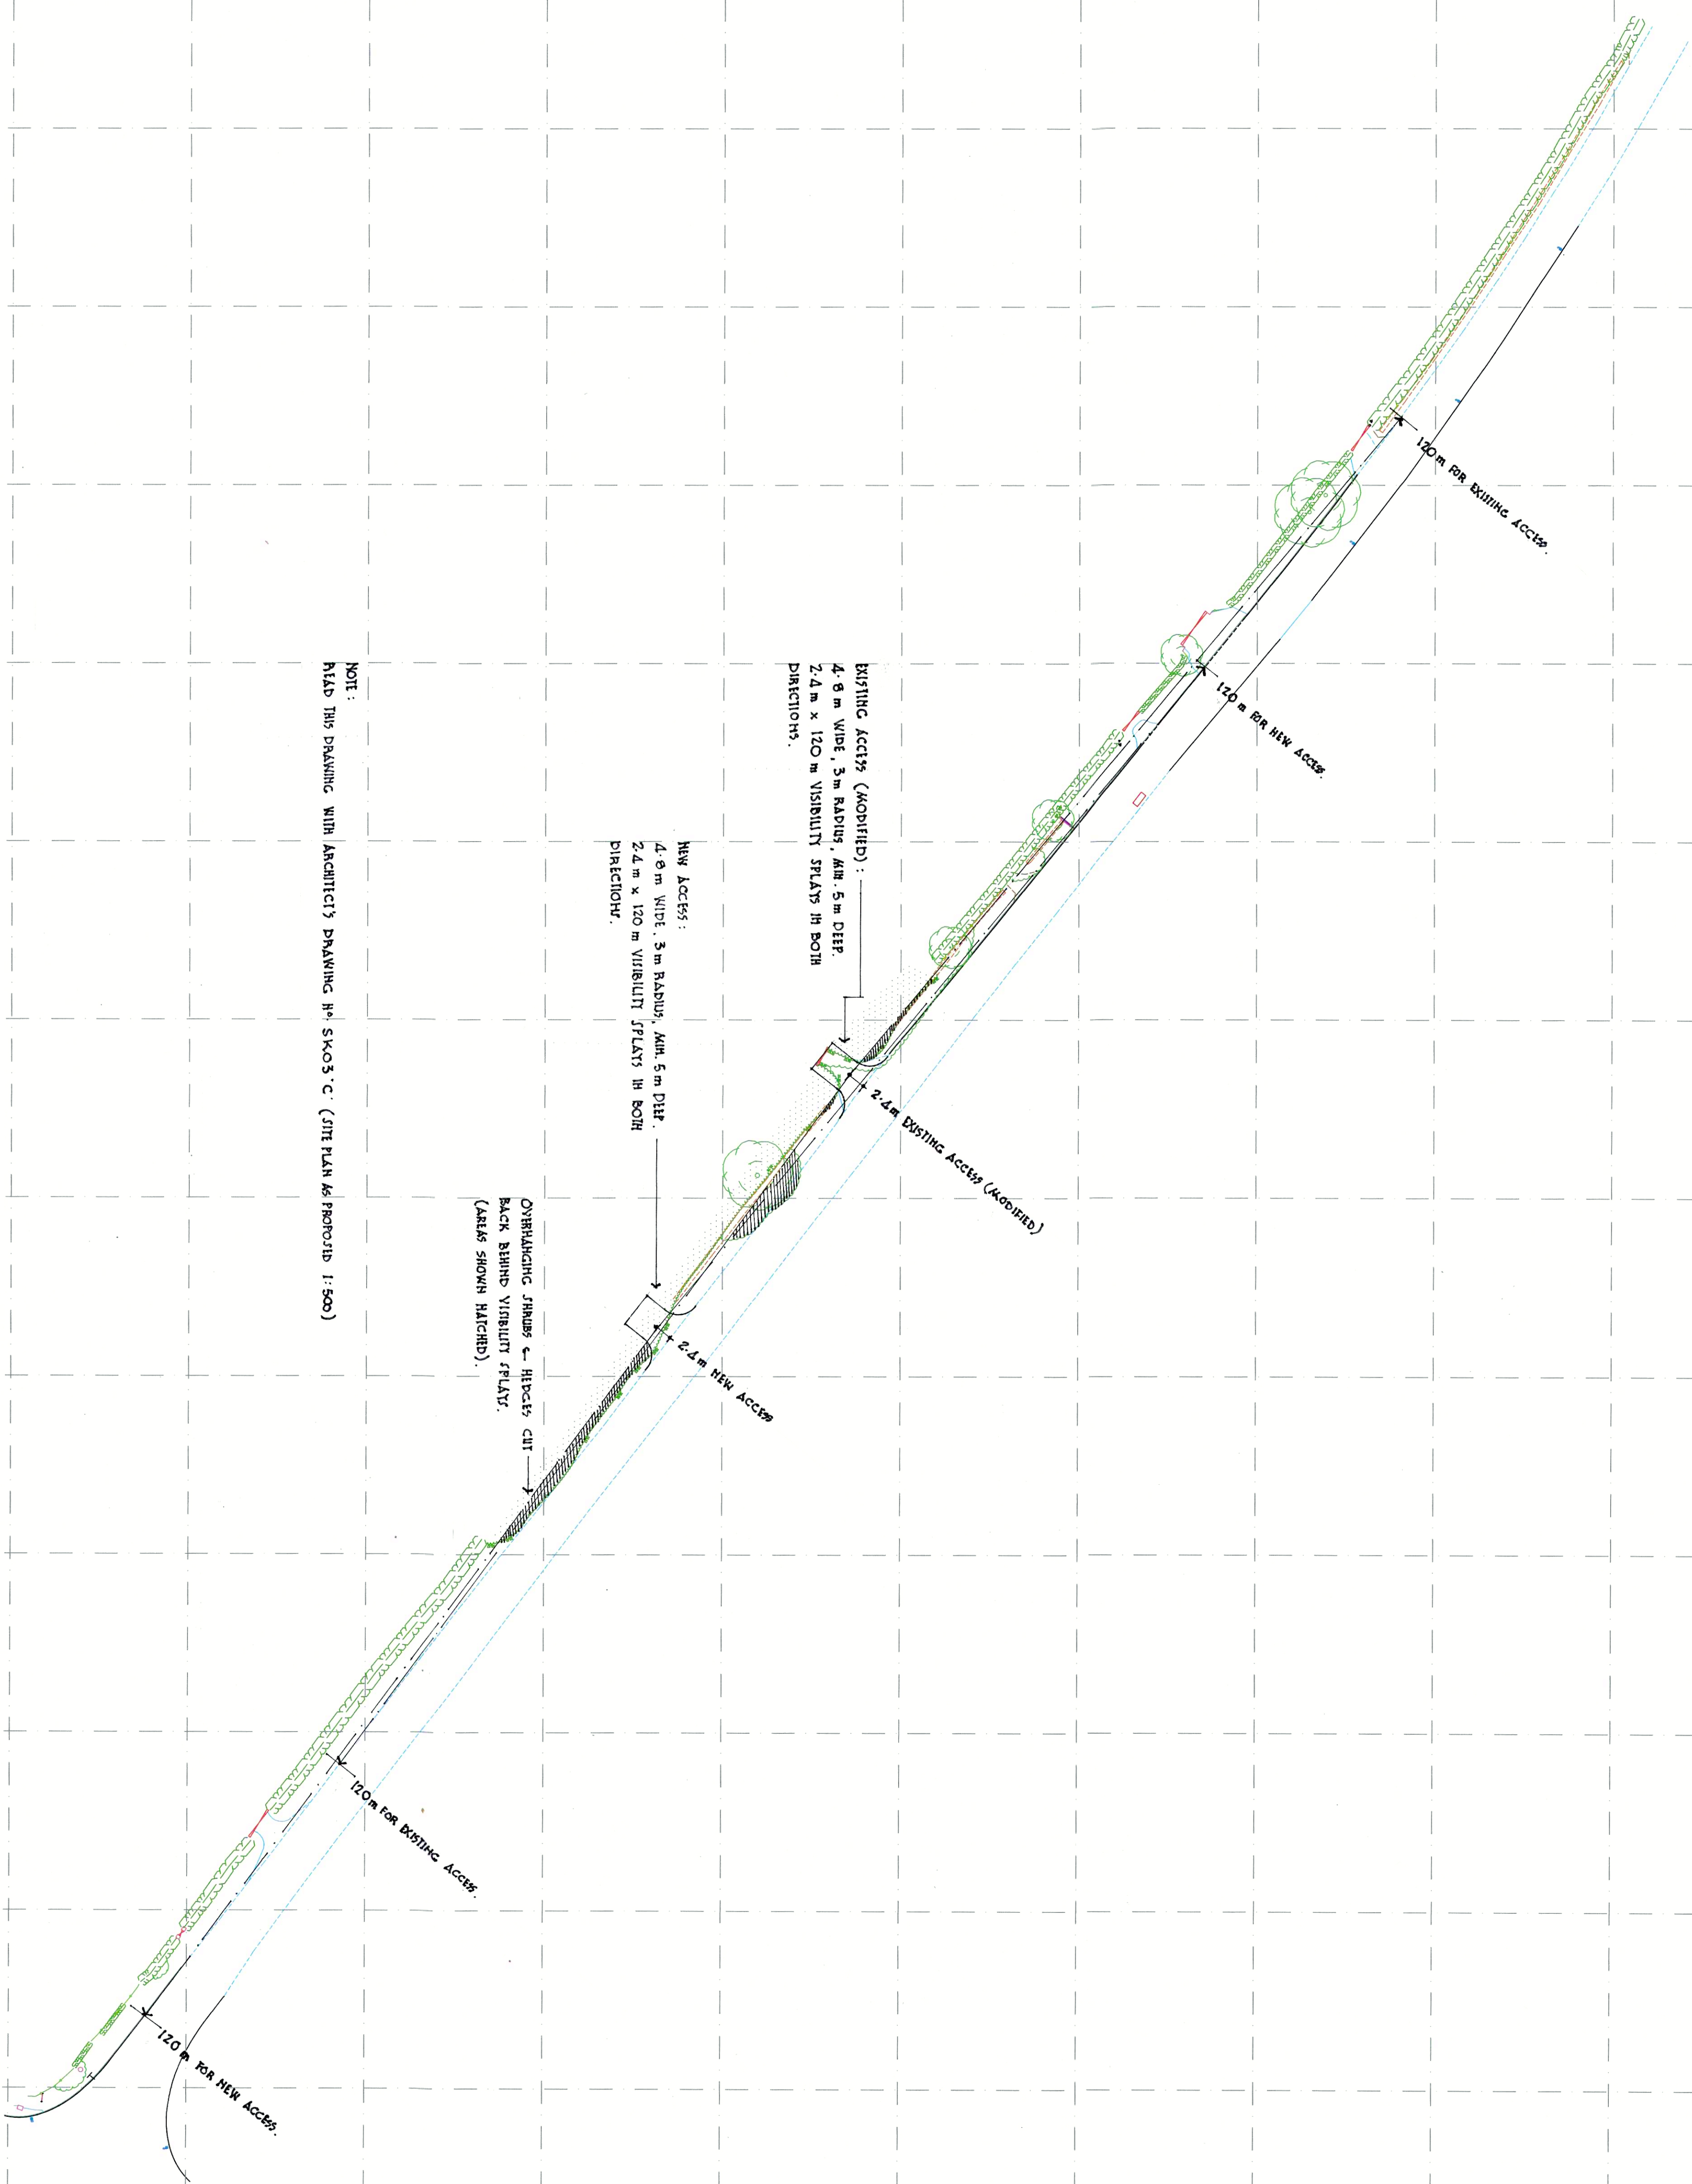

NOTE :
READ THIS DRAWING WITH ARCHITECT'S DRAWING NO. SKOS.C. (SITE PLAN AS PROPOSED 1:500)

BACK BEHIND VISIBILITY SPLAYS.
(AREAS SHOWN HATCHED).

NEW ACCESS:
4.0 m WIDE, 3 m RADIUS, MIN. 5 m DEEP.
2.4 m x 120 m VISIBILITY SPLAYS IN BOTH
DIRECTIONS.

EXISTING ACCESS (MODIFIED) : _____
4.8 m WIDE, 3 m RADIUS, MIN. 5 m DEEP.
2.4 m x 120 m VISIBILITY SPLAYS IN BOTH
DIRECTIONS.

[illegible]

C/B:	CLOSE BOARDED FENCE
C/L:	CHAIN LINK FENCE
C/P:	CHESTNUT PALING FENCE
CONC/P:	CONCRETE PANEL FENCE
I/R:	IRON PALING FENCE
P/W:	POST AND RAIL FENCE
P/C:	POST AND WIRE FENCE
S/PAL:	STEEL PALISADE FENCE
S/B:	SAFETY BARRIER
I/PAL:	IRON PALISADE FENCE

Revision Information

A	Scale changed to 1500
Rev	Date Description

INFORMATION

- Distance Surveying students will need an approved topic GS2N02 and GS260A2.
- Only persons involved during the site survey are shown on the plan. Further investigation may be required to ascertain the full extent of the site services.
- Copyright of this drawing remains the property of M.J.Survey UK Ltd. Do not make any copies or alterations without written permission from M.J.Survey UK Ltd. This is a warning - in the event of any infringement, refer always to M.J.Survey UK Ltd.

Ordinance Survey Bench Mark Used	
Location	Type
1	
2	

Unit 3, Queensberry Industrial Estate
Pentite
PM Surveys UK Ltd
Fimlshire, CH5 2DJ
Tel: 01244 952477
Email: info@pmsurveys.co.uk

Client Info

Tecwyn Williams

Tel: 01823 271091
email: tecwynwilliams@btiscall.co.uk

Project		Higher Oak Wexham	
Project No	Sheet: A1 Scale: 1:500	Surveyed By: AL	
PMS181633		Drawn By: JW	
		Approved By: PM	
PMS181633A		Issued: 19/07/18	