




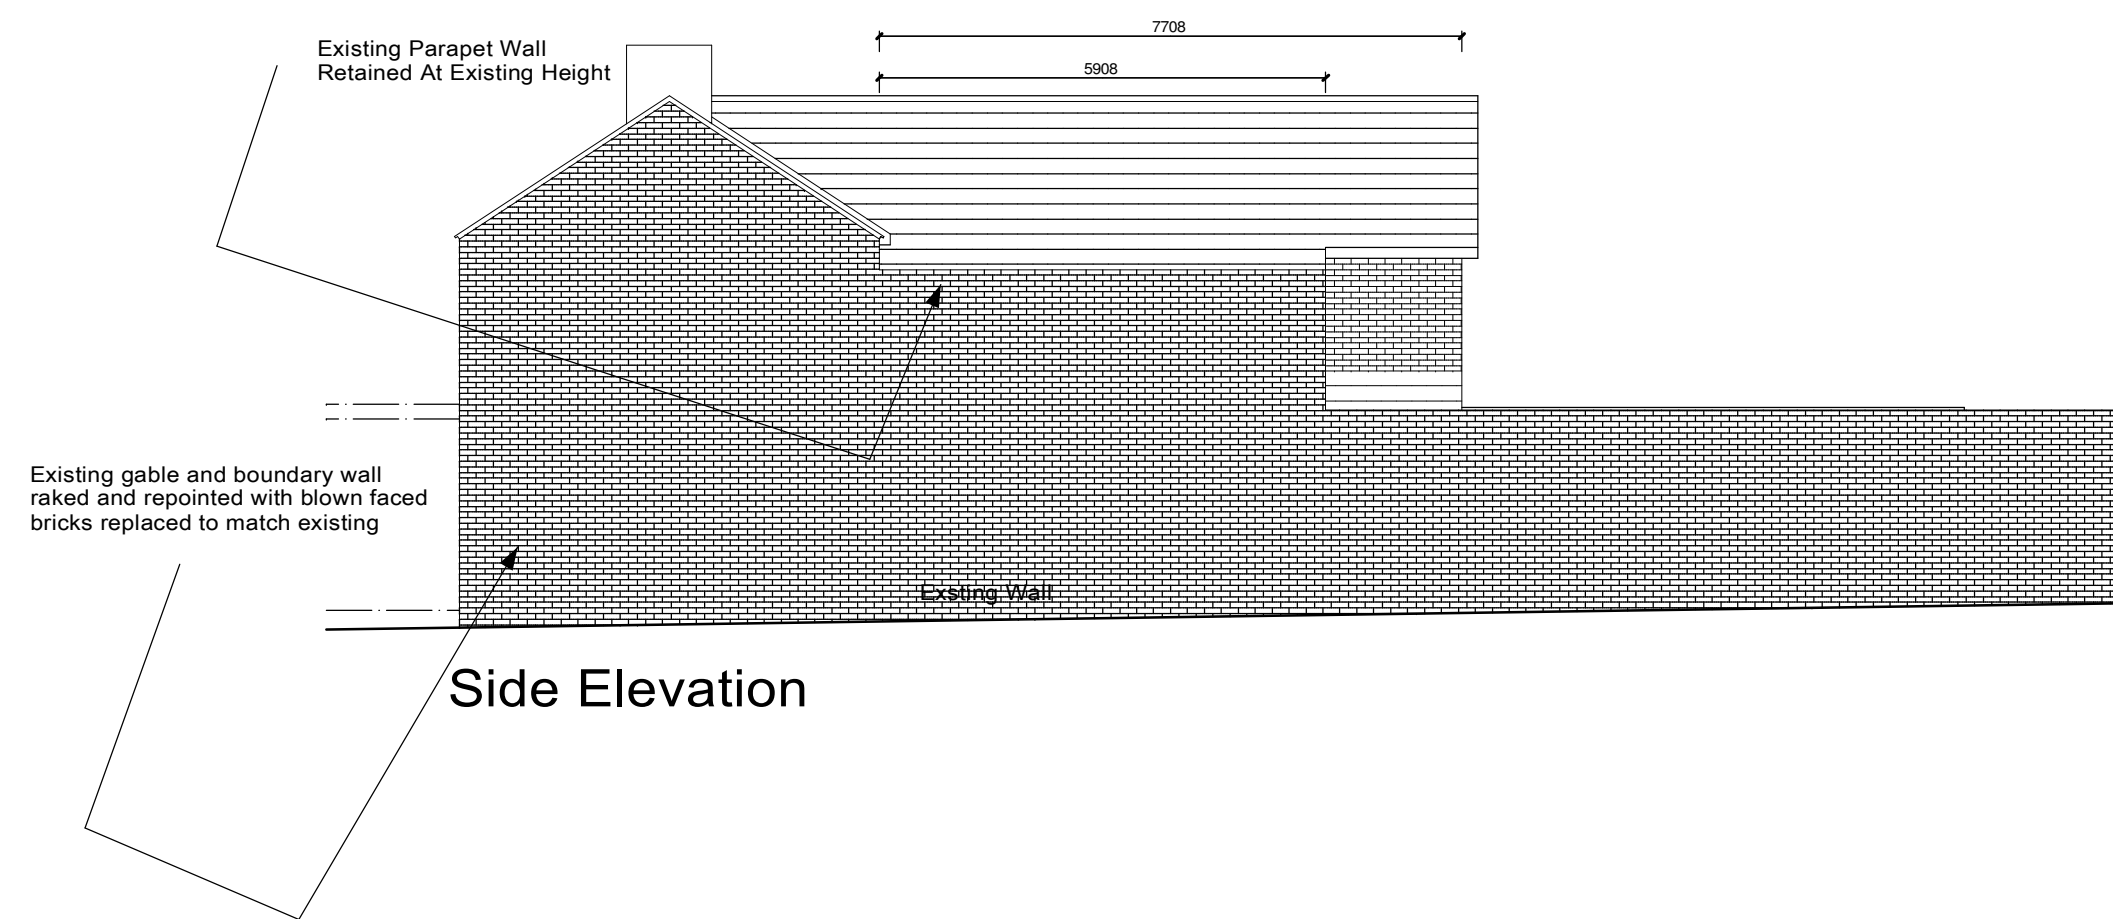

Side Elevation

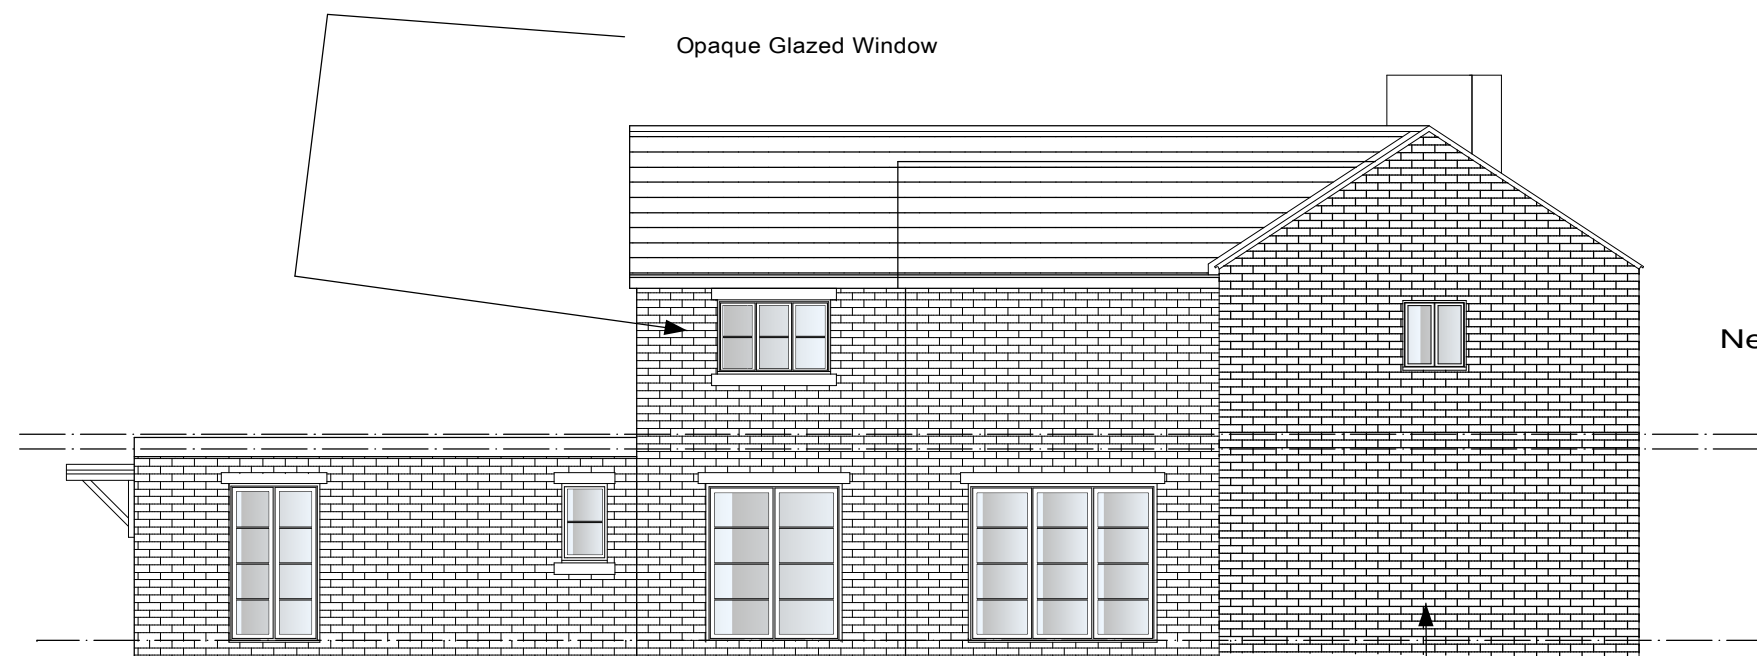

Side Elevation

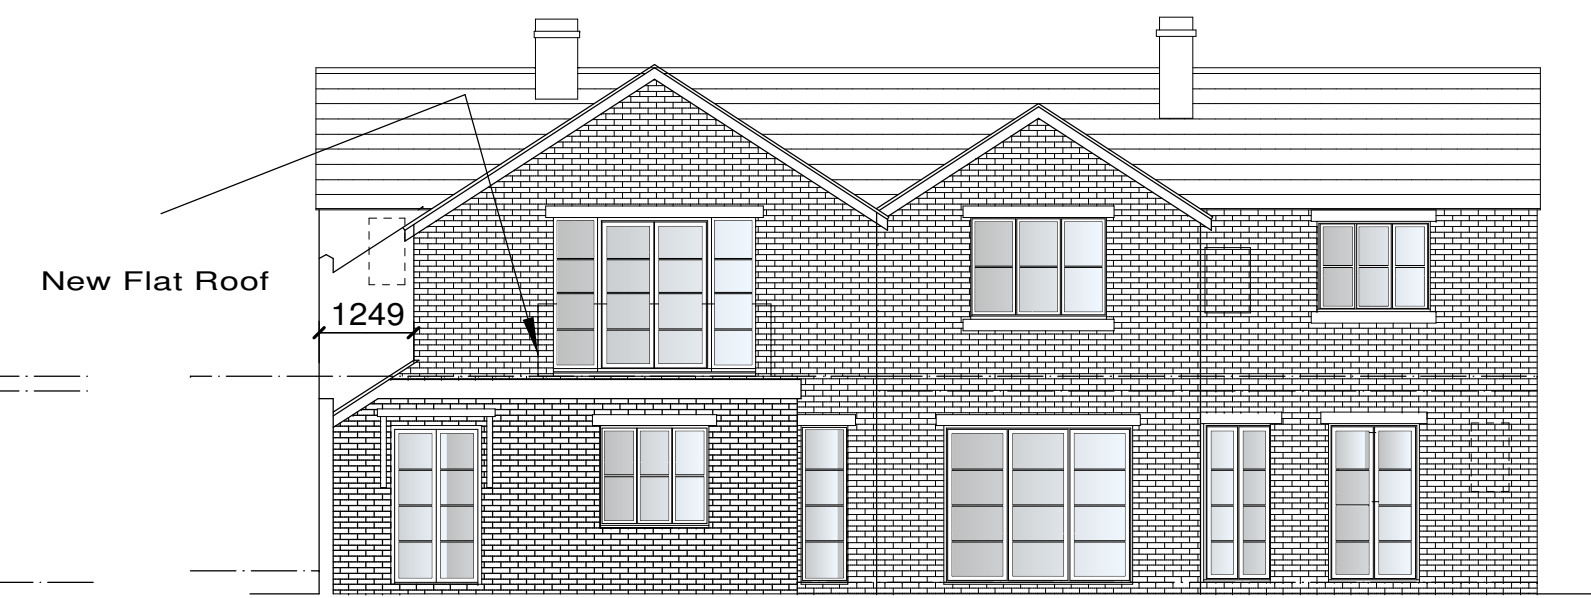

Rear Elevation




End Front Elevation

Existing Roof - Remedial Works
Strip off existing slate roof on store for re-use. Assume 50% loss due to breakages and damaged slates. Strip off existing battens and any underlay, recover with Vent 3 Breathable Underlay and re-batten with 50 x 25mm treated battens, re-slate to match existing with existing slates to one plane. Supply and fix new slates to match existing to remaining planes. Assume Welsh Slates to match existing. Repair and replace damaged or decayed rafters to match existing and instigate repairs to existing supporting structure subsequent to site inspection once exposed.




Existing Gable to be raked and epointed to agreed specification.

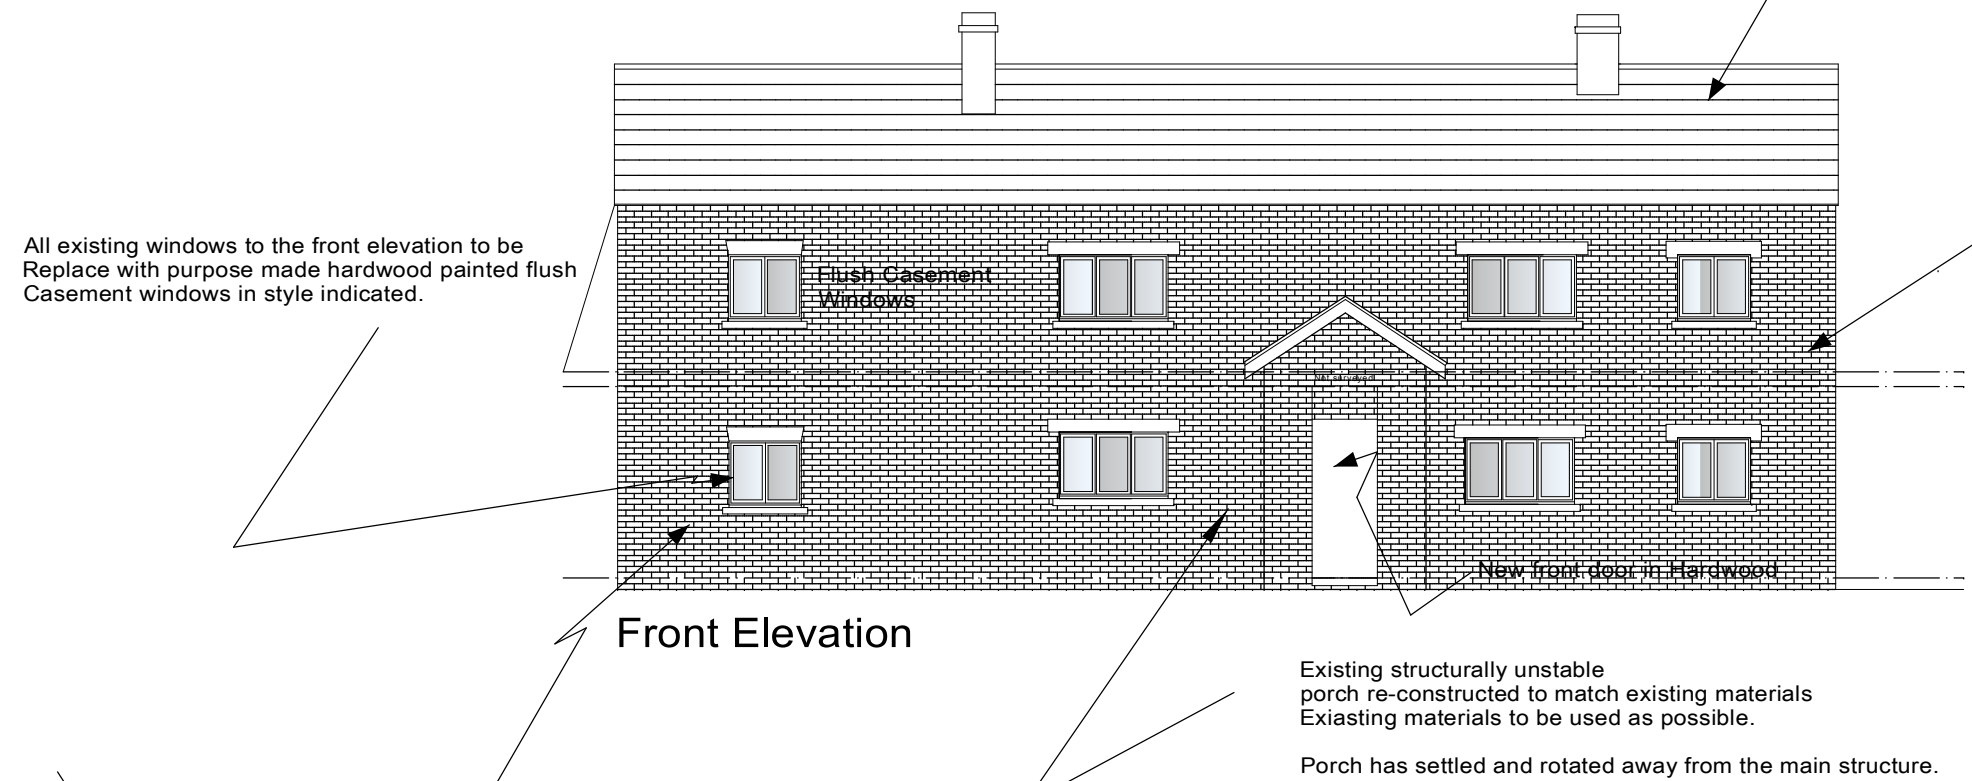


Front Elevation




End Front Elevation Showing varying brickwork

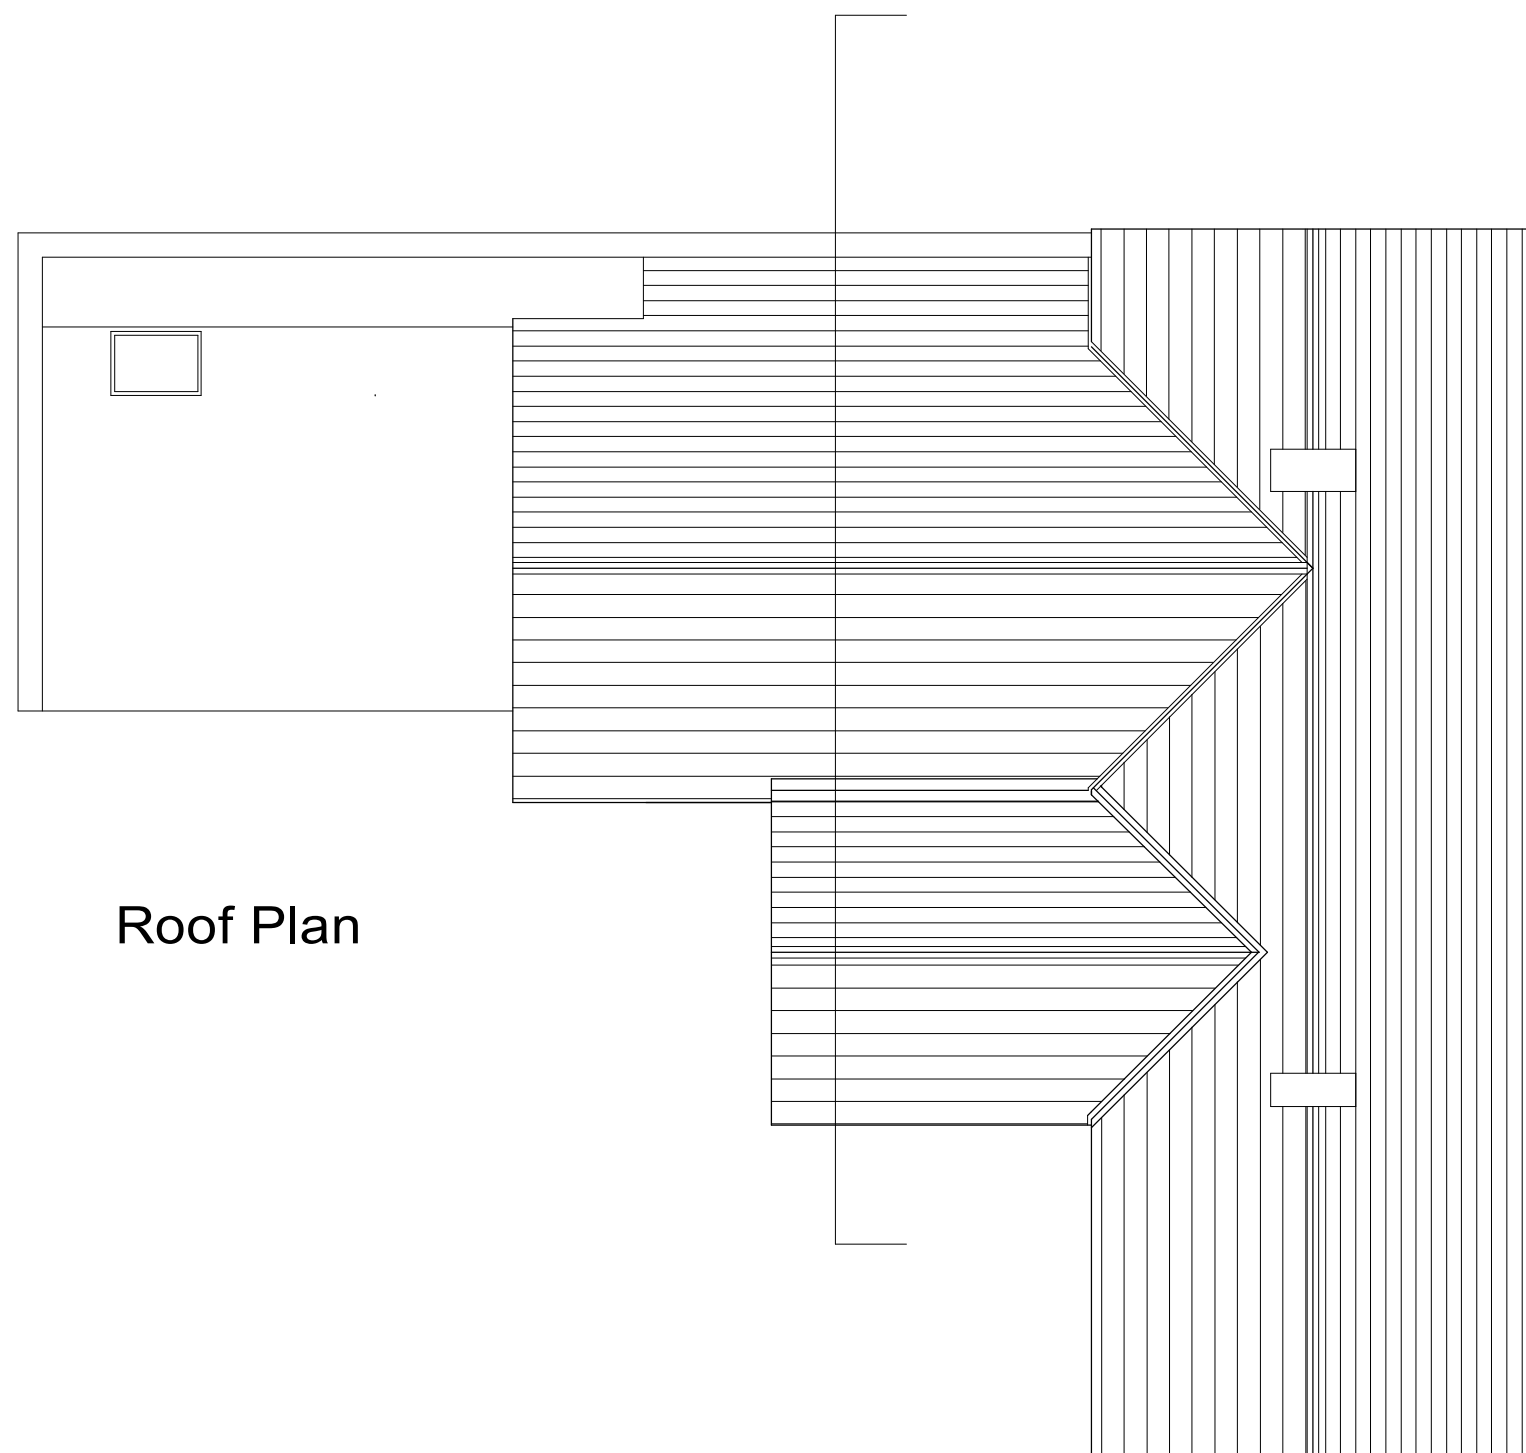


Roof Plan

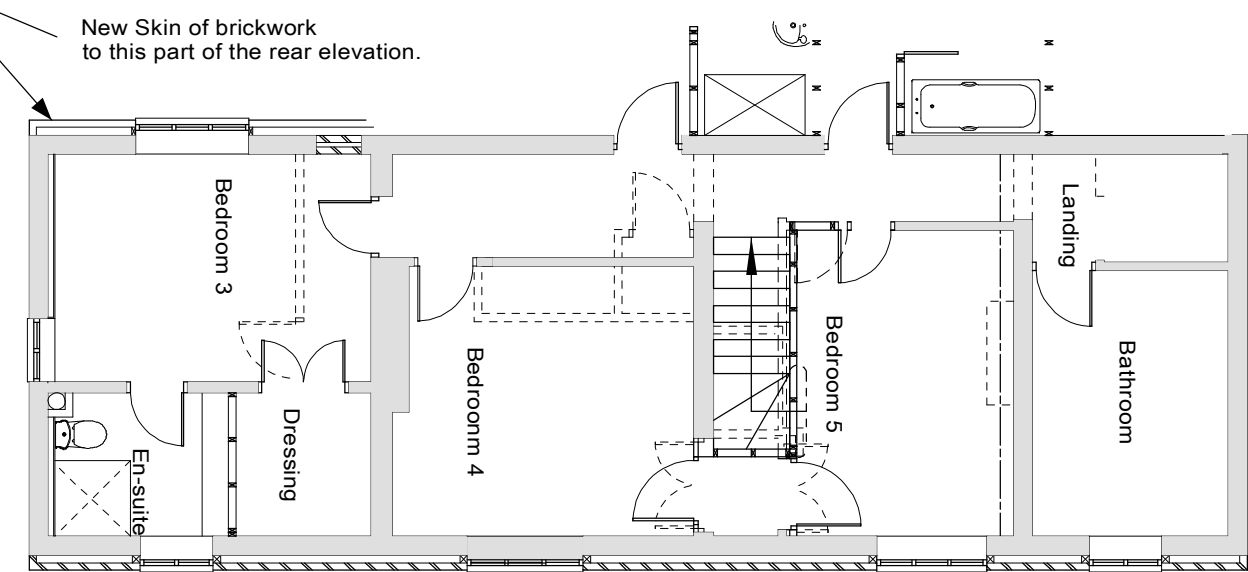

Front Section (Existing) First Floor Plan

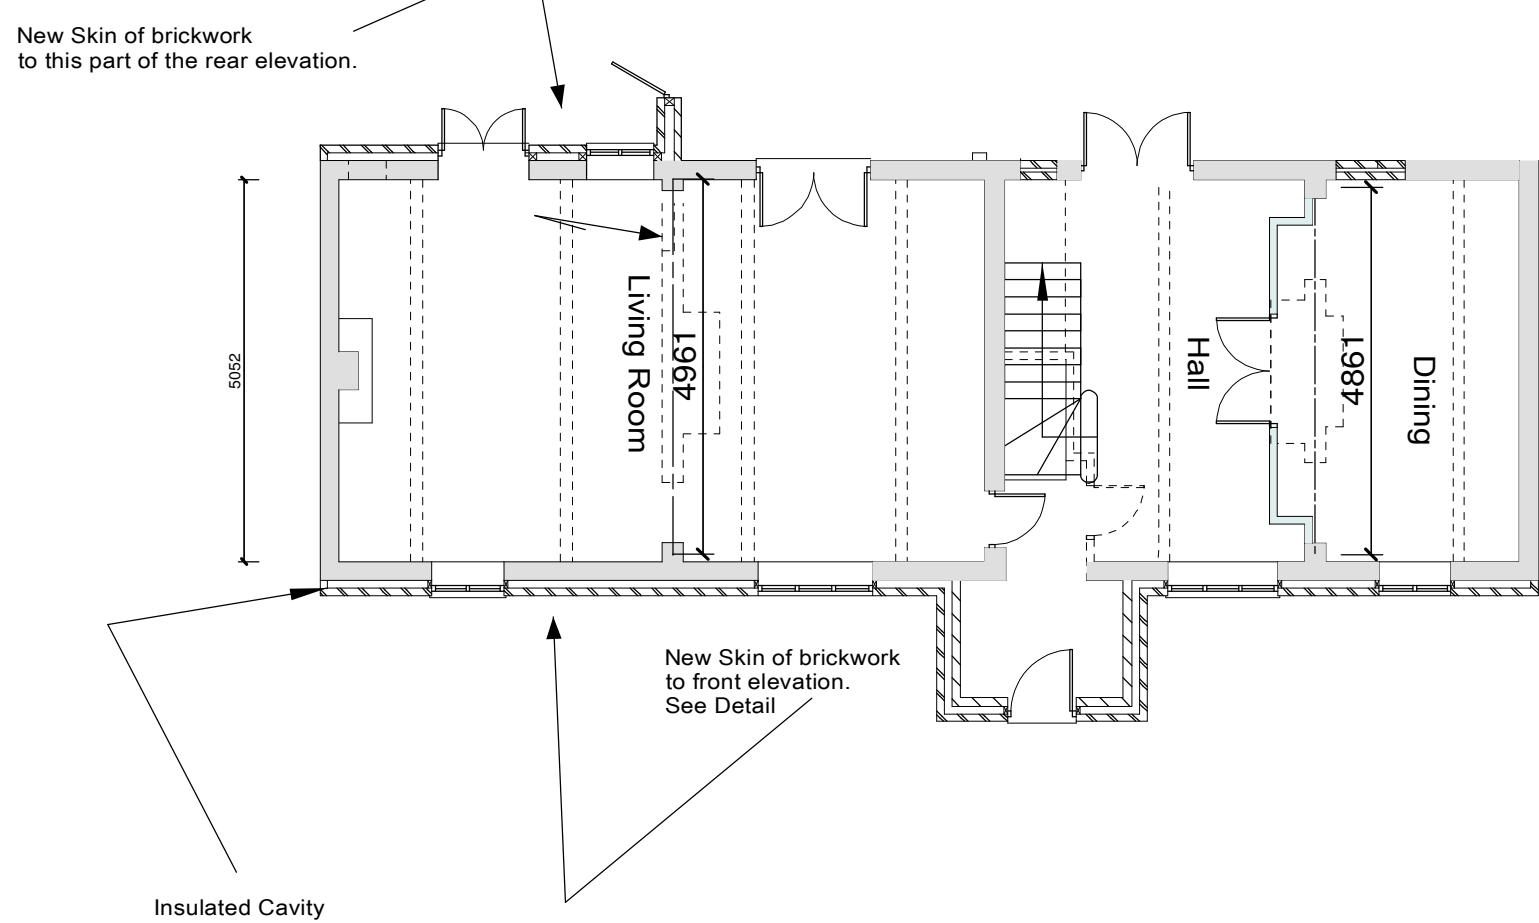

Front Section (Existing) Ground Floor Plan

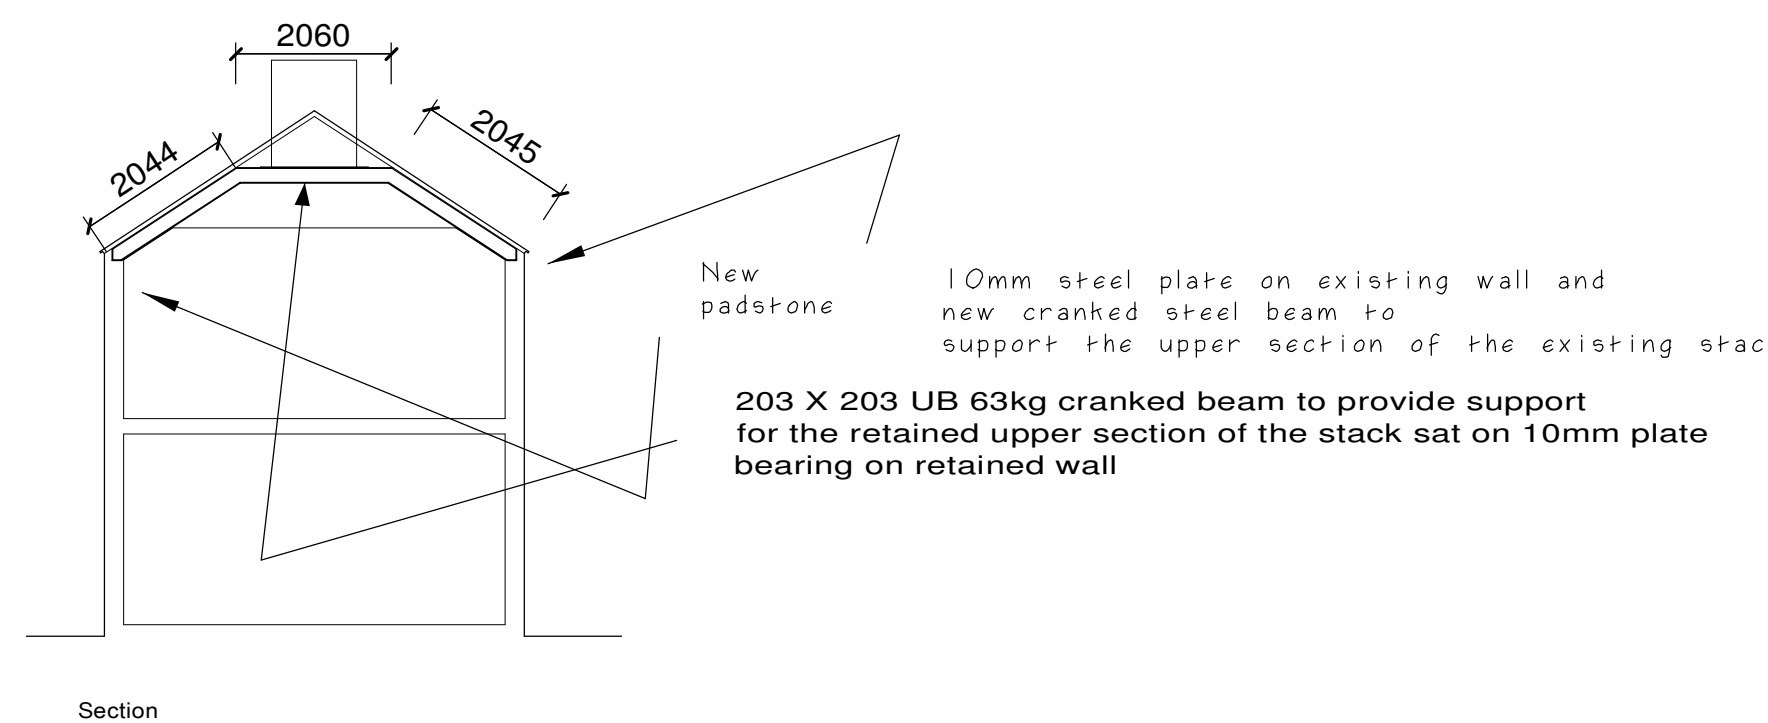

Section

680 - PL10

Project Architecture
Architecture & Planning
P.O. Box 282
Tarpotley
CW6 0WZ
info@projectarchitecture.co.uk
Tel: 01244 566256

Client
Mrs Robson-Catling

Dwg Title
Proposed demolition of existing outriggers and alterations and extension Existing Dwelling

Project
The Old Croft (Formerly The Long Croft) Green Street Holt

Drawn
PIC

Scale
1:100 @ A1

Date
29-05-2023

Drawing Number
680 PL10