


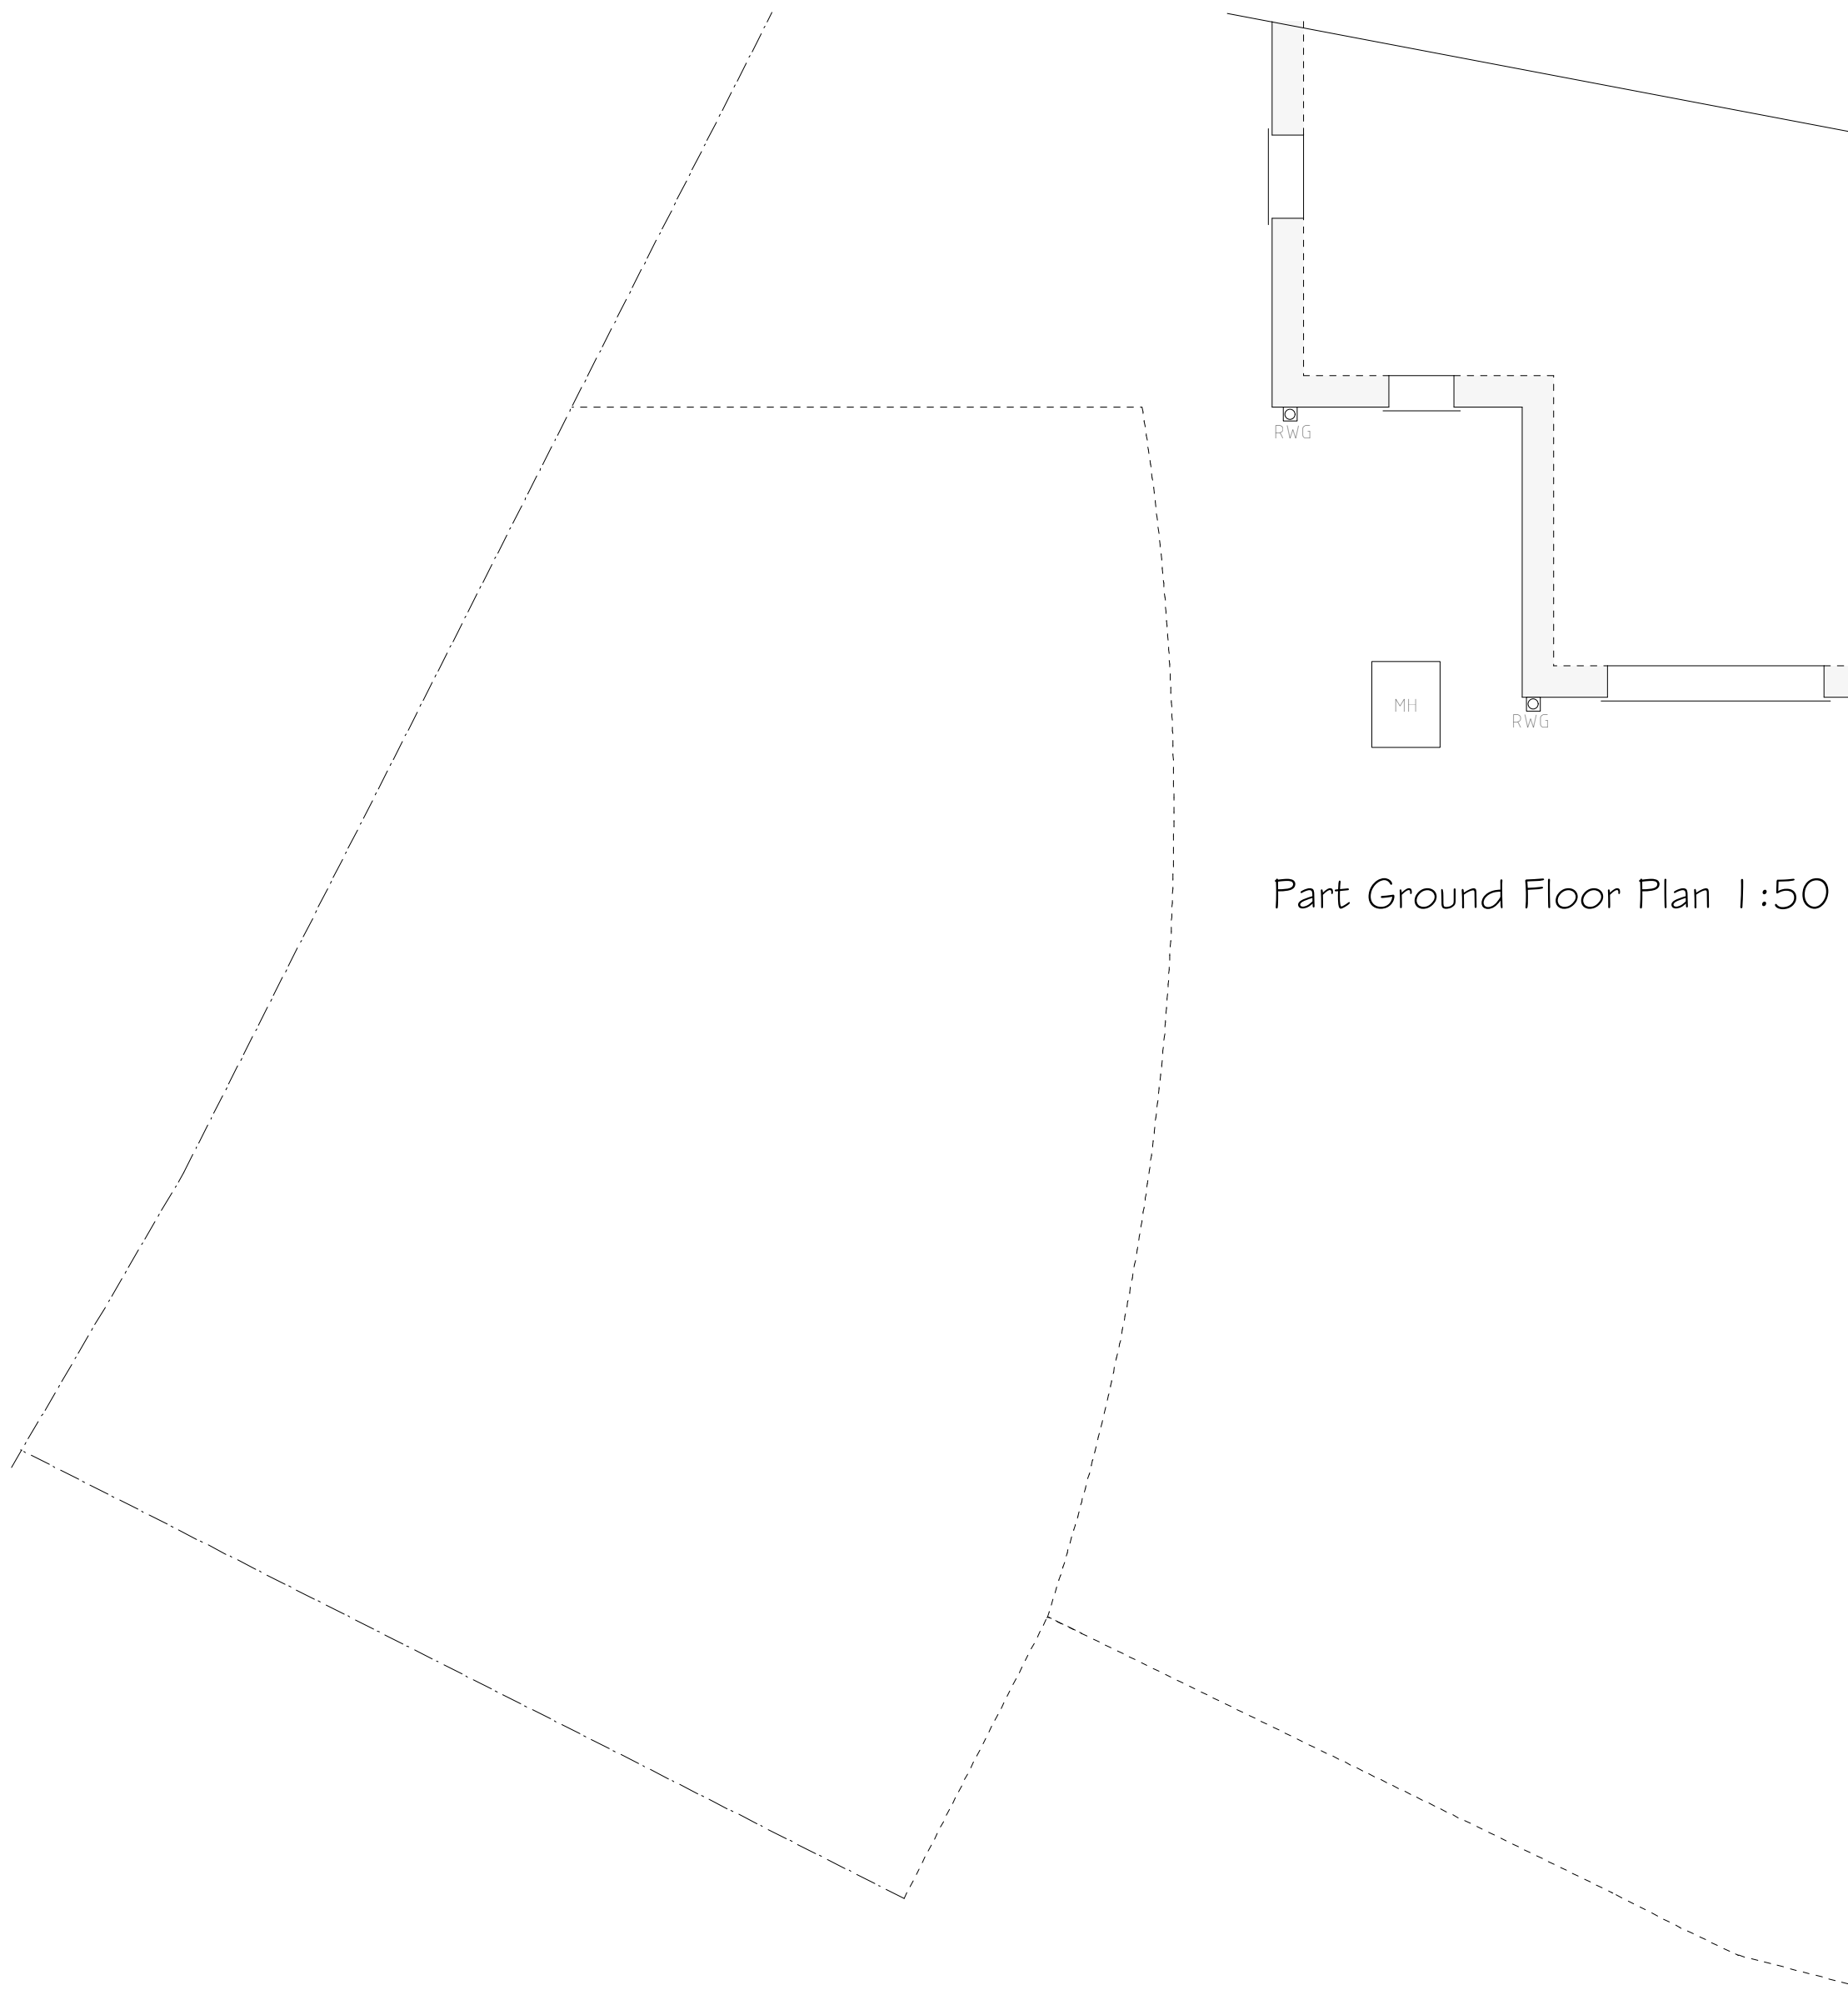

Part Ground Floor Plan 1:50

Services Key	
	Existing Electric Meter Position
MH	Existing Man Hole Position
	Existing Rain Water Gully (RWG) Position
	Existing Back Inlet (BIG) Gully Position

Rev	Date	Detail	Initial

Project: Proposed Alterations to, 6 Fairview, Rhostyllen, Wrexham, LL14 4HX	
Title: Existing	Scale: (A2) 1:50

Drawn By: A.Valentine	Date: Dec 2022
Drawing No: F050/001	Sheet: 1 of 1



Office 3K4,
Redwither Business Tower,
Wrexham. LL13 9XT
Tel: 01978 356500
www.blueprintarchitectural.com
© copyright all rights reserved