






Front Elevation 1:100

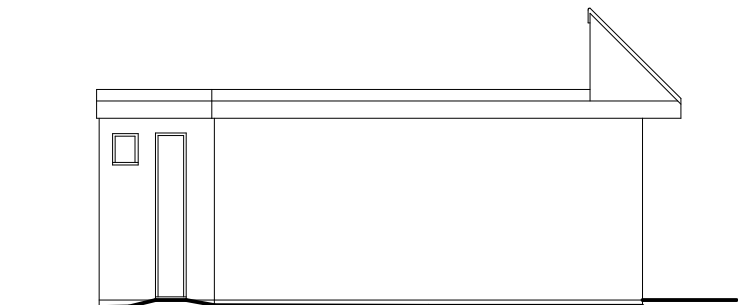


Side Elevation 1:100

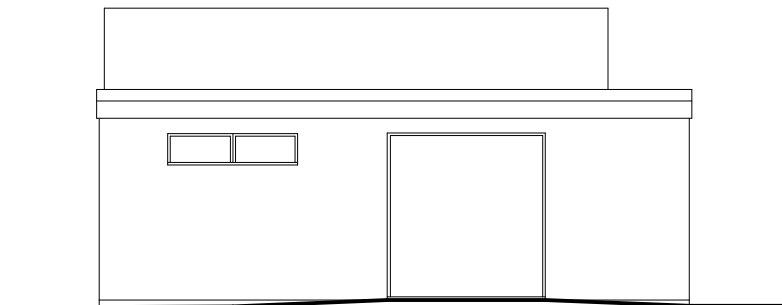

Rear Elevation 1:100

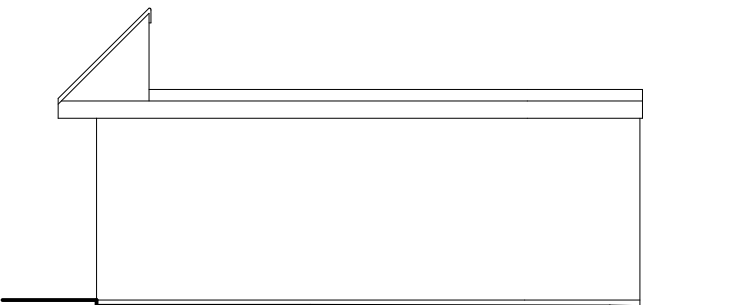

Side Elevation 1:100

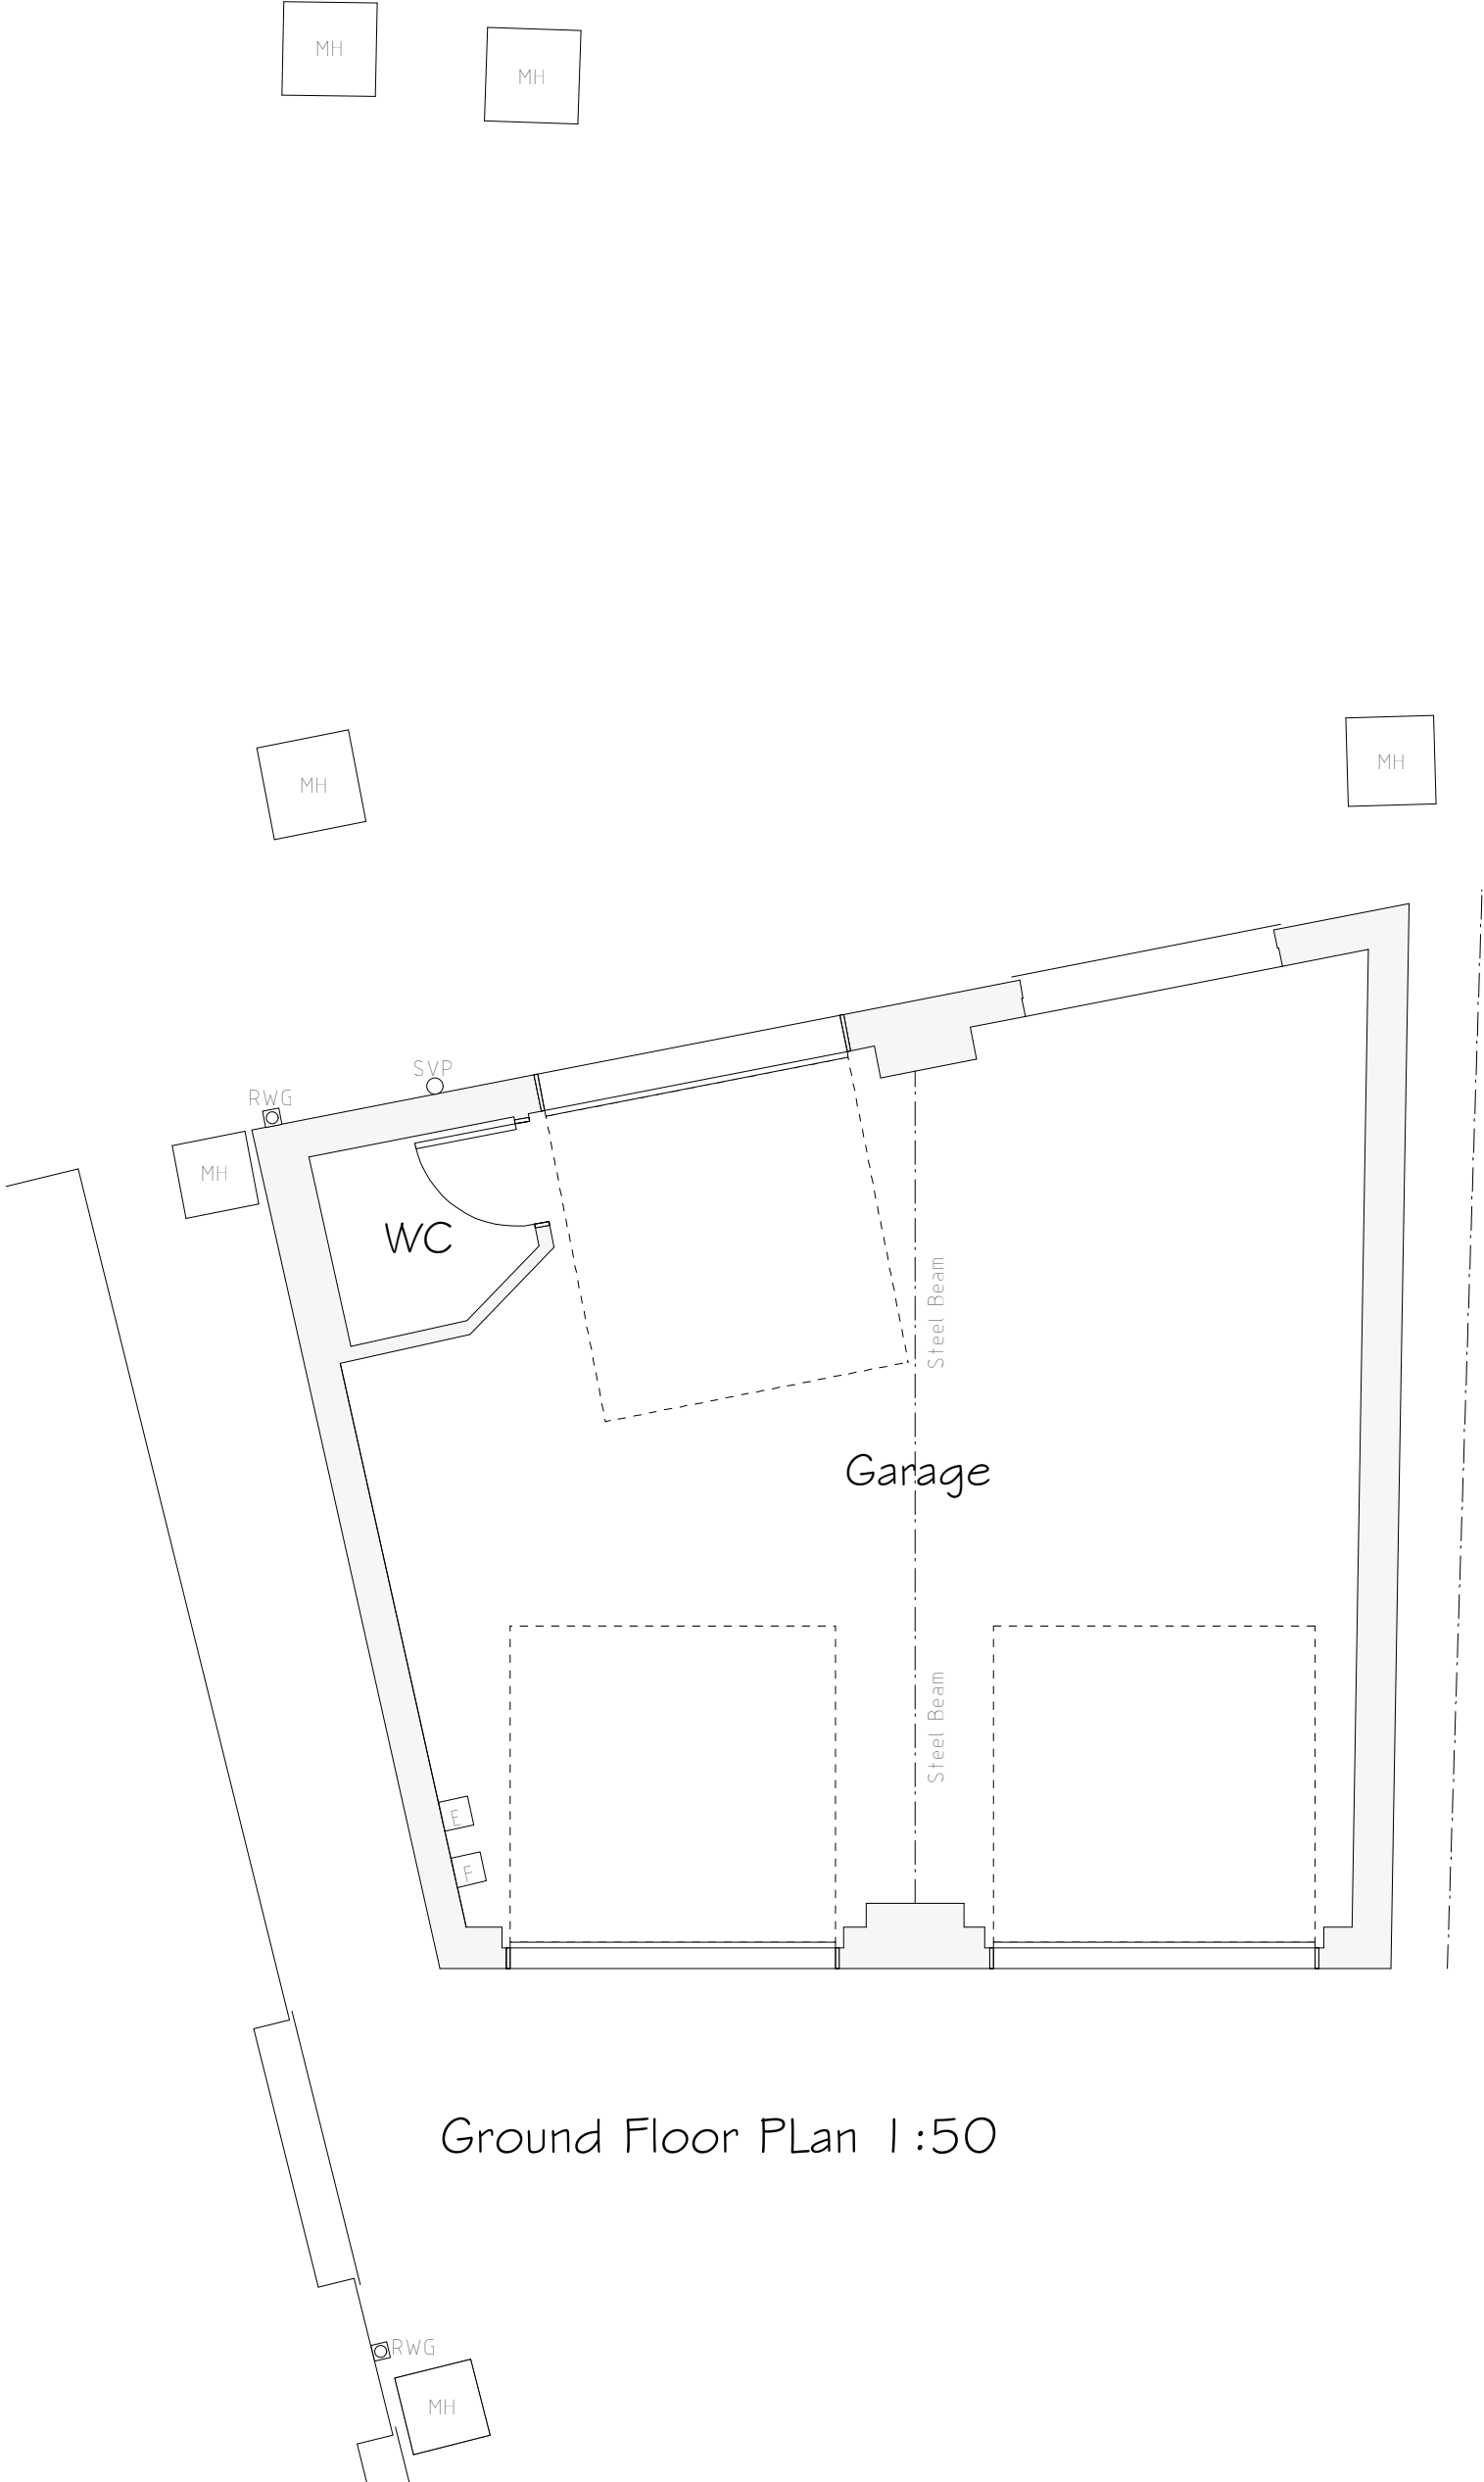

Ground Floor Plan 1:50

Services Key	
☐ E	Existing Electric Meter Position
☐ F	Existing Fuse Box Position
MH	Existing Man Hole Position
☒ RWG	Existing Rain Water Gully (RWG) Position
☐ SVP	Existing Soil Vent Pipe (SVP) Position

Rev	Date	Detail	Initial

Project: Proposed Alterations to, Ennisdale, Raggs Hill, Whitchurch Road, Bangor On Dee, Wrexham, LL13 0BD	
Title: Existing	Scale: (A2) 1:50 & 1:100

Drawn By: A.Valentine	Date: Oct 2022
Drawing No: G093/001	Sheet: 1 of 1



Office 3K4,
Redwither Business Tower,
Wrexham. LL13 9XT
Tel: 01978 356500
www.blueprintarchitectural.com
© copyright all rights reserved