




Front Elevation 1:100

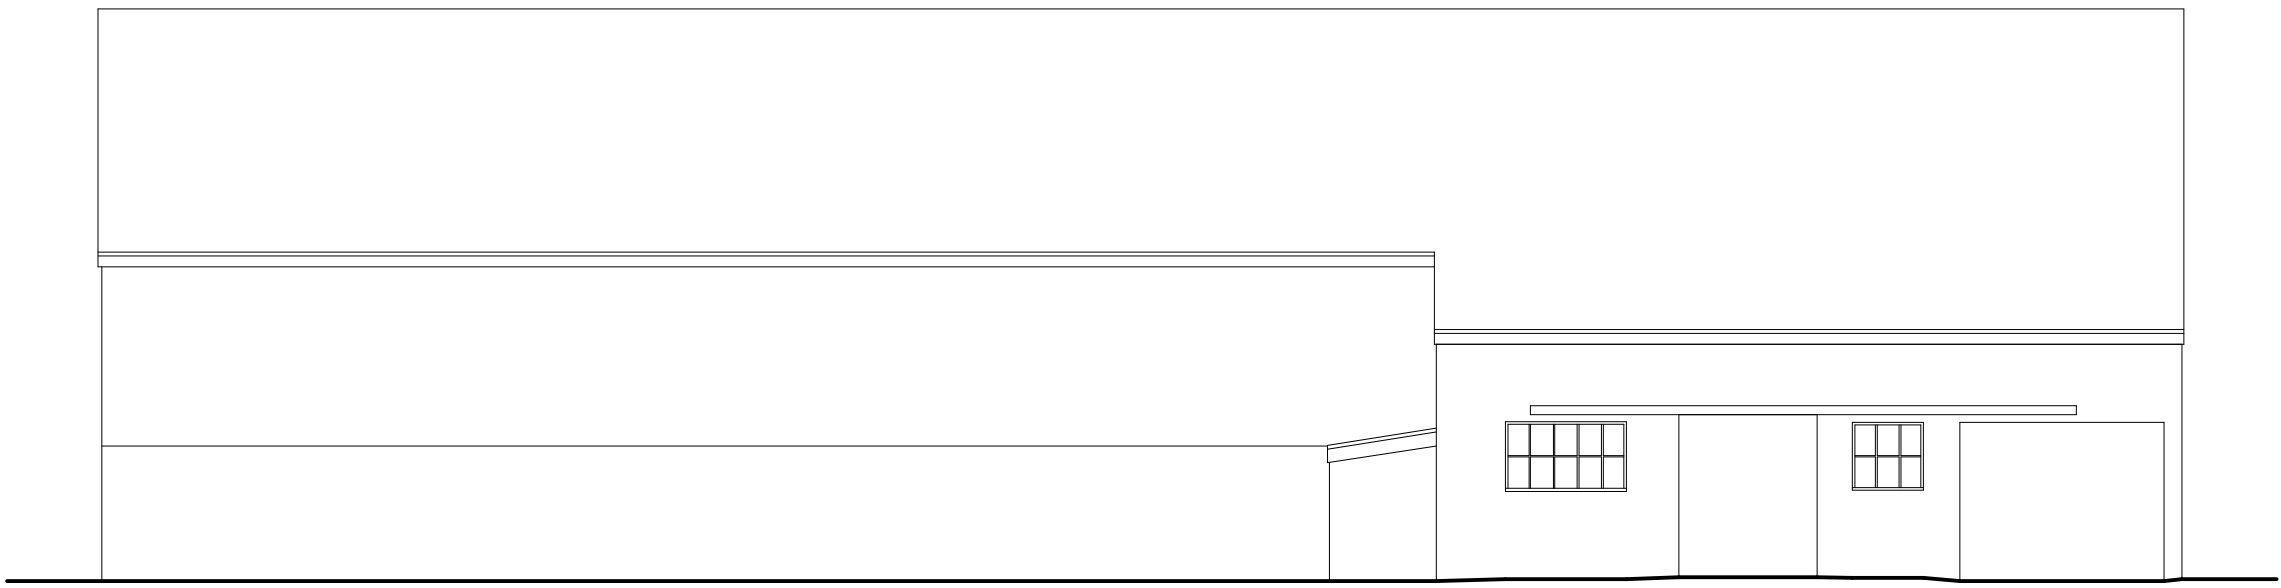


Side Elevation 1:100

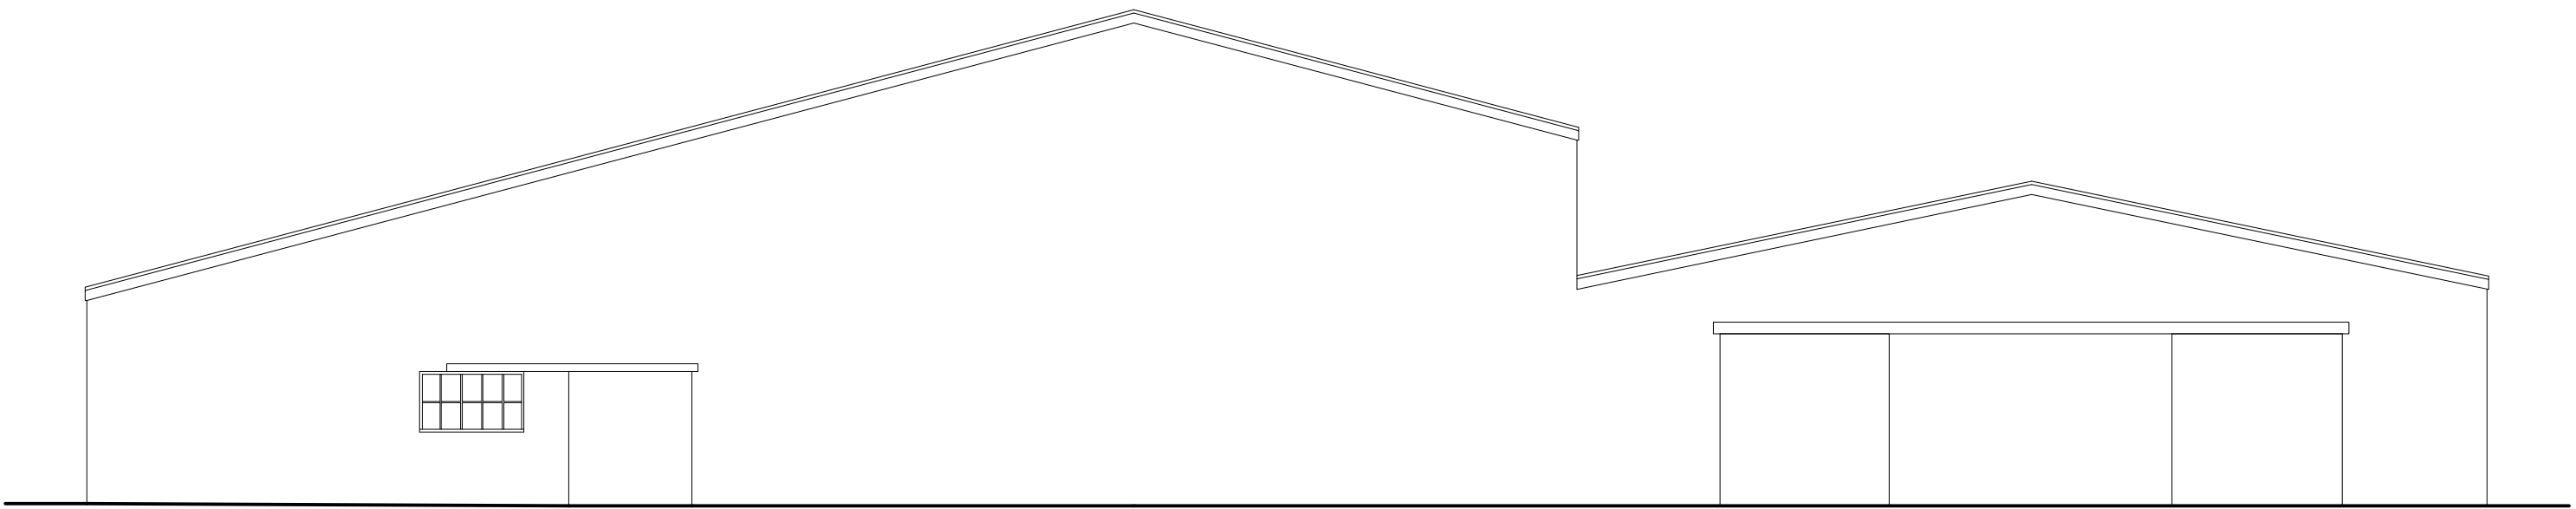

Rear Elevation 1:100

 

Side Elevation 1:100

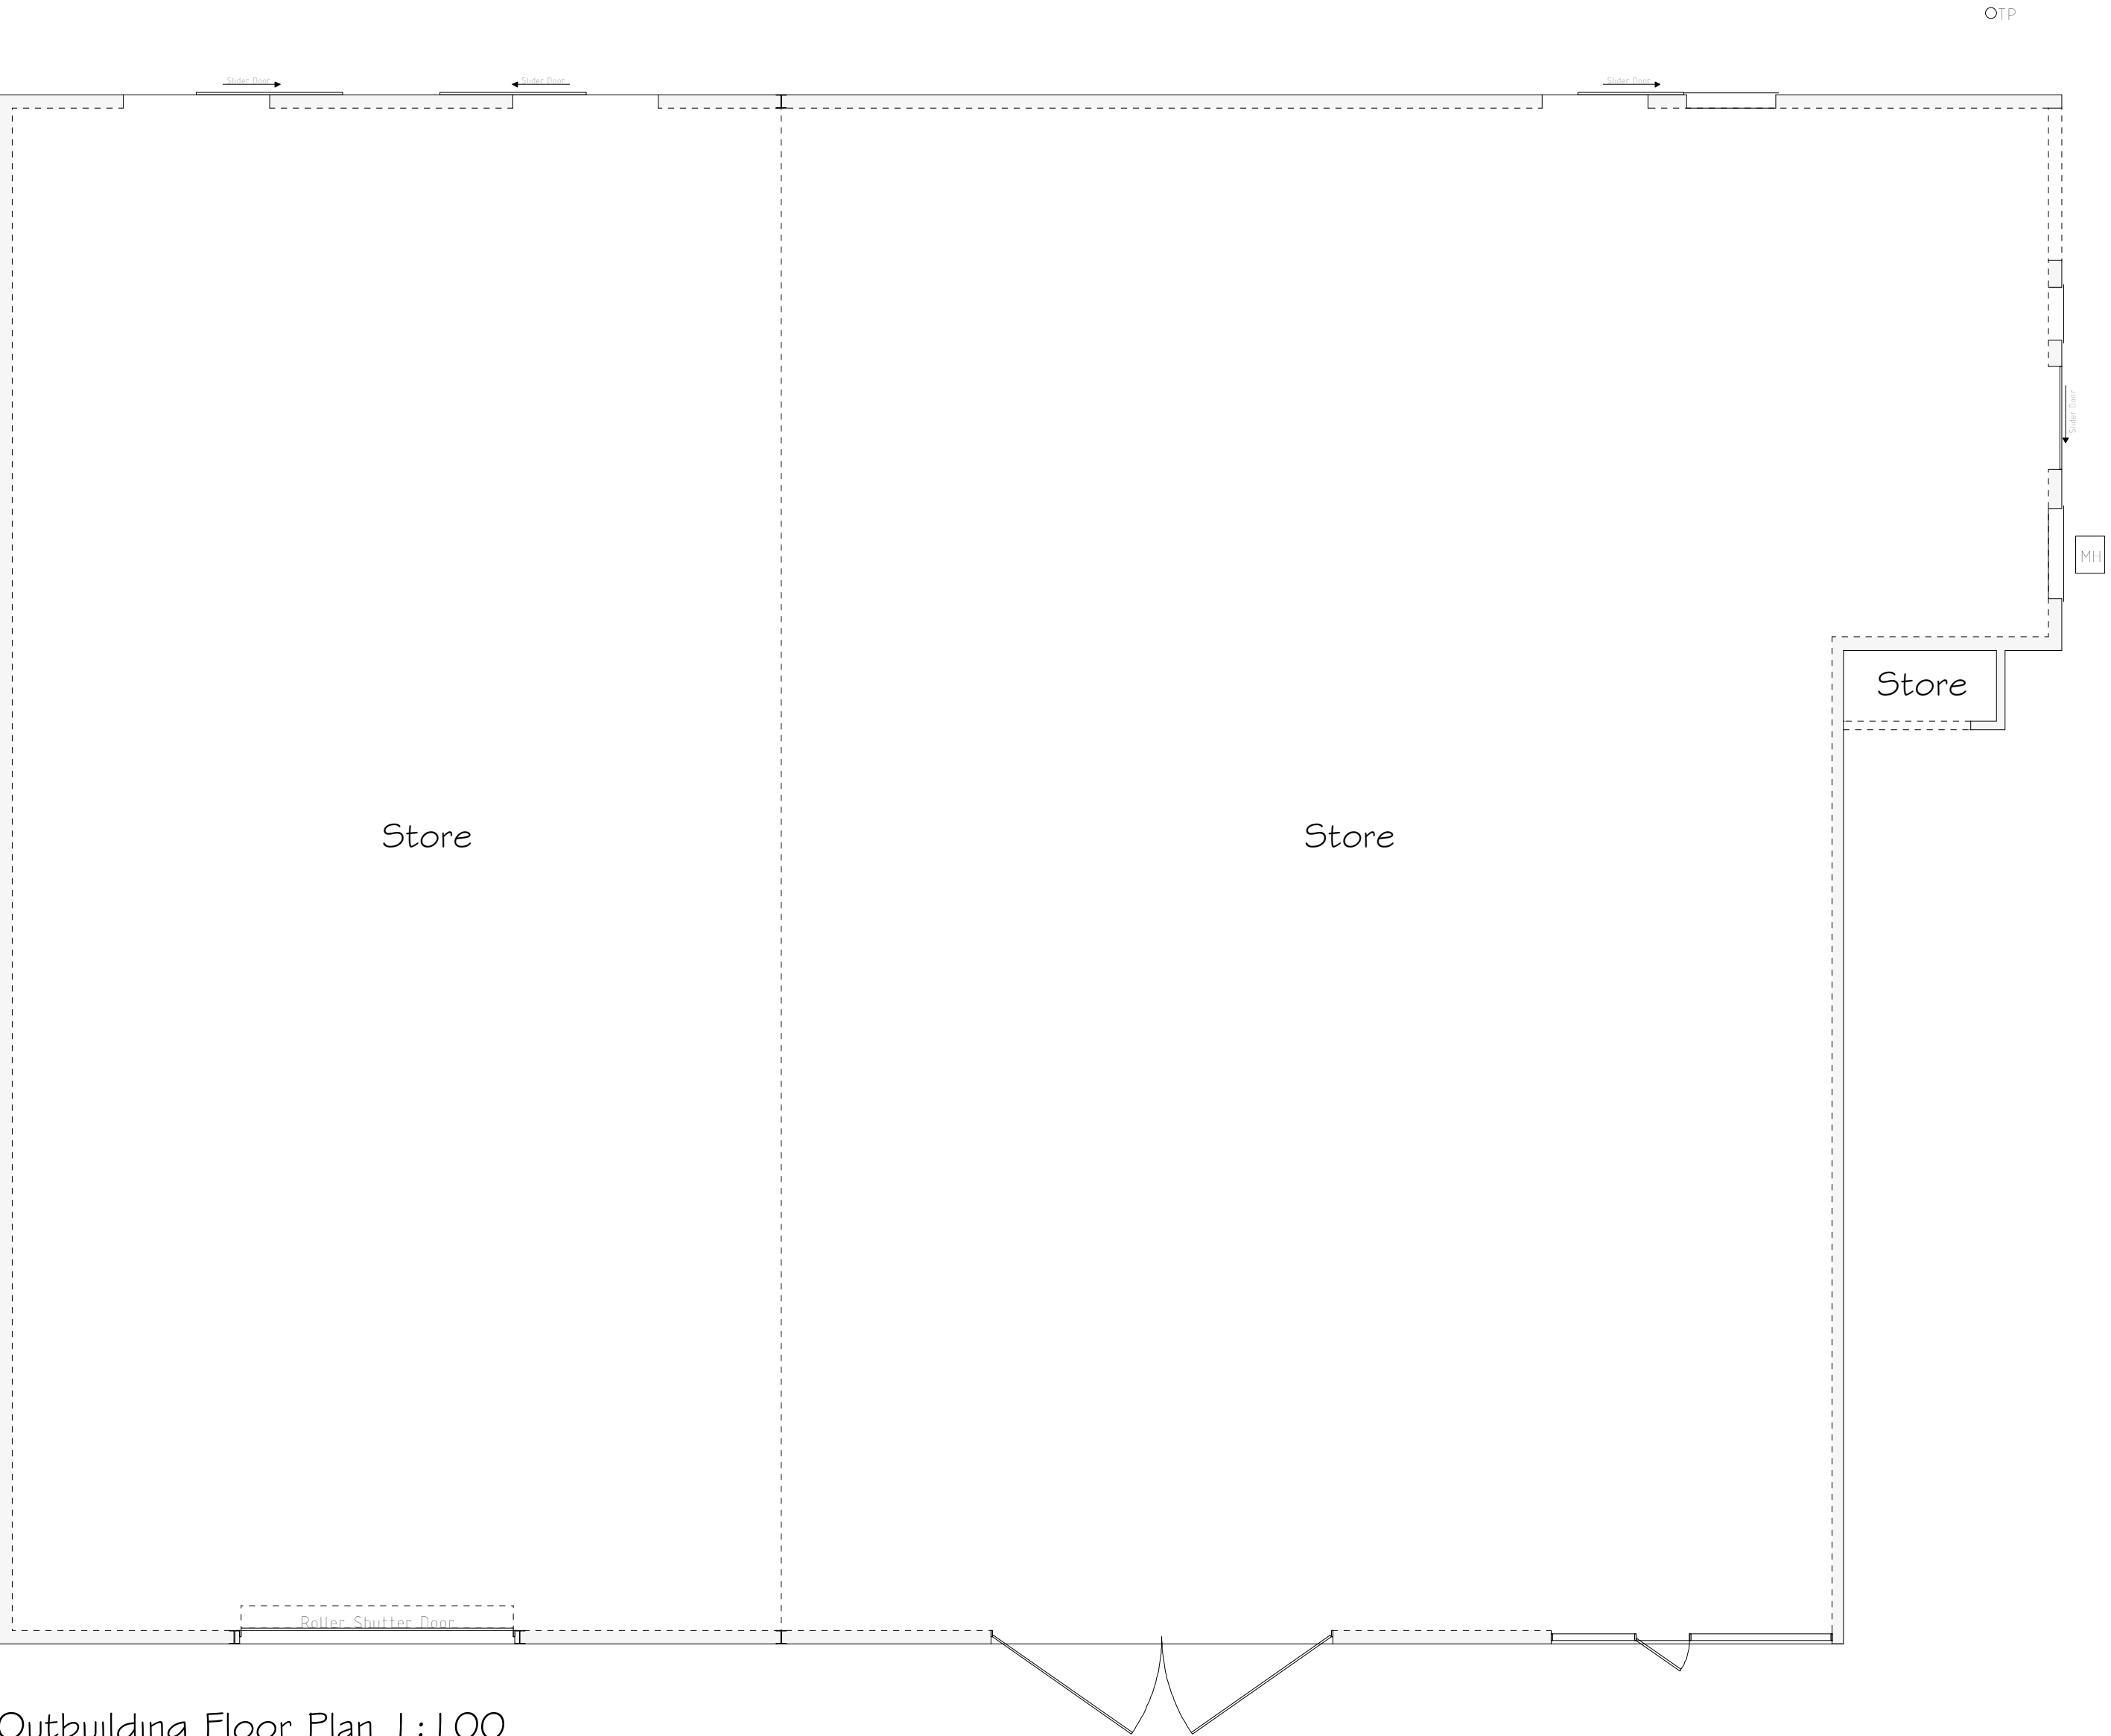

Outbuilding Floor Plan 1:100

Services Key

MH Existing Man Hole Position

Rev	Date	Detail	Initial

Project:

Proposed Alterations to
Outbuilding at,
Buck Road, Holt,
Wrexham, LL13 9TF.

Title:

Planning

Scale: (A1)

1 : 100

Drawn By:

E.M.Jackson

Date:

March 2023

Drawing No:

B166/004

Sheet:

1 of 1

blueprint

architectural services

partner

LABC

Office 3K4,
Redwither Business Tower,
Wrexham. LL13 9XT
Tel: 01978 356500
www.blueprintarchitectural.com
© copyright all rights reserved