



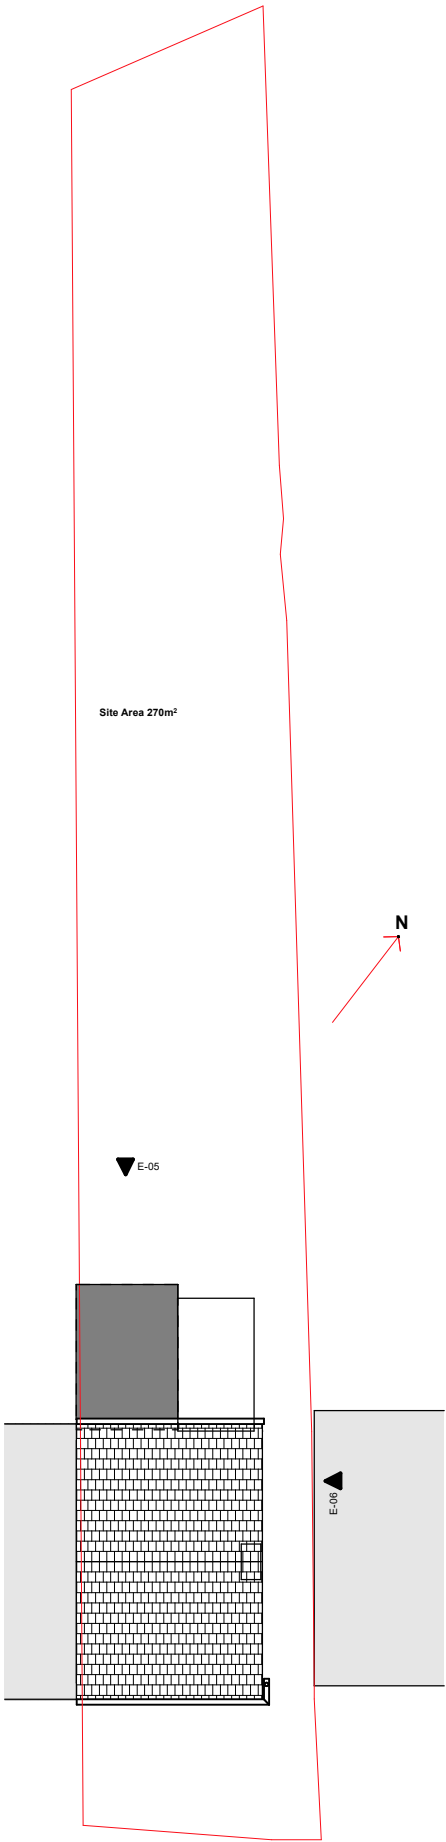

1 Ex. Roof 1:200

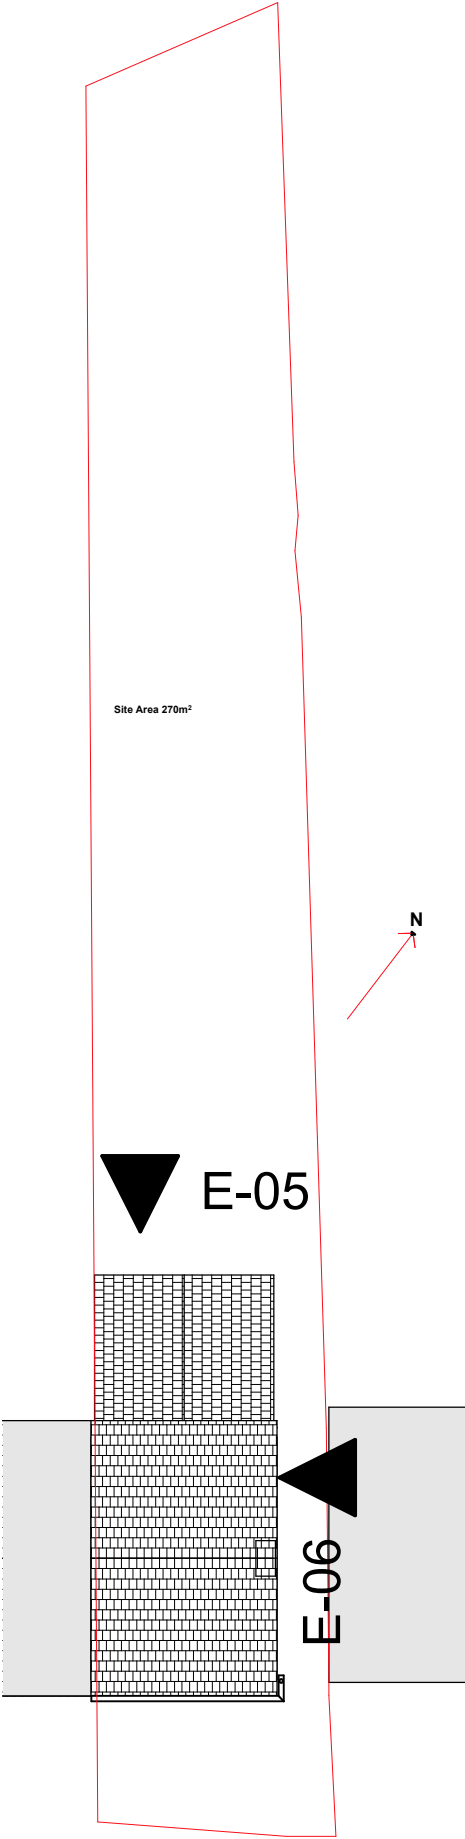

2 Proposed Roof / Site 1:200

|                                   |               |
|-----------------------------------|---------------|
| Client                            |               |
| Emma and Steve Jones              |               |
| Project Address                   |               |
| 9 Tower Hill<br>Acrefair LL14 3ST |               |
| Project Number                    | Drawing Scale |
| 23_01                             | 1:200 @ A3    |
| Drawing Title                     |               |
| Roof / Site Plans                 |               |
| Drawing Number                    |               |
| 23_01-Z-P-00/02-SK1               |               |