




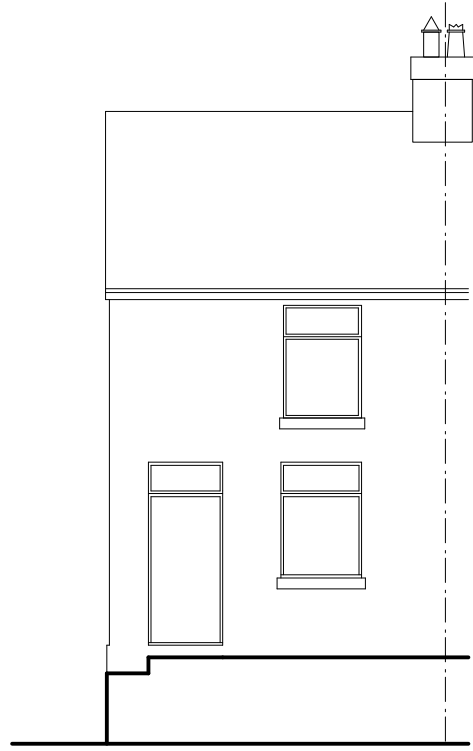


Front Elevation 1:100

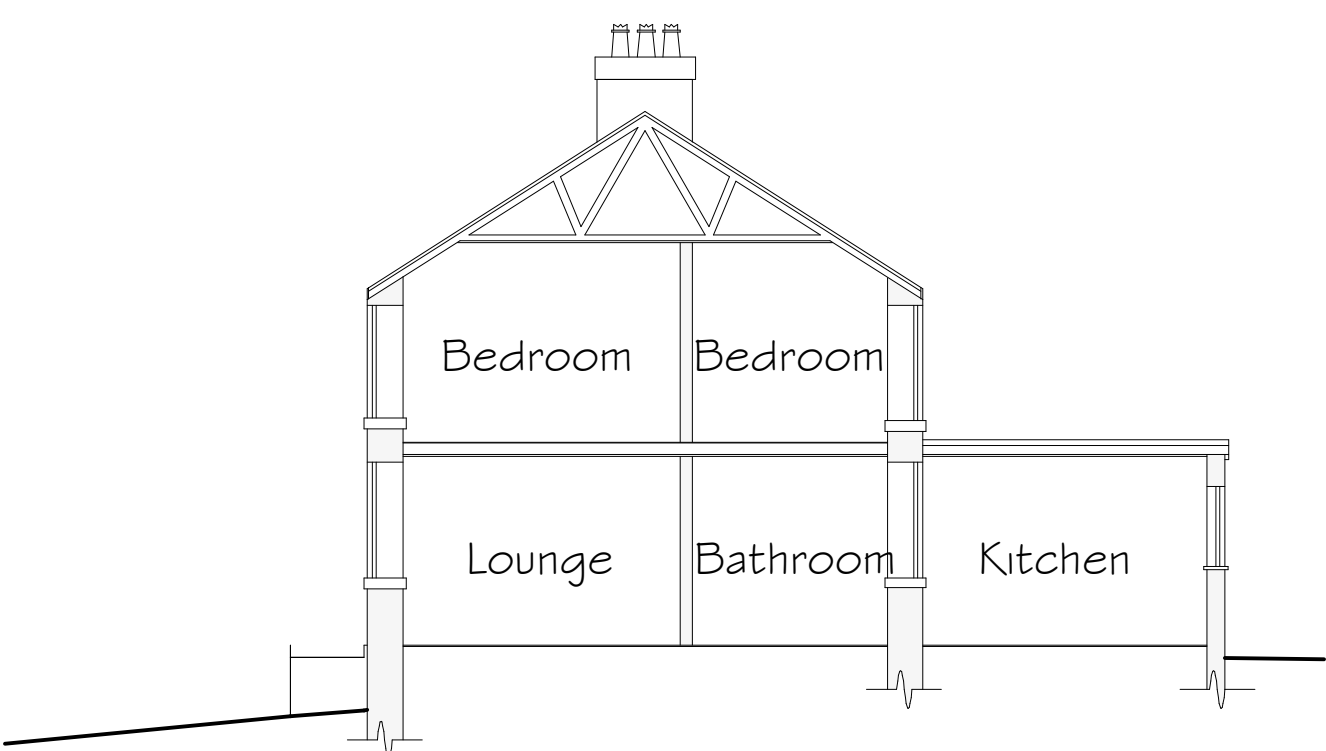


Side Section & Elevation 1:100

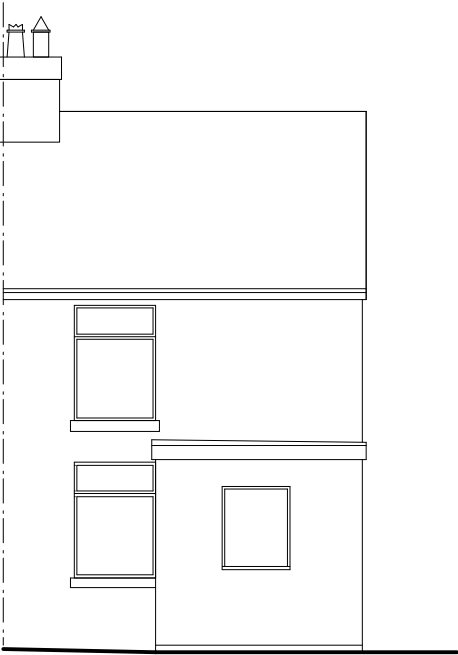


Rear Elevation 1:100

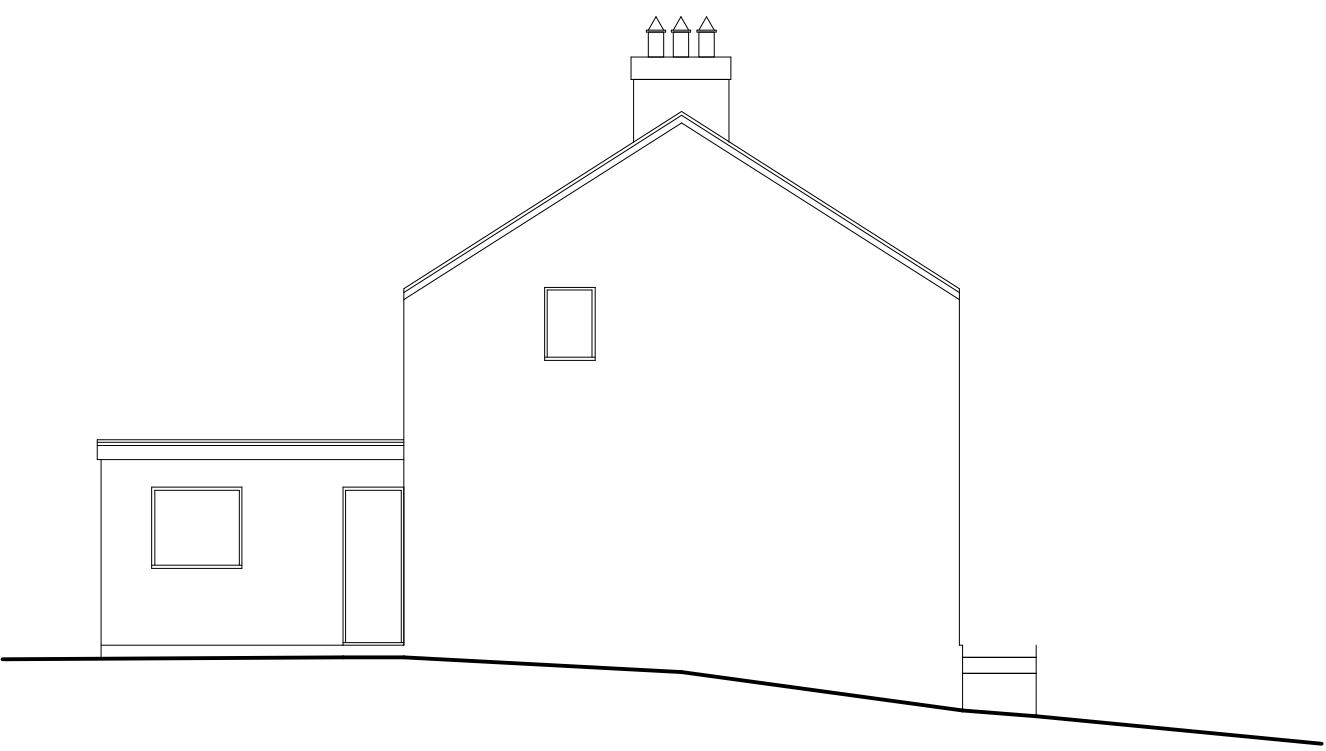

Side Elevation 1:100

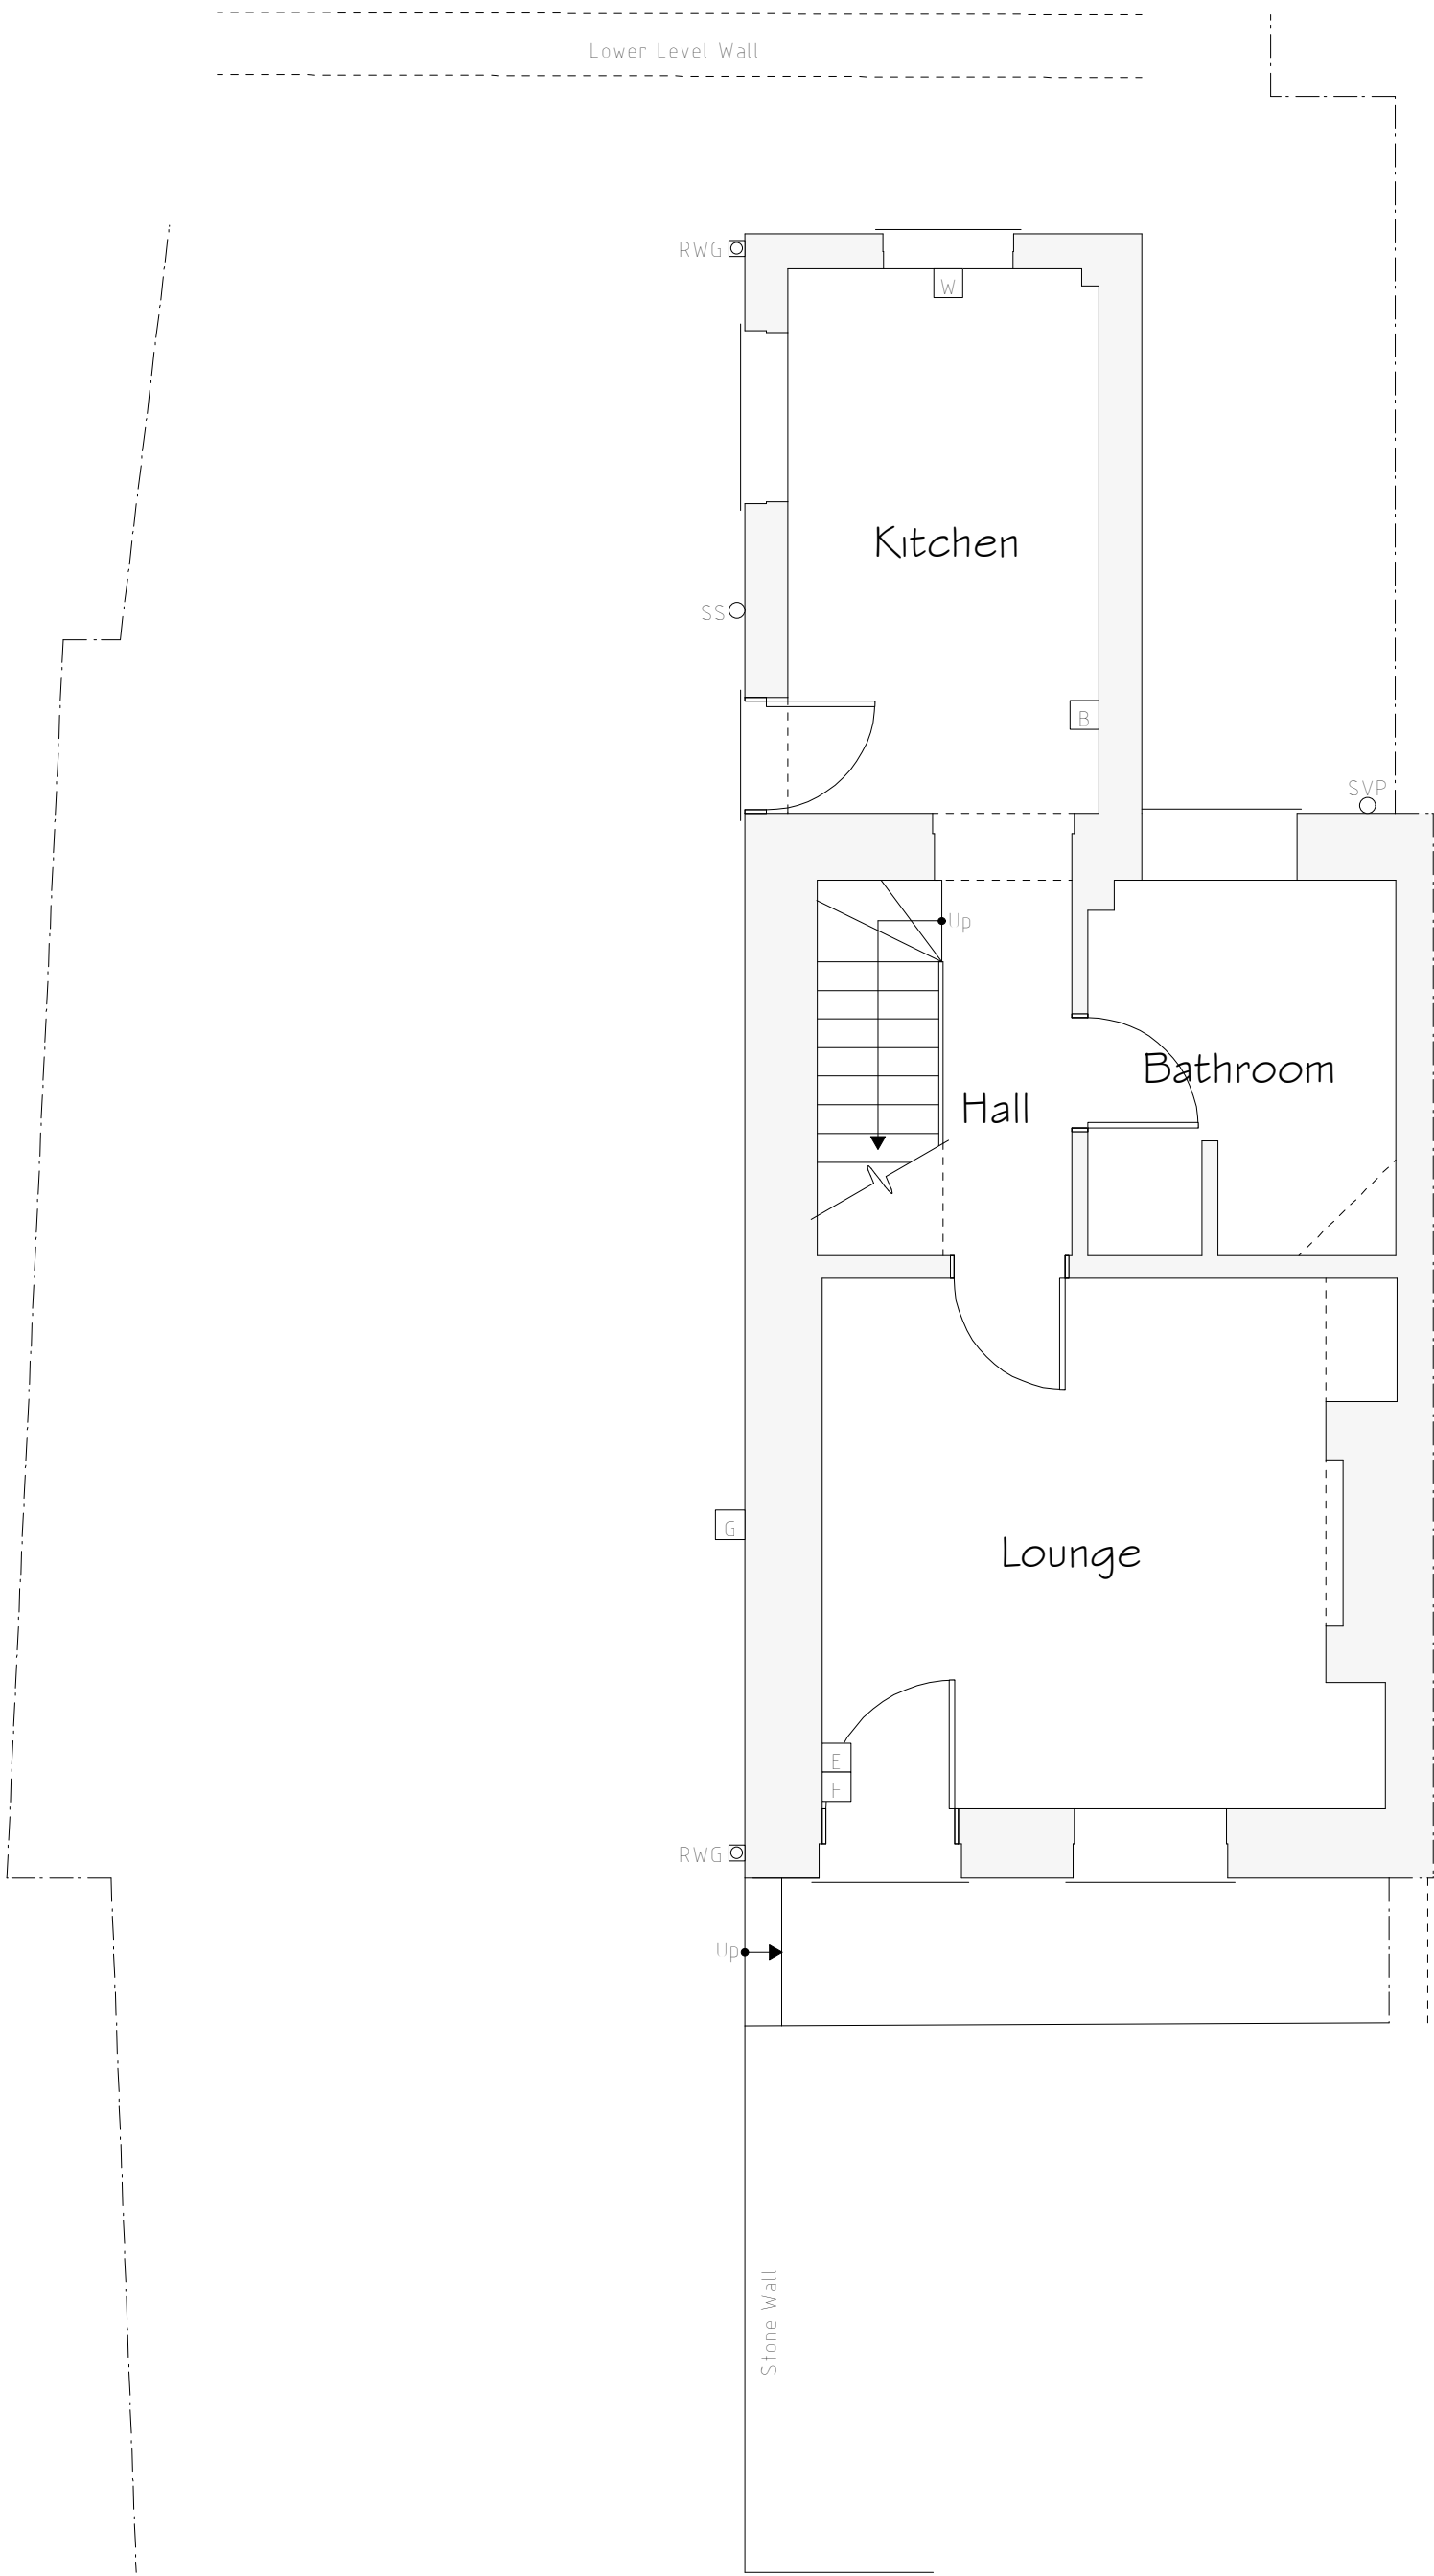

Ground Floor Plan 1:50

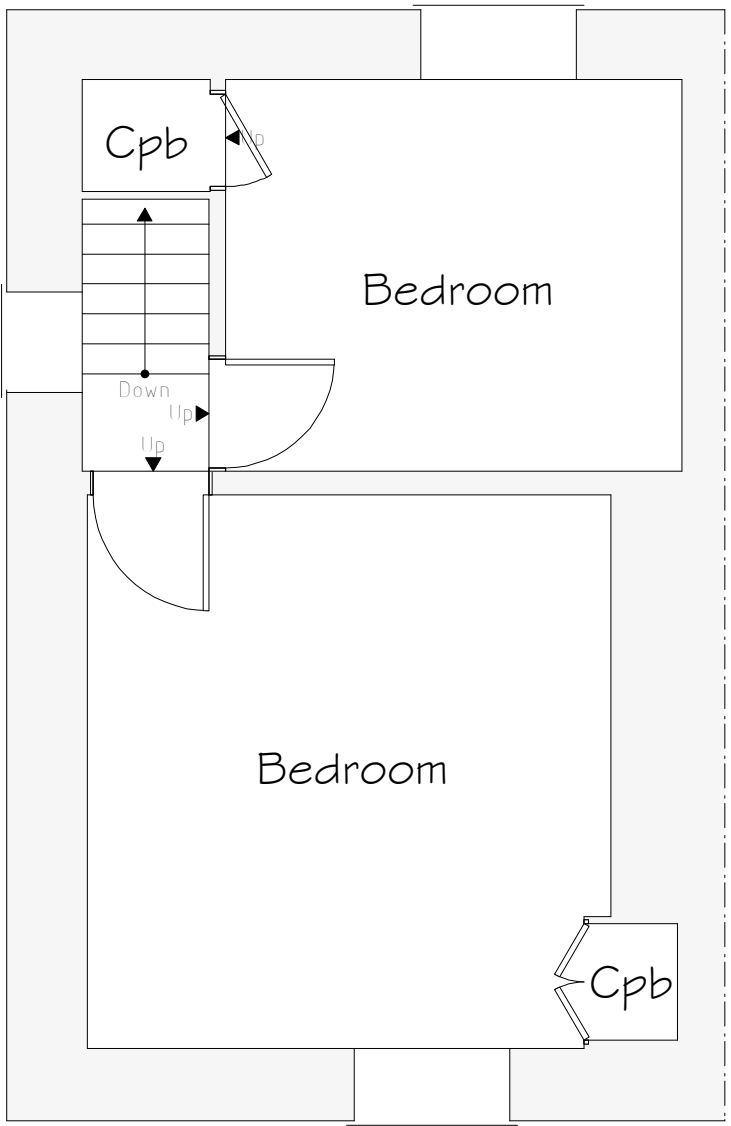

First Floor Plan 1:50

Services Key

- ☐ Existing Boiler Position
- ☐ Existing Gas Meter Position
- ☐ Existing Electric Meter Position
- ☐ Existing Fuse Box Position
- ☐ Existing Stopcock Position
- ☐ Existing Man Hole Position
- ☒ Existing Rain Water Gully (RWG) Position
- ☐ Existing Soil Vent Pipe (SVP) Position
- ☐ Existing Short Stack (SS) Position

Rev	Date	Detail	Initial

Project:

Proposed Alterations to,
29 Talwrn Road,
Coedpoeth, Wrexham,
LL11 3PG

Title:	Scale: (A1)
Existing	1:50 & 1:100

Drawn By:	Date:
A.Valentine	July 2023
Drawing No:	Sheet:
J185/001	1 of 1

blueprint
architectural services

Office 3K4,
Redwither Business Tower,
Wrexham. LL13 9XT
Tel: 01978 356500
www.blueprintarchitectural.com
© copyright all rights reserved