

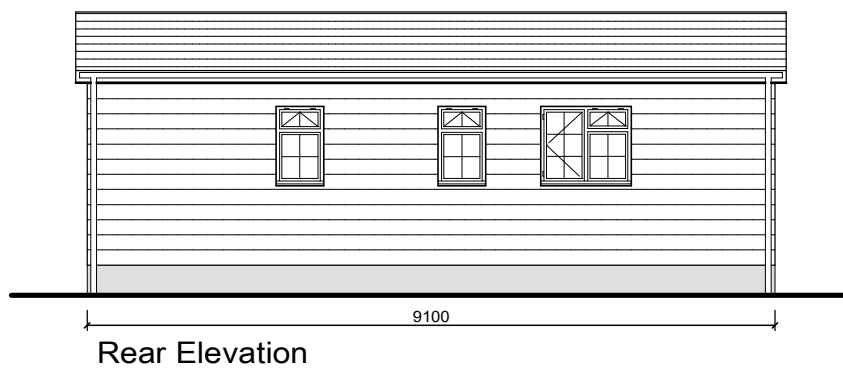
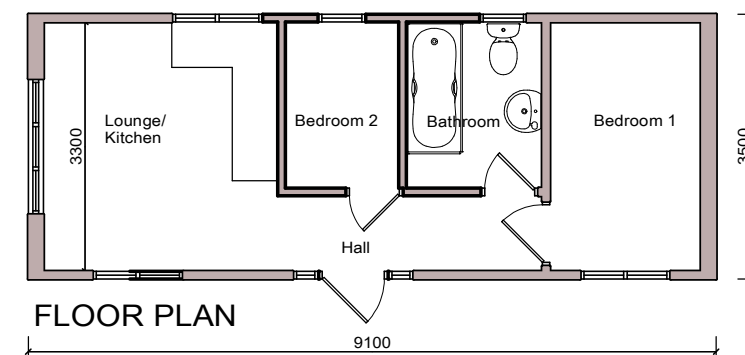


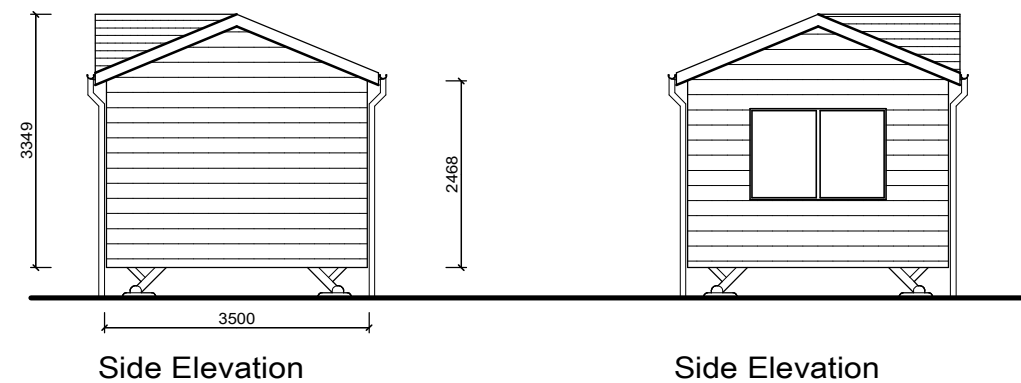

N.B. Gypsy / Traveller chalets are changed on a regular basis plans and picture above are the typical size and type of static caravan which are used.

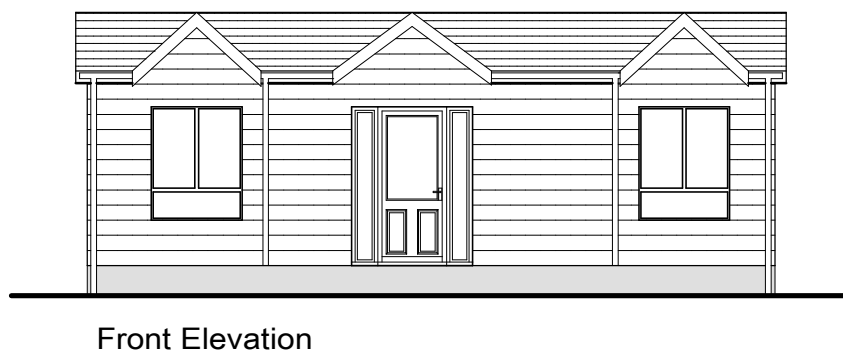

|                                                                                        |                                |   |                                                                        |                   |               |   |       |
|----------------------------------------------------------------------------------------|--------------------------------|---|------------------------------------------------------------------------|-------------------|---------------|---|-------|
| NOTES:<br><br>All dimensions must be checked on site and not scaled from this drawing. | Client<br><br>Mrs Anne Delaney | Job Title<br><br>Change of Use of Land to Provide 2 no. Gypsy / Traveller Pitches each with Amenity Building / Dayroom on Land off Moss Road, Wrexham LL11 6HA | Drawing Title<br><br>Typical Static Caravan Floor Plans and Elevations | Scale 1:100 A3    |               | Drg No. 71395:1003   | Rev - |
|                                                                                        |                                |   |                                                                        |                   |               |   |       |
|                                                                                        |                                |   |                                                                        | Date OCTOBER 2023 | Drawn by T.M. | Trevor Mennell Planning<br>Planning & Architectural Consultants<br>The Gables   Kendricks Bank   Bayston Hill   Shrewsbury   Shropshire   SY3 0EH |       |