




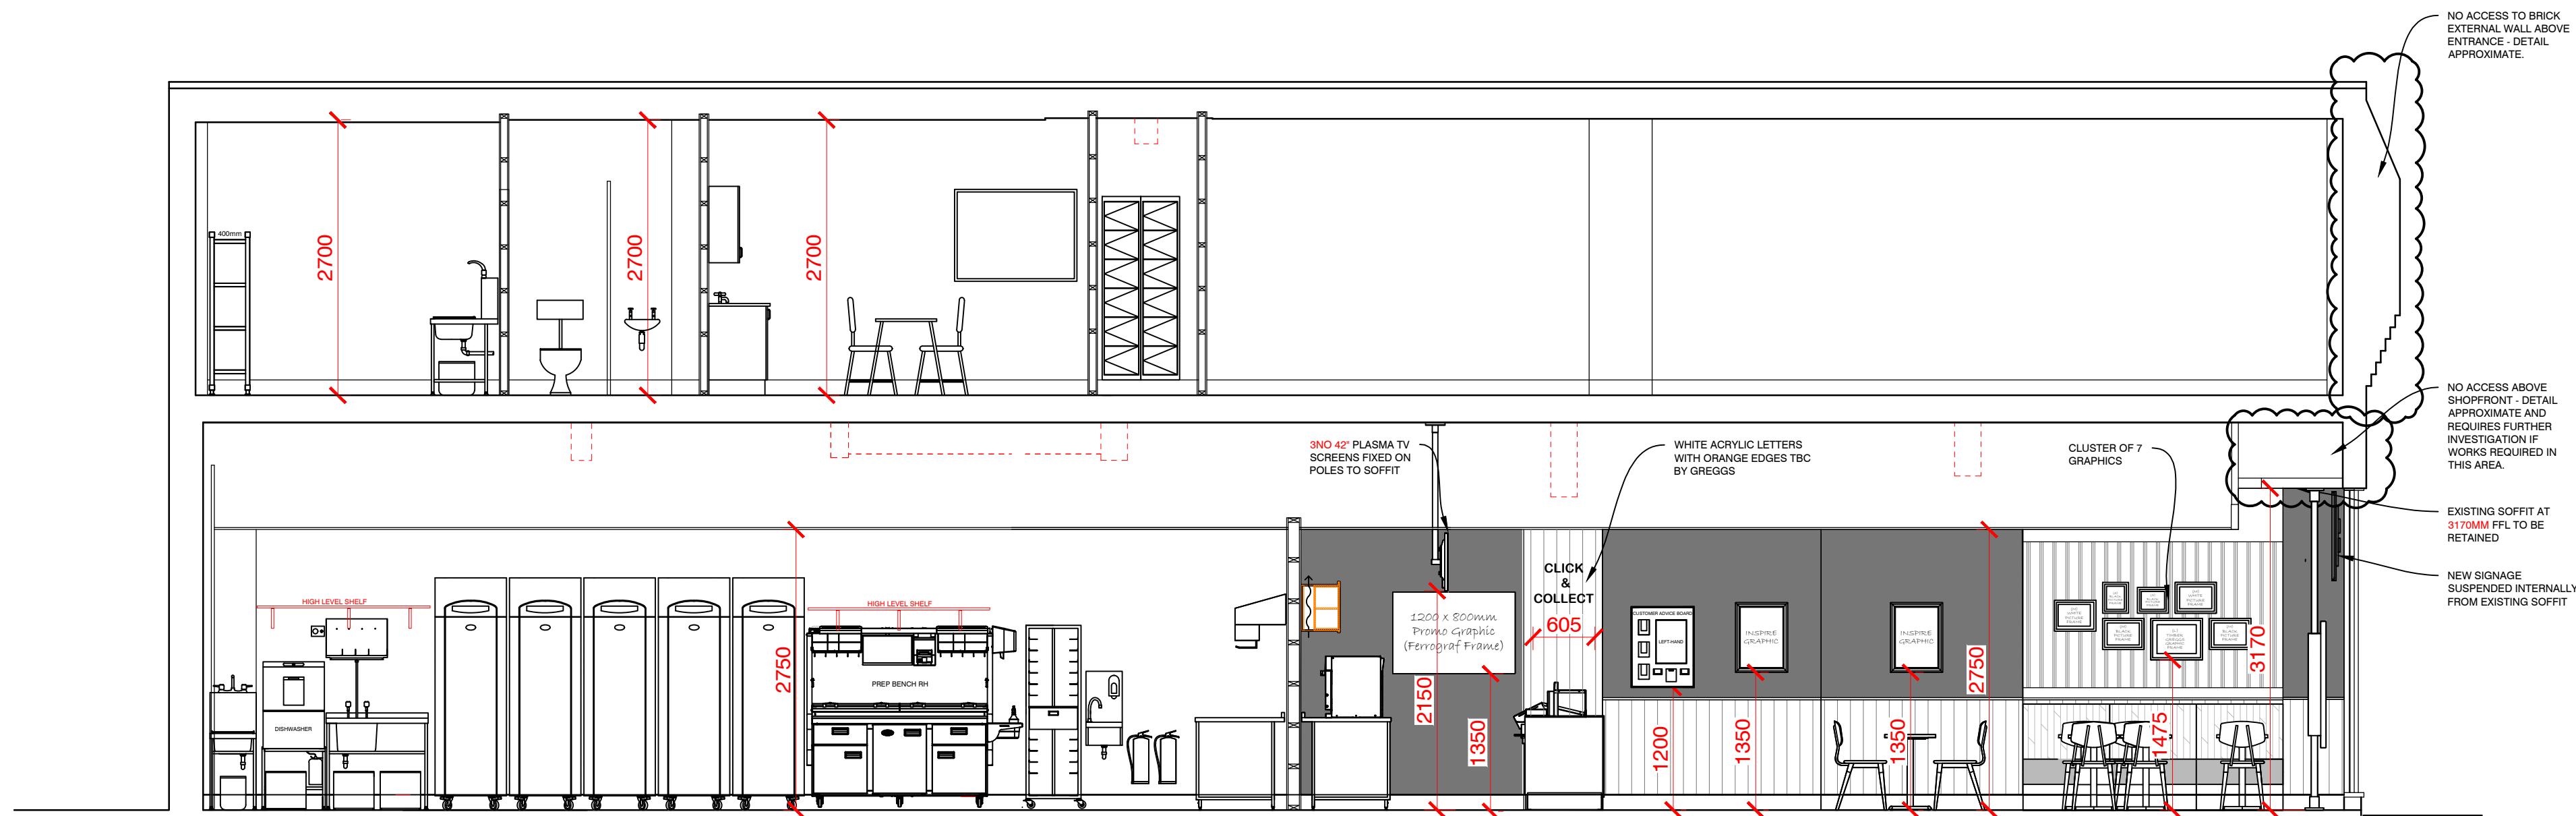


PROPOSED SECTION 1:50 (A-A)

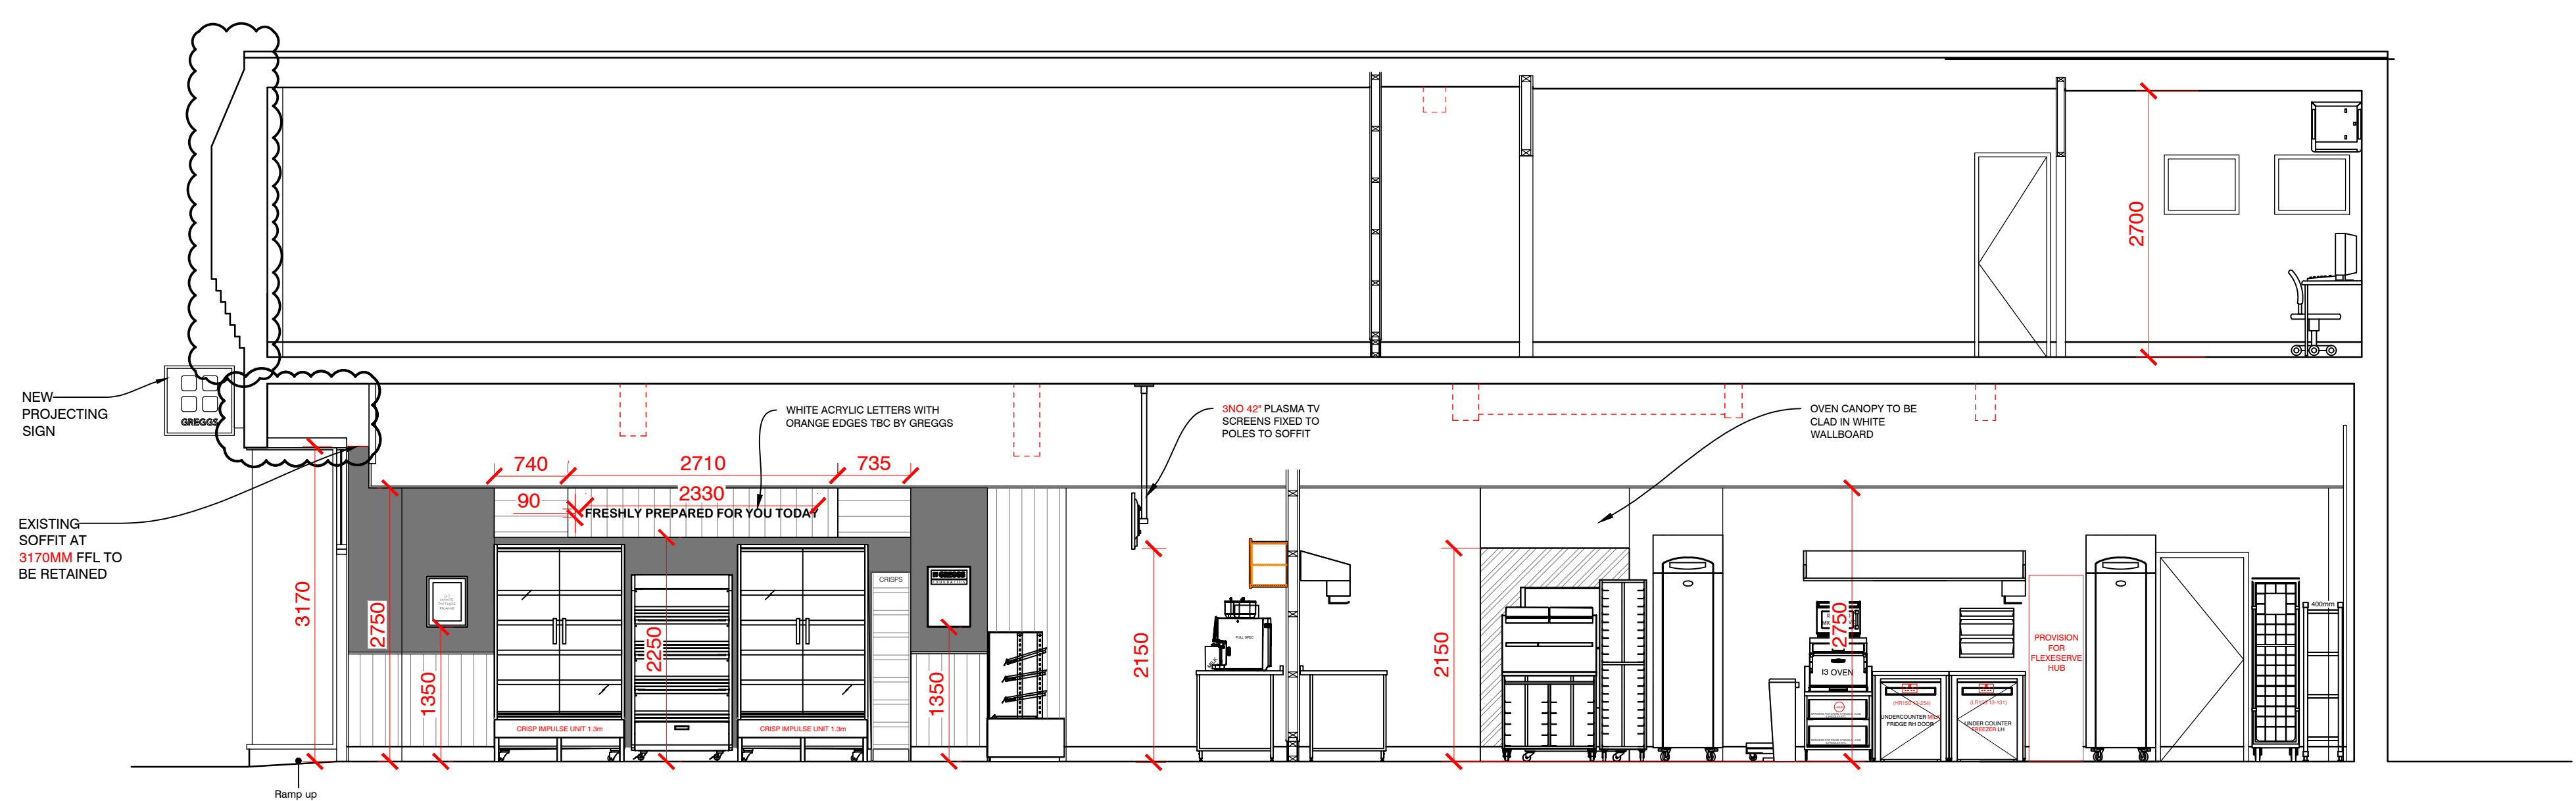

PROPOSED SECTION 1:50 (B-B)

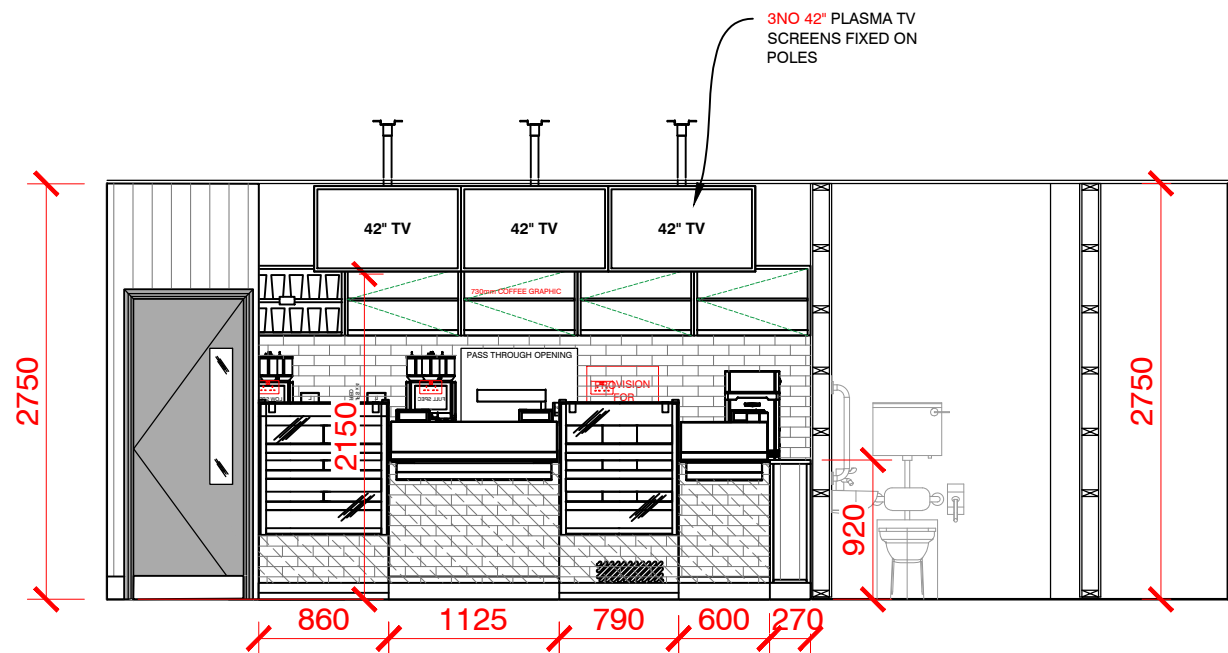

PROPOSED SECTION 1:50 (C-C)

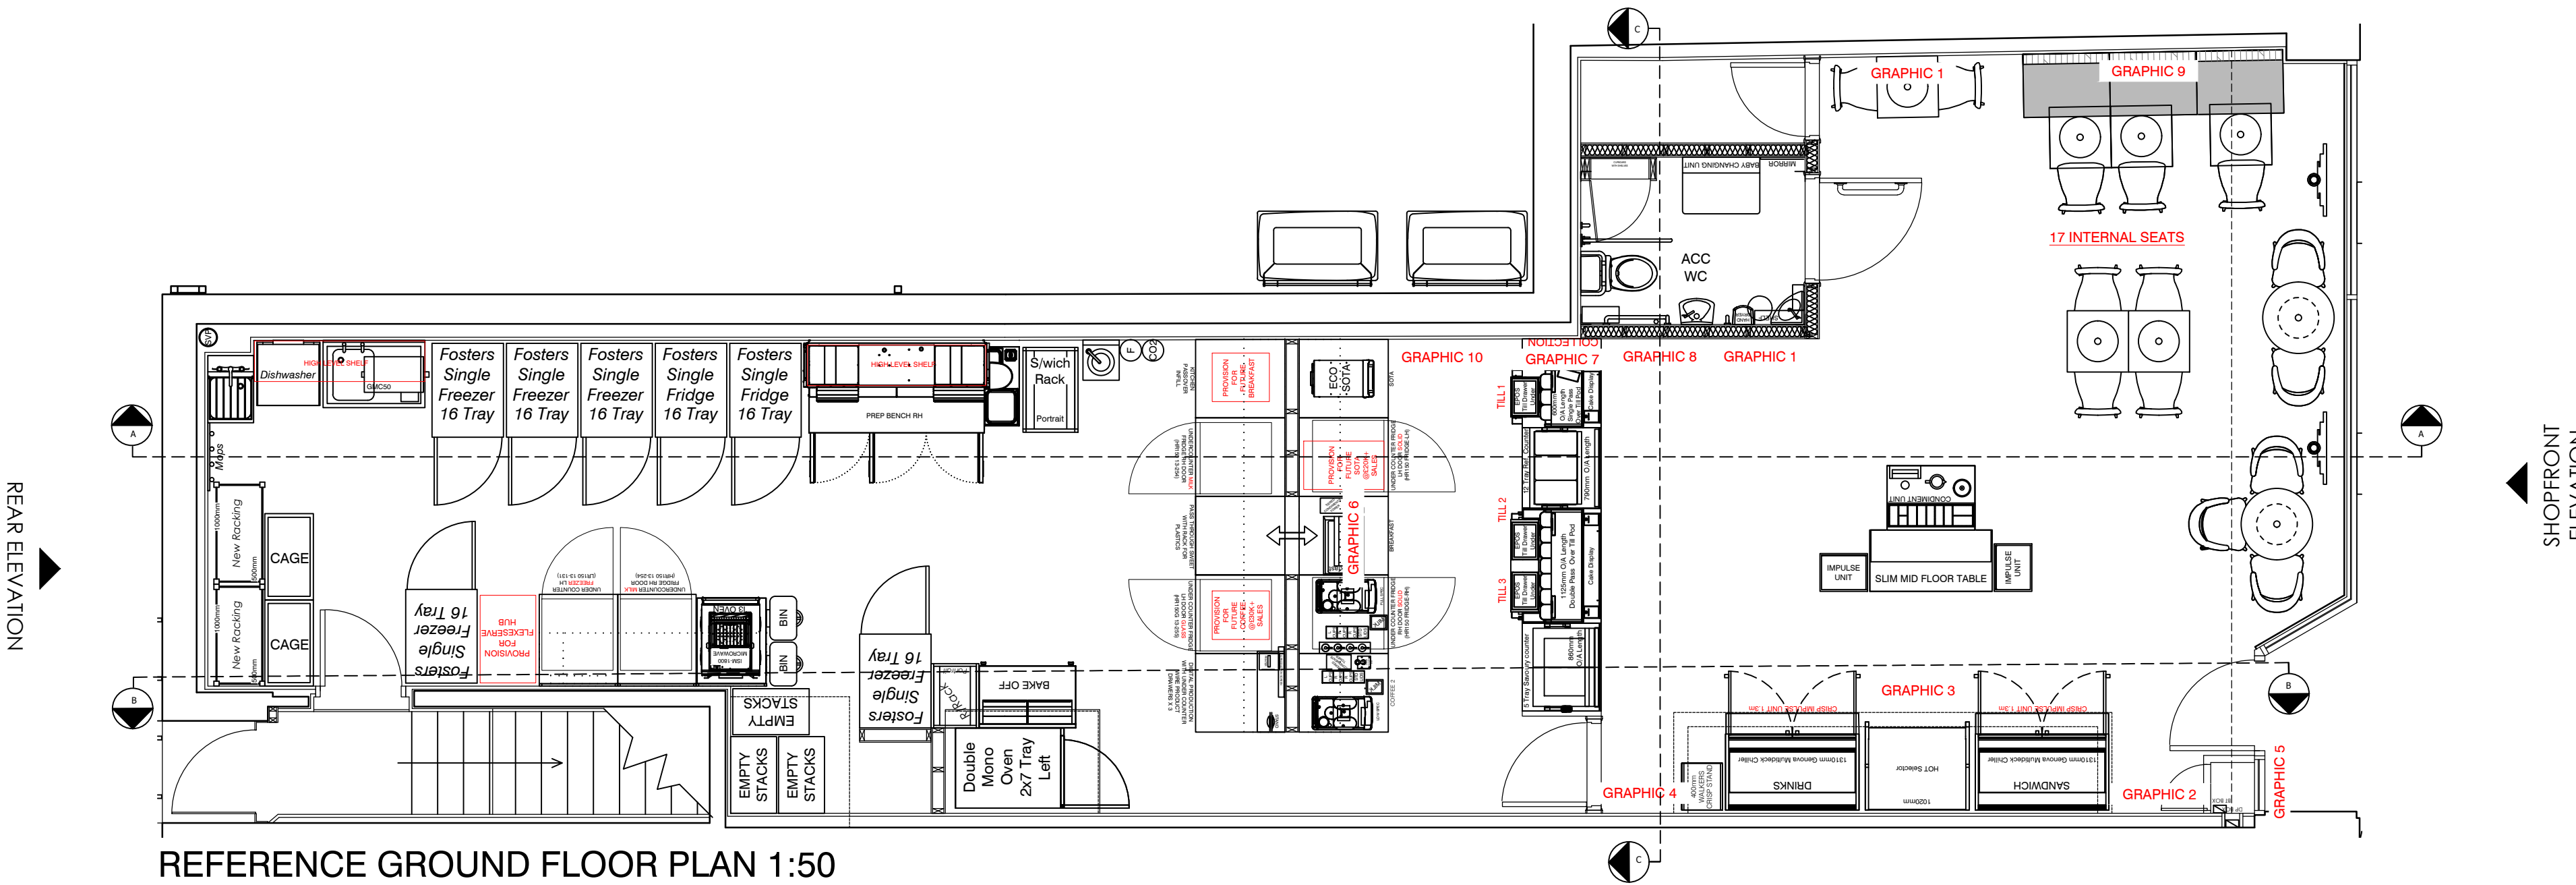

REFERENCE GROUND FLOOR PLAN 1:50

GRAPHIC NUMBER	GRAPHIC DESCRIPTION	WIDTH MM	HEIGHT MM	SUPPLIED BY	FITTED BY
GRAPHIC 1	FERROGRAF INSPIRE TO BUY GRAPHIC (x2)	420	594	KEP	SHOPFITTER
GRAPHIC 2	LOCALISED PHOTO (x1)	TBC	TBC	PWD	SHOPFITTER
GRAPHIC 3	FRESHLY PREPARED FOR YOU TODAY WHITE & ORANGE EDGES ARCYLIC LETTERS (x1)	TBC	TBC	TBC	SHOPFITTER
GRAPHIC 4	FOUNDATION CHARITY POSTER - 50mm BLACK FRAME (x1)	420	594	KEP	SHOPFITTER
GRAPHIC 5	DDA SIGNAGE STATUTORY SIGN (x1)	STANDARD	STANDARD	RETAIL SUPPORT	SHOPFITTER
GRAPHIC 6	OAK UNIT - FERROGRAF COFFEE GRAPHIC (x1)	730	440	KEP	SHOPFITTER
GRAPHIC 7	CLICK & COLLECT WHITE & ORANGE EDGES ARCYLIC LETTERS (x1)	STANDARD	STANDARD	TBC	NOVOGRAF
GRAPHIC 8	CUSTOMER ADVICE BOARD RIGHT-HAND (x1)	620	794	GREGGS	SHOPFITTER
GRAPHIC 9	LOCALISED NEW PHOTO BUNDLE (BUNDLE OF 7) (x1)	TBC	TBC	PWD	SHOPFITTER
GRAPHIC 10	FERROGRAF PROMOTIONAL BOARD (LANDSCAPE) (x1)	1200	800	KEP	SHOPFITTER

N.B. ALL GRAPHICS TO BE ORDERED BY GREGGS PROJECT MANAGER. NOVOGRAF GRAPHICS TO BE OVERSIZED BY 100MM TO ALLOW FOR SITE TRIMMING.

REV	DESCRIPTION	DATE	NAME
GREGGS Plc (PENNNINES) 31 GREENSIDE STREET OPENSRAW MANCHESTER M11 2HW Tel: (0161) 274 2760			
Shop S Number & Name S6324 WREXHAM 11 HOPE ST			
Title Proposed Sections			
Site Address 11 HOPE ST WREXHAM LL11 1BG			
Gross Building Area 246 Sq m		Gross Sales Area 55.5 Sq m	
Drawing No. RPEN/S6324/06			Rev. -
Date 17/07/2023		Scale 1:50 @ A1	
Drawn by HE		Scale Bar 0 500 1000 1500 2000 2500mm SCALE 1:50	
Issued 17.07.23			