



REV	DESCRIPTION	DATE DRAWN
A	--	00-00-00

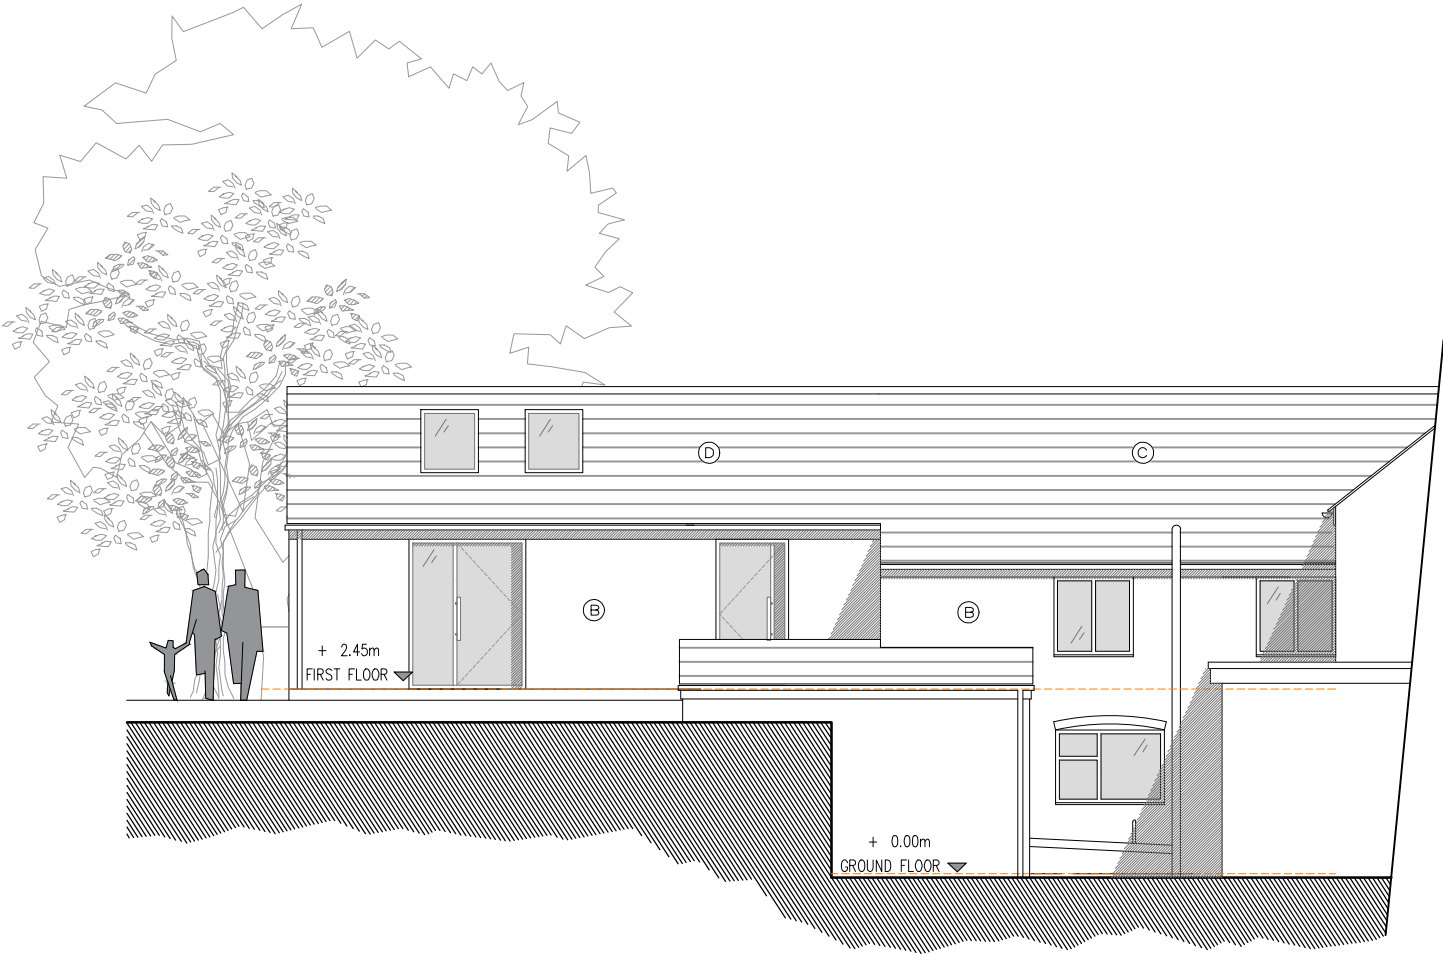

MATERIAL KEY	
(A)	Existing Stone
(B)	White Render
(C)	Existing slate roof tiles
(D)	New slate tiles to match
(E)	Timber Decking

 

SCALE BAR 1:100

THE COACH HOUSE, VRON
FARM WREXHAM, LL11 5TW
JEREMY & JACQUI BASSETT
PROPOSED REAR ELEVATION

KBArchitectureDesignStudio
49 Blundell Street
Liverpool
L1 0AN
T: 07534528192

DWG: 22005 (PL) 202
DATE: 11.05.23
SCALE: 1:100 © A4 DRAWN: KB